


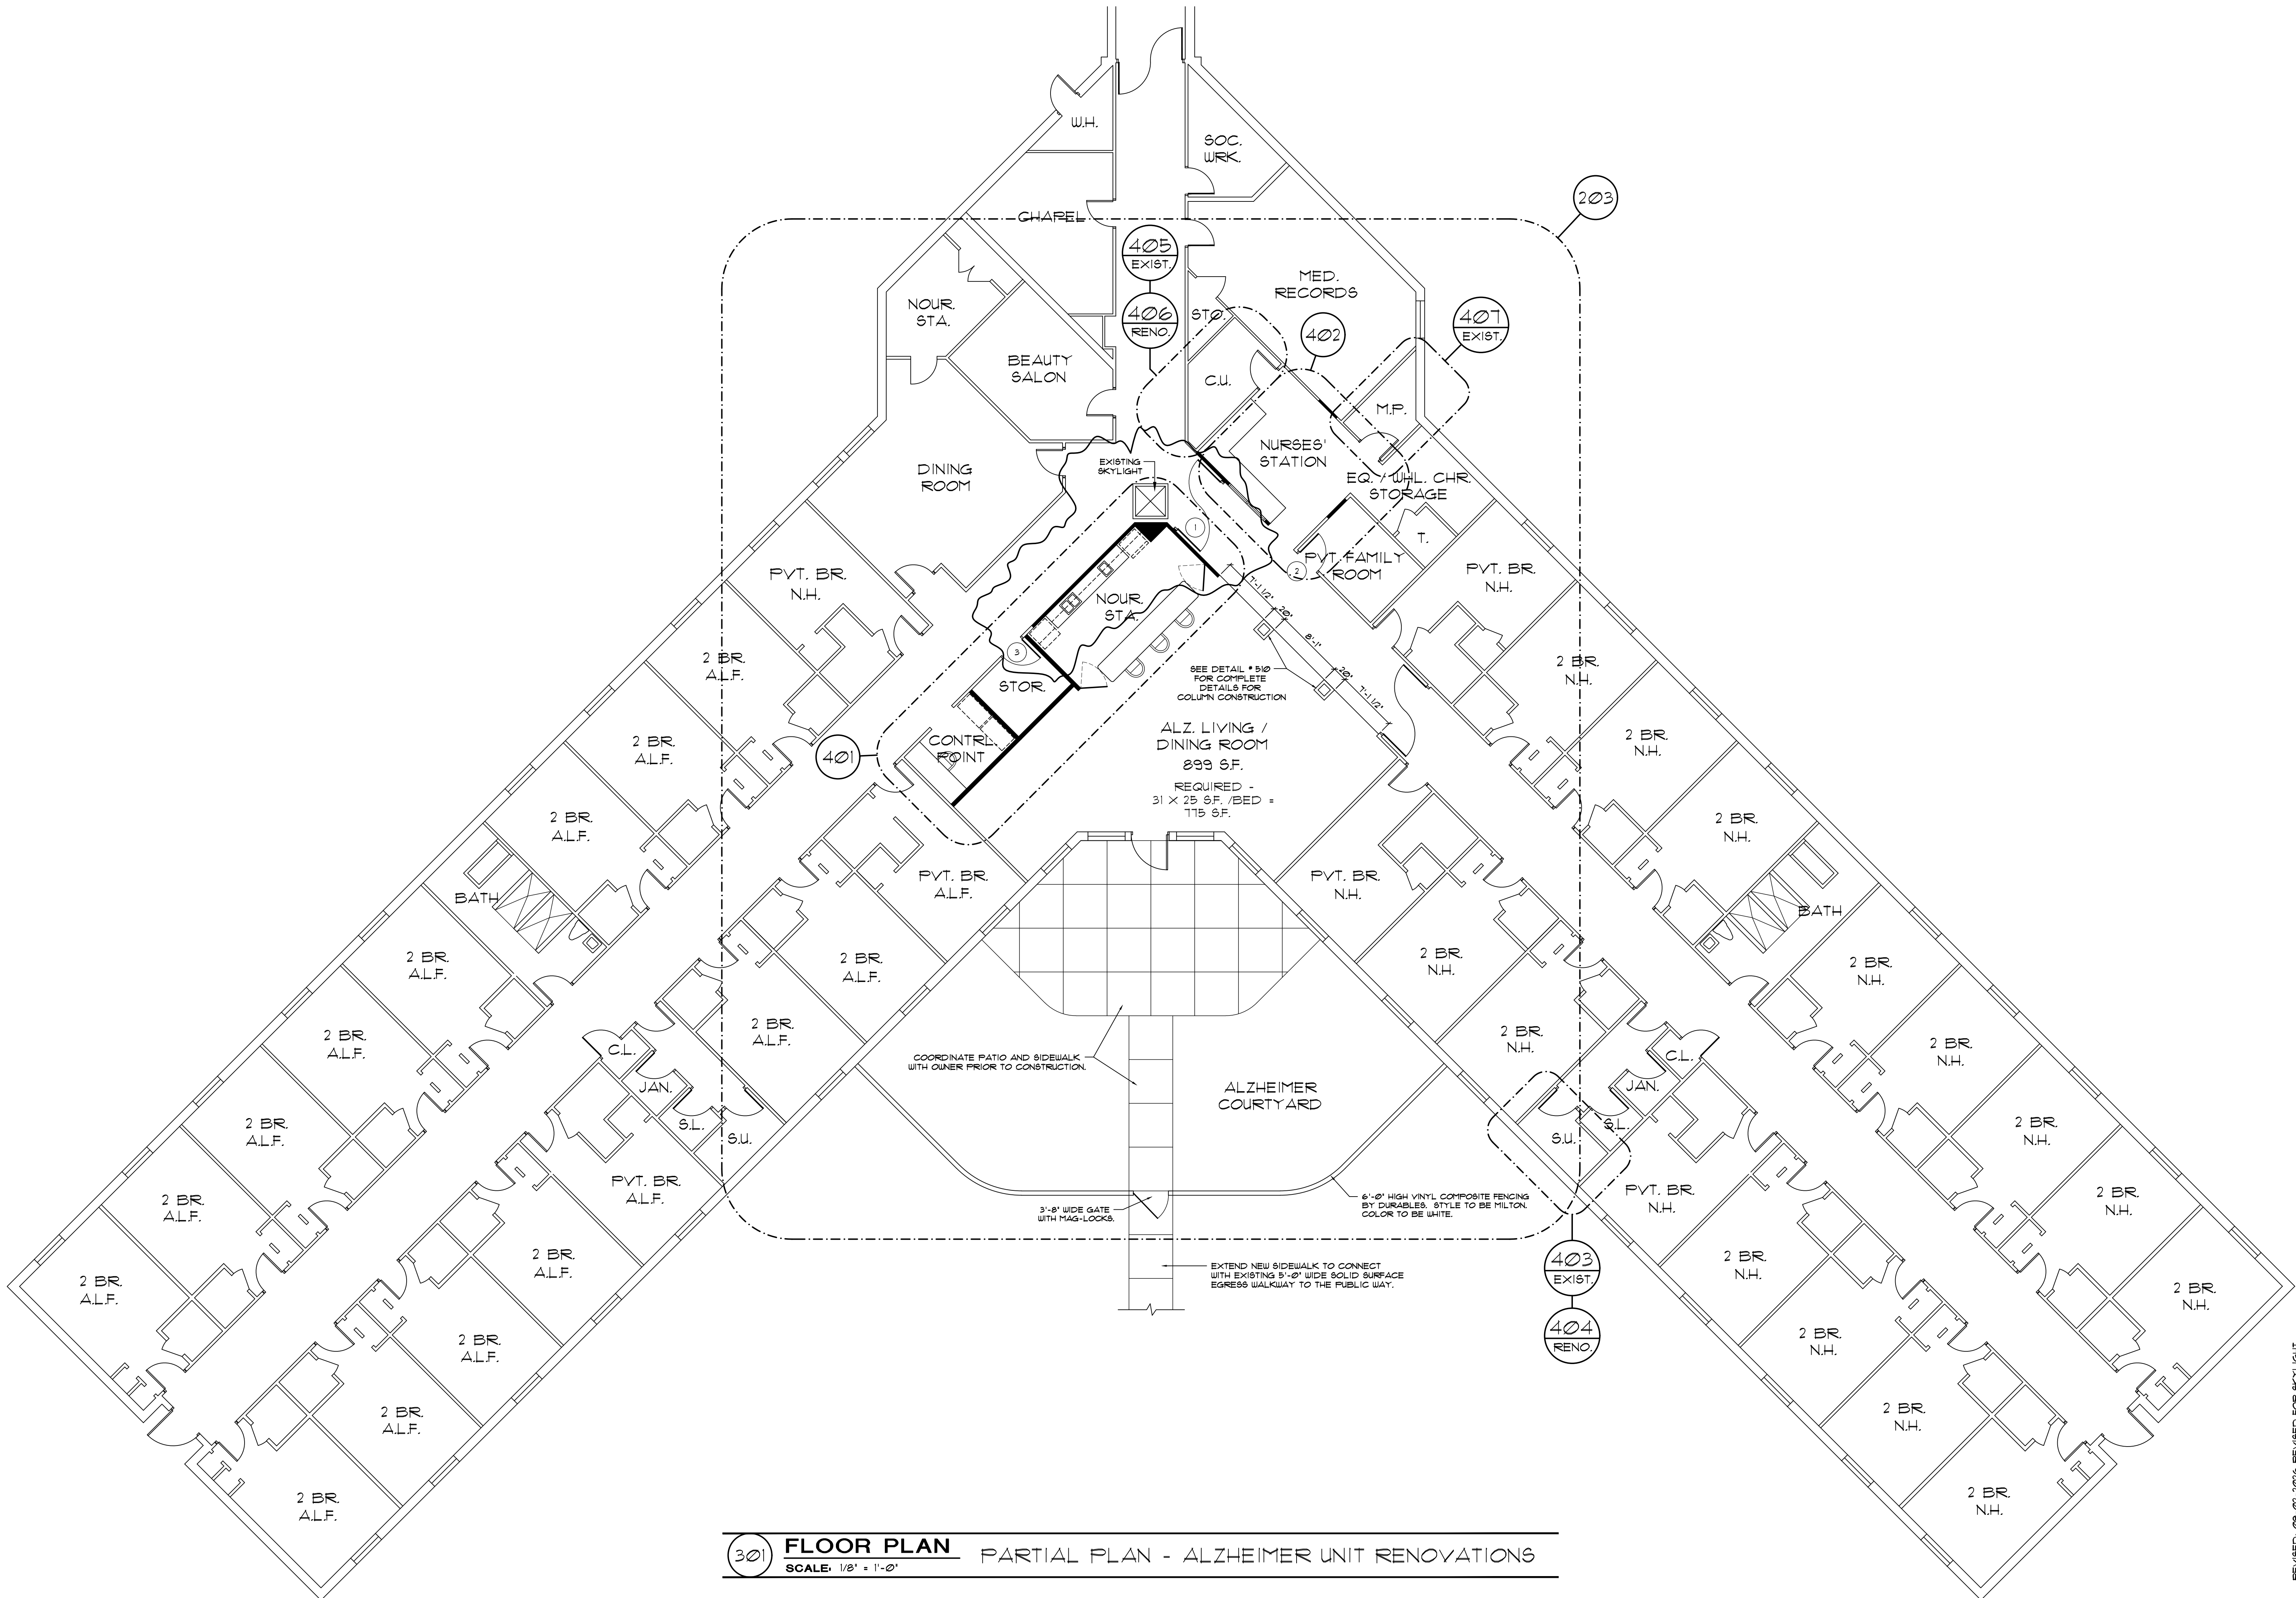

301 **FLOOR PLAN** PARTIAL PLAN - ALZHEIMER UNIT RENOVATIONS
SCALE: 1/8" = 1'-0"

REVISED: 05-02-2026 REVISED FOR SKYLIGHT