




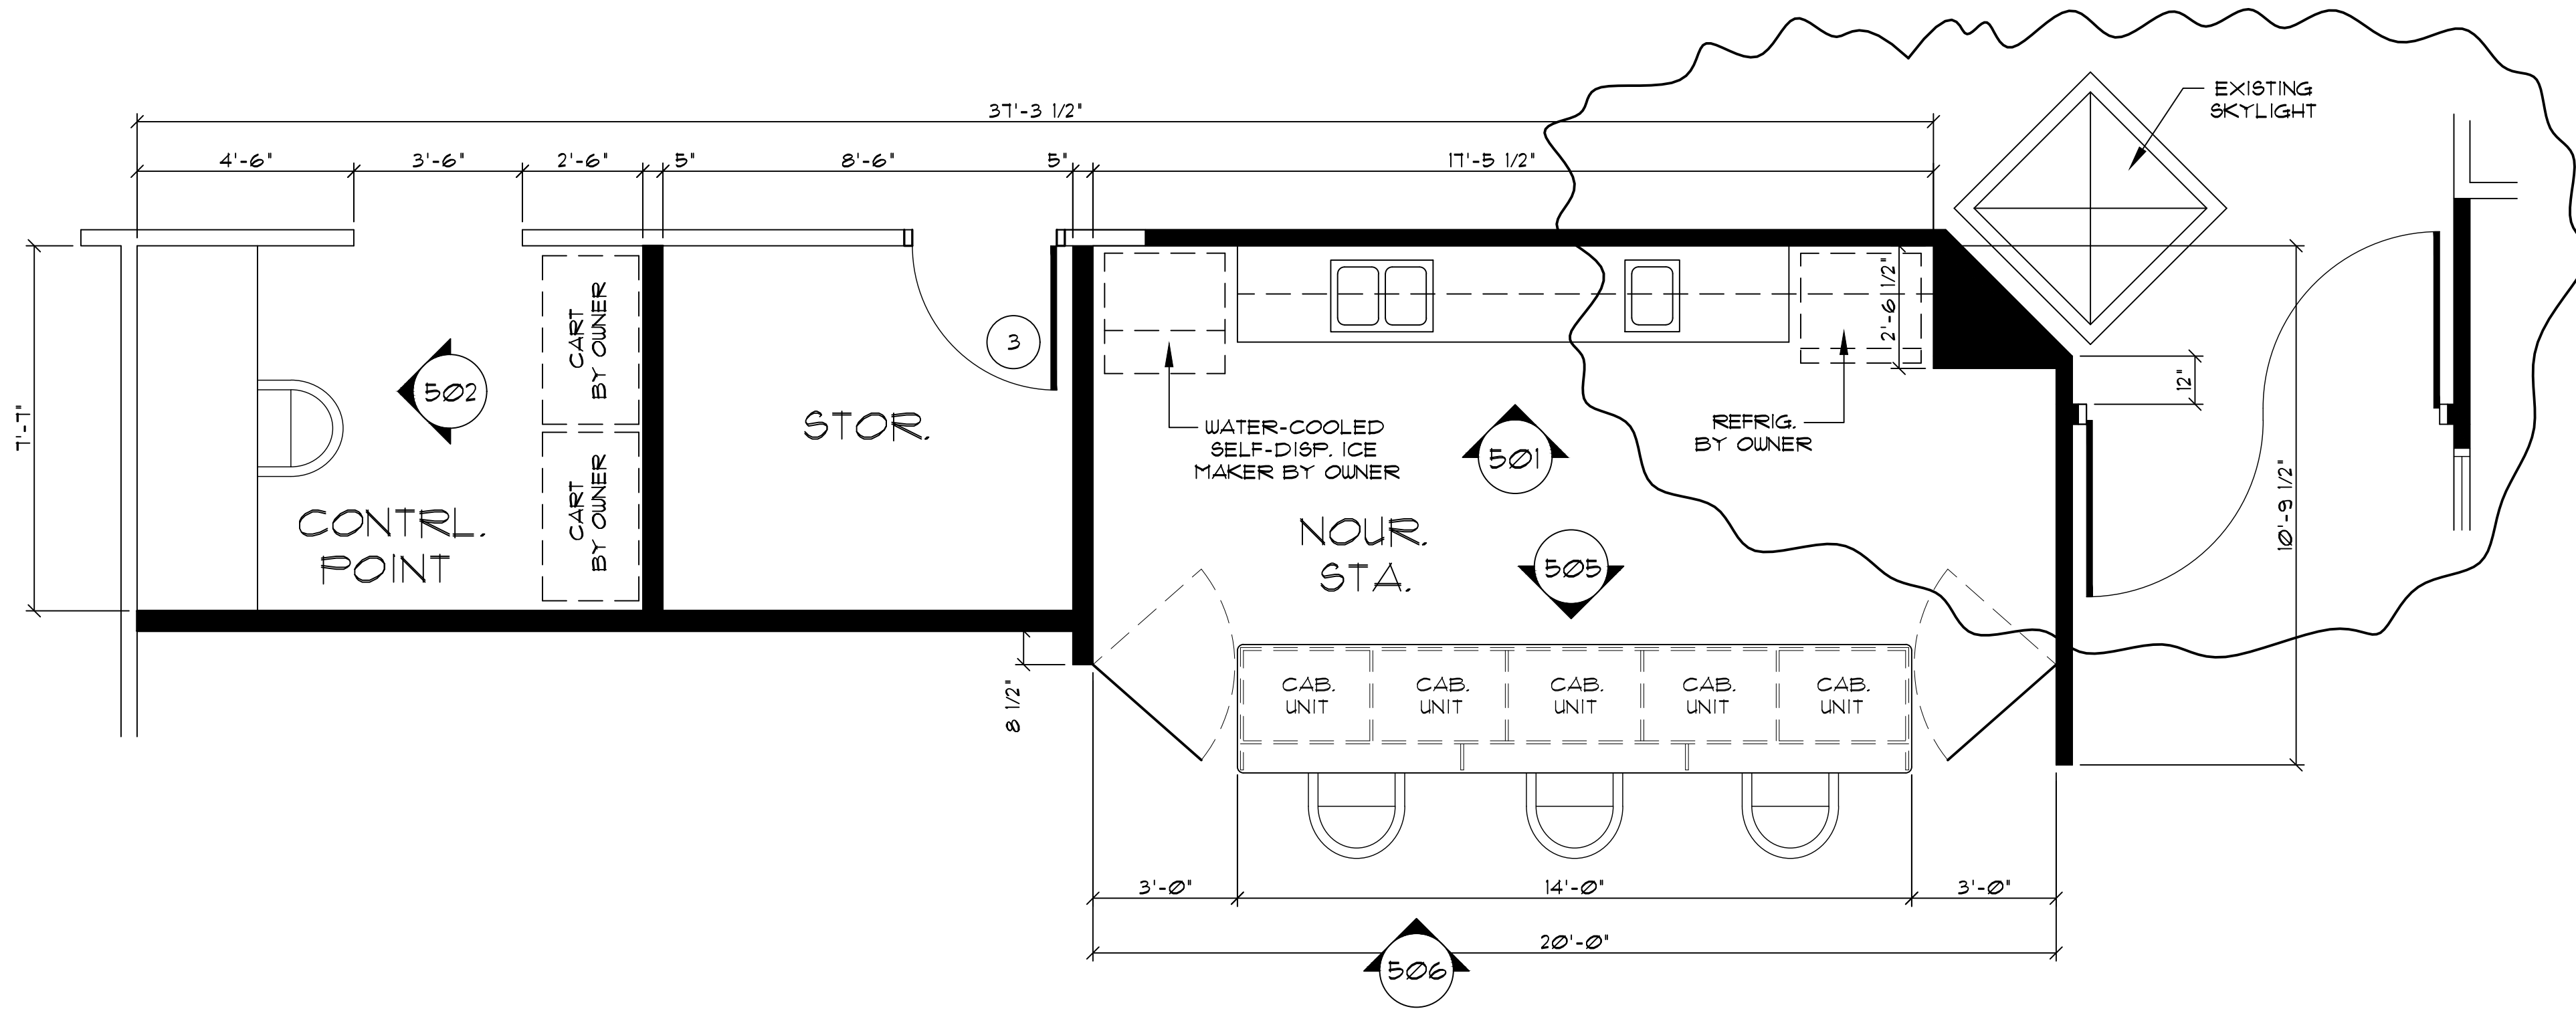


401 FLOOR PLAN
SCALE: 3/8"=1'-0"
NOURISHMENT STATION / CONTROL POINT AREA

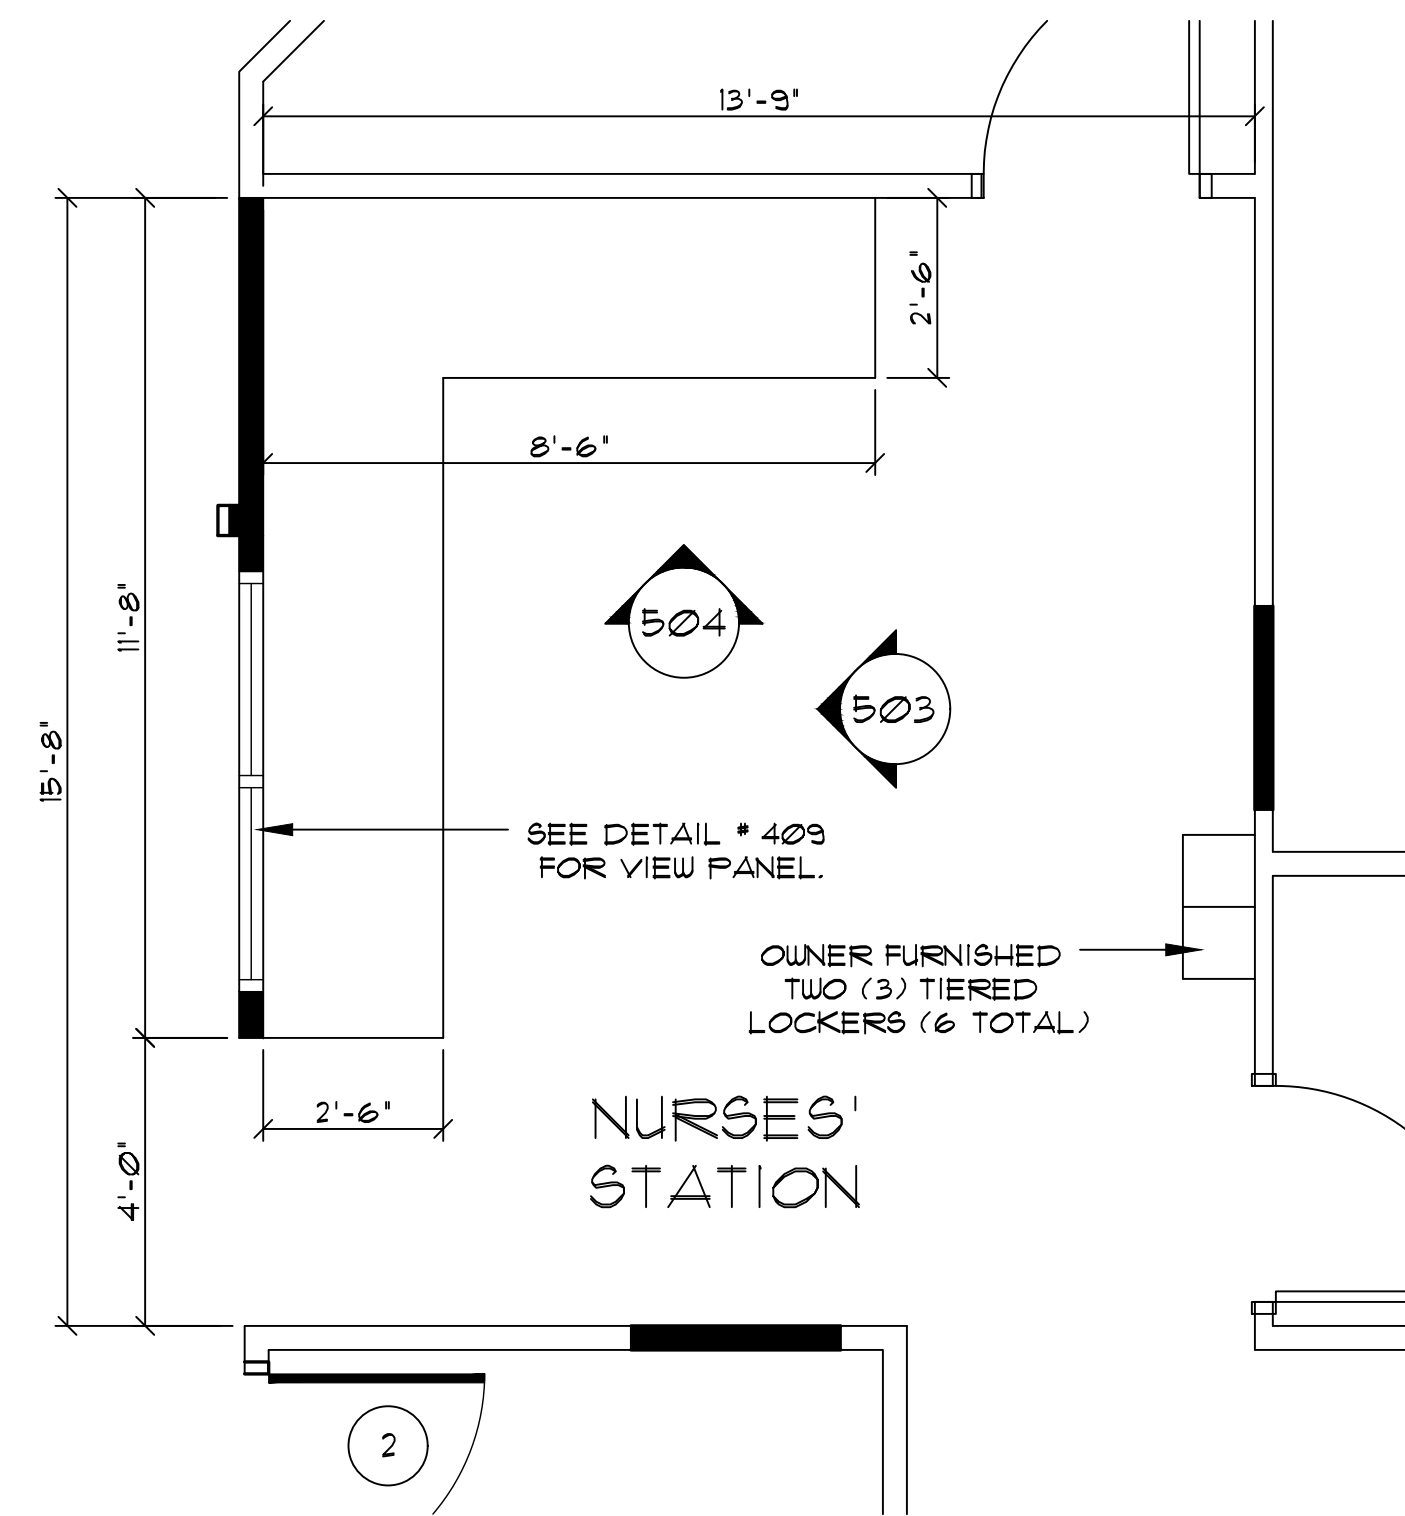


402 FLOOR PLAN
SCALE: 3/8"=1'-0"
RENOVATED NURSES STATION AREA

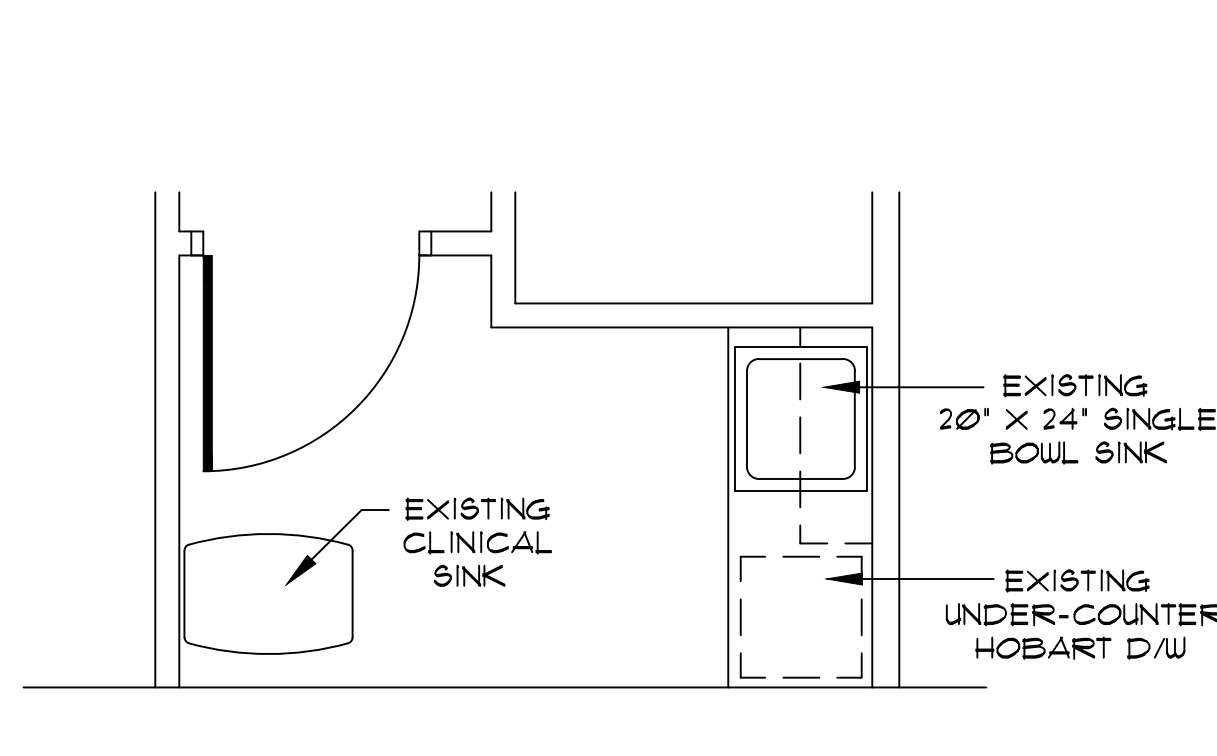


403 FLOOR PLAN
SCALE: 3/8"=1'-0"
EXISTING SOIL UTILITY

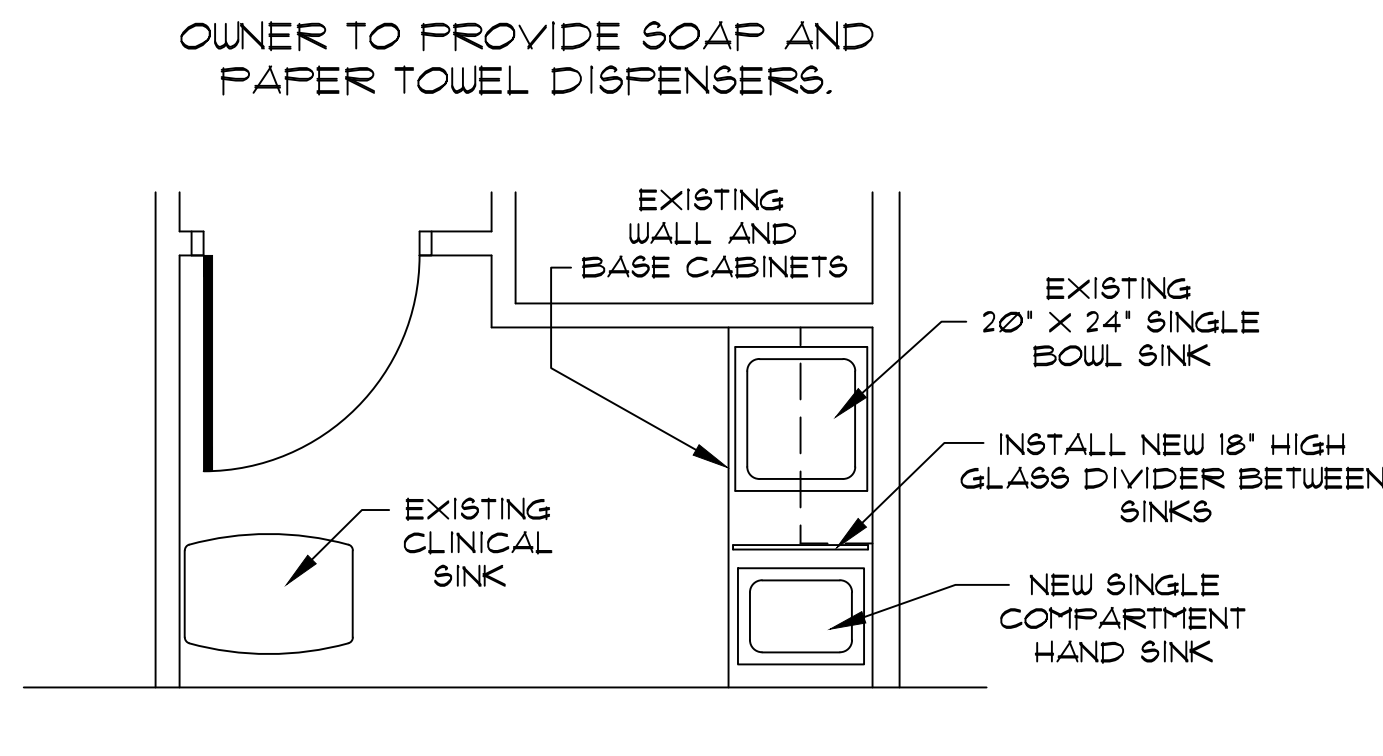


404 FLOOR PLAN
SCALE: 3/8"=1'-0"
RENOVATED SOIL UTILITY

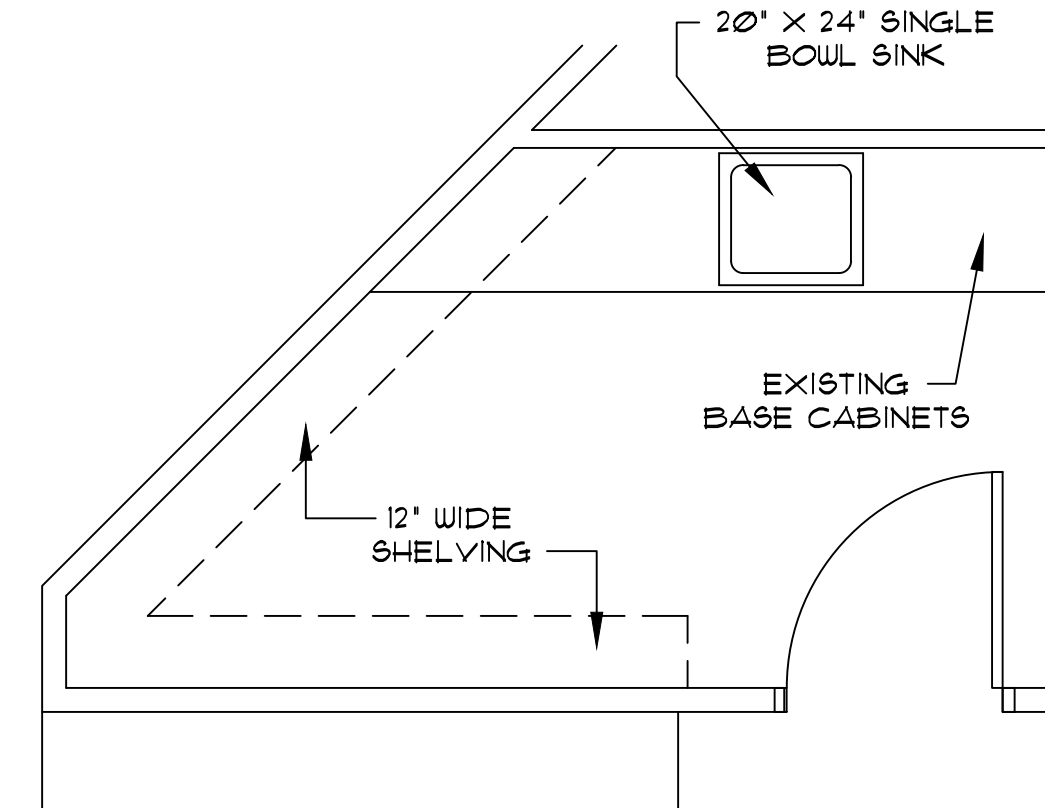


405 FLOOR PLAN
SCALE: 3/8"=1'-0"
EXISTING CLEAN UTILITY

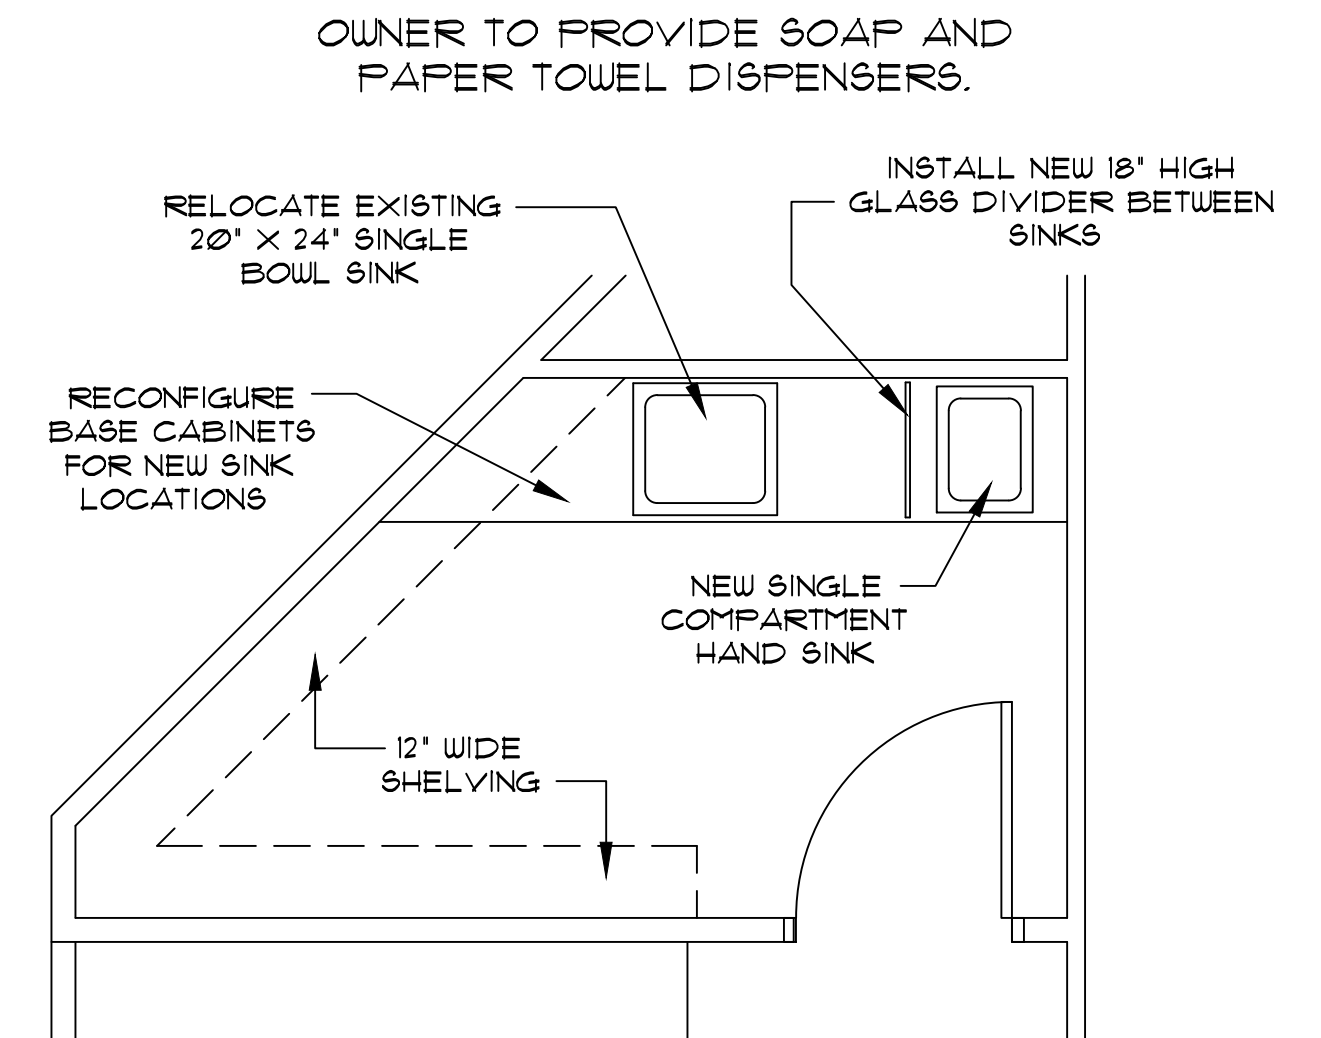


406 FLOOR PLAN
SCALE: 3/8"=1'-0"
RENOVATED CLEAN UTILITY

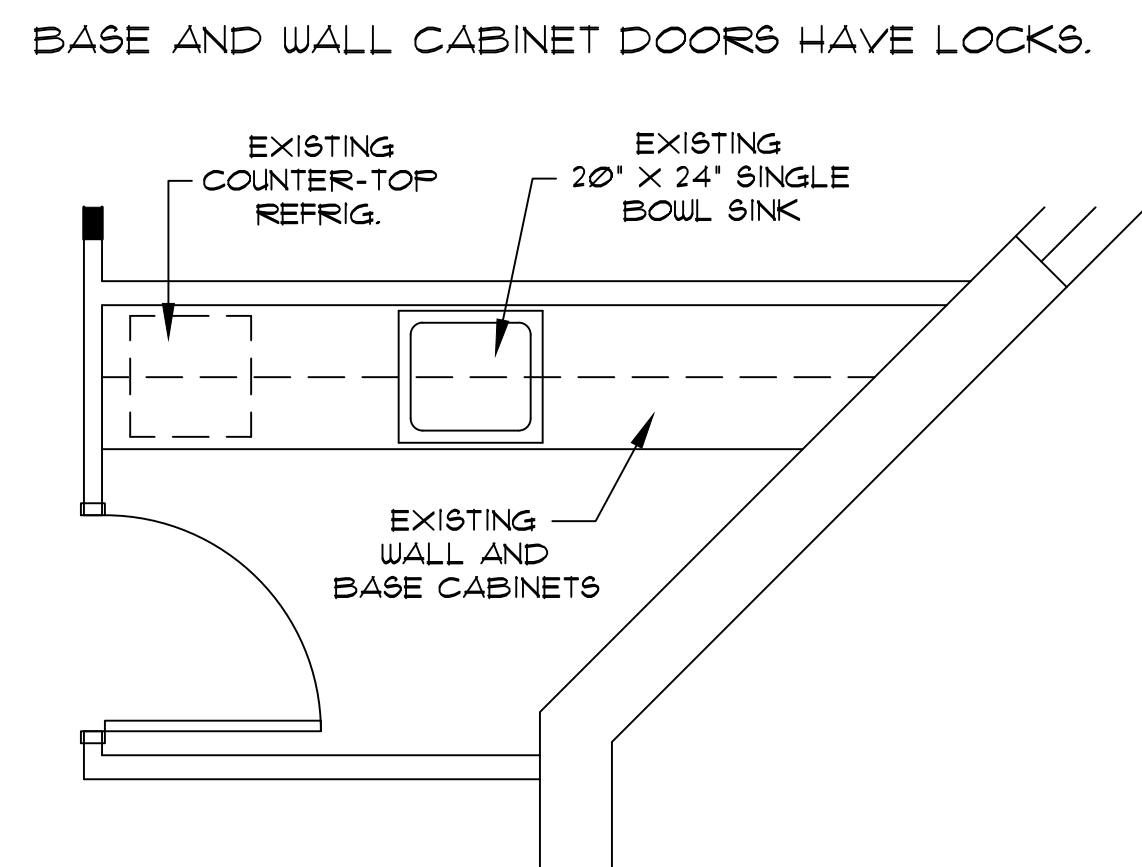

407 FLOOR PLAN
SCALE: 3/8"=1'-0"
EXISTING MED. PREP.

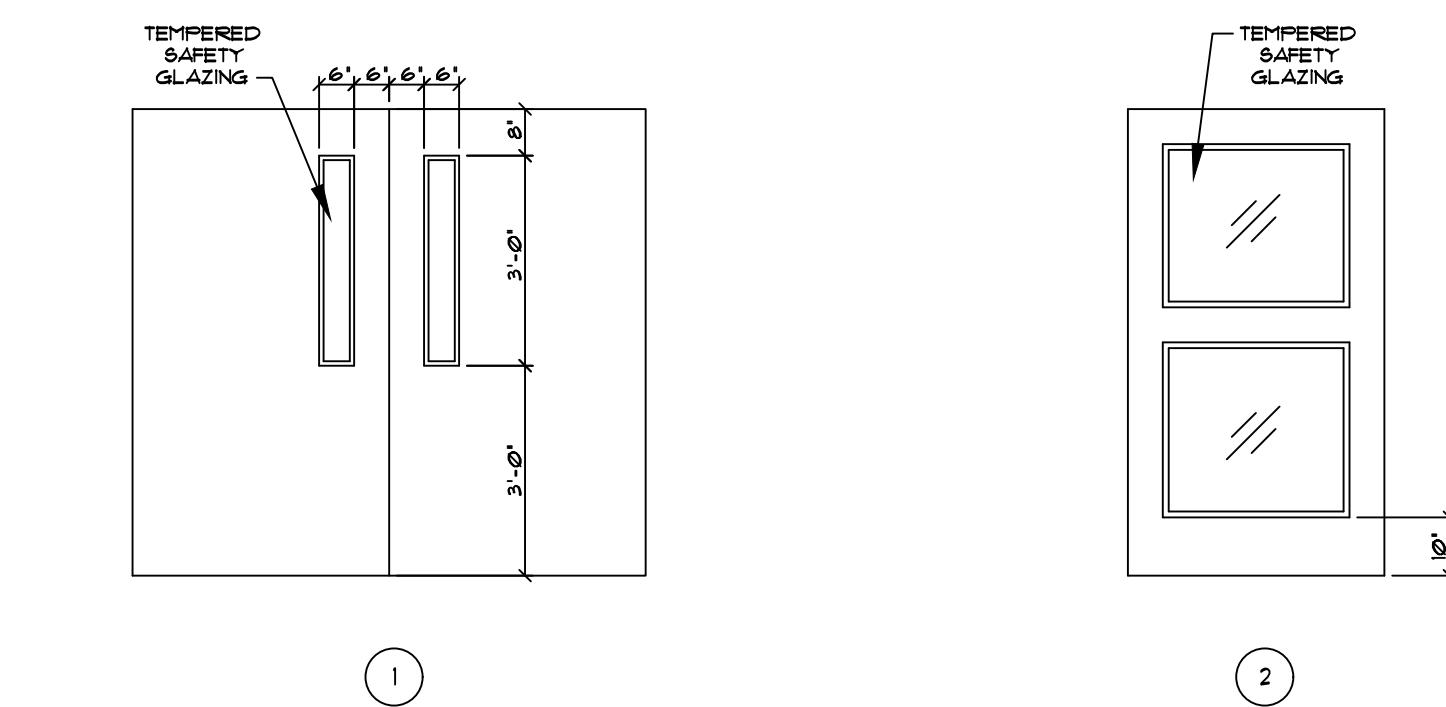

408 DETAIL
SCALE: N.T.S.
DOOR SCHEDULE

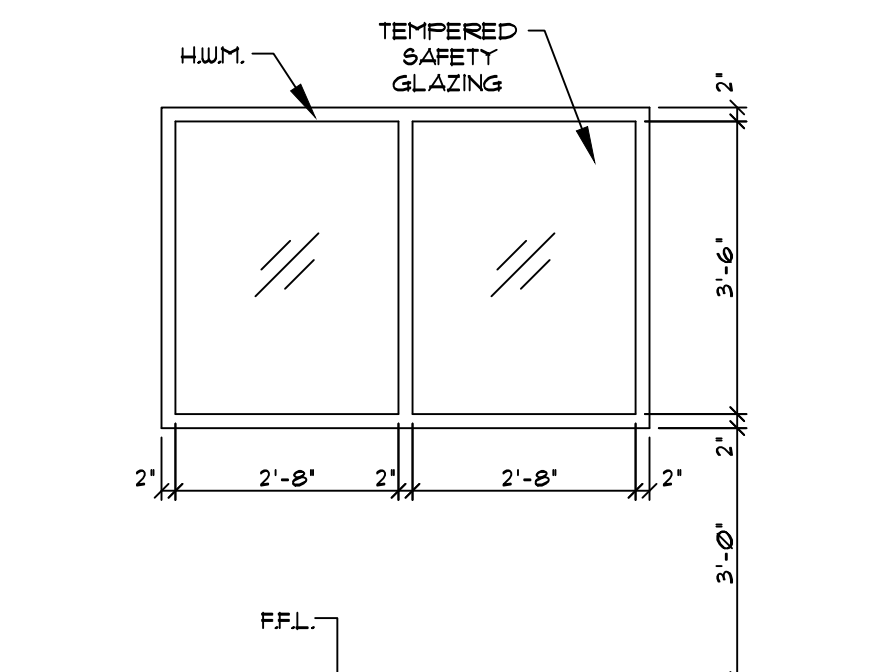

409 DETAIL
SCALE: N.T.S.
NURSES' STATION VIEW PANEL