

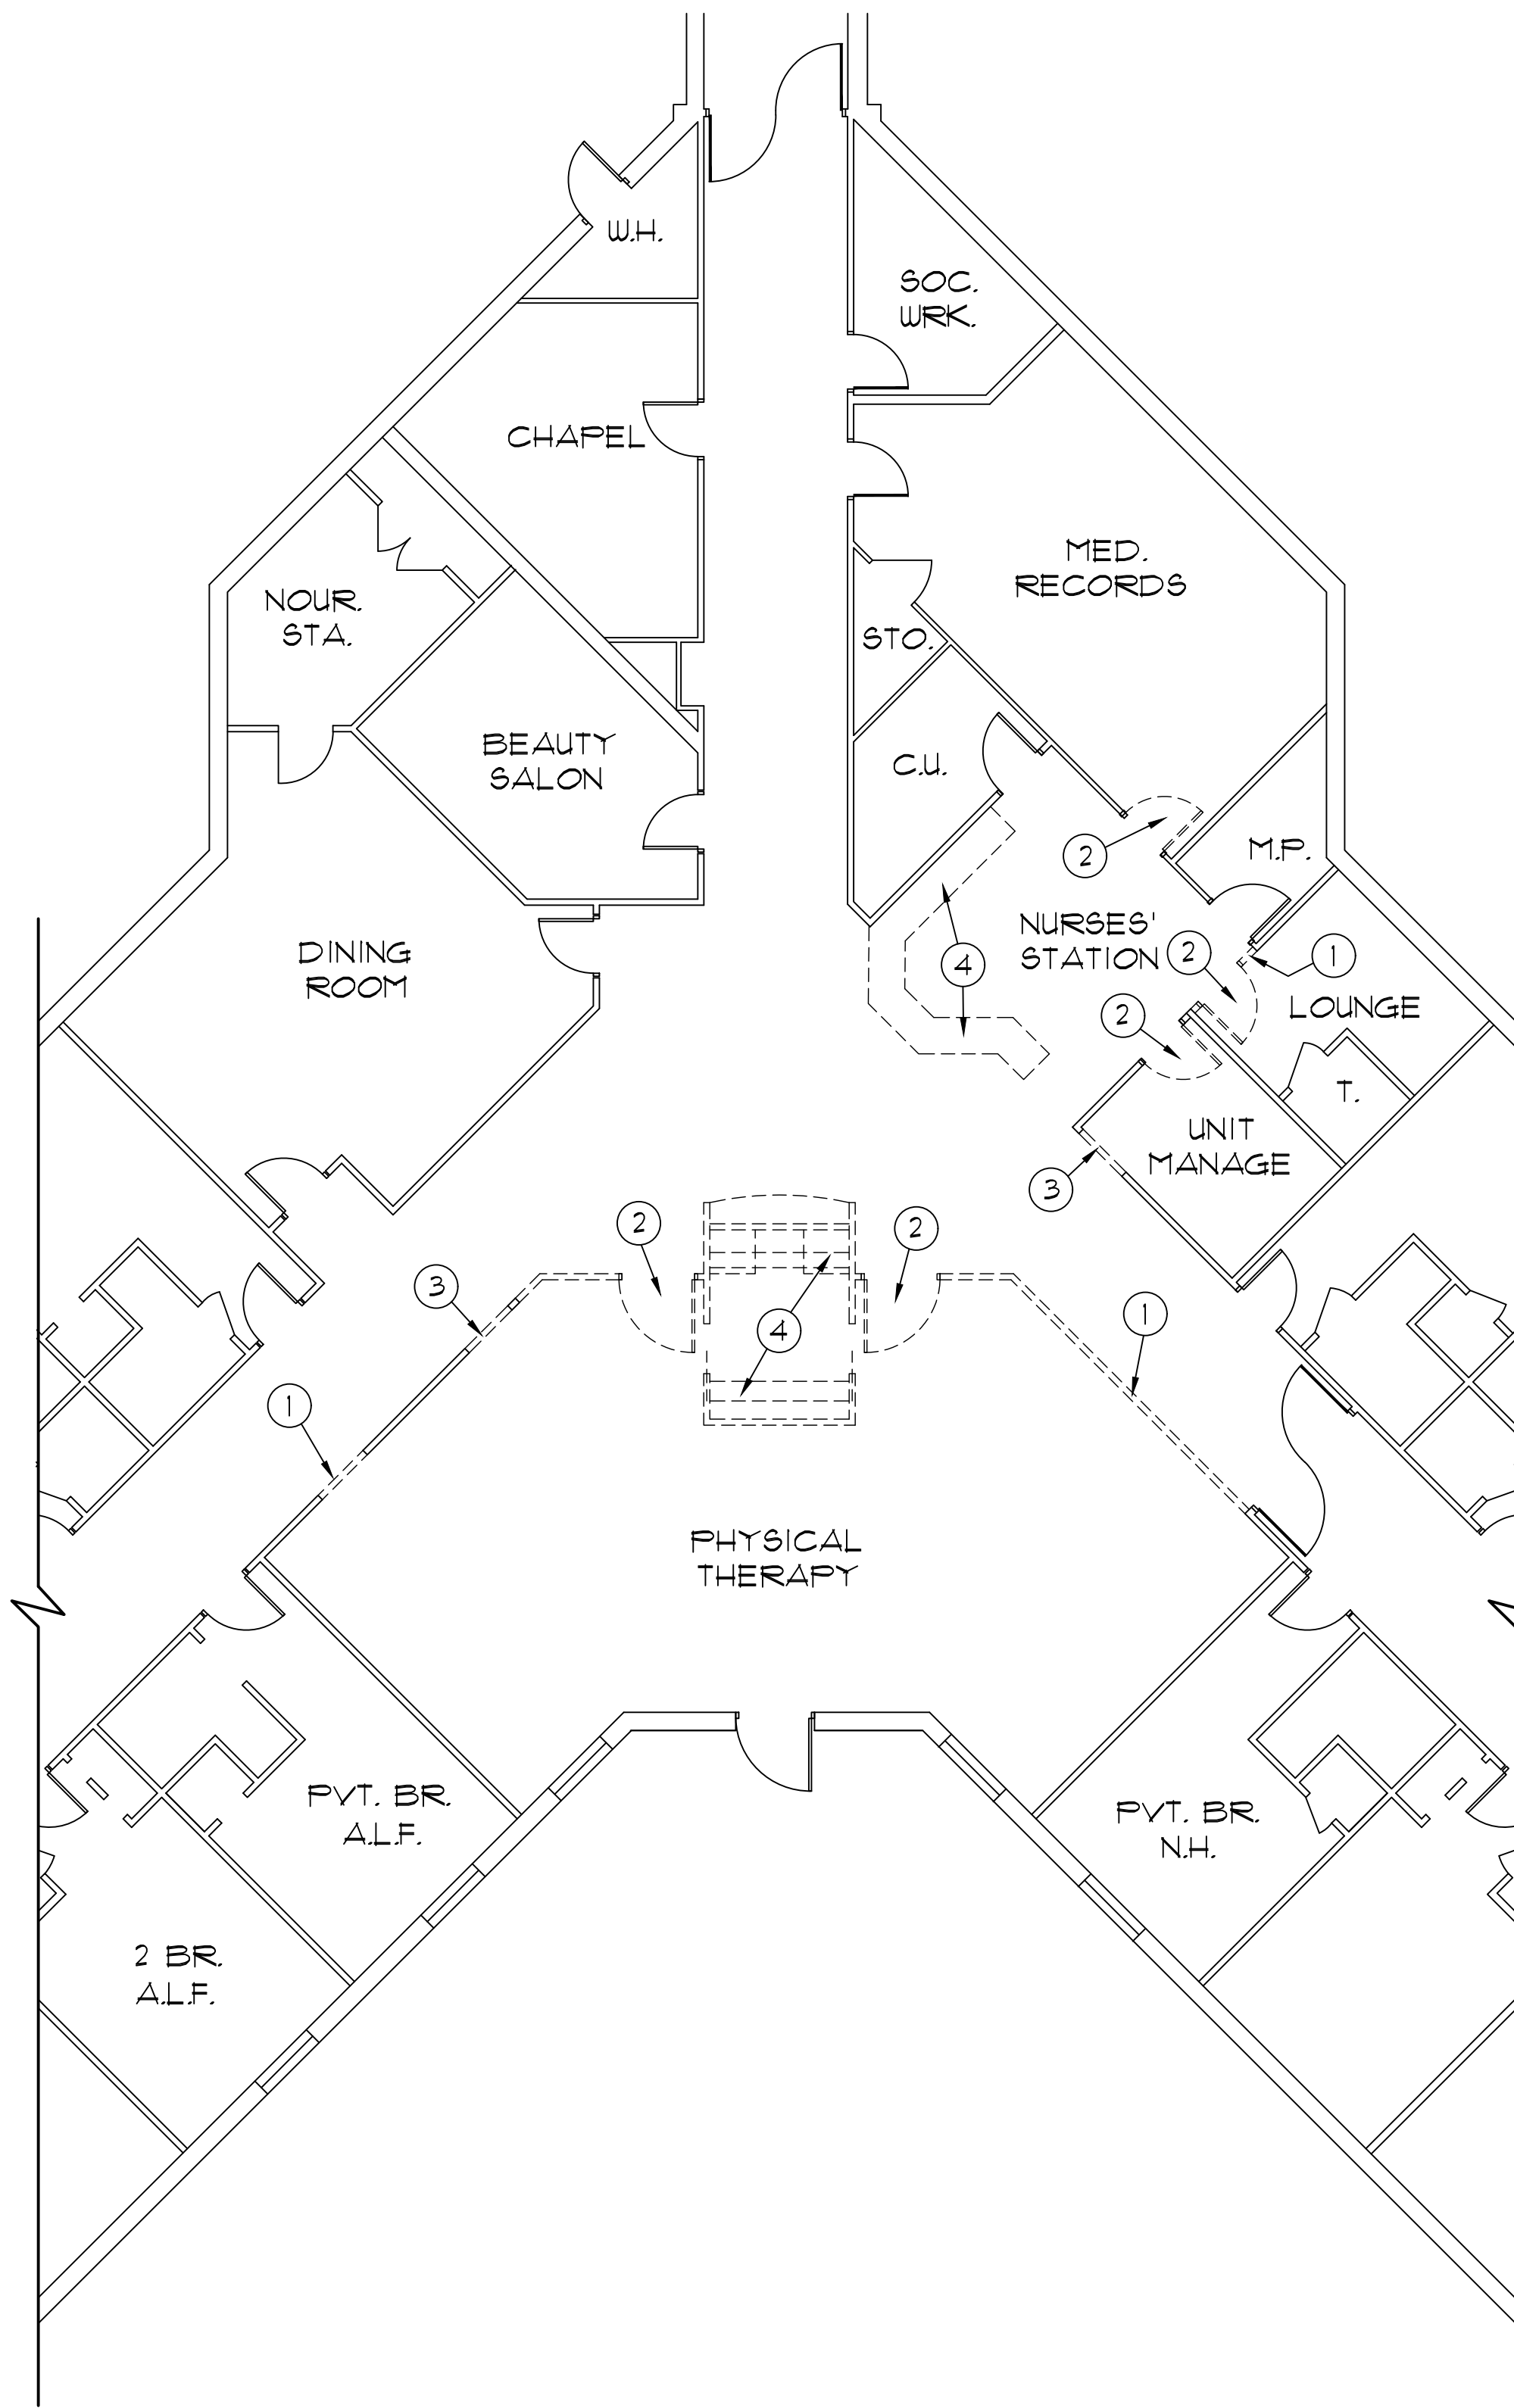


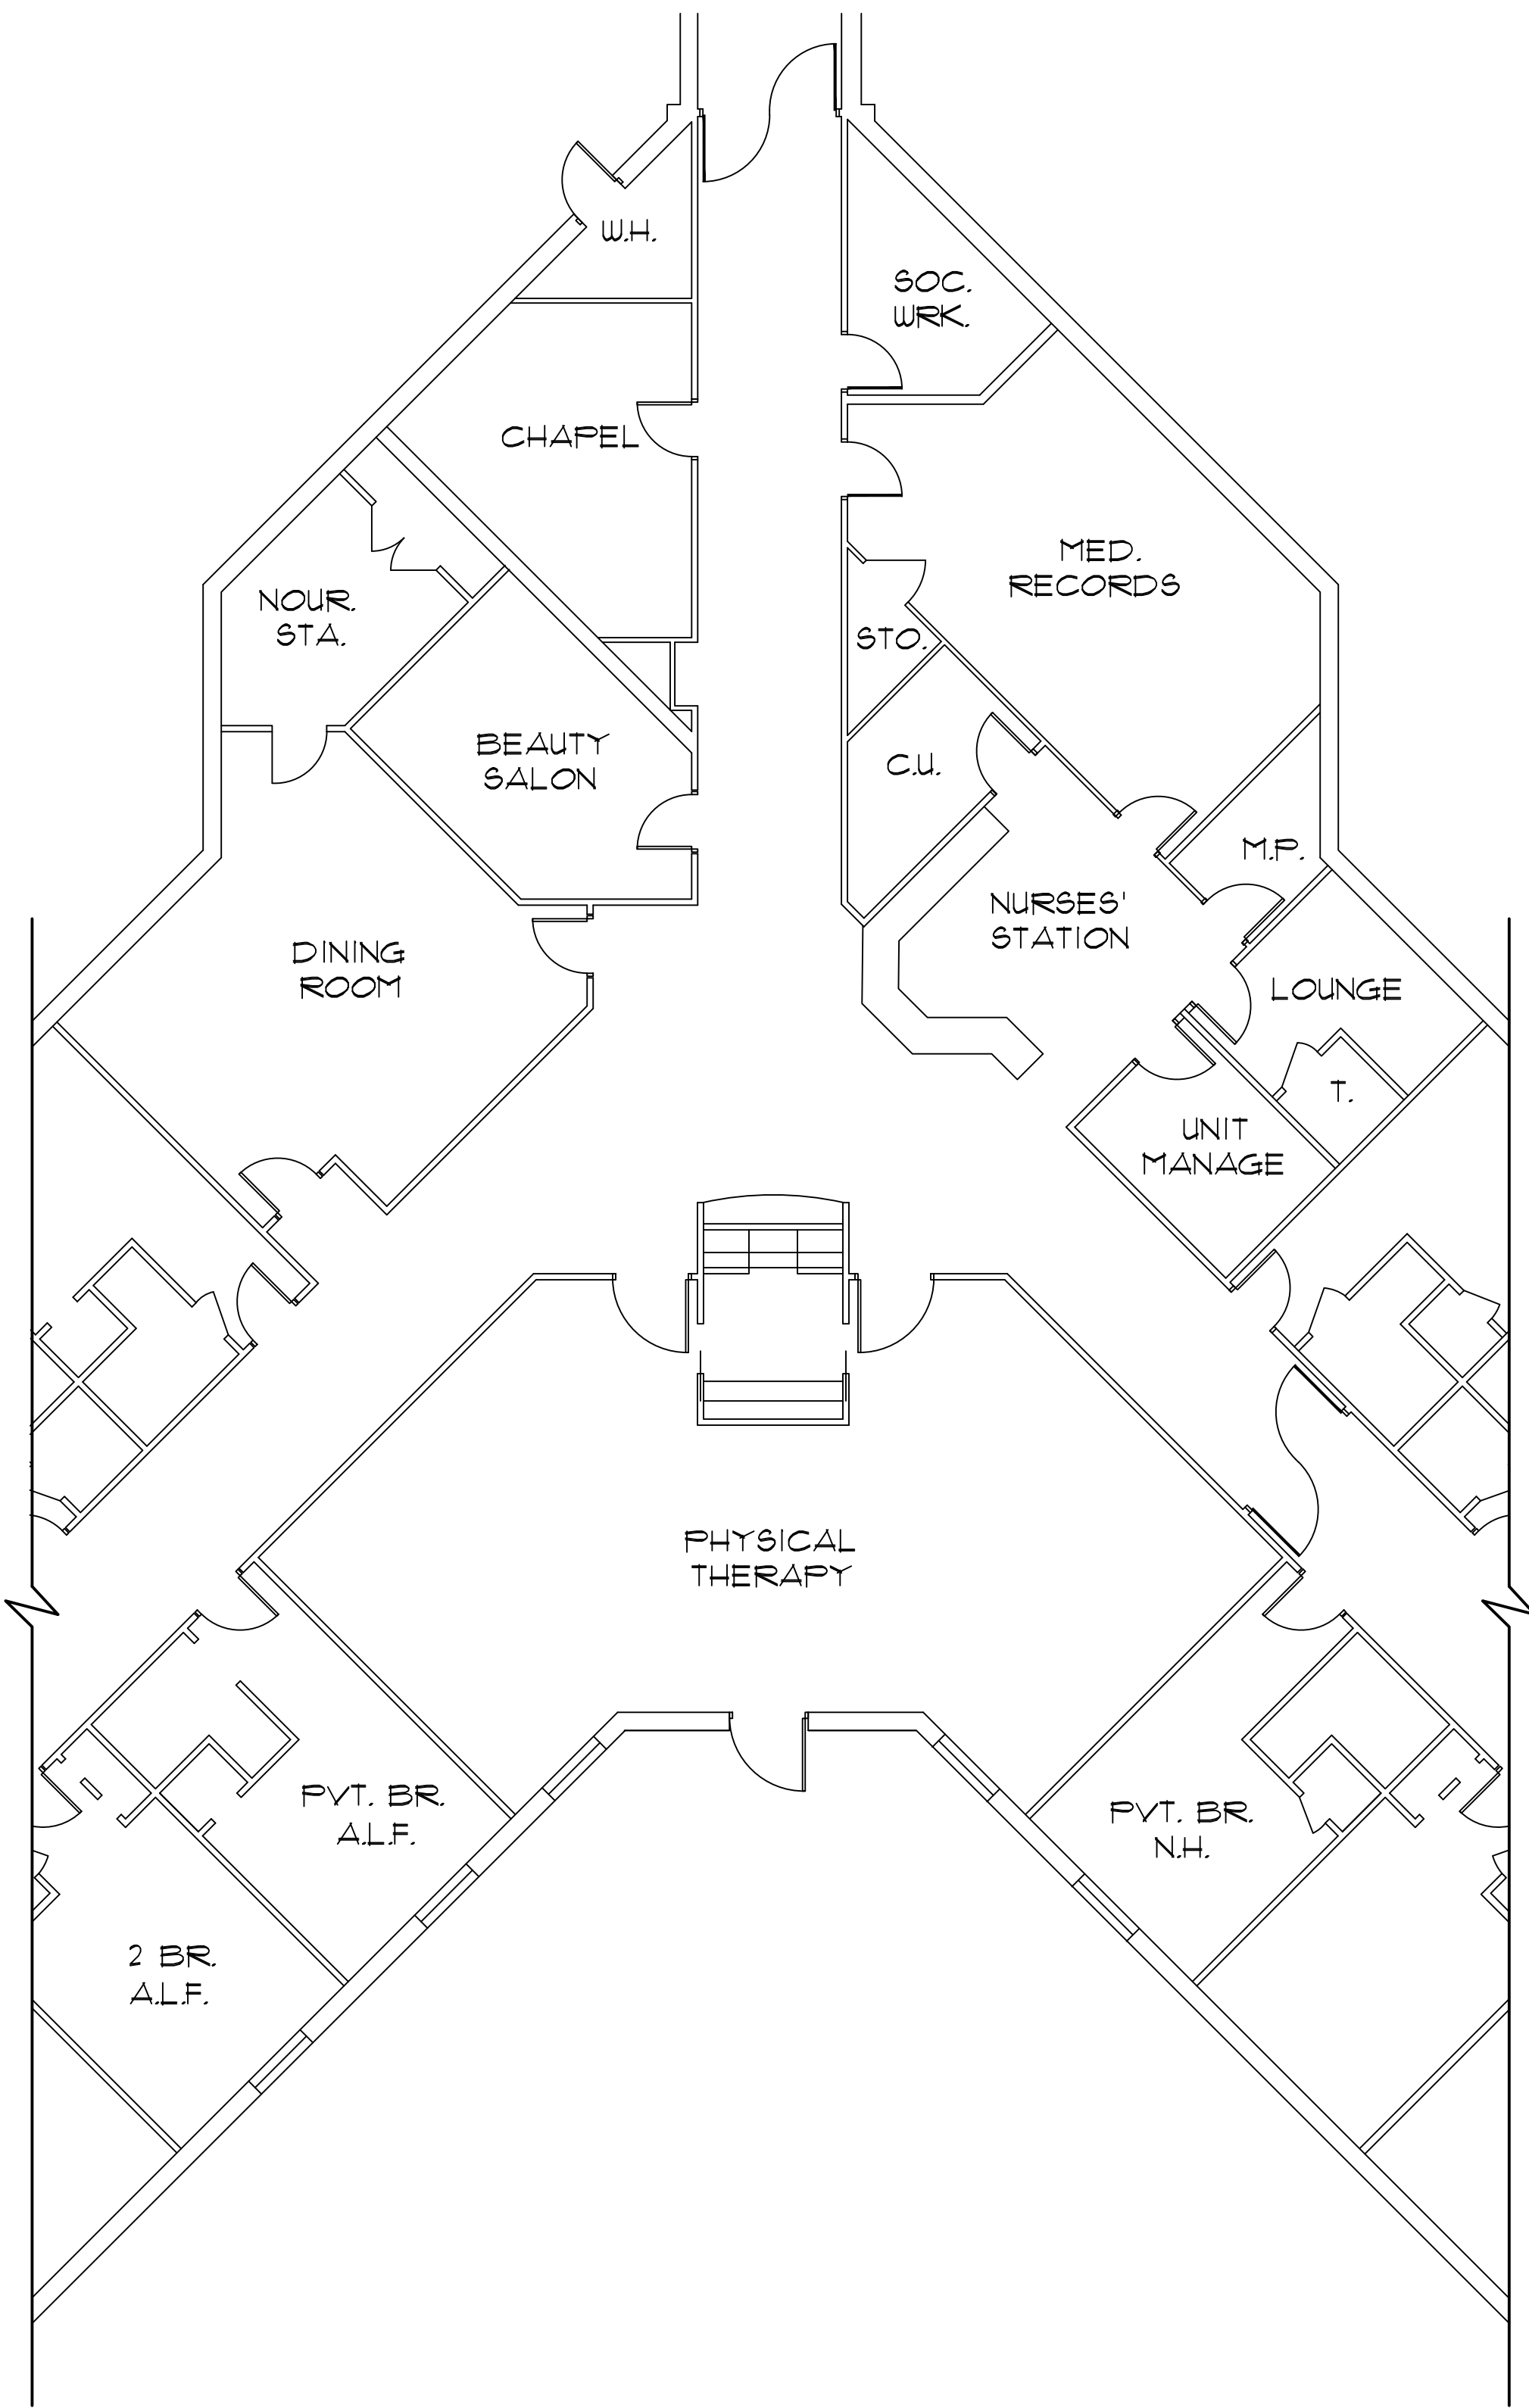

DEMOLITION PLAN:

- 1 REMOVE EXISTING WALL. PATCH CEILING WITH 2 LAYERS OF 5/8" FIRECODE G.W.B. TO MATCH EXISTING AND PAINT. FINISH FLOOR AND ADJACENT WALL SURFACES TO MATCH EXISTING FINISHES.
- 2 REMOVE EXISTING DOOR AND METAL FRAME.
- 3 REMOVE 3'-4" WIDE X 6'-10" HIGH SECTION OF EXISTING WALL FOR FUTURE DOOR AND FRAME INSTALLATION.
- 4 REMOVE EXISTING MILLWORK.

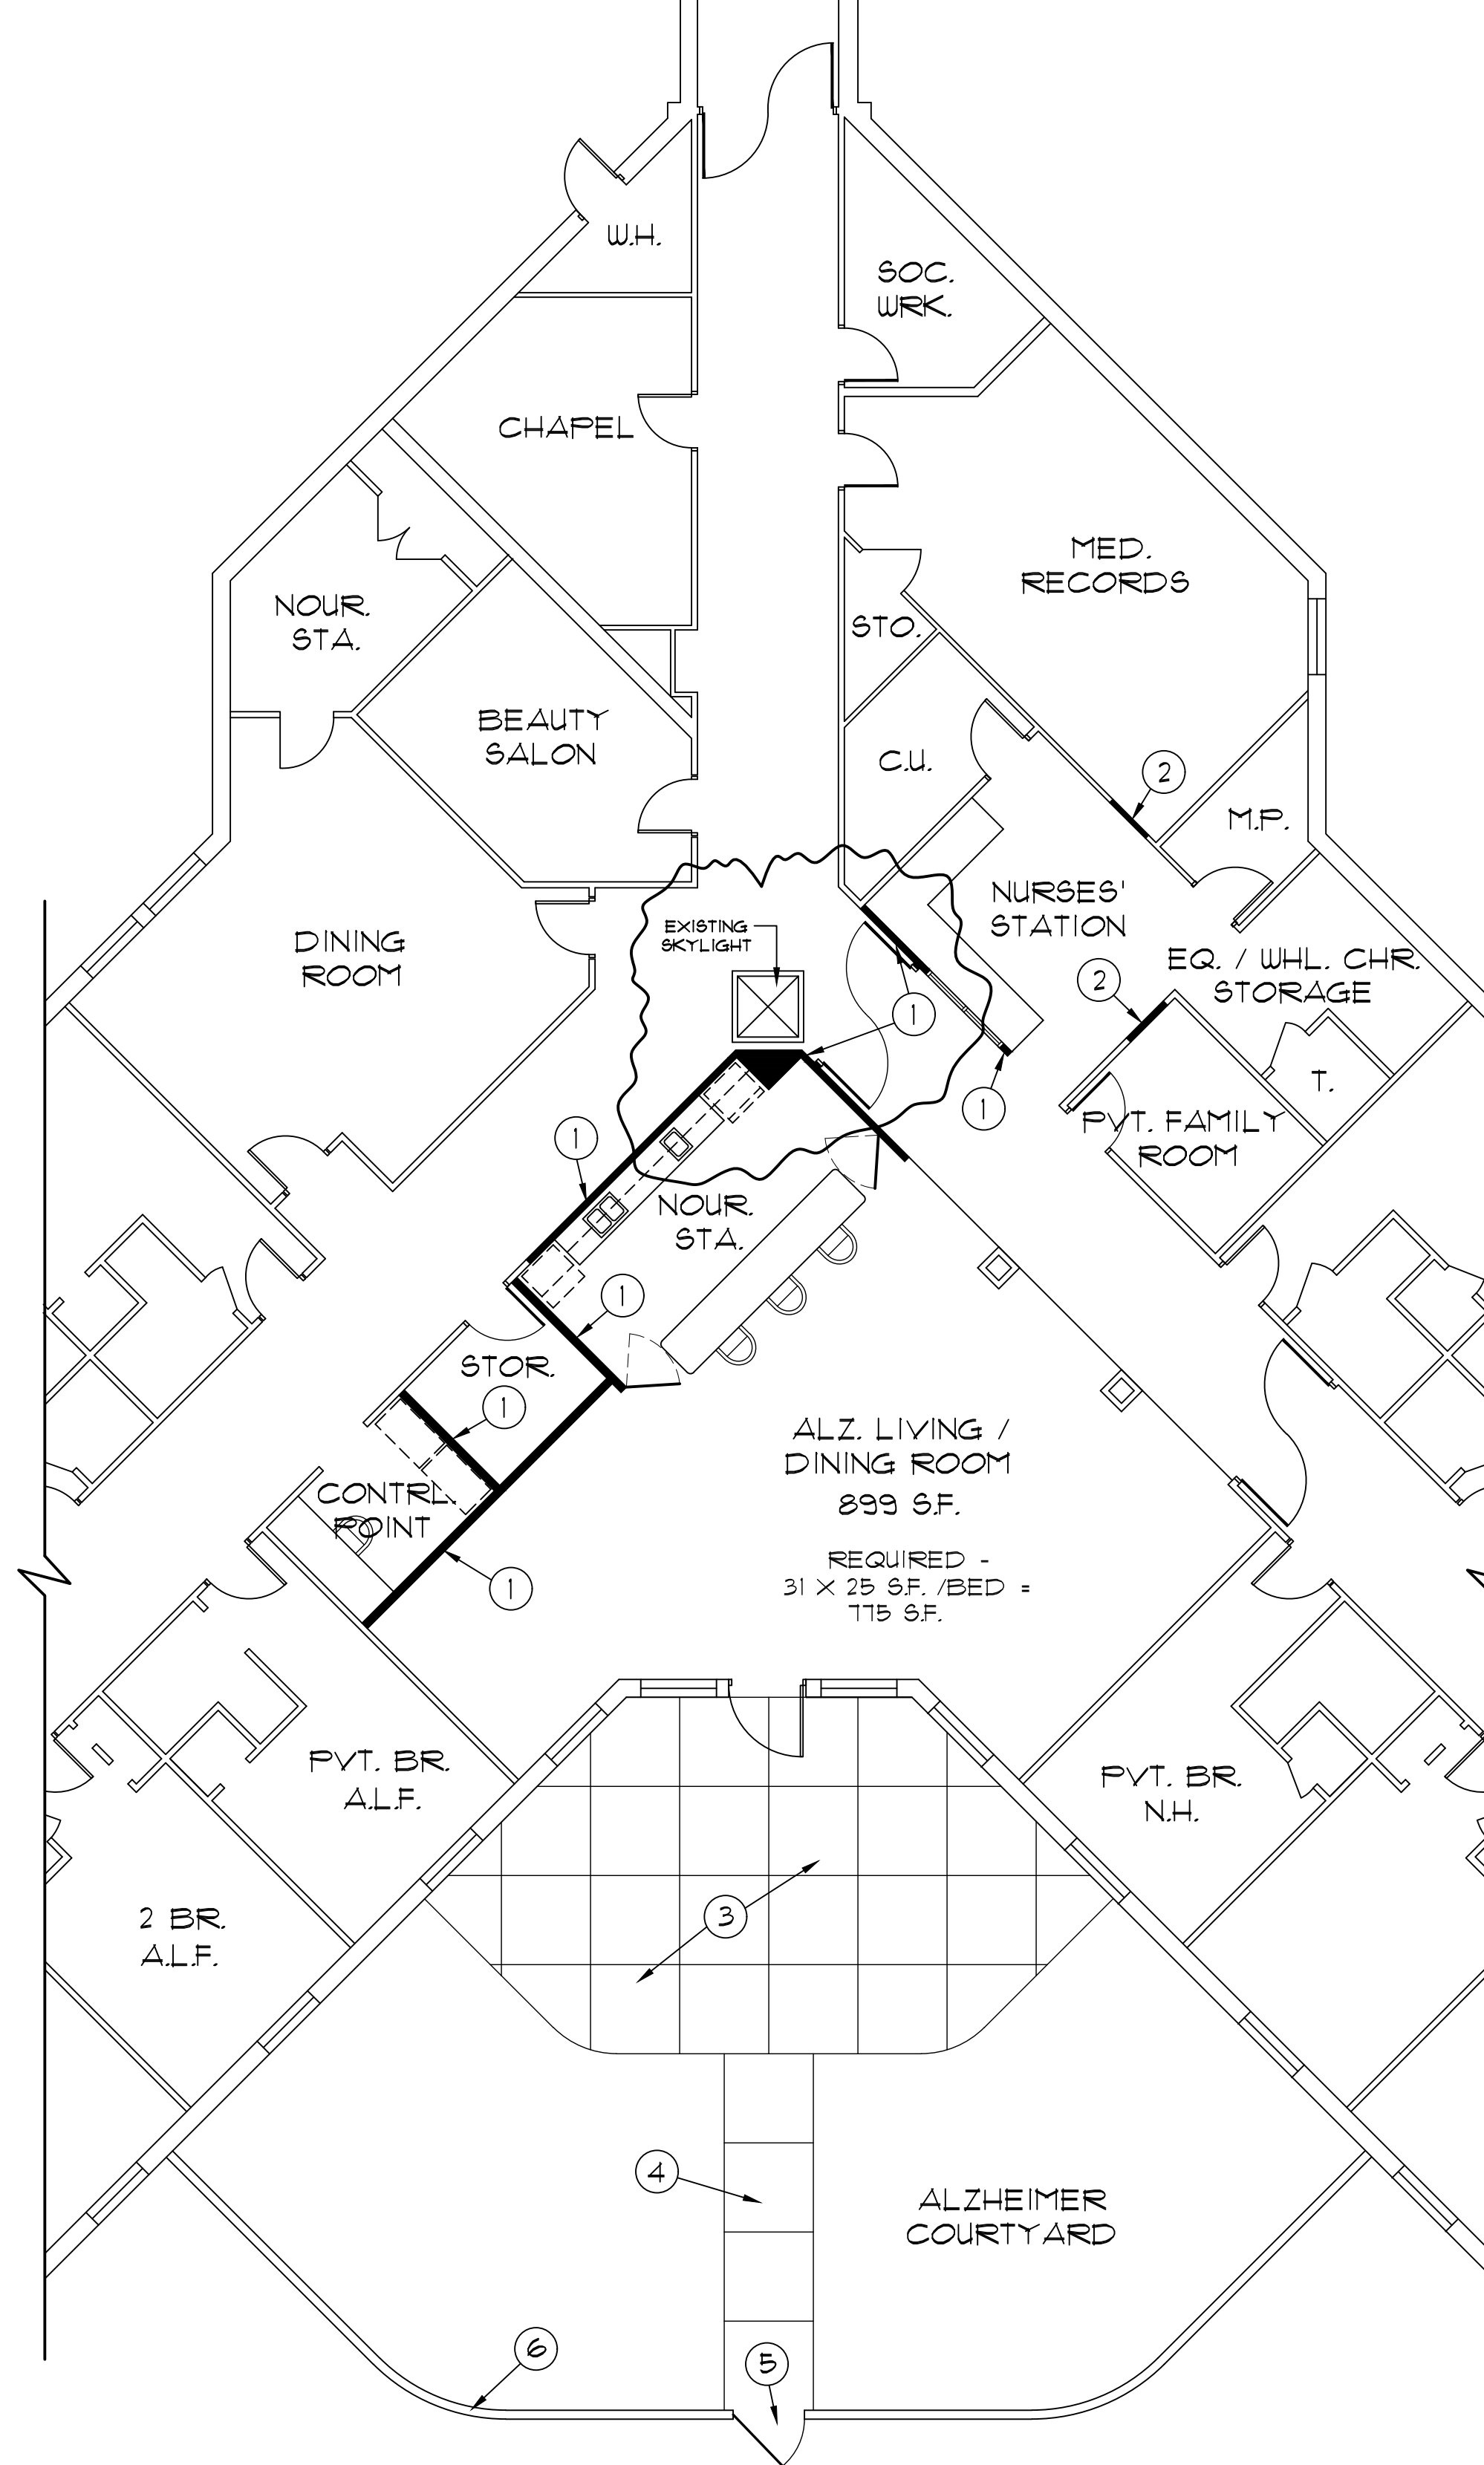

RENOVATION NOTES:

- 1 BUILD NEW PARTITION OUT OF 1 5/8" X 3 5/8" X 20 GAUGE METAL STUDS AT 16" O.C. WITH ONE LAYER OF PAINTED 5/8" FIRECODE G.W.B. ON EACH SIDE (COMPLY W/ ASSEMBLY U-425). EXTEND WALL FROM FLOOR SLAB TO UNDERSIDE OF CEILING G.W.B. MEMBRANE.
- 2 FILL WALL OPENING WITH 1 5/8" X 3 5/8" X 20 GAUGE METAL STUDS WITH ONE LAYER OF PAINTED 5/8" FIRECODE G.W.B. ON EACH SIDE (COMPLY W/ ASSEMBLY U-425).
- 3 NEW 4" THICK CONCRETE PATIO.
- 4 NEW 5'-0" WIDE X 4" THICK CONCRETE SIDEWALK. EXTEND SIDEWALK FROM NEW PATIO TO EXISTING PARKING AT WING 800 (PUBLIC WAY)
- 5 NEW 3'-8" WIDE GATE WITH MAGLOCKS.
- 6 NEW 6'-0" HIGH VINYL FENCE.

201

FLOOR PLAN

SCALE: 1/8" = 1'-0"

EXISTING AREA TO BE  
CONVERTED TO ALZHEIMER UNIT

202

FLOOR PLAN

SCALE: 1/8" = 1'-0"

DEMOLITION PLAN FOR CONVERSION  
TO ALZHEIMER UNIT

203

FLOOR PLAN

SCALE: 1/8" = 1'-0"

RENOVATED PLAN AT  
NEW ALZHEIMER UNIT

RENOVATION FOR  
ALZHEIMER UNIT

David R. Polston - Architect  
3806 Park Ave. Suite C, Wilmington, NC 28403  
Architecture Planning Design

MARY GRAN  
NURSING CENTER  
Clinton, North Carolina

A  
2

REVISED: 03-01-2026 REVISED FOR SKYLIGHT