



ALLIED
CONSULTING ENGINEERS

FOR CONSTRUCTION

HAMPTON INN & SUITES by HILTON

OLD WATERFORD WAY
LELAND, NC 28451

i s s u e d a t e:

SUE	NAME	DATE
	CONSTRUCTION	09/11/2026

revisions:

[illegible]

drawn by:
MSM


checked by:
EDB

EDB
project no:
25 104


25-104

FIRST AND SECOND FLOOR FIRE ALARM PLANS

FA101

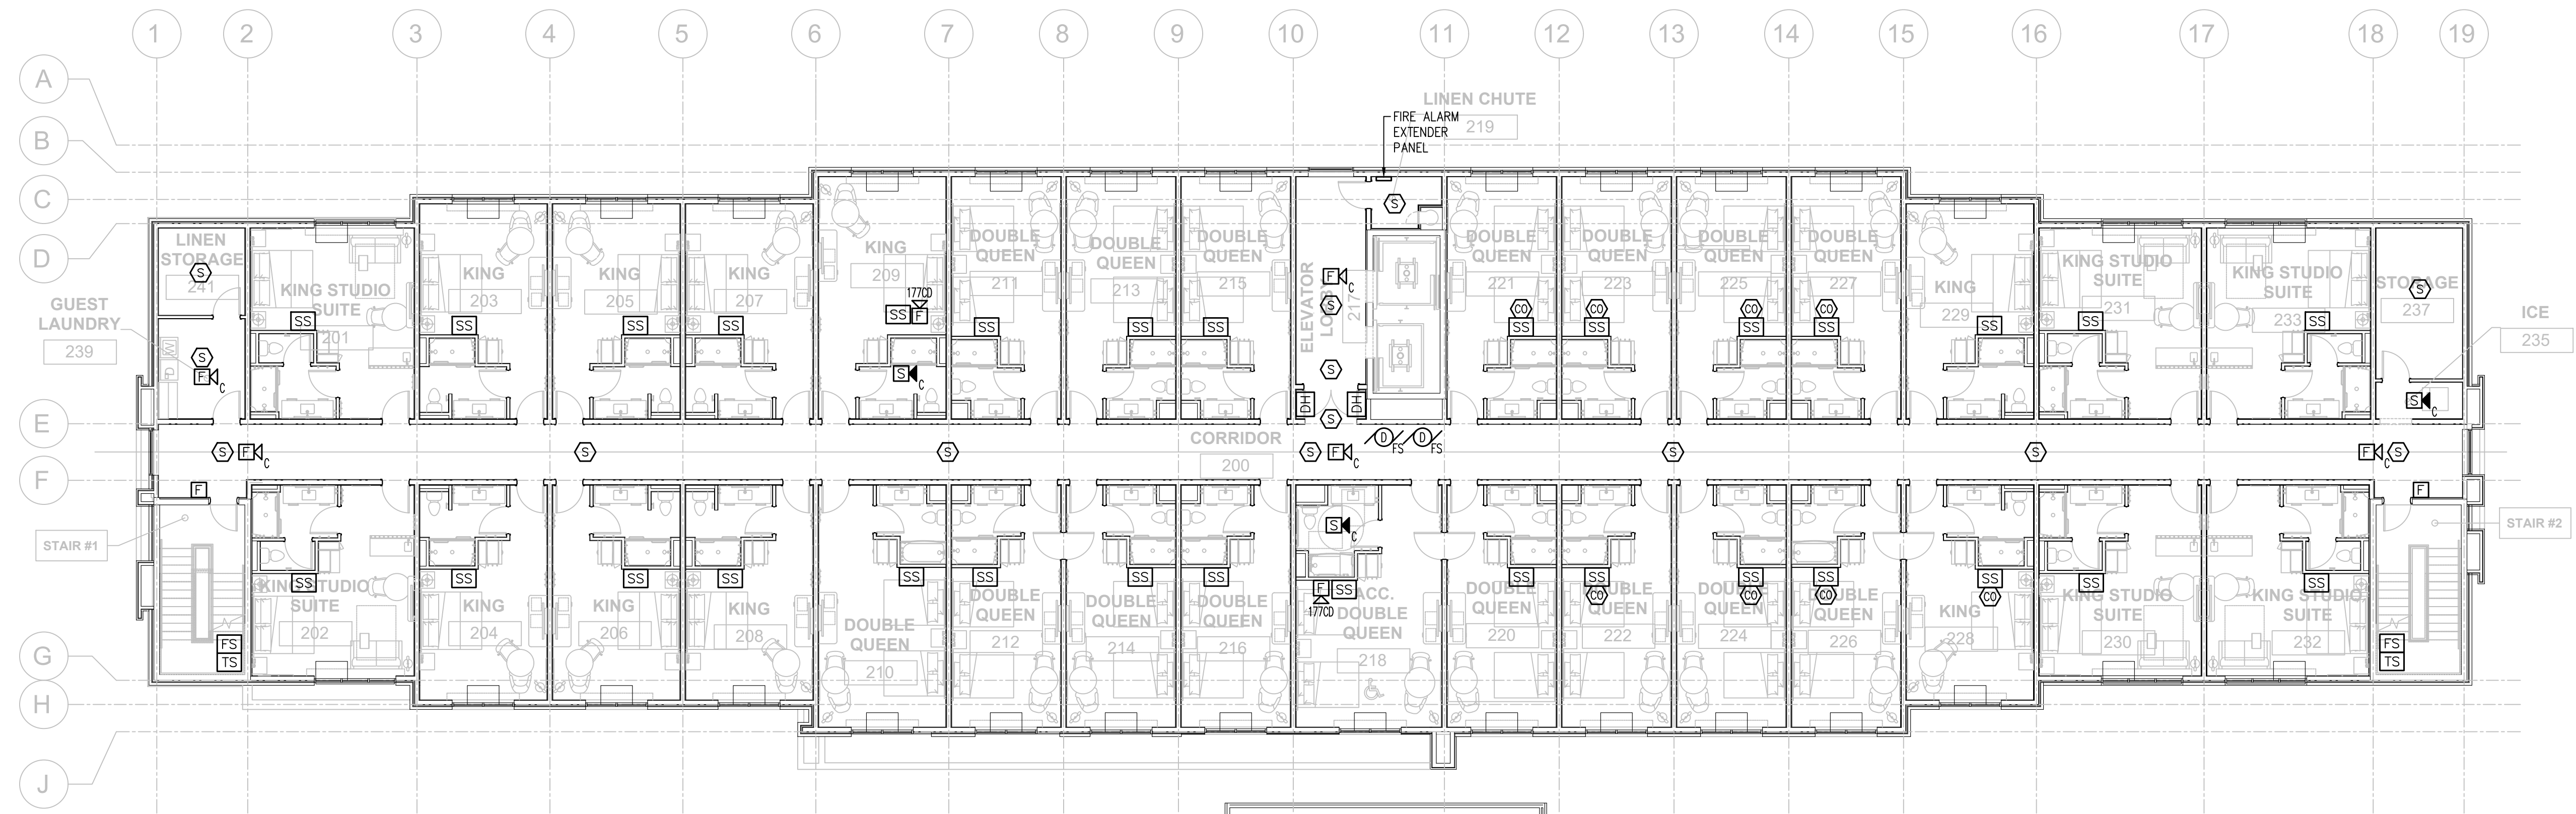


2 SECOND FLOOR PLAN - FIRE ALARM
FA101 SCALE: 3/32" = 1'-0"

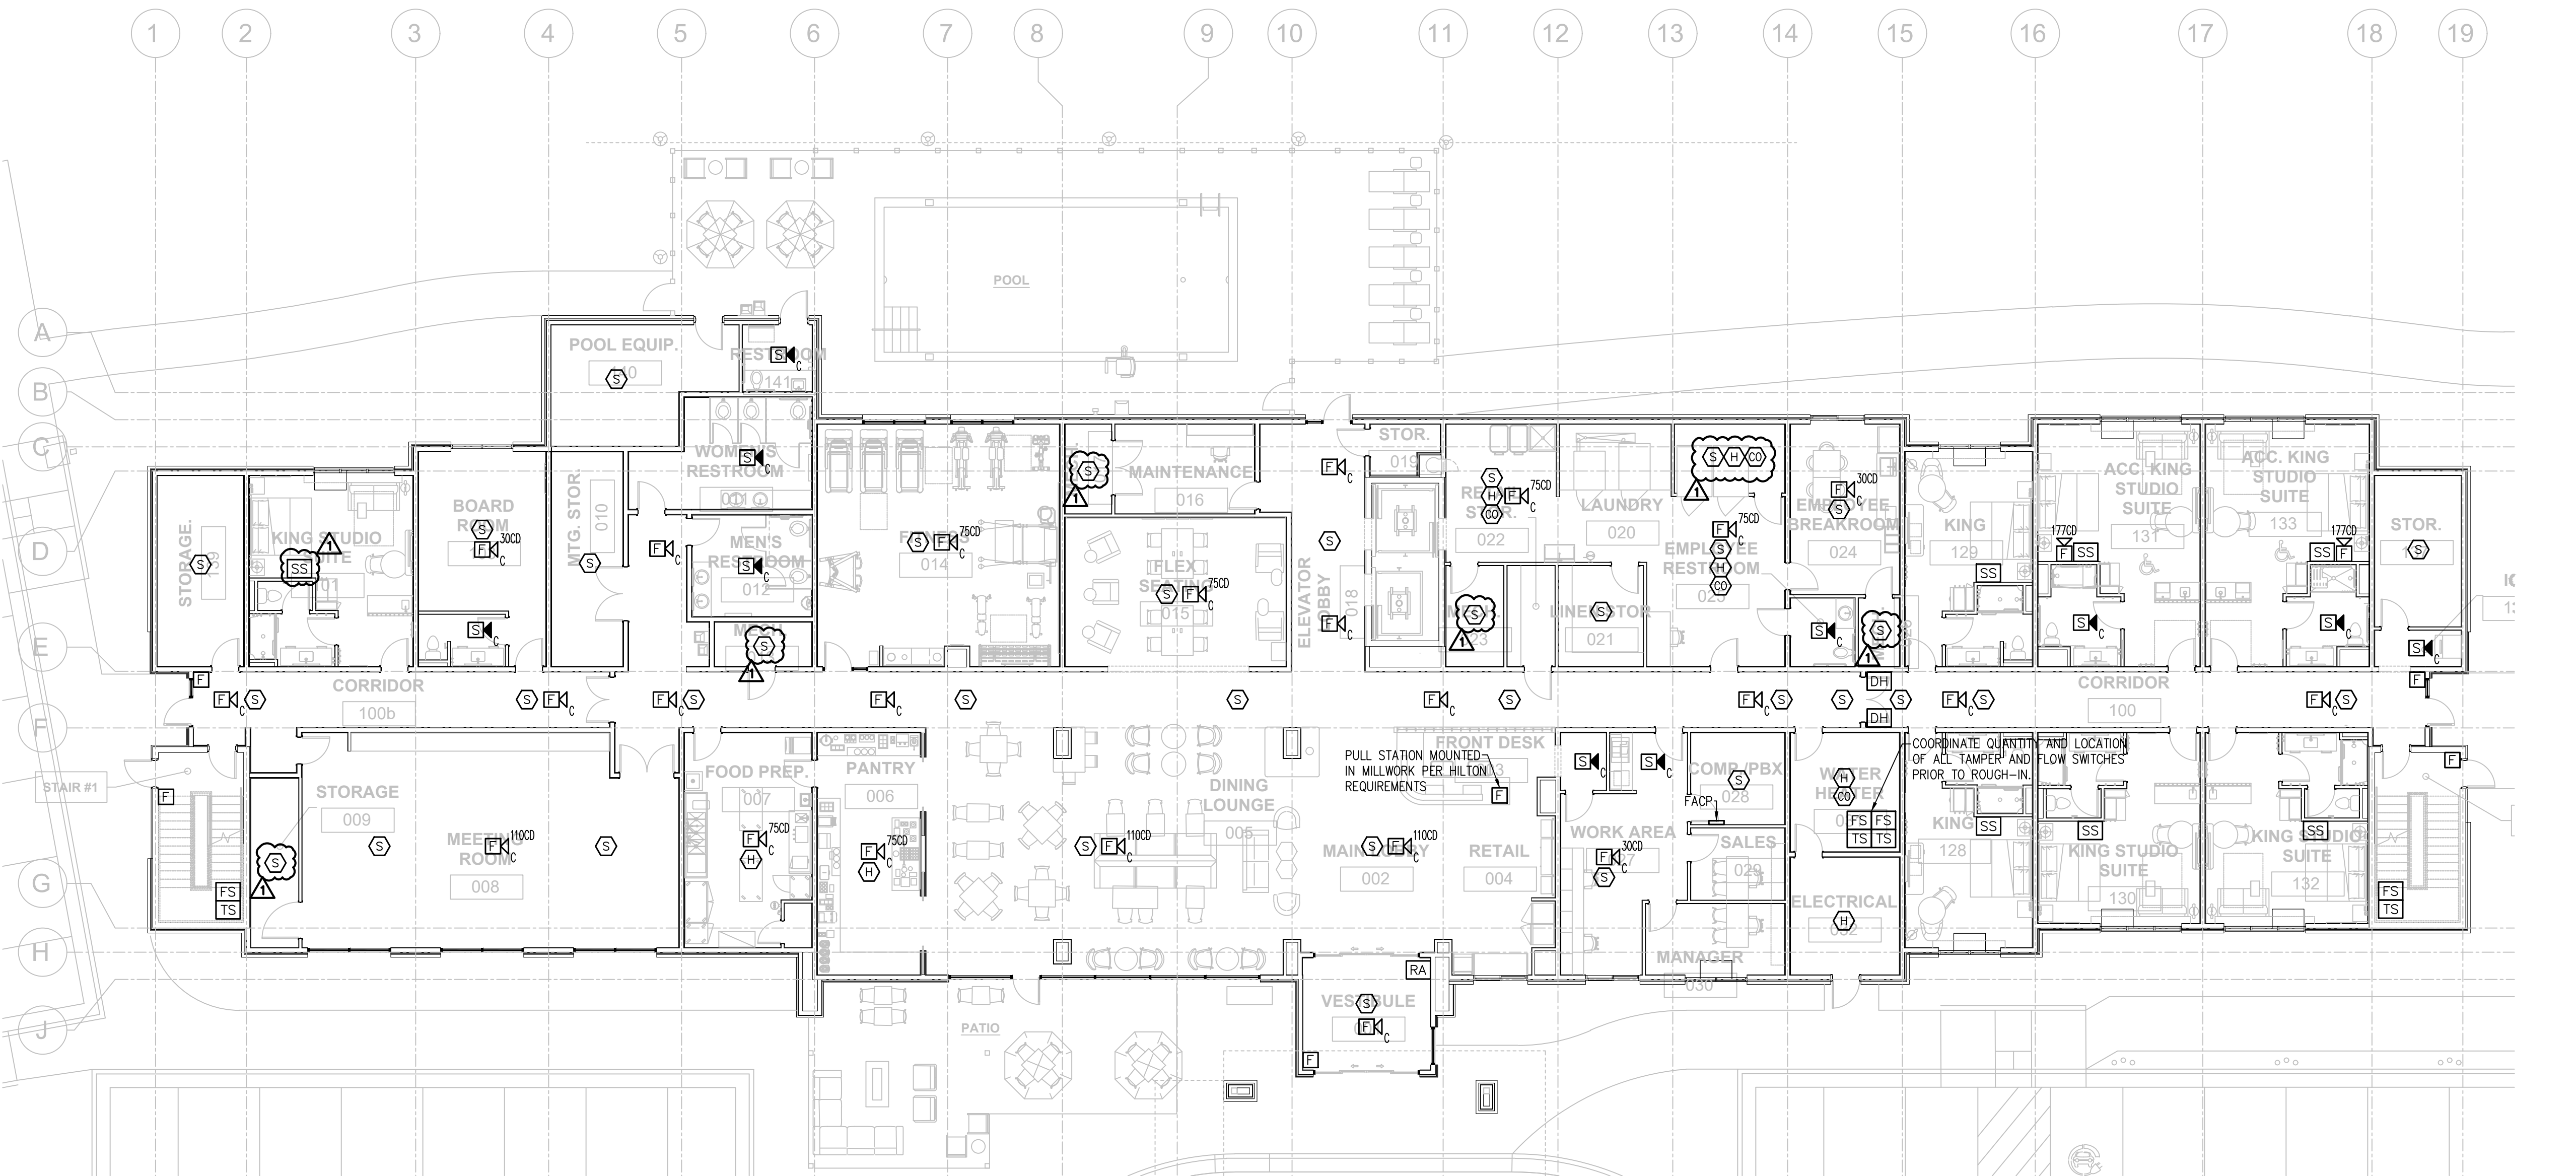


FIRST FLOOR PLAN - FIRE ALARM
SCALE: 3/32" = 1'-0"



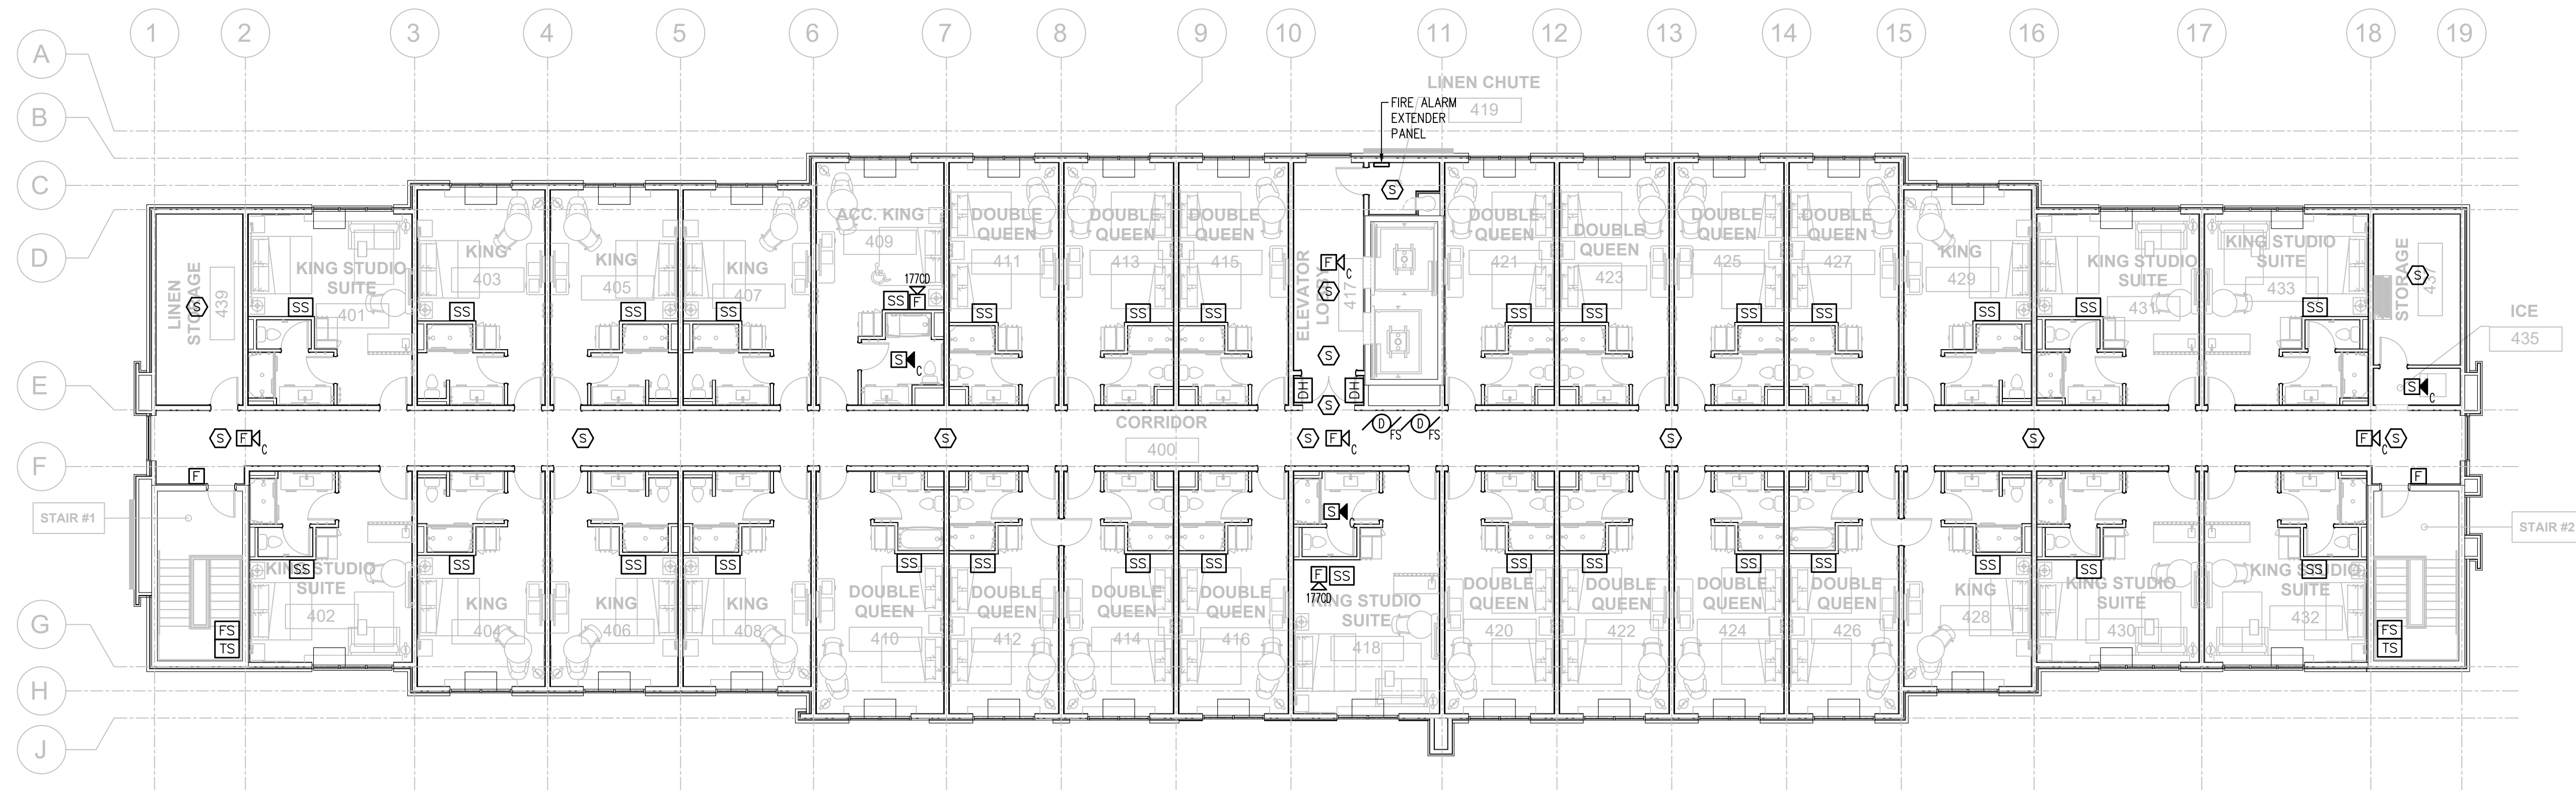


2 FOURTH FLOOR PLAN - FIRE ALARM
FA102 SCALE: 3/32" = 1'-0"

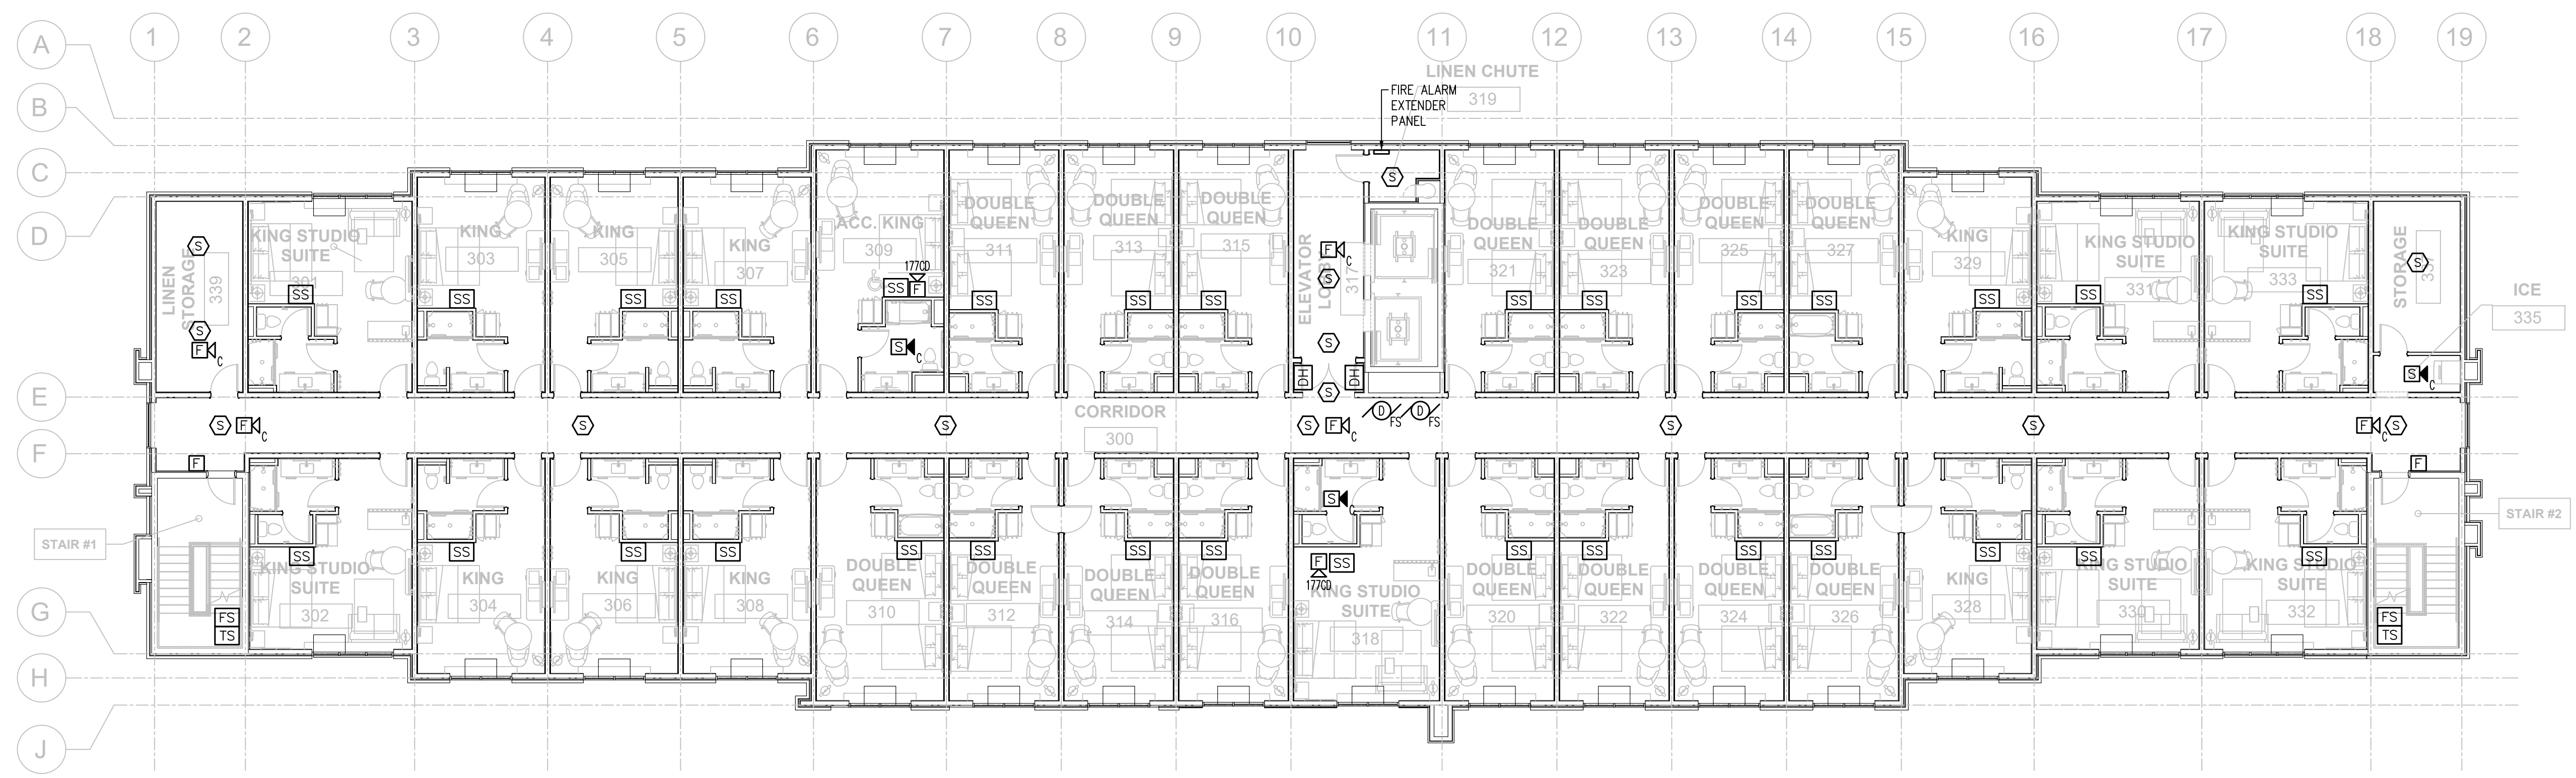

1 THIRD FLOOR PLAN - FIRE ALARM
FA102 SCALE: 3/32" = 1'-0"

ADA ROOM
HEARING IMPAIRED ROOM

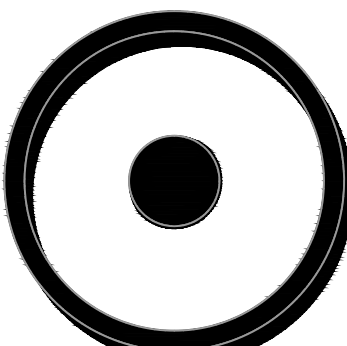

OLIVE
ARCHITECTURE
WWW.OLIVE-ARCH.COM
436 N. Harrington St. Ste. 140 Raleigh, NC 27603
p 919.838.9934
f 919.838.9993



ALLIED
CONSULTING ENGINEERS
700 Calawaba St. Belmont, NC 28012
P: (704) 399-3943
www.allied-engineers.com
North Carolina CEA #P0332
ALLIED #25165



NORTH CAROLINA
PROFESSIONAL
SEAL
2007
ENGINEER
E. DEAN BELK
04-11-26

FOR CONSTRUCTION

HAMPTON INN & SUITES by HILTON

OLD WATERFORD WAY
LELAND, NC 28451

issue date:

ISSUE	NAME	DATE
1	CONSTRUCTION	09/11/2026

revisions:

Revision	Date	Description
1	04/15/2025	Hilton Comments
2	07/14/2025	Site Layouts Coord.
3	09/11/2026	Coordination

drawn by:
MSM

checked by:
EDB


project no:
25-104

THIRD AND FOURTH
FLOOR FIRE ALARM
PLANS

FA102


THESE DRAWINGS ARE THE COPYRIGHT OF OLIVE ARCHITECTURE PLLC. THESE DOCUMENTS HAVE BEEN PREPARED SPECIFICALLY FOR THE PROJECT DESCRIBED IN THE ADDRESS BAR. THEY ARE NOT SUITABLE FOR USE ON OTHER PROJECTS OR IN OTHER LOCATIONS WITHOUT WRITTEN APPROVAL FROM THE ARCHITECT. REPRODUCTION IS PROHIBITED IF SIGNATURE ON COVER SHEET DOES NOT APPEAR IN RED. THIS IS NOT AN AUTHORIZED COPY.

-  ADA ROOM
-  HEARING IMPAIRED ROOM

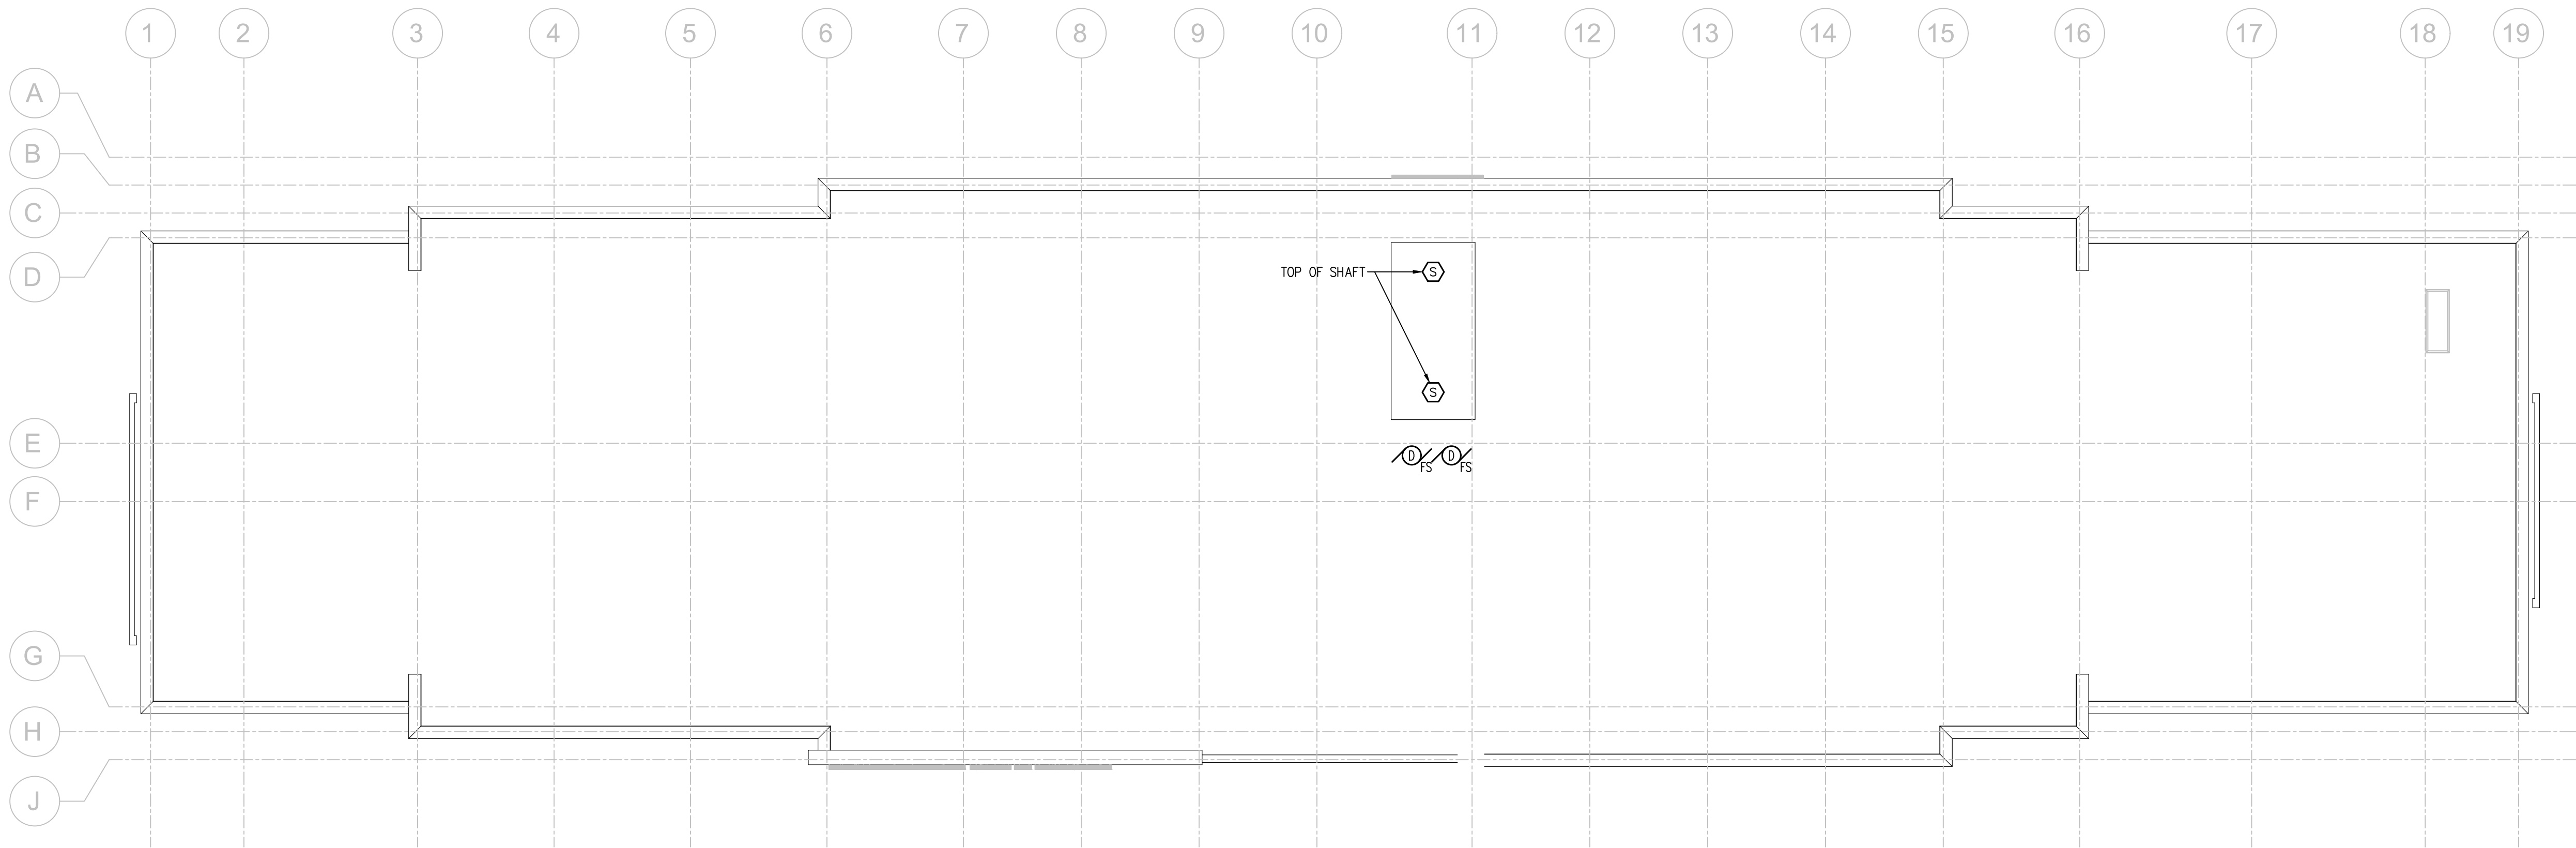

1 ROOF PLAN - FIRE ALARM
FA103 SCALE: 3/32" = 1'-0"

THESE DRAWINGS ARE THE COPYRIGHT OF OLIVE ARCHITECTURE PLLC. THESE DOCUMENTS HAVE BEEN PREPARED SPECIFICALLY FOR THE PROJECT DESCRIBED IN THE ADDRESS BAR. THEY ARE NOT SUITABLE FOR USE ON OTHER PROJECTS OR IN OTHER LOCATIONS WITHOUT WRITTEN APPROVAL FROM THE ARCHITECT. REPRODUCTION IS PROHIBITED. IF SIGNATURE ON COVER SHEET DOES NOT APPEAR IN RED, THIS IS NOT AN AUTHORIZED COPY.

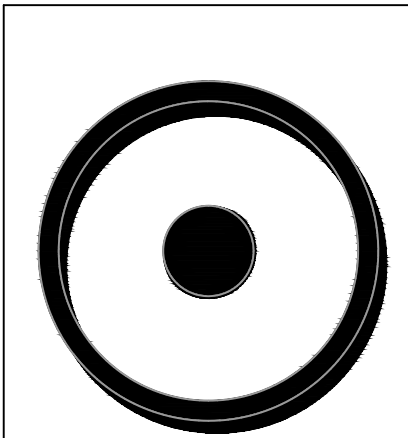

OLIVE
ARCHITECTURE
WWW.OLIVE-ARCH.COM

436 N. Harrington St. Ste. 140 p: 919.838.9934
Raleigh, NC 27603 f: 919.838.9993



ALLIED
CONSULTING ENGINEERS

709 Calawaba St.
Belmont, NC 28012
P: (704) 399-3943
www.allied-engineers.com
North Carolina COA #P03312
ALLIED #25165



09-11-26

FOR CONSTRUCTION

HAMPTON INN & SUITES by HILTON

OLD WATERFORD WAY
LELAND, NC 28451

issue date:		
ISSUE	NAME	DATE
	CONSTRUCTION	09/11/2026

revisions:		
Revision	Date	Description
1	04/16/2026	Hilton Comments
2	07/14/2026	Site Layout Coord.
3	09/11/2026	Coordination

drawn by:
MSM

checked by:
EDB

project no:
25-104

ROOF FIRE ALARM
PLAN

FA103