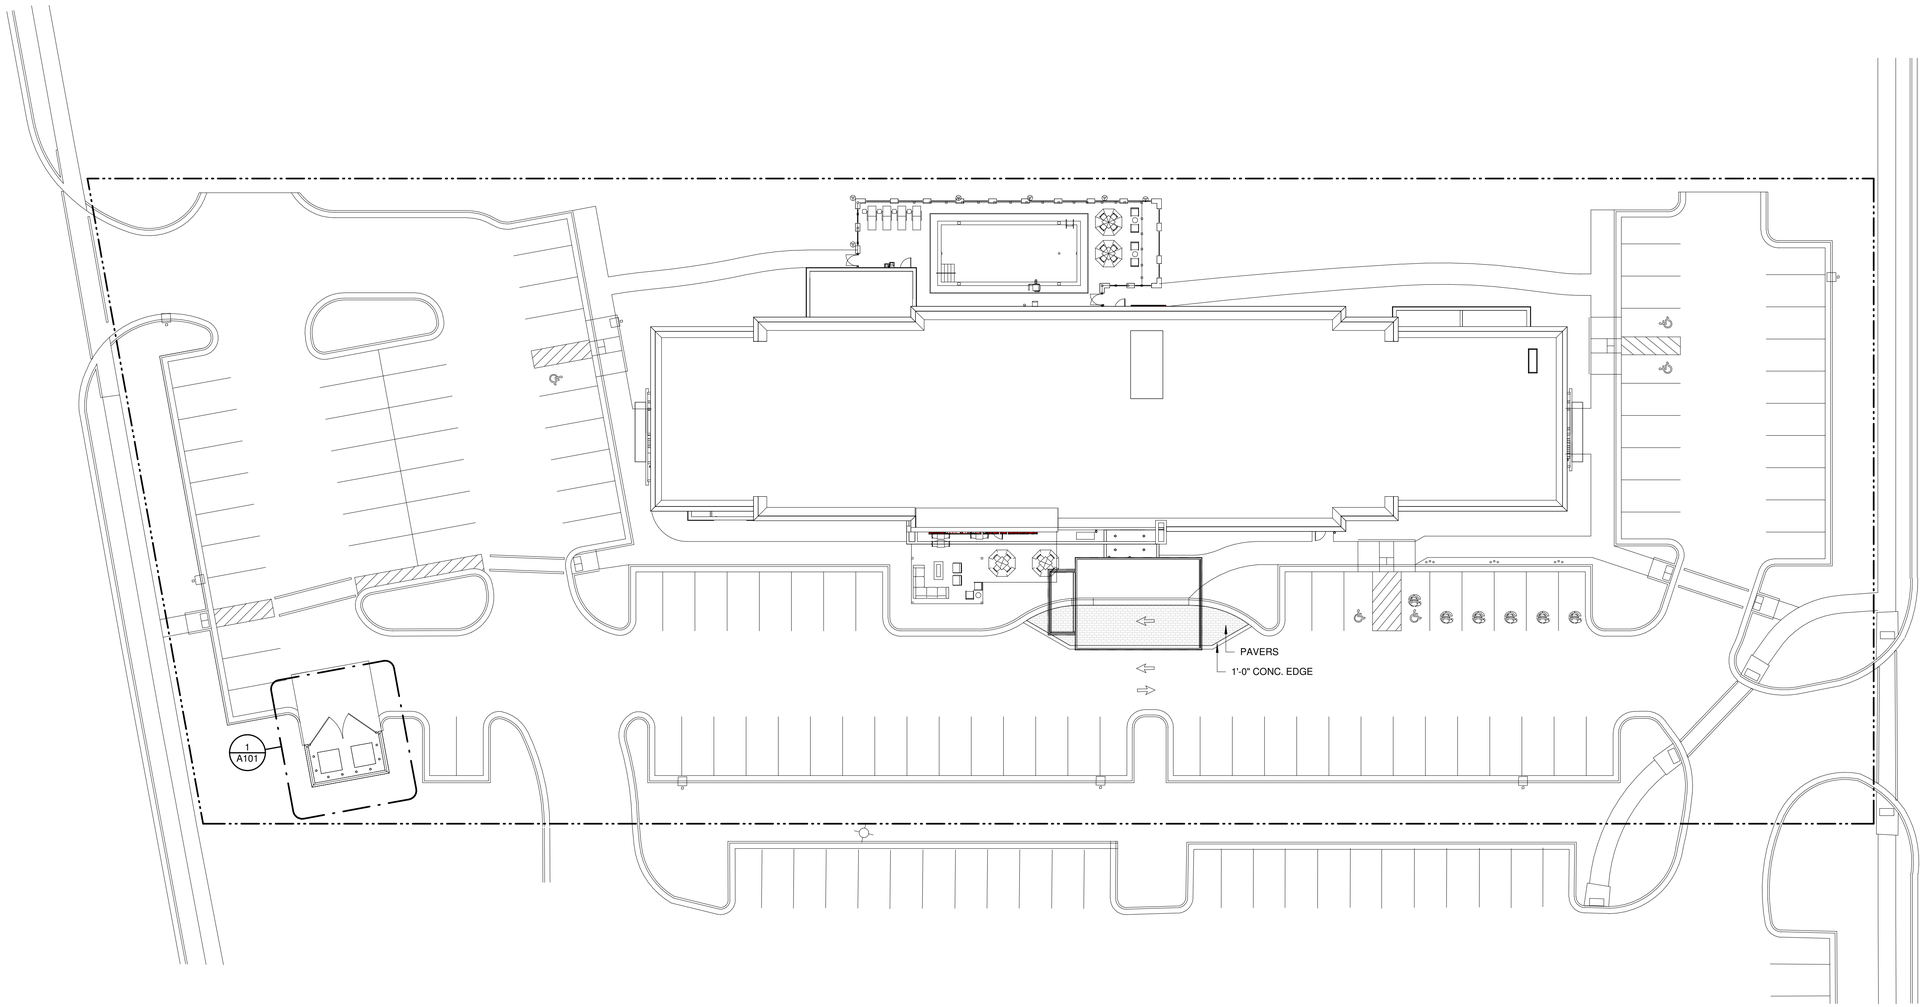


SITE PLAN
1" = 20'-0" (1)

OLIVE
ARCHITECTURE
WWW.OLIVE-ARCH.COM
436 N. Harrington St. Ste. 140
Raleigh, NC 27603
p 919.838.9934
f 919.838.9955

OLIVE ARCHITECTURE, PLLC
REGISTERED ARCHITECTURAL COMPANY
52411
NORTH CAROLINA
RALEIGH, N.C.

FRANK T. MURPHY
REGISTERED ARCHITECT
5249
NORTH CAROLINA
RALEIGH, N. C.
09/17/2026

THESE DRAWINGS ARE THE COPYRIGHT OF OLIVE ARCHITECTURE PLLC. THESE DOCUMENTS HAVE BEEN PREPARED SPECIFICALLY FOR THE PROJECT DESCRIBED IN THE ADDRESS BAR. THEY ARE NOT SUITABLE FOR USE ON OTHER PROJECTS OR IN OTHER LOCATIONS WITHOUT WRITTEN APPROVAL FROM THE ARCHITECT. REPRODUCTION IS PROHIBITED. IF SIGNATURE ON COVER SHEET DOES NOT APPEAR IN RED, THIS IS NOT AN AUTHORIZED COPY.

PERMIT SET

HAMPTON INN & SUITES by HILTON

OLD WATERFORD WAY
LELAND, NC 28451

issue date:

ISSUE	NAME	DATE
1ST	25% Set	09/04/2025
2ND	25% Set Resubmittal	10/30/2025
3RD	50% Set	10/31/2025
4TH	Owner Set	12/10/2025
5TH	Permit Set	09/17/2025

revisions:


Revision	Date	Description

drawn by: KKJ
checked by: FTM
project no: 25-104


SITE PLAN

A100


9/18/2026 10:21:35 AM

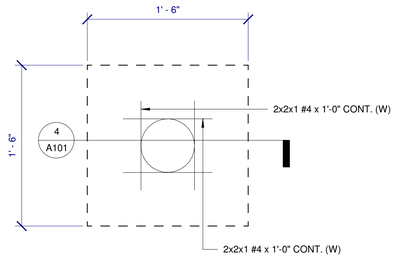


BOLLARD DETAIL PLAN 7
1 1/2" = 1'-0"

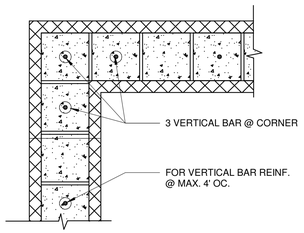


TYP. CMU WALL CORNER DETAILS 6
1 1/2" = 1'-0"

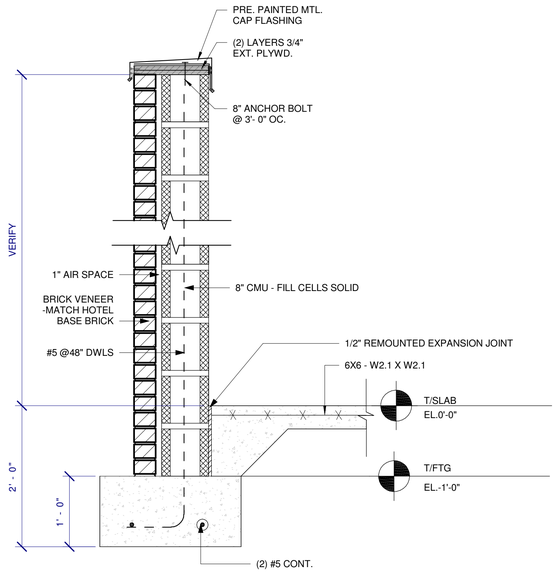


DUMPSTER SECTION 5
1" = 1'-0"

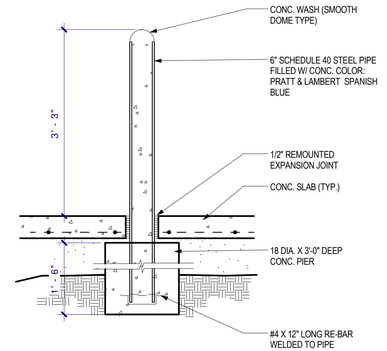


BOLLARD DETAIL 4
3/4" = 1'-0"

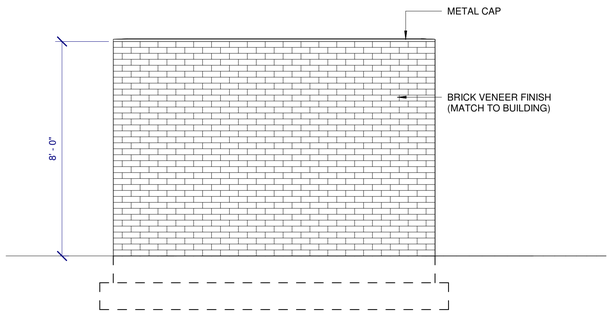

DUMPSTER SIDE ELEVATION 3
3/8" = 1'-0"

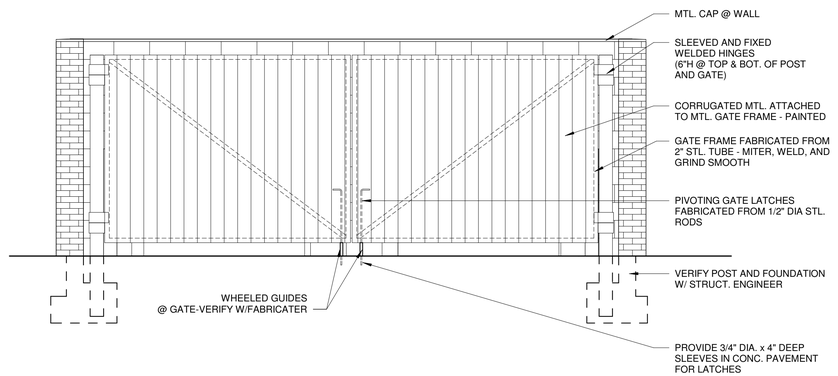

DUMPSTER FRONT ELEVATION 2
3/8" = 1'-0"

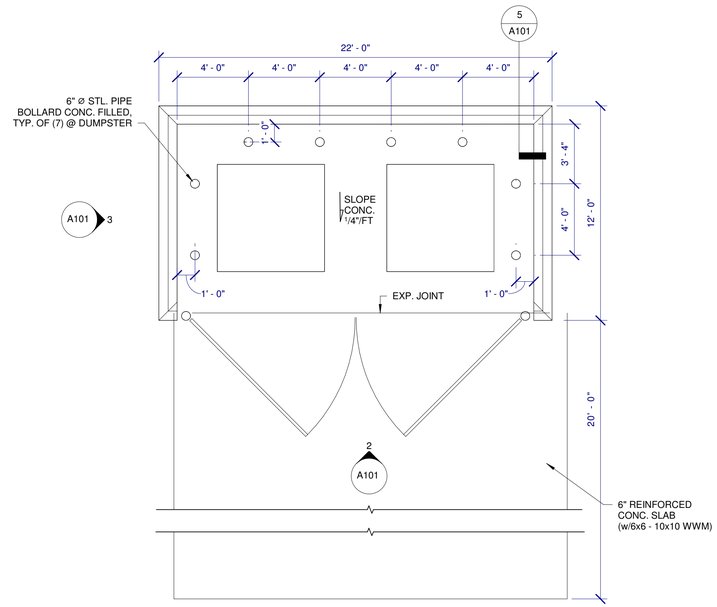

DUMPSTER PLAN 1
1/4" = 1'-0"

OLIVE
ARCHITECTURE
WWW.OLIVE-ARCH.COM
436 N. Harrington St. Ste. 140
Raleigh, NC 27603
p 919.838.9934
f 919.838.9955

OLIVE ARCHITECTURE, PLLC
REGISTERED ARCHITECTURAL COMPANY
52411
NORTH CAROLINA
RALEIGH, N.C.

FRANK T. MURPHY
REGISTERED ARCHITECT
5249
NORTH CAROLINA
RALEIGH, N. C.
09/17/2026

THESE DRAWINGS ARE THE COPYRIGHT OF OLIVE ARCHITECTURE PLLC. THESE DOCUMENTS HAVE BEEN PREPARED SPECIFICALLY FOR THE PROJECT DESCRIBED IN THE ADDRESS BAR. THEY ARE NOT SUITABLE FOR USE ON OTHER PROJECTS OR IN OTHER LOCATIONS WITHOUT WRITTEN APPROVAL FROM THE ARCHITECT. REPRODUCTION IS PROHIBITED. IF SIGNATURE ON COVER SHEET DOES NOT APPEAR IN RED, THIS IS NOT AN AUTHORIZED COPY.

PERMIT SET

HAMPTON INN & SUITES by HILTON

OLD WATERFORD WAY
LELAND, NC 28451

issue date:

ISSUE	NAME	DATE
1ST	25% Set	09/04/2025
2ND	25% Set Resubmittal	10/30/2025
3RD	50% Set	10/31/2025
4TH	Owner Set	12/10/2025
5TH	Permit Set	09/17/2025

revisions:


Revision	Date	Description

drawn by: KKJ
checked by: FTM
project no: 25-104

SITE PLAN DETAILS


A101

9/18/2026 10:21:39 AM

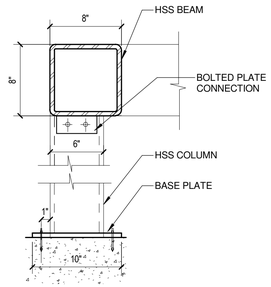


PERGOLA SECTION 2 (3)

1 1/2" = 1'-0"

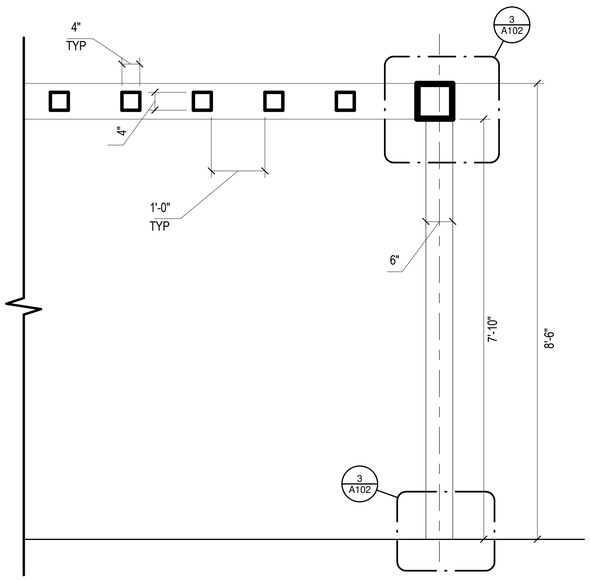

PERGOLA SECTION 1 (2)

3/4" = 1'-0"

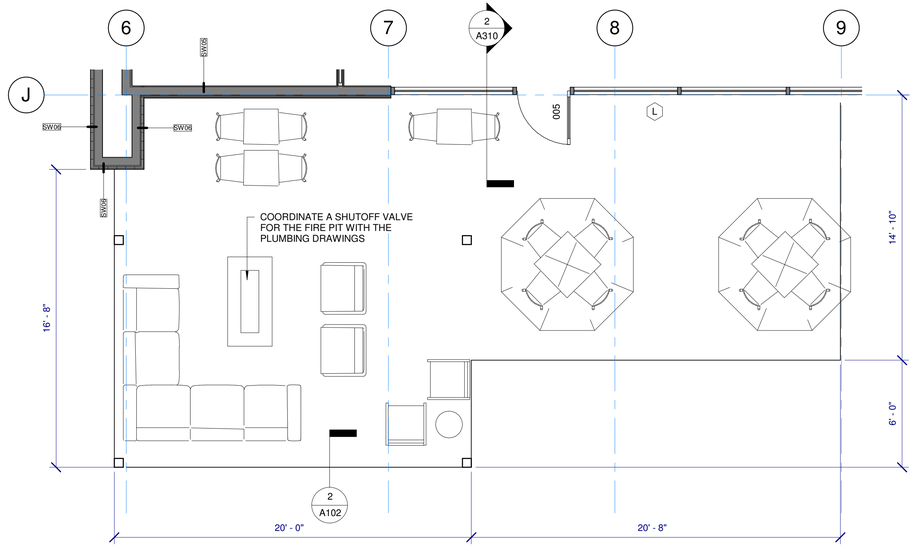

ENLARGED PERGOLA PLAN (1)

1/4" = 1'-0"

2 SHEET ADDED

OLIVE
ARCHITECTURE
WWW.OLIVE-ARCH.COM
436 N. Harrington St. Ste. 140
Raleigh, NC 27603
p 919.838.9934
f 919.838.9955

OLIVE ARCHITECTURE, PLLC
REGISTERED ARCHITECTURAL COMPANY
52411
NORTH CAROLINA
RALEIGH, N.C.

FRANK T. MURPHY
REGISTERED ARCHITECT
5249
NORTH CAROLINA
RALEIGH, N. C.
09/17/2026

THESE DRAWINGS ARE THE COPYRIGHT OF OLIVE ARCHITECTURE PLLC. THESE DOCUMENTS HAVE BEEN PREPARED SPECIFICALLY FOR THE PROJECT DESCRIBED IN THE ADDRESS BAR. THEY ARE NOT SUITABLE FOR USE ON OTHER PROJECTS OR IN OTHER LOCATIONS WITHOUT WRITTEN APPROVAL FROM THE ARCHITECT. REPRODUCTION IS PROHIBITED. IF SIGNATURE ON COVER SHEET DOES NOT APPEAR IN RED, THIS IS NOT AN AUTHORIZED COPY.

PERMIT SET

HAMPTON INN & SUITES by HILTON

OLD WATERFORD WAY
LELAND, NC 28451

issue date:

ISSUE	NAME	DATE
1ST	25% Set	09/04/2025
2ND	25% Set Resubmittal	10/30/2025
3RD	50% Set	10/31/2025
4TH	Owner Set	12/10/2025
5TH	Permit Set	09/17/2025

revisions:

Revision	Date	Description
2	07.20.26	COORDINATION

drawn by:
KKJ


checked by:
FTM

project no:
25-104


SITE DETAILS

A102


9/18/2026 10:21:42 AM

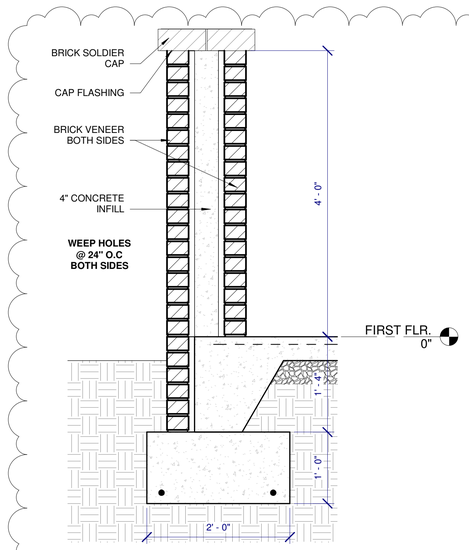


POOL COLUMN DETAIL 3
1" = 1'-0"

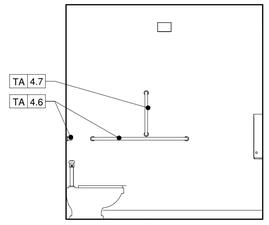


POOL RESTROOM ELEVATION D
3/8" = 1'-0"

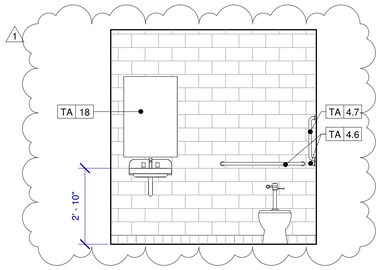


POOL RESTROOM ELEVATION C
3/8" = 1'-0"

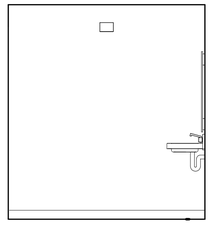


POOL RESTROOM ELEVATION B
3/8" = 1'-0"

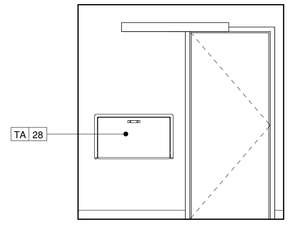

POOL RESTROOM ELEVATION A
3/8" = 1'-0"

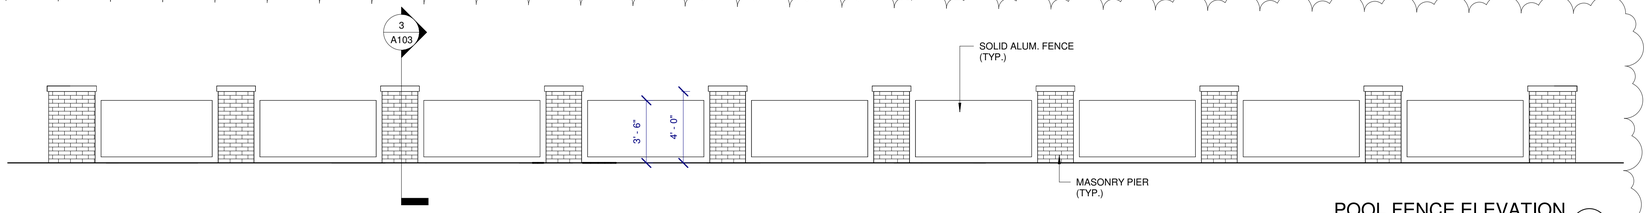

POOL FENCE ELEVATION 2
1/4" = 1'-0"

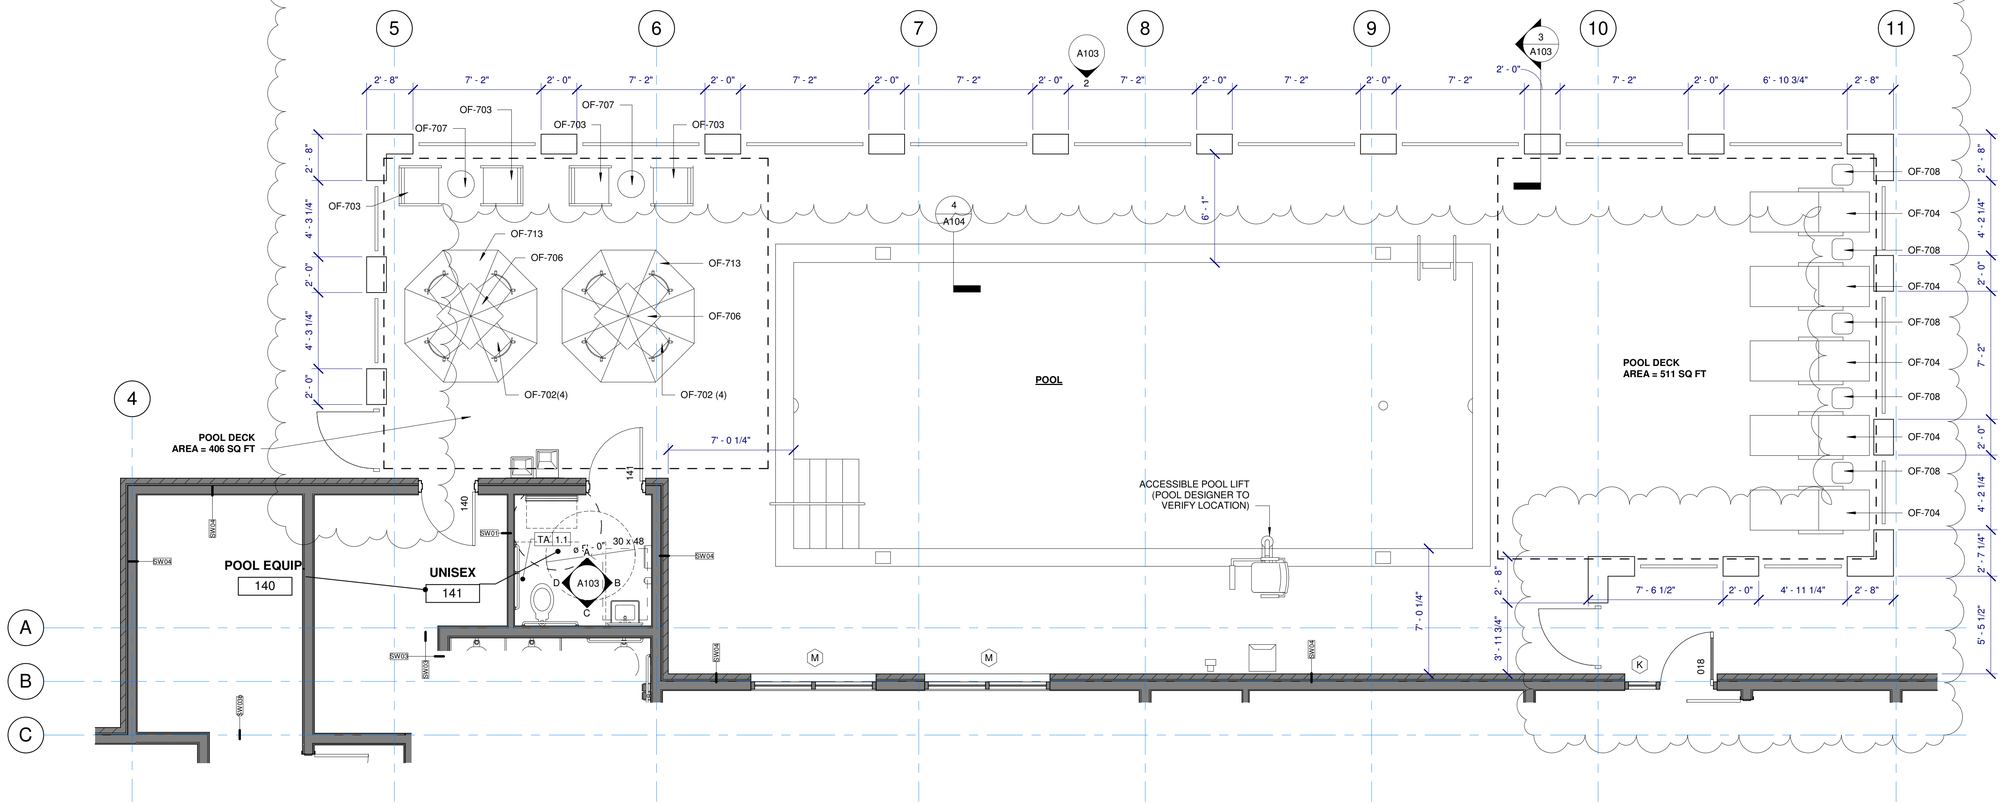

ENLARGED POOL PLAN 1
1/4" = 1'-0"

OLIVE
ARCHITECTURE
WWW.OLIVE-ARCH.COM
436 N. Harrington St. Ste. 140 p 919.838.9934
Raleigh, NC 27603 f 919.838.9993

OLIVE ARCHITECTURE, PLLC
REGISTERED ARCHITECTURAL COMPANY
52411
NORTH CAROLINA
RALEIGH, N.C.

FRANK T. MURRAY
REGISTERED ARCHITECT
5249
NORTH CAROLINA
RALEIGH, N. C.
09/17/2026

THESE DRAWINGS ARE THE COPYRIGHT OF OLIVE ARCHITECTURE PLLC. THESE DOCUMENTS HAVE BEEN PREPARED SPECIFICALLY FOR THE PROJECT DESCRIBED IN THE ADDRESS BAR. THEY ARE NOT SUITABLE FOR USE ON OTHER PROJECTS OR IN OTHER LOCATIONS WITHOUT WRITTEN APPROVAL FROM THE ARCHITECT. REPRODUCTION IS PROHIBITED. IF SIGNATURE ON COVER SHEET DOES NOT APPEAR IN RED, THIS IS NOT AN AUTHORIZED COPY.

PERMIT SET

HAMPTON INN & SUITES by HILTON

OLD WATERFORD WAY
LELAND, NC 28451

issue date:

ISSUE	NAME	DATE
1ST	25% Set	09/04/2025
2ND	25% Set Resubmittal	10/30/2025
3RD	50% Set	10/31/2025
4TH	Owner Set	12/10/2025
5TH	Permit Set	09/17/2025

revisions:


Revision	Date	Description
1	04.16.26	HILTON COMMENTS
2	07.20.26	COORDINATION

drawn by:
KKJ
checked by:
FTM
project no:
25-104

POOL DETAILS


A103

9/18/2026 10:21:49 AM

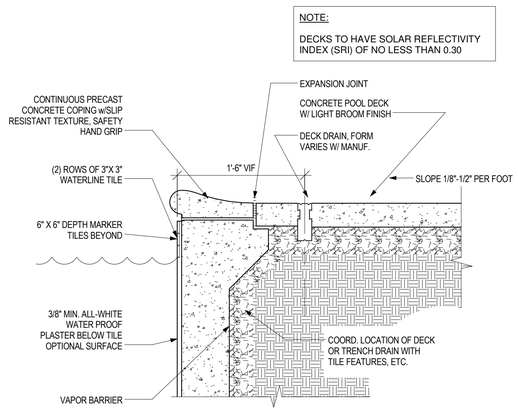

POOL COPING DETAIL 4

1" = 1'-0"

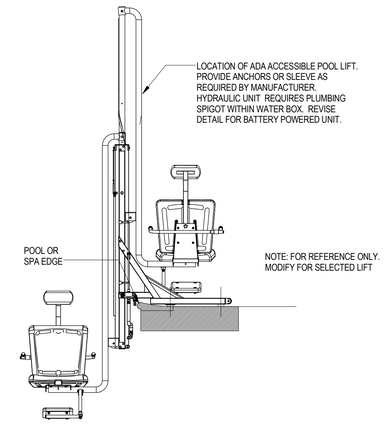

ACCESSIBLE POOL LIFT DETAIL 5

1/2" = 1'-0"

OLIVE
ARCHITECTURE
WWW.OLIVE-ARCH.COM
436 N. Harrington St. Ste. 140 p 919.838.9934
Raleigh, NC 27603 f 919.838.9993

OLIVE ARCHITECTURE, PLLC
REGISTERED ARCHITECTURAL COMPANY
52411
NORTH CAROLINA
RALEIGH, N.C.

FRANK T. MURPHY
REGISTERED ARCHITECT
5249
NORTH CAROLINA
RALEIGH, N. C.
09/17/2026

PERMIT SET

HAMPTON INN & SUITES by HILTON

OLD WATERFORD WAY
LELAND, NC 28451

issue date:

ISSUE	NAME	DATE
1ST	25% Set	09/04/2025
2ND	25% Set Resubmittal	10/30/2025
3RD	50% Set	10/31/2025
4TH	Owner Set	12/10/2025
5TH	Permit Set	09/17/2025

revisions:

Revision	Date	Description


drawn by: Author
checked by: Checker
project no: 25-104

POOL DETAILS

A104

THESE DRAWINGS ARE THE COPYRIGHT OF OLIVE ARCHITECTURE PLLC. THESE DOCUMENTS HAVE BEEN PREPARED SPECIFICALLY FOR THE PROJECT DESCRIBED IN THE ADDRESS BAR. THEY ARE NOT SUITABLE FOR USE ON OTHER PROJECTS OR IN OTHER LOCATIONS WITHOUT WRITTEN APPROVAL FROM THE ARCHITECT. REPRODUCTION IS PROHIBITED. IF SIGNATURE ON COVER SHEET DOES NOT APPEAR IN RED, THIS IS NOT AN AUTHORIZED COPY.

9/19/2026 10:21:48 AM

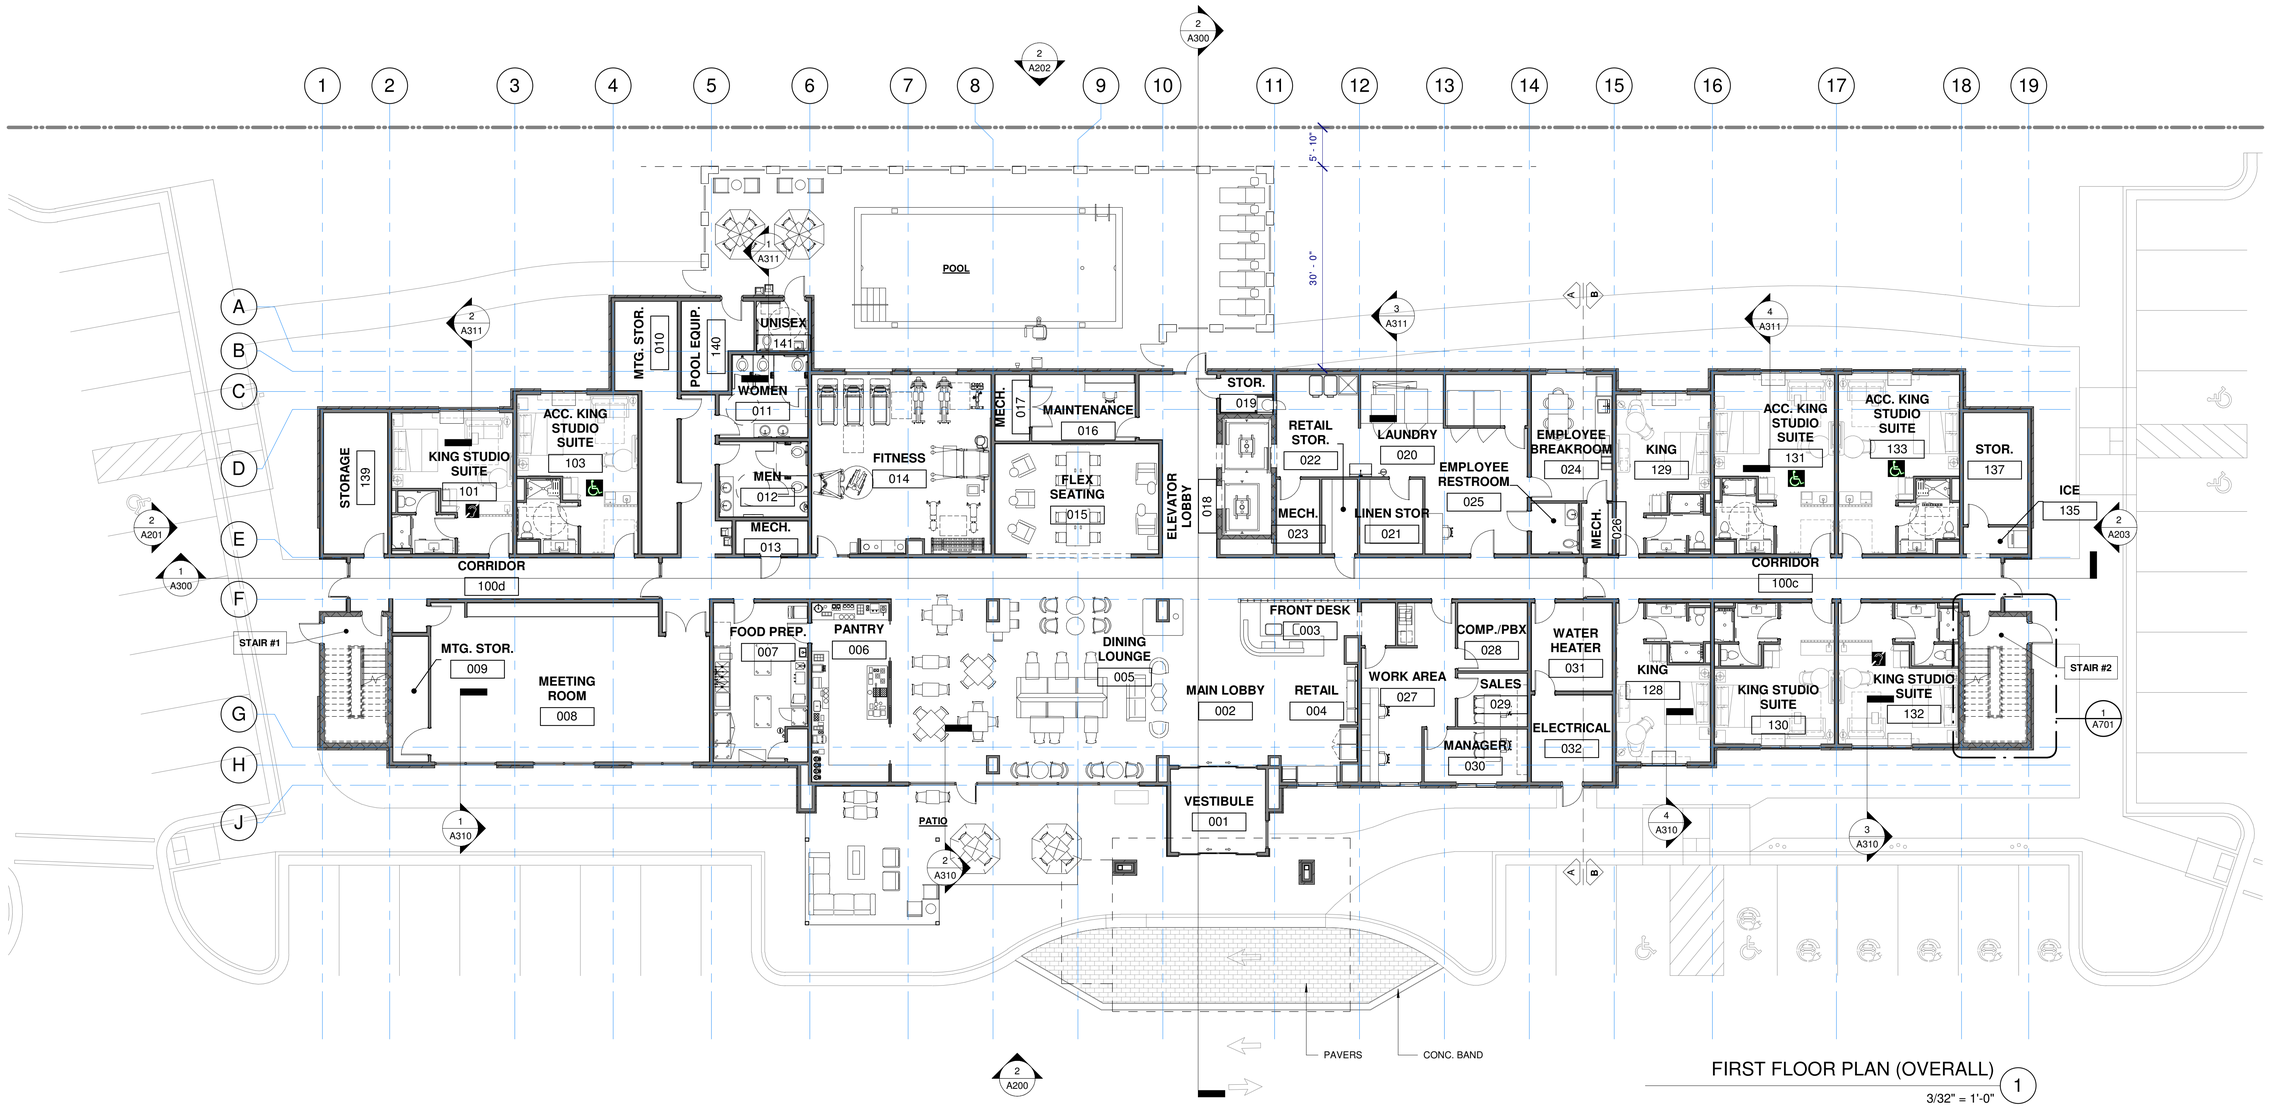

FIRST FLOOR PLAN (OVERALL) 1

3/32" = 1'-0"

ACCESSIBLE ROOMS:

103 (R.I.)
131
133 (R.I.)
218
309
310
409

HEARING IMPAIRED ROOMS:

101
132
218
220
222
321
418
421

GUEST ROOM MATRIX

UNIT TYPE	FLOOR				TOTAL	%
	1st	2nd	3rd	4th		
KING	2	9	8	8	27	27
KING STUDIO SUITE	3	6	7	7	23	23
ACCESSIBLE KING STUDIO SUITE	3	-	-	-	3	2
ACCESSIBLE KING	-	-	1	1	2	2
DOUBLE QUEEN	-	15	14	15	44	44
ACCESSIBLE DOUBLE QUEEN	-	1	1	-	2	2
TOTAL	**8**	**31**	**31**	**31**	101	**100.0**

PER THE INTERNATIONAL BUILDING CODE, CHAPTER 11 - ACCESSIBILITY, 5 ACCESSIBLE ROOMS W/ TUBS + 2 ACCESSIBLE ROOMS WITH A ROLL-IN SHOWER REQUIRED.

IN ADDITION TO THE REQUIRED ROOMS LISTED ABOVE, 12 ROOMS ARE REQUIRED TO SERVE PEOPLE WITH HEARING IMPAIRMENTS. NOT MORE THAN 10% OF THE NUMBER OF ACCESSIBLE ROOMS (I.E 1 ROOM) LISTED ABOVE SHALL BE USED TO SATISFY THIS REQUIREMENT. THESE ROOMS ARE INDICATED WITH THE SYMBOL:

= REQUIRED = ADDITIONAL

OLIVE
ARCHITECTURE
WWW.OLIVE-ARCH.COM
436 N. Harrington St. Ste. 140 Raleigh, NC 27603
p 919.838.9934
f 919.838.9955

OLIVE ARCHITECTURE, PLLC
REGISTERED ARCHITECTURAL COMPANY
52411
NORTH CAROLINA
RALEIGH, N.C.

FRANK T. MURRAY
REGISTERED ARCHITECT
5249
NORTH CAROLINA
RALEIGH, N. C.
09/17/2026

PERMIT SET

HAMPTON INN & SUITES by HILTON

OLD WATERFORD WAY
LELAND, NC 28451

issue date:

ISSUE	NAME	DATE
1ST	25% Set	09/04/2025
2ND	25% Set Resubmittal	10/30/2025
3RD	50% Set	10/31/2025
4TH	Owner Set	12/10/2025
5TH	Permit Set	09/17/2025

revisions:

Revision	Date	Description


drawn by: KKJ
checked by: FTM
project no: 25-104

FIRST FLOOR (OVERALL PLAN)

A110

9/18/2026 10:21:57 AM

THESE DRAWINGS ARE THE COPYRIGHT OF OLIVE ARCHITECTURE PLLC. THESE DOCUMENTS HAVE BEEN PREPARED SPECIFICALLY FOR THE PROJECT DESCRIBED IN THE ADDRESS BAR. THEY ARE NOT SUITABLE FOR USE ON OTHER LOCATIONS WITHOUT WRITTEN APPROVAL FROM THE ARCHITECT. REPRODUCTION IS PROHIBITED. IF SIGNATURE ON COVER SHEET DOES NOT APPEAR IN RED, THIS IS NOT AN AUTHORIZED COPY.

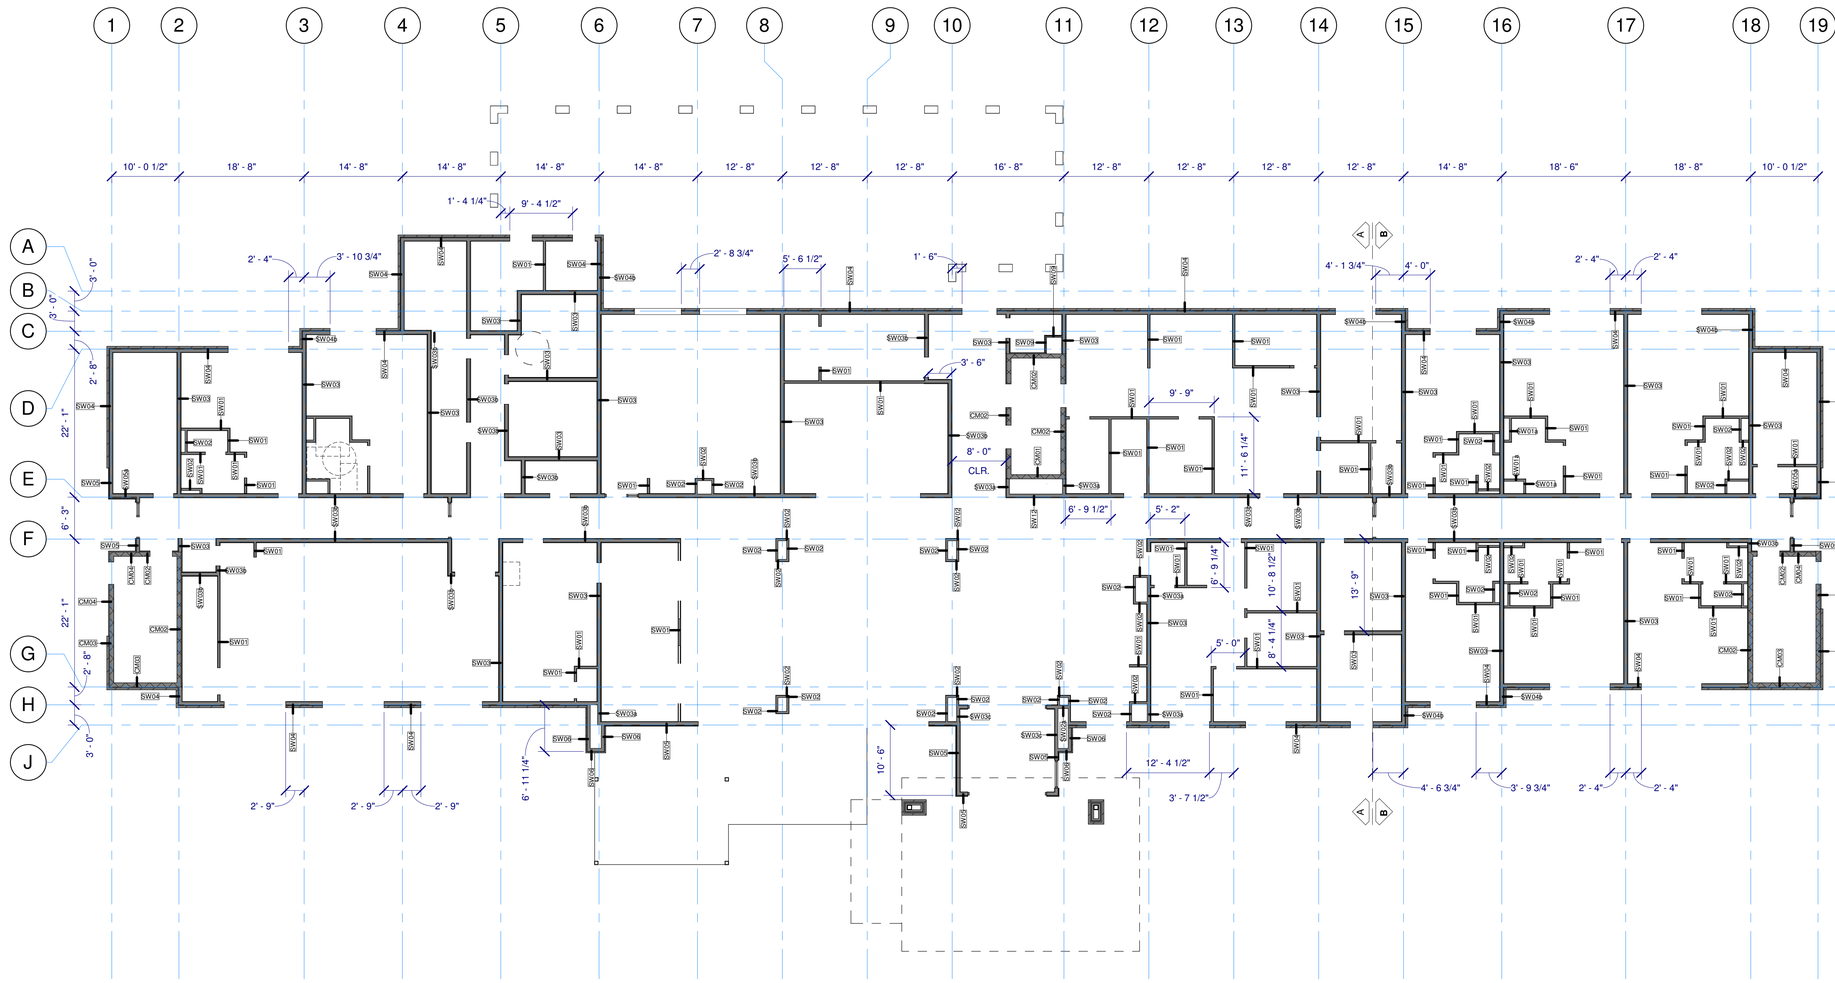

FIRST FLOOR PLAN (OVERALL) 1

3/32" = 1'-0"

OLIVE
ARCHITECTURE
WWW.OLIVE-ARCH.COM
436 N. Harrington St. Ste. 140 Raleigh, NC 27603
p 919.838.9934
f 919.838.9955

OLIVE ARCHITECTURE, PLLC
REGISTERED ARCHITECTURAL COMPANY
52411
NORTH CAROLINA
RALEIGH, N.C.

FRANK T. MURPHY
REGISTERED ARCHITECT
5249
NORTH CAROLINA
RALEIGH, N. C.
09/17/2026

THESE DRAWINGS ARE THE COPYRIGHT OF OLIVE ARCHITECTURE PLLC. THESE DOCUMENTS HAVE BEEN PREPARED SPECIFICALLY FOR THE PROJECT DESCRIBED IN THE ADDRESS BAR. THEY ARE NOT SUITABLE FOR USE ON OTHER PROJECTS OR IN OTHER LOCATIONS WITHOUT WRITTEN APPROVAL FROM THE ARCHITECT. REPRODUCTION IS PROHIBITED. IF SIGNATURE ON COVER SHEET DOES NOT APPEAR IN RED, THIS IS NOT AN AUTHORIZED COPY.

PERMIT SET

HAMPTON INN & SUITES by HILTON

OLD WATERFORD WAY
LELAND, NC 28451

issue date:

ISSUE	NAME	DATE
1ST	25% Set	09/04/2025
2ND	25% Set Resubmittal	10/30/2025
3RD	50% Set	10/31/2025
4TH	Owner Set	12/10/2025
5TH	Permit Set	09/17/2025

revisions:

Revision	Date	Description

drawn by: Author


checked by: Checker

project no: 25-104

FIRST FLOOR (FRAMING PLAN)

A111


9/18/2026 10:22:02 AM

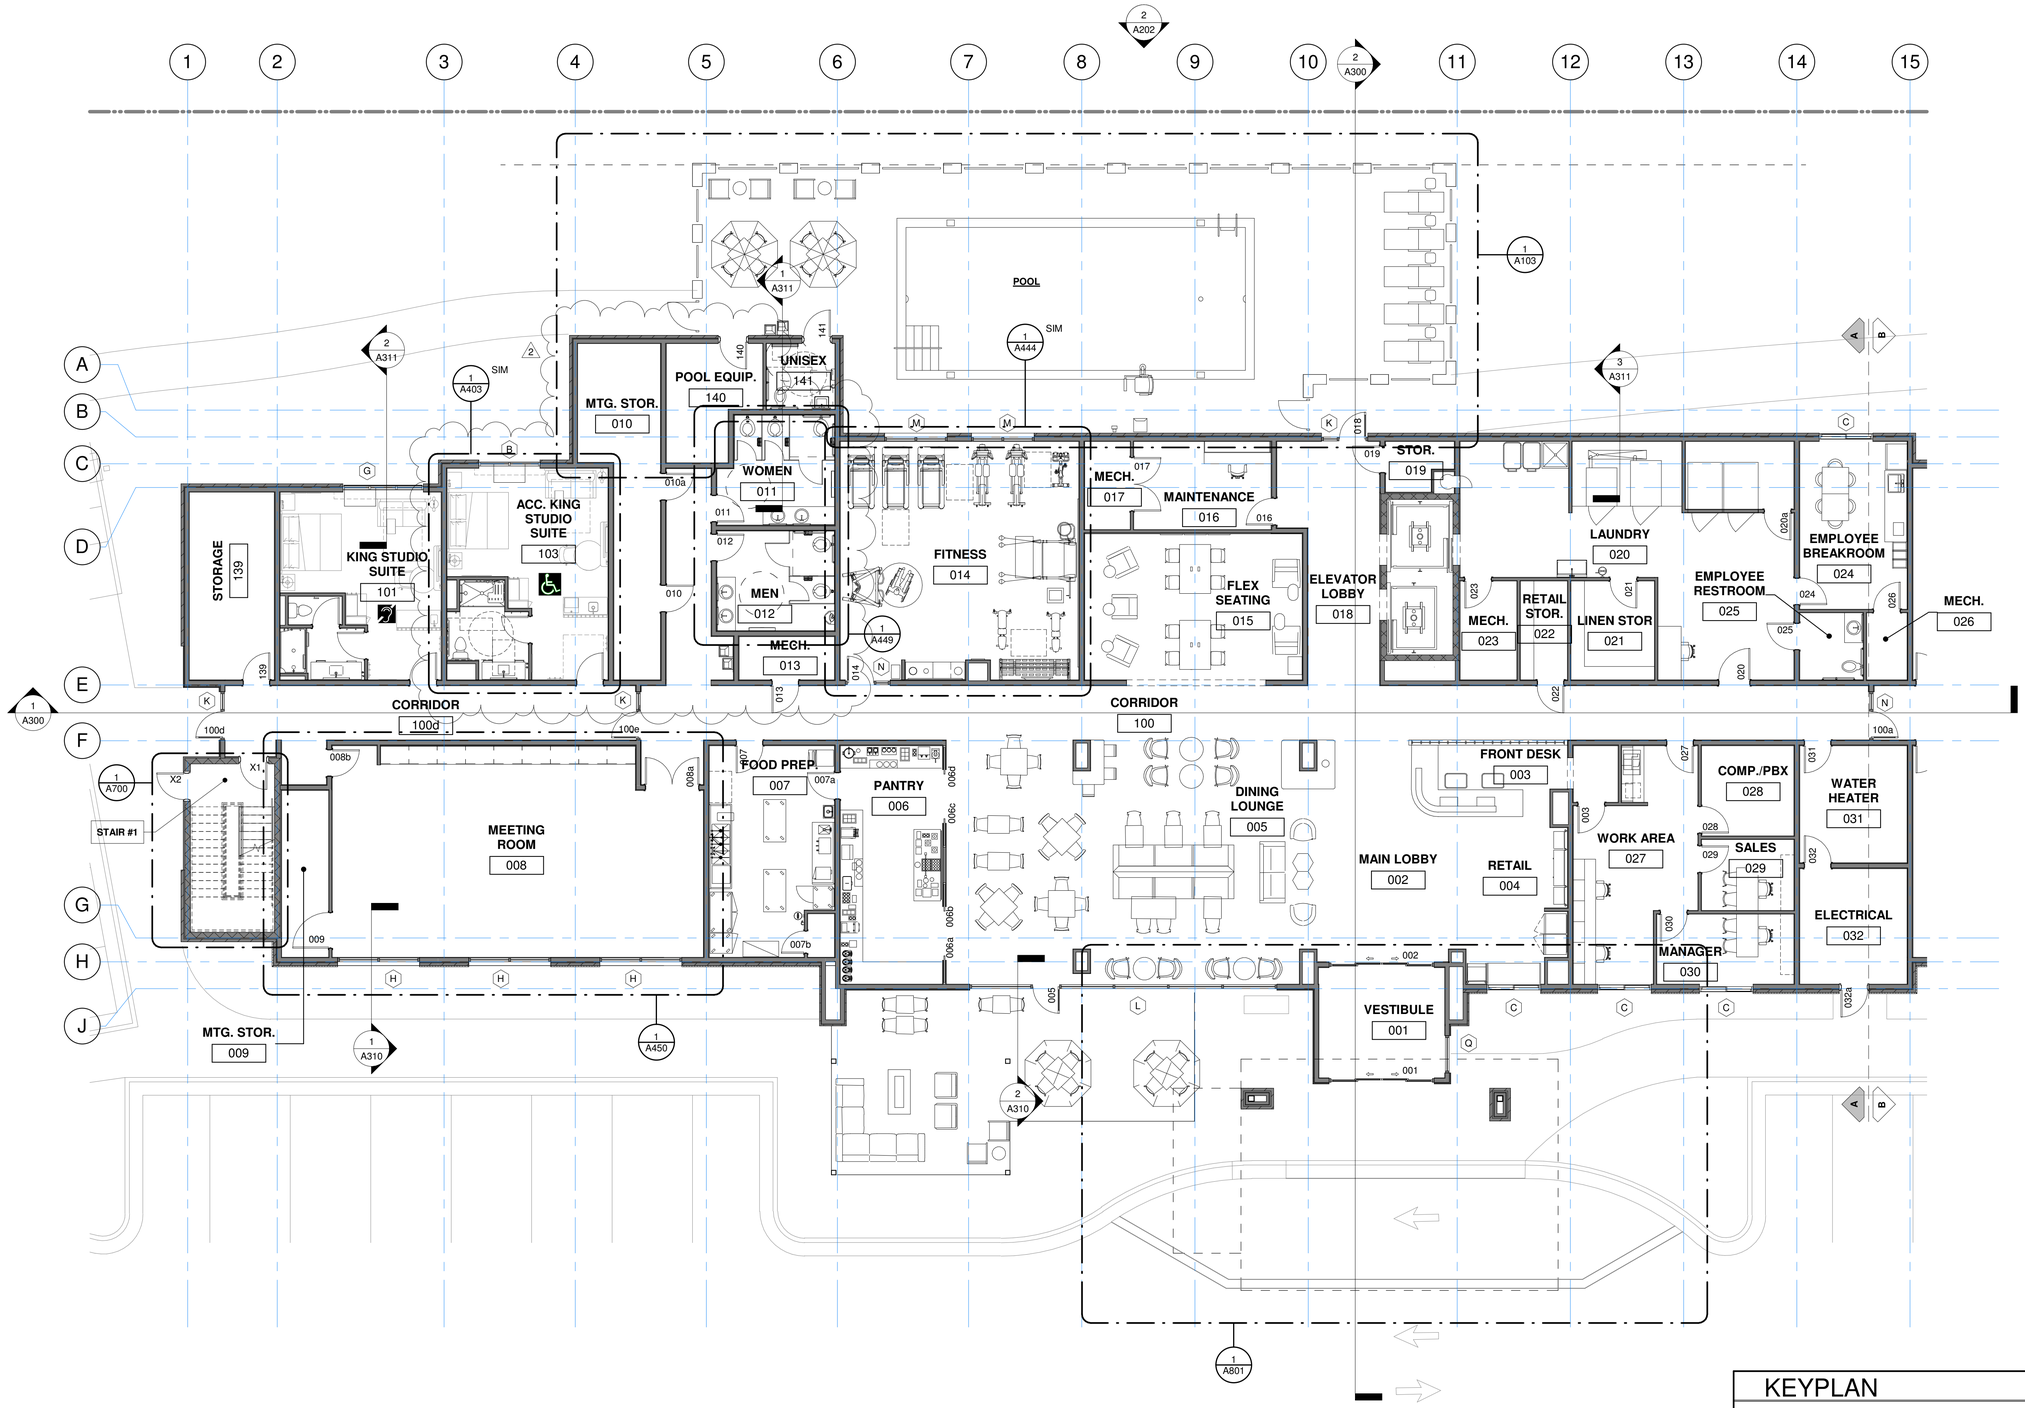

FIRST FLOOR PLAN (A) 1

1/8" = 1'-0"

KEYPLAN

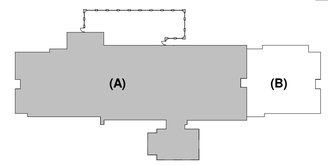

OLIVE
ARCHITECTURE
WWW.OLIVE-ARCH.COM
436 N. Harrington St. Ste. 140 Raleigh, NC 27603
p 919.838.9934
f 919.838.9955

OLIVE ARCHITECTURE, PLLC
REGISTERED ARCHITECTURAL COMPANY
52411
NORTH CAROLINA
RALEIGH, N.C.

FRANK T. MURRAY
REGISTERED ARCHITECT
5249
NORTH CAROLINA
RALEIGH, N. C.
09/17/2026

THESE DRAWINGS ARE THE COPYRIGHT OF OLIVE ARCHITECTURE PLLC. THESE DOCUMENTS HAVE BEEN PREPARED SPECIFICALLY FOR THE PROJECT DESCRIBED IN THE ADDRESS BAR. THEY ARE NOT SUITABLE FOR USE ON OTHER PROJECTS OR IN OTHER LOCATIONS WITHOUT WRITTEN APPROVAL FROM THE ARCHITECT. REPRODUCTION IS PROHIBITED. IF SIGNATURE ON COVER SHEET DOES NOT APPEAR IN RED, THIS IS NOT AN AUTHORIZED COPY.

PERMIT SET

HAMPTON INN & SUITES by HILTON

OLD WATERFORD WAY
LELAND, NC 28451

issue date:

ISSUE	NAME	DATE
1ST	25% Set	09/04/2025
2ND	25% Set Resubmittal	10/30/2025
3RD	50% Set	10/31/2025
4TH	Owner Set	12/10/2025
5TH	Permit Set	09/17/2025

revisions:


Revision	Date	Description
2	07.20.26	COORDINATION

drawn by: KKJ
checked by: FTM
project no: 25-104

FIRST FLOOR PLAN (A)

A112


9/18/2026 10:22:11 AM

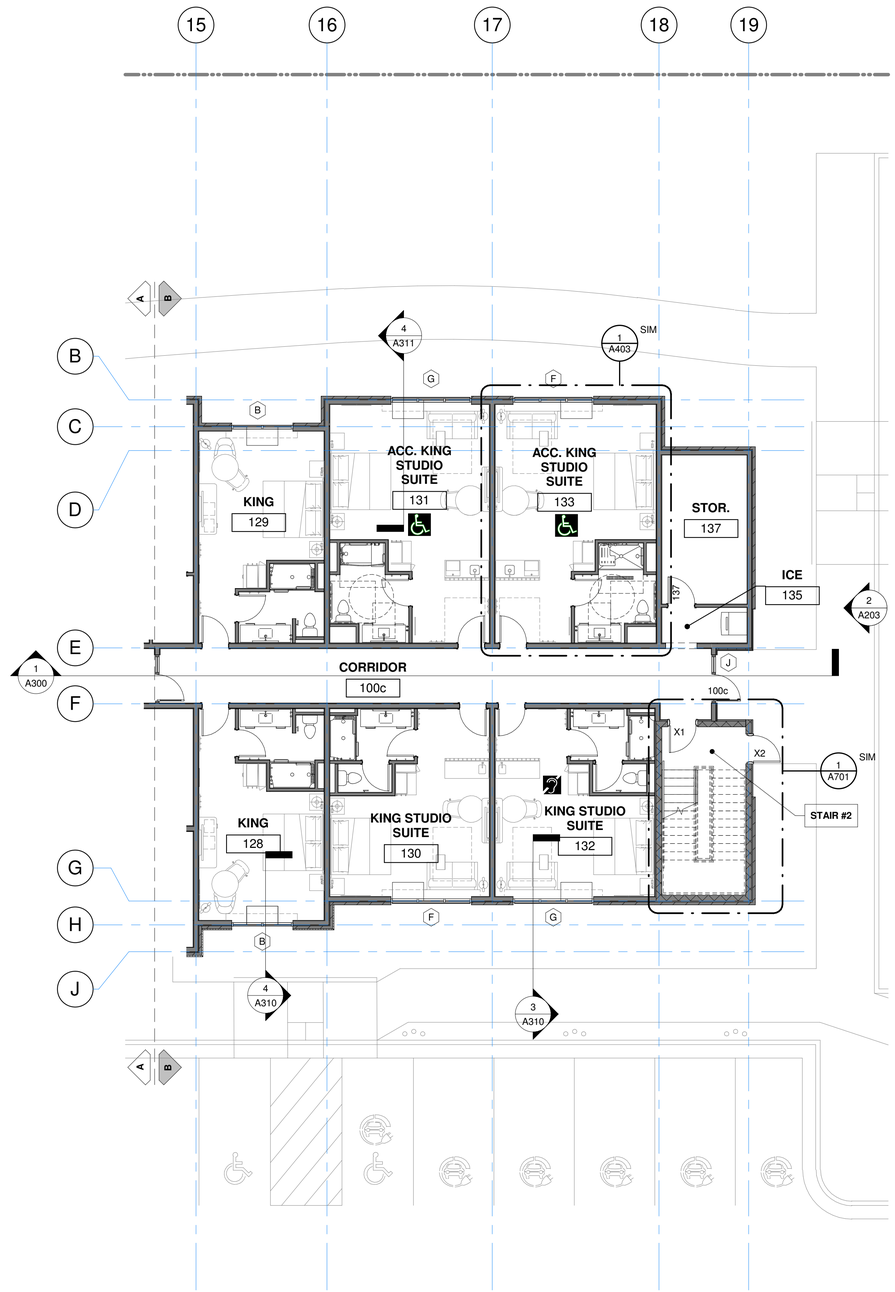

FIRST FLOOR PLAN (B) 1

1/8" = 1'-0"

KEYPLAN

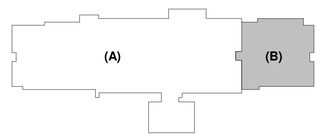

OLIVE
ARCHITECTURE
WWW.OLIVE-ARCH.COM
436 N. Harrington St. Ste. 140
Raleigh, NC 27603
p 919.838.9934
f 919.838.9995

OLIVE ARCHITECTURE, PLLC
REGISTERED ARCHITECTURAL COMPANY
52411
NORTH CAROLINA
RALEIGH, N.C.

FRANK T. MURPHY
REGISTERED ARCHITECT
5249
NORTH CAROLINA
RALEIGH, N. C.
09/17/2026

PERMIT SET

HAMPTON INN & SUITES by HILTON

OLD WATERFORD WAY
LELAND, NC 28451

issue date:

ISSUE	NAME	DATE
1ST	25% Set	09/04/2025
2ND	25% Set Resubmittal	10/30/2025
3RD	50% Set	10/31/2025
4TH	Owner Set	12/10/2025
5TH	Permit Set	09/17/2025

revisions:

Revision	Date	Description

drawn by: KKJ
checked by: FTM
project no: 25-104

FIRST FLOOR PLAN (B)

A113

9/18/2026 10:22:15 AM

THESE DRAWINGS ARE THE COPYRIGHT OF OLIVE ARCHITECTURE PLLC. THESE DOCUMENTS HAVE BEEN PREPARED SPECIFICALLY FOR THE PROJECT DESCRIBED IN THE ADDRESS BAR. THEY ARE NOT SUITABLE FOR USE ON OTHER PROJECTS OR IN OTHER LOCATIONS WITHOUT WRITTEN APPROVAL FROM THE ARCHITECT. REPRODUCTION IS PROHIBITED. IF SIGNATURE ON COVER SHEET DOES NOT APPEAR IN RED, THIS IS NOT AN AUTHORIZED COPY.



FIRST FLOOR RCP (A) 1

1/8" = 1'-0"


CEILING LEGEND

CEILING HEIGHT

X'-X" Y CEILING FINISH

FINISH	DESCRIPTION
A	PRIMED AND PAINTED GYPSUM BOARD
B	PRIMED AND PAINTED GYPSUM BOARD - MOISTURE RESISTANT
C	UNDERSIDE OF FLOOR/ ROOF SYSTEM - PRIMED AND PAINTED; REFER TO STANDARDS
D	2x2 LAY IN ACOUSTIC CEILING TILE
E	2x4 LAY IN ACOUSTIC CEILING TILE
F	2x2 LAY IN ACOUSTIC CEILING TILE - VINYL CLAD / WASHABLE
G	2x4 LAY IN ACOUSTIC CEILING TILE - VINYL CLAD / WASHABLE
H	EIFS
J	WOOD PANEL

KEYPLAN

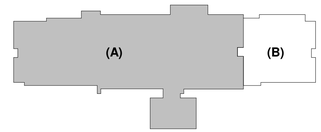

OLIVE
ARCHITECTURE
WWW.OLIVE-ARCH.COM
436 N. Harrington St. Ste. 140 p 919.838.9934
Raleigh, NC 27603 f 919.838.9993

OLIVE ARCHITECTURE, PLLC
REGISTERED ARCHITECTURAL COMPANY
52411
NORTH CAROLINA
RALEIGH, N.C.

FRANK T. MURRAY
REGISTERED ARCHITECT
5249
NORTH CAROLINA
RALEIGH, N. C.
09/17/2026

THESE DRAWINGS ARE THE COPYRIGHT OF OLIVE ARCHITECTURE PLLC. THESE DOCUMENTS HAVE BEEN PREPARED SPECIFICALLY FOR THE PROJECT DESCRIBED IN THE ADDRESS BAR. THEY ARE NOT SUITABLE FOR USE ON OTHER PROJECTS OR IN OTHER LOCATIONS WITHOUT WRITTEN APPROVAL FROM THE ARCHITECT. REPRODUCTION IS PROHIBITED. IF SIGNATURE ON COVER SHEET DOES NOT APPEAR IN RED, THIS IS NOT AN AUTHORIZED COPY.

PERMIT SET

HAMPTON INN & SUITES by HILTON

OLD WATERFORD WAY
LELAND, NC 28451

issue date:

ISSUE	NAME	DATE
1ST	25% Set	09/04/2025
2ND	25% Set Resubmittal	10/30/2025
3RD	50% Set	10/31/2025
4TH	Owner Set	12/10/2025
5TH	Permit Set	09/17/2025

revisions:

Revision	Date	Description
1	04.16.26	HILTON COMMENTS
2	07.20.26	COORDINATION

drawn by:


checked by:

project no:
25-104

FIRST FLOOR RCP (A)

A114


9/18/2026 10:22:18 AM

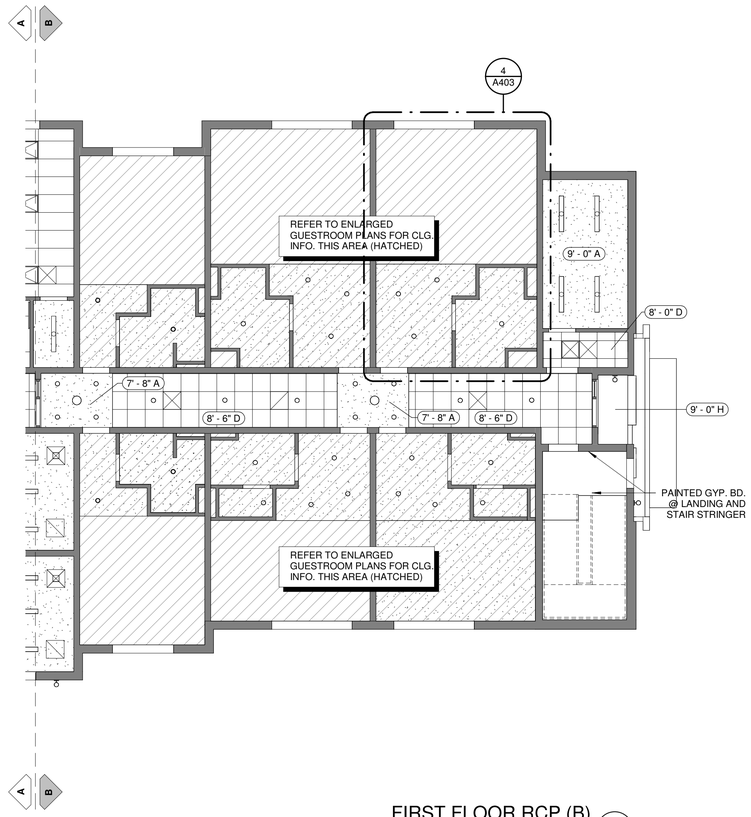

FIRST FLOOR RCP (B) 1

1/8" = 1'-0"

KEYPLAN

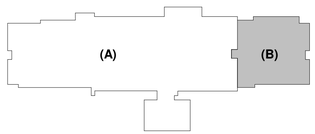

CEILING LEGEND

CEILING HEIGHT

X'-X" Y CEILING FINISH

FINISH	DESCRIPTION
A	PRIMED AND PAINTED GYPSUM BOARD
B	PRIMED AND PAINTED GYPSUM BOARD - MOISTURE RESISTANT
C	UNDERSIDE OF FLOOR/ ROOF SYSTEM - PRIMED AND PAINTED; REFER TO STANDARDS
D	2x2 LAY IN ACOUSTIC CEILING TILE
E	2x4 LAY IN ACOUSTIC CEILING TILE
F	2x2 LAY IN ACOUSTIC CEILING TILE - VINYL CLAD / WASHABLE
G	2x4 LAY IN ACOUSTIC CEILING TILE - VINYL CLAD / WASHABLE
H	EIFS
J	WOOD PANEL

OLIVE
ARCHITECTURE
WWW.OLIVE-ARCH.COM
436 N. Harrington St. Ste. 140
Raleigh, NC 27603
p 919.838.9934
f 919.838.9955

OLIVE ARCHITECTURE, PLLC
REGISTERED ARCHITECTURAL COMPANY
52411
NORTH CAROLINA
RALEIGH, N.C.

FRANK T. MURPHY
REGISTERED ARCHITECT
5249
NORTH CAROLINA
RALEIGH, N. C.
09/17/2026

PERMIT SET

HAMPTON INN & SUITES by HILTON

OLD WATERFORD WAY
LELAND, NC 28451

issue date:

ISSUE	NAME	DATE
1ST	25% Set	09/04/2025
2ND	25% Set Resubmittal	10/30/2025
3RD	50% Set	10/31/2025
4TH	Owner Set	12/10/2025
5TH	Permit Set	09/17/2025

revisions:

Revision	Date	Description

drawn by: KKJ

checked by: FTM


project no: 25-104

FIRST FLOOR RCP (B)

A115


9/18/2026 10:22:21 AM

THESE DRAWINGS ARE THE COPYRIGHT OF OLIVE ARCHITECTURE PLLC. THESE DOCUMENTS HAVE BEEN PREPARED SPECIFICALLY FOR THE PROJECT DESCRIBED IN THE ADDRESS BAR. THEY ARE NOT SUITABLE FOR USE ON OTHER PROJECTS OR IN OTHER LOCATIONS WITHOUT WRITTEN APPROVAL FROM THE ARCHITECT. REPRODUCTION IS PROHIBITED. IF SIGNATURE ON COVER SHEET DOES NOT APPEAR IN RED, THIS IS NOT AN AUTHORIZED COPY.

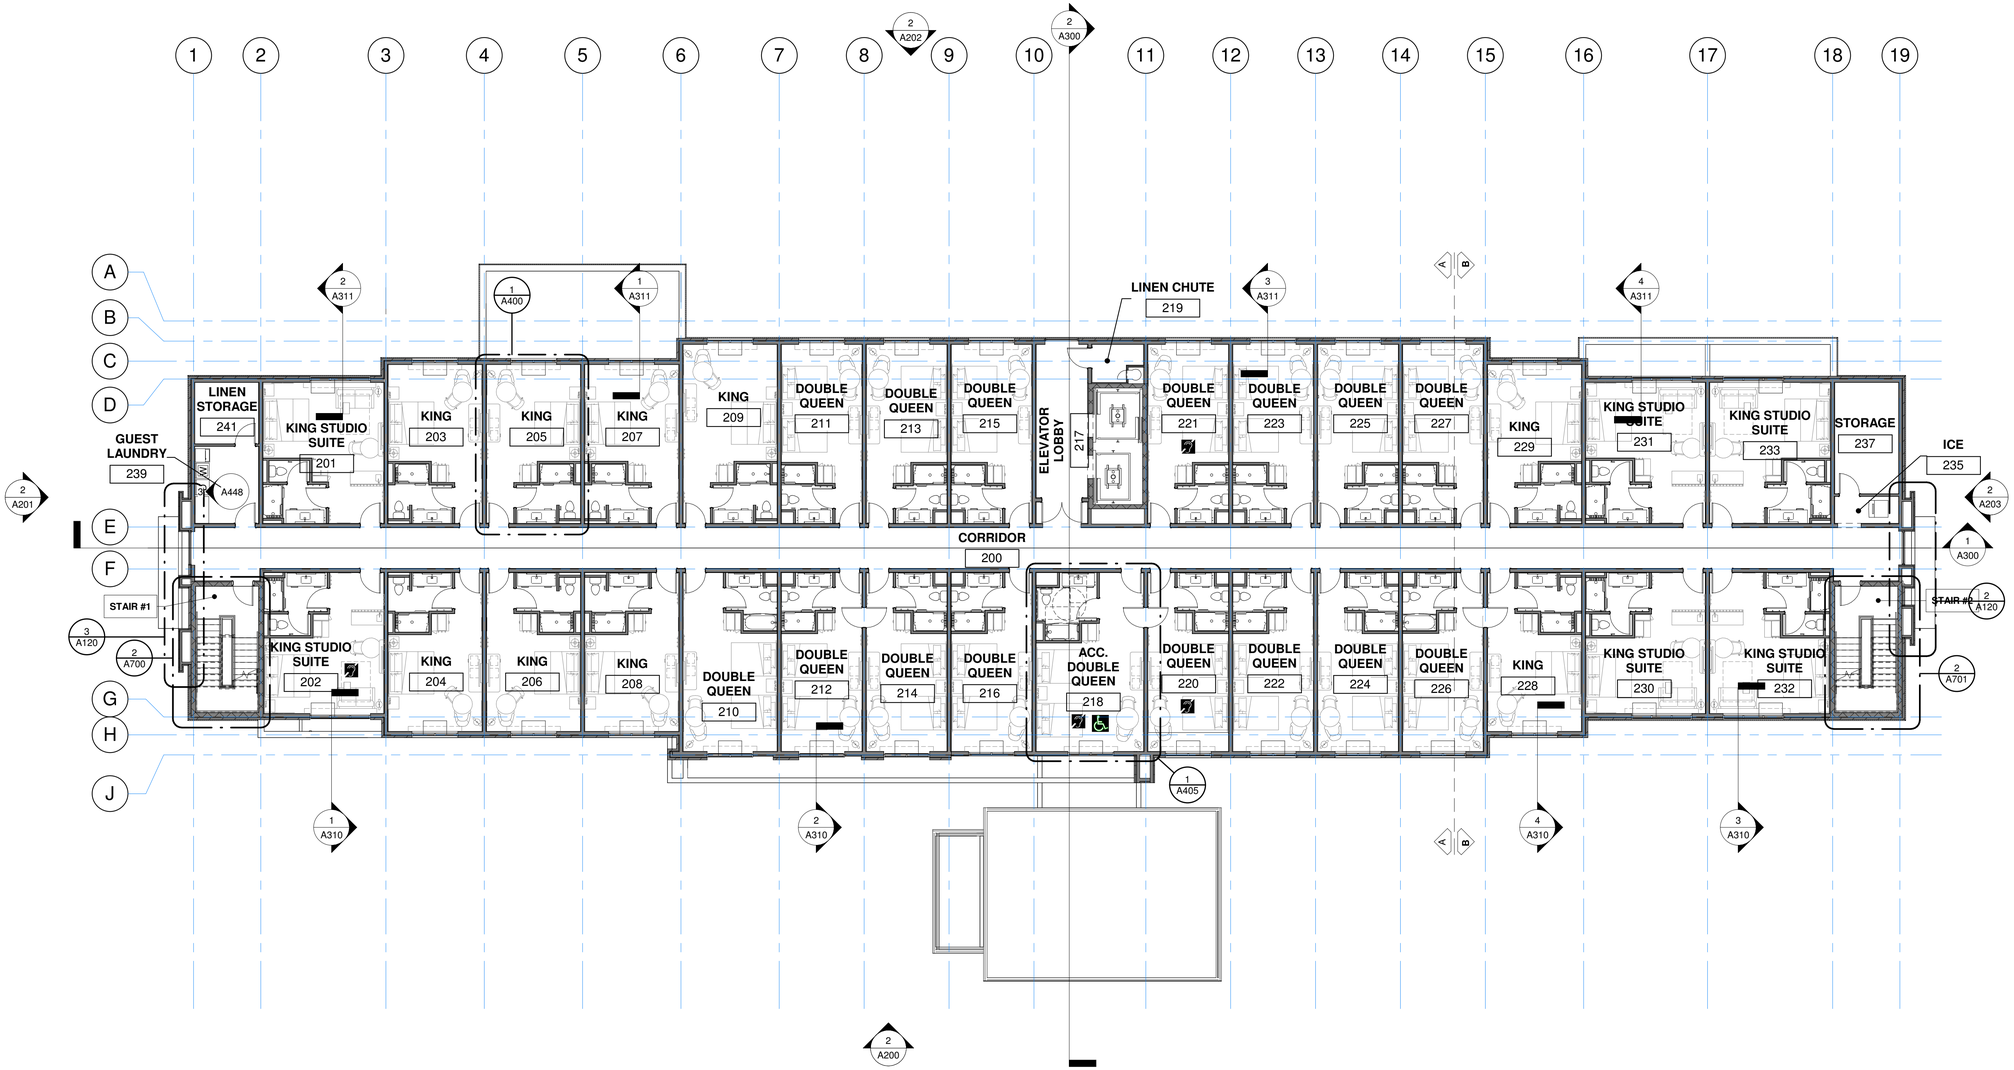


SECOND FLOOR PLAN (OVERALL) 1

3/32" = 1'-0"

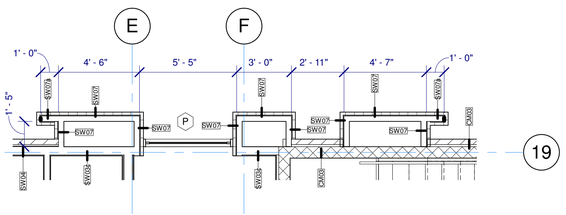

LIGHT COVE PLAN 2

1/4" = 1'-0"

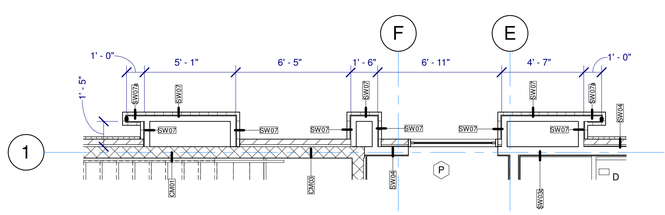

LIGHT COVE PLAN 3

1/4" = 1'-0"

ACCESSIBLE ROOMS:

103 (R.I.)
131
133 (R.I.)
218
309
310
409

HEARING IMPAIRED ROOMS:

101
132
218
202
220
222
321
418
421

GUEST ROOM MATRIX

UNIT TYPE	FLOOR				TOTAL	%
	1st	2nd	3rd	4th		
KING	2	9	8	8	27	27
KING STUDIO SUITE	3	6	7	7	23	23
ACCESSIBLE KING STUDIO SUITE	3	-	-	-	3	2
ACCESSIBLE KING	-	-	1	1	2	2
DOUBLE QUEEN	-	15	14	15	44	44
ACCESSIBLE DOUBLE QUEEN	-	1	1	-	2	2
TOTAL	**8**	**31**	**31**	**31**	101	**100.0**

PER THE INTERNATIONAL BUILDING CODE, CHAPTER 11 - ACCESSIBILITY, 5 ACCESSIBLE ROOMS W/ TUBS + 2 ACCESSIBLE ROOMS WITH A ROLL-IN SHOWER REQUIRED.

IN ADDITION TO THE REQUIRED ROOMS LISTED ABOVE, 12 ROOMS ARE REQUIRED TO SERVE PEOPLE WITH HEARING IMPAIRMENTS. NOT MORE THAN 10% OF THE NUMBER OF ACCESSIBLE ROOMS (I.E 1 ROOM) LISTED ABOVE SHALL BE USED TO SATISFY THIS REQUIREMENT. THESE ROOMS ARE INDICATED WITH THE SYMBOL:

= REQUIRED = ADDITIONAL

THESE DRAWINGS ARE THE COPYRIGHT OF OLIVE ARCHITECTURE PLLC. THESE DOCUMENTS HAVE BEEN PREPARED SPECIFICALLY FOR THE PROJECT DESCRIBED IN THE ADDRESS BAR. THEY ARE NOT SUITABLE FOR USE ON OTHER PROJECTS OR IN OTHER LOCATIONS WITHOUT WRITTEN APPROVAL FROM THE ARCHITECT. REPRODUCTION IS PROHIBITED. IF SIGNATURE ON COVER SHEET DOES NOT APPEAR IN RED, THIS IS NOT AN AUTHORIZED COPY.

OLIVE
ARCHITECTURE
WWW.OLIVE-ARCH.COM
436 N. Harrington St. Ste. 140 Raleigh, NC 27603
p 919.838.9934
f 919.838.9955

OLIVE ARCHITECTURE, PLLC
REGISTERED ARCHITECTURAL COMPANY 52411 NORTH CAROLINA
RALEIGH, N.C.

FRANK T. MURPHY
REGISTERED ARCHITECT
5249
NORTH CAROLINA
RALEIGH, N. C.
09/17/2026

PERMIT SET

HAMPTON INN & SUITES by HILTON

OLD WATERFORD WAY
LELAND, NC 28451

issue date:

ISSUE	NAME	DATE
1ST	25% Set	09/04/2025
2ND	25% Set Resubmittal	10/30/2025
3RD	50% Set	10/31/2025
4TH	Owner Set	12/10/2025
5TH	Permit Set	09/17/2025

revisions:


Revision	Date	Description

drawn by: KKJ
checked by: FTM
project no: 25-104

SECOND FLOOR (OVERALL PLAN)

A120

9/18/2026 10:22:29 AM

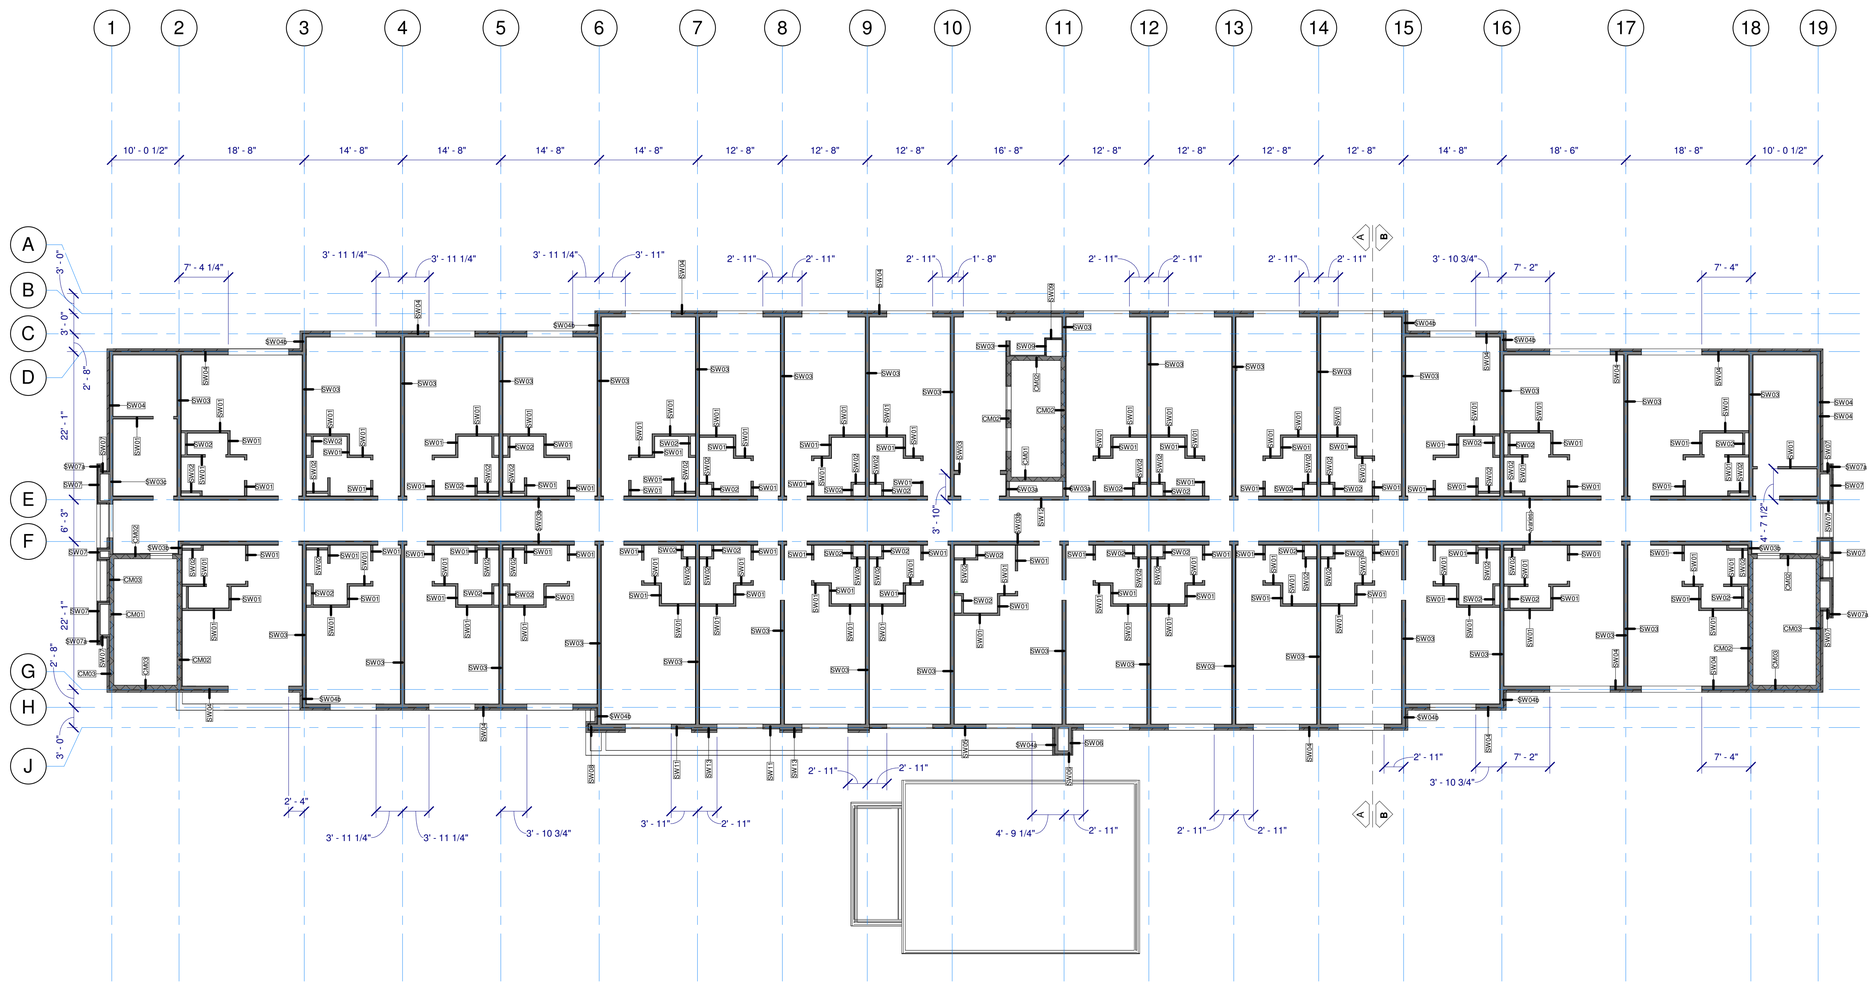

SECOND FLOOR PLAN (OVERALL) 1

3/32" = 1'-0"

OLIVE
ARCHITECTURE
WWW.OLIVE-ARCH.COM
436 N. Harrington St. Ste. 140 p 919.838.9934
Raleigh, NC 27603 f 919.838.9995

OLIVE ARCHITECTURE, PLLC
REGISTERED ARCHITECTURAL COMPANY
52411
NORTH CAROLINA
RALEIGH, N.C.

FRANK T. MURPHY
REGISTERED ARCHITECT
5249
NORTH CAROLINA
RALEIGH, N. C.
09/17/2026

THESE DRAWINGS ARE THE COPYRIGHT OF OLIVE ARCHITECTURE PLLC. THESE DOCUMENTS HAVE BEEN PREPARED SPECIFICALLY FOR THE PROJECT DESCRIBED IN THE ADDRESS BAR. THEY ARE NOT SUITABLE FOR USE ON OTHER PROJECTS OR IN OTHER LOCATIONS WITHOUT WRITTEN APPROVAL FROM THE ARCHITECT. REPRODUCTION IS PROHIBITED. IF SIGNATURE ON COVER SHEET DOES NOT APPEAR IN RED, THIS IS NOT AN AUTHORIZED COPY.

PERMIT SET

HAMPTON INN & SUITES by HILTON

OLD WATERFORD WAY
LELAND, NC 28451

issue date:

ISSUE	NAME	DATE
1ST	25% Set	09/04/2025
2ND	25% Set Resubmittal	10/30/2025
3RD	50% Set	10/31/2025
4TH	Owner Set	12/10/2025
5TH	Permit Set	09/17/2025

revisions:

Revision	Date	Description

drawn by: KKJ


checked by: FTM

project no: 25-104

SECOND FLOOR (FRAMING PLAN)

A121


9/18/2026 10:22:36 AM

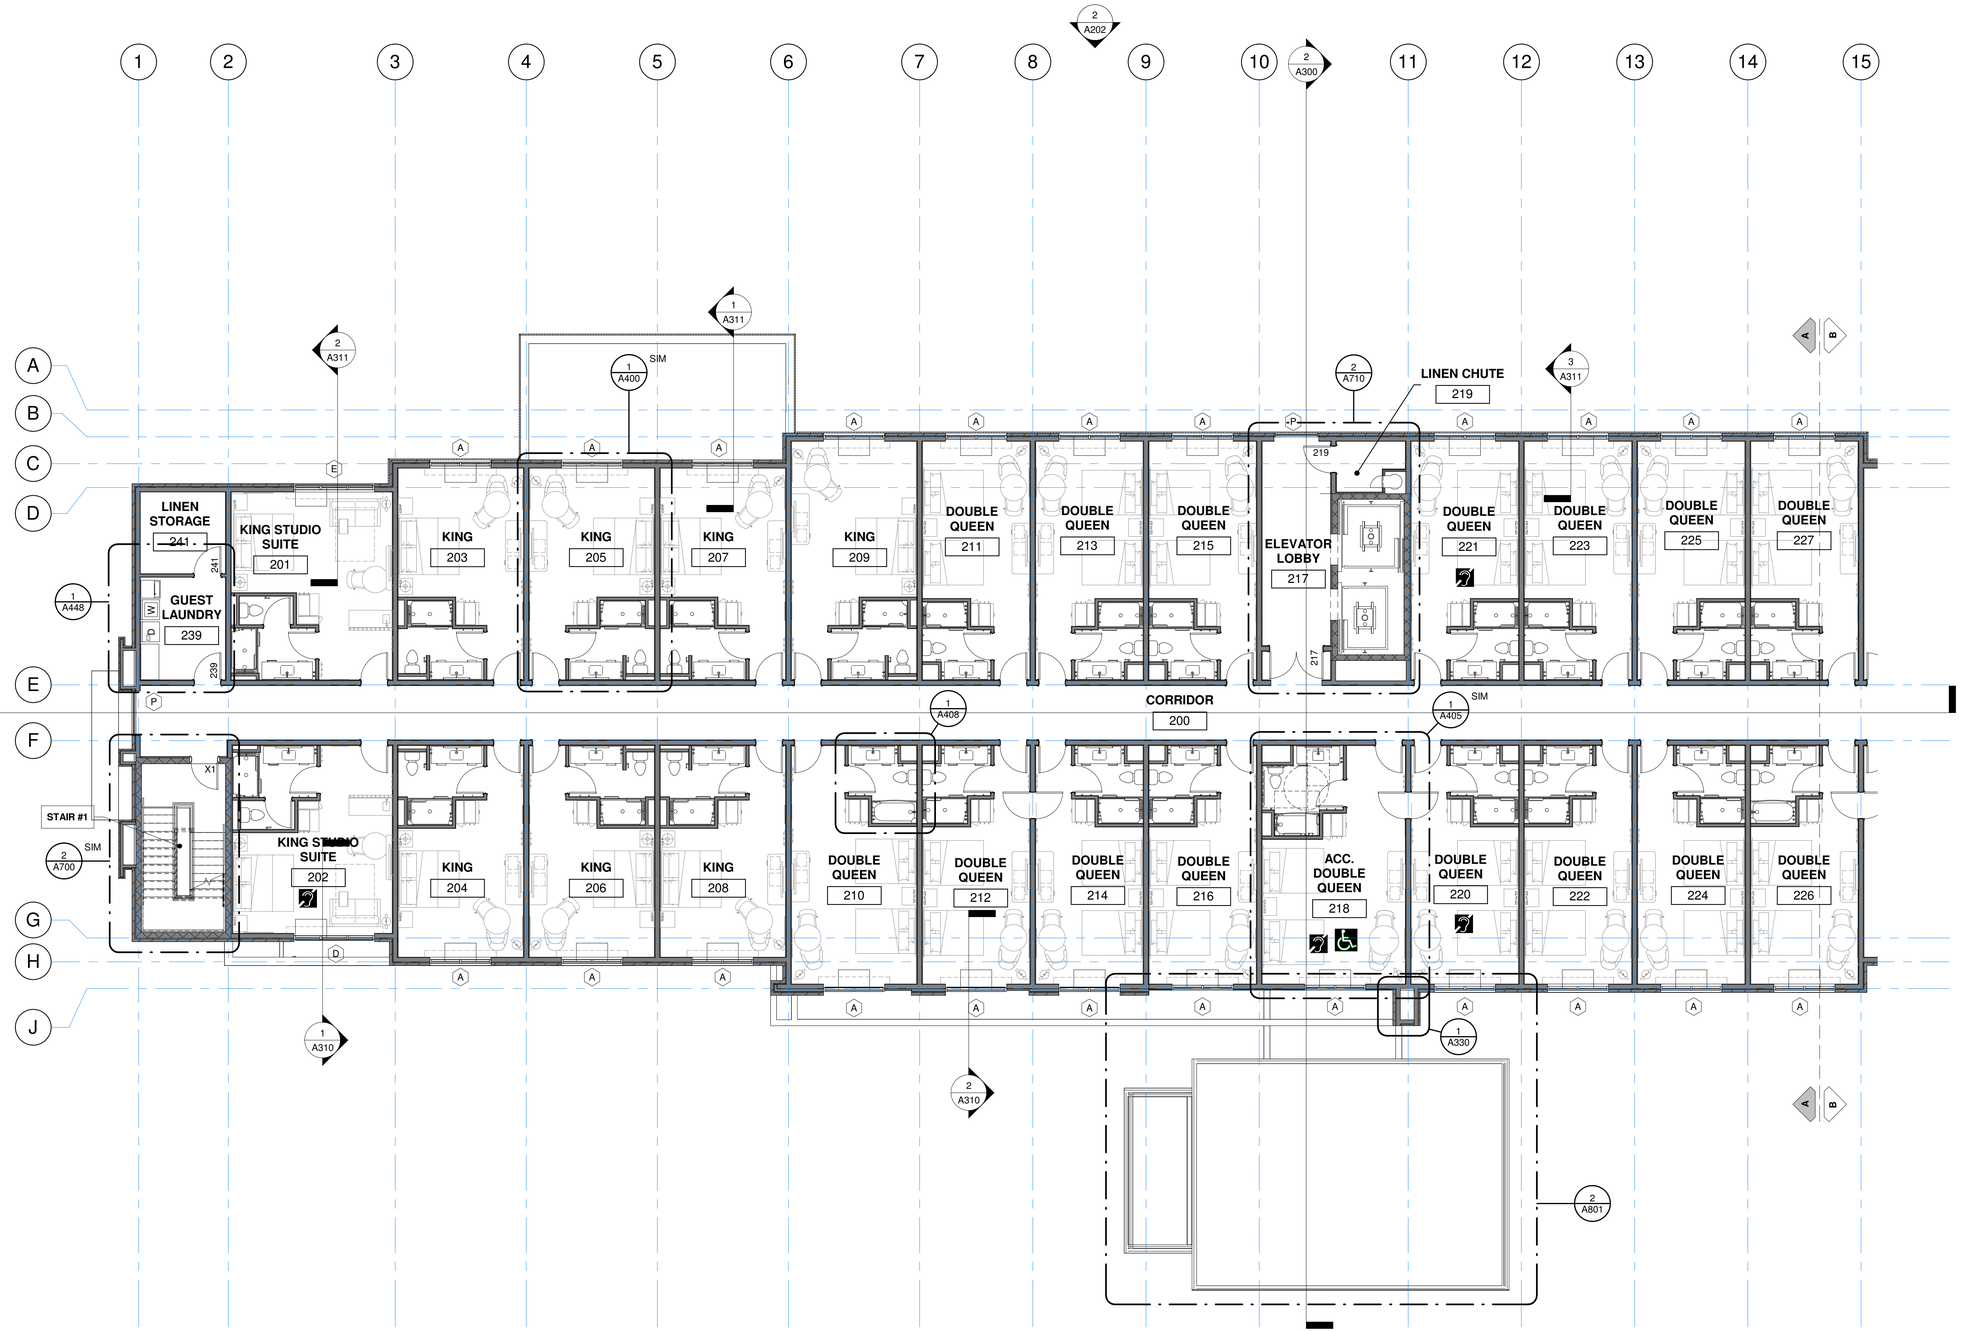

SECOND FLOOR PLAN - SIDE A (1)

1/8" = 1'-0"

KEYPLAN

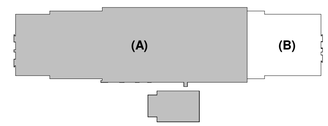

OLIVE
ARCHITECTURE
WWW.OLIVE-ARCH.COM
436 N. Harrington St. Ste. 140
Raleigh, NC 27603
p 919.838.9934
f 919.838.9955

OLIVE ARCHITECTURE, PLLC
REGISTERED ARCHITECTURAL COMPANY
52411
NORTH CAROLINA
RALEIGH, N.C.

FRANK T. MURRAY
REGISTERED ARCHITECT
5249
NORTH CAROLINA
RALEIGH, N. C.
09/17/2026

PERMIT SET

HAMPTON INN & SUITES by HILTON

OLD WATERFORD WAY
LELAND, NC 28451

issue date:

ISSUE	NAME	DATE
1ST	25% Set	09/04/2025
2ND	25% Set Resubmittal	10/30/2025
3RD	50% Set	10/31/2025
4TH	Owner Set	12/10/2025
5TH	Permit Set	09/17/2025

revisions:

Revision	Date	Description


drawn by: KKJ
checked by: FTM
project no: 25-104

SECOND FLOOR PLAN (A)

A122

9/18/2026 10:22:45 AM


THESE DRAWINGS ARE THE COPYRIGHT OF OLIVE ARCHITECTURE PLLC. THESE DOCUMENTS HAVE BEEN PREPARED SPECIFICALLY FOR THE PROJECT DESCRIBED IN THE ADDRESS BAR. THEY ARE NOT SUITABLE FOR USE ON OTHER PROJECTS OR IN OTHER LOCATIONS WITHOUT WRITTEN APPROVAL FROM THE ARCHITECT. REPRODUCTION IS PROHIBITED. IF SIGNATURE ON COVER SHEET DOES NOT APPEAR IN RED, THIS IS NOT AN AUTHORIZED COPY.

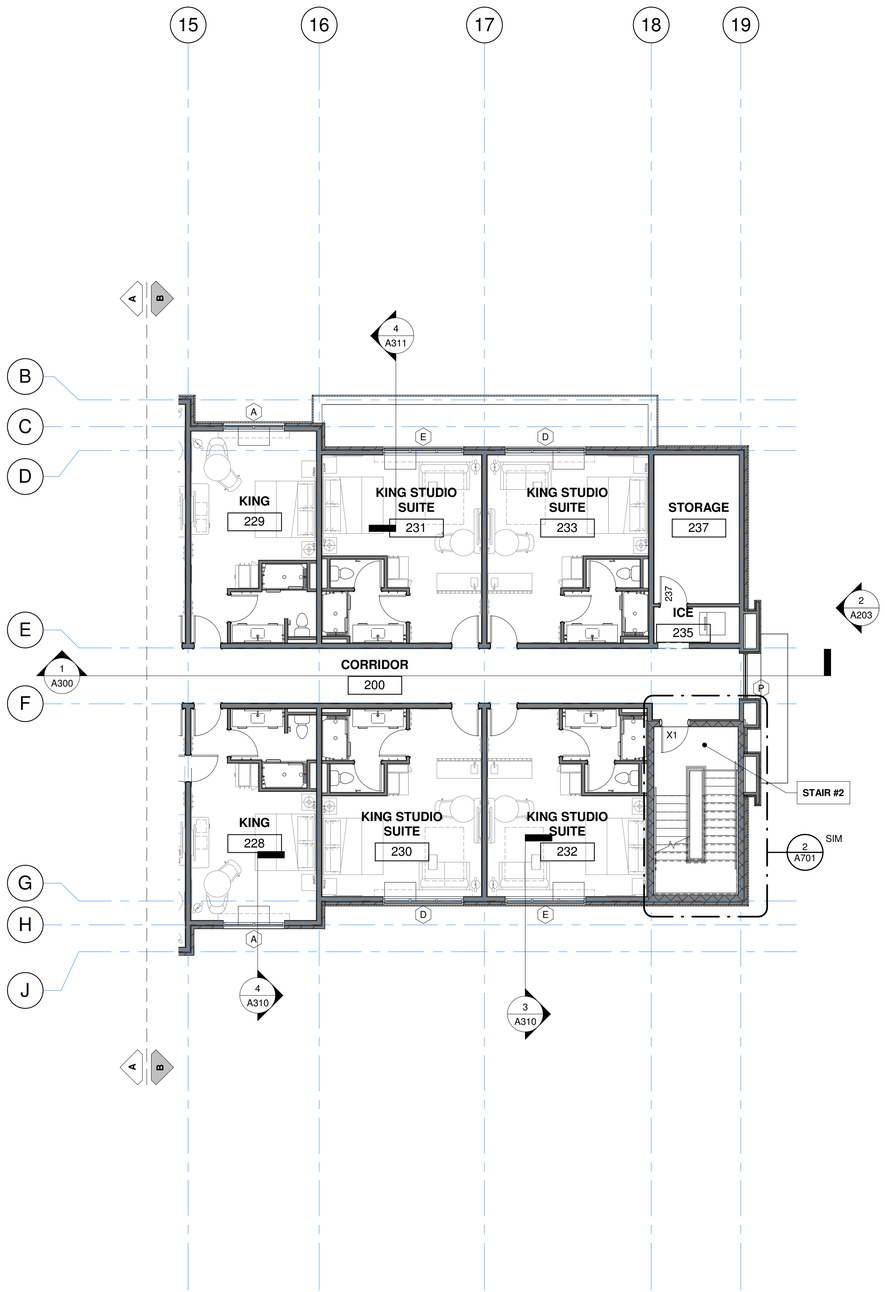

SECOND FLOOR PLAN - SIDE B 1

1/8" = 1'-0"

KEYPLAN

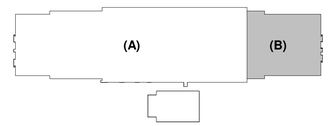

OLIVE
ARCHITECTURE
WWW.OLIVE-ARCH.COM
436 N. Harrington St. Ste. 140
Raleigh, NC 27603
p 919.838.9934
f 919.838.9955

OLIVE ARCHITECTURE, PLLC
REGISTERED ARCHITECTURAL COMPANY
52411
NORTH CAROLINA
RALEIGH, N.C.

FRANK T. MURPHY
REGISTERED ARCHITECT
5249
NORTH CAROLINA
RALEIGH, N. C.
09/17/2026

PERMIT SET

HAMPTON INN & SUITES by HILTON

OLD WATERFORD WAY
LELAND, NC 28451

issue date:

ISSUE	NAME	DATE
1ST	25% Set	09/04/2025
2ND	25% Set Resubmittal	10/30/2025
3RD	50% Set	10/31/2025
4TH	Owner Set	12/10/2025
5TH	Permit Set	09/17/2025

revisions:

Revision	Date	Description


drawn by: KKJ
checked by: FTM
project no: 25-104


SECOND FLOOR PLAN (B)

A123

9/18/2026 10:22:51 AM


THESE DRAWINGS ARE THE COPYRIGHT OF OLIVE ARCHITECTURE PLLC. THESE DOCUMENTS HAVE BEEN PREPARED SPECIFICALLY FOR THE PROJECT DESCRIBED IN THE ADDRESS BAR. THEY ARE NOT SUITABLE FOR USE ON OTHER PROJECTS OR IN OTHER LOCATIONS WITHOUT WRITTEN APPROVAL FROM THE ARCHITECT. REPRODUCTION IS PROHIBITED. IF SIGNATURE ON COVER SHEET DOES NOT APPEAR IN RED, THIS IS NOT AN AUTHORIZED COPY.

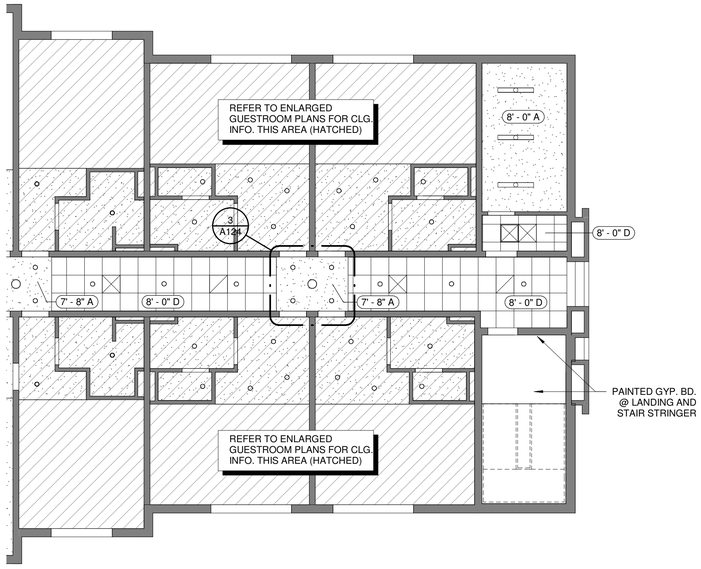

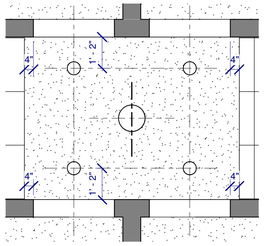


GUESTROOM DR. CEILING FEATURE (TYP.) 3

3/8" = 1'-0"

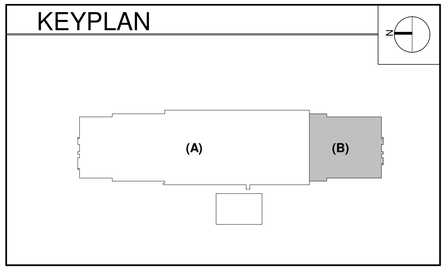


SECOND FLOOR RCP (B) 2

1/8" = 1'-0"

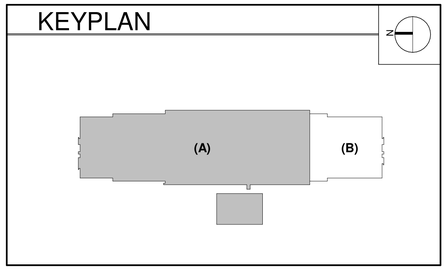

SECOND FLOOR RCP (A) 1

1/8" = 1'-0"

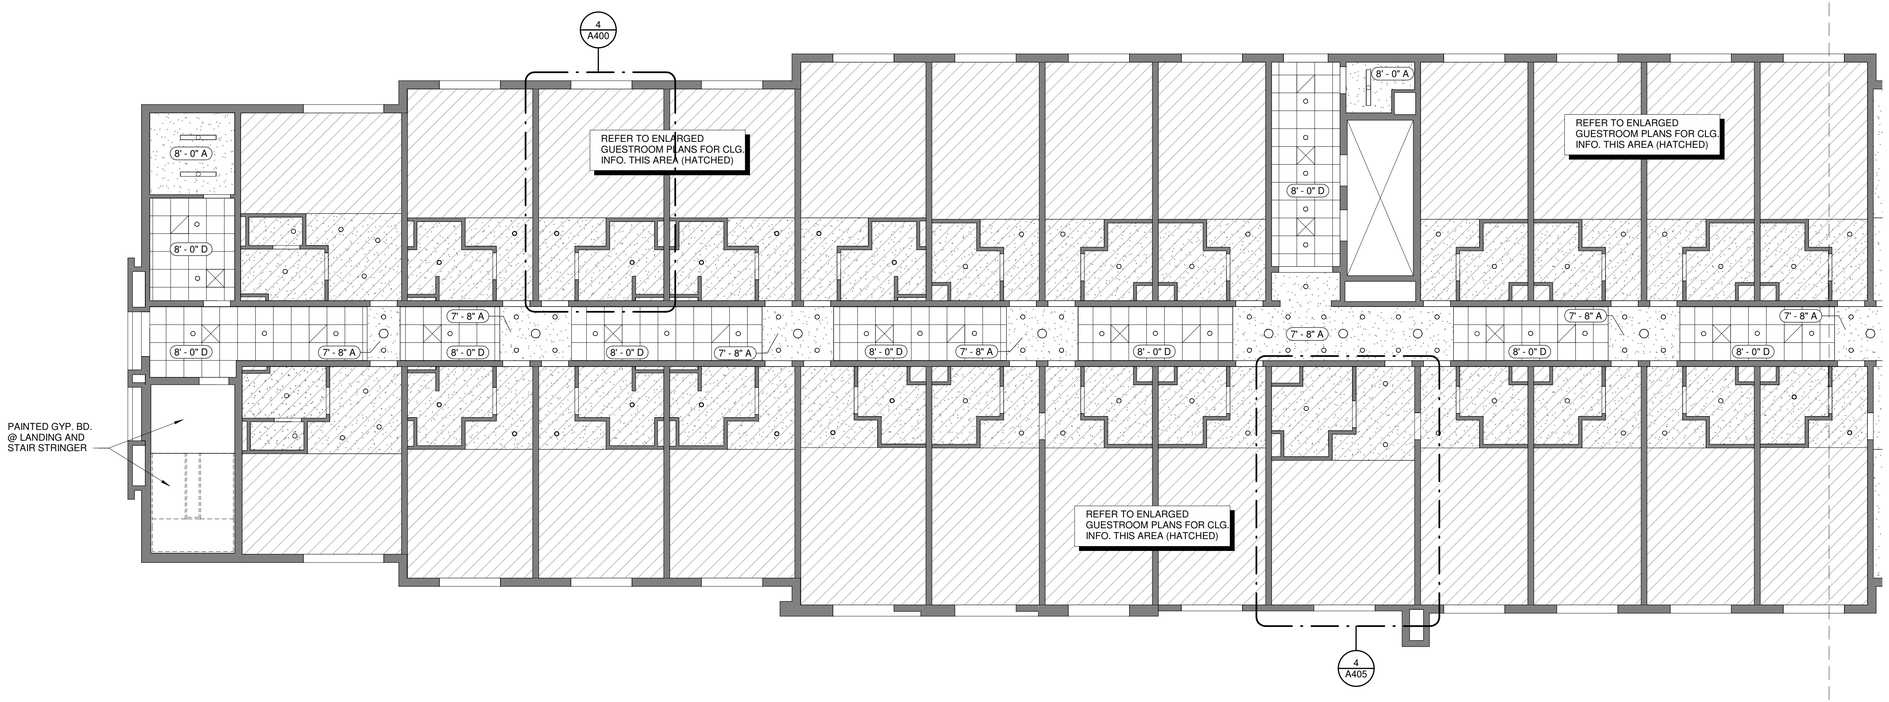

CEILING LEGEND

CEILING HEIGHT

X'-X" Y — CEILING FINISH

FINISH	DESCRIPTION
A	PRIMED AND PAINTED GYPSUM BOARD
B	PRIMED AND PAINTED GYPSUM BOARD - MOISTURE RESISTANT
C	UNDERSIDE OF FLOOR/ ROOF SYSTEM - PRIMED AND PAINTED; REFER TO STANDARDS
D	2x2 LAY IN ACOUSTIC CEILING TILE
E	2x4 LAY IN ACOUSTIC CEILING TILE
F	2x2 LAY IN ACOUSTIC CEILING TILE - VINYL CLAD / WASHABLE
G	2x4 LAY IN ACOUSTIC CEILING TILE - VINYL CLAD / WASHABLE
H	EIFS
J	WOOD PANEL

OLIVE
ARCHITECTURE
WWW.OLIVE-ARCH.COM
436 N. Harrington St. Ste. 140 p 919.838.9934
Raleigh, NC 27603 f 919.838.9955

OLIVE ARCHITECTURE, PLLC
REGISTERED ARCHITECTURAL COMPANY
52411
NORTH CAROLINA
RALEIGH, N.C.

FRANK T. MURRAY
REGISTERED ARCHITECT
5249
NORTH CAROLINA
RALEIGH, N. C.
09/17/2026

THESE DRAWINGS ARE THE COPYRIGHT OF OLIVE ARCHITECTURE PLLC. THESE DOCUMENTS HAVE BEEN PREPARED SPECIFICALLY FOR THE PROJECT DESCRIBED IN THE ADDRESS BAR. THEY ARE NOT SUITABLE FOR USE ON OTHER PROJECTS OR IN OTHER LOCATIONS WITHOUT WRITTEN APPROVAL FROM THE ARCHITECT. REPRODUCTION IS PROHIBITED. IF SIGNATURE ON COVER SHEET DOES NOT APPEAR IN RED, THIS IS NOT AN AUTHORIZED COPY.

PERMIT SET

HAMPTON INN & SUITES by HILTON

OLD WATERFORD WAY
LELAND, NC 28451

issue date:

ISSUE	NAME	DATE
1ST	25% Set	09/04/2025
2ND	25% Set Resubmittal	10/30/2025
3RD	50% Set	10/31/2025
4TH	Owner Set	12/10/2025
5TH	Permit Set	09/17/2025

revisions:

Revision	Date	Description

drawn by: KKJ


checked by: FTM

project no: 25-104

SECOND FLOOR RCP (A)&(B)


A124

9/18/2026 10:22:55 AM

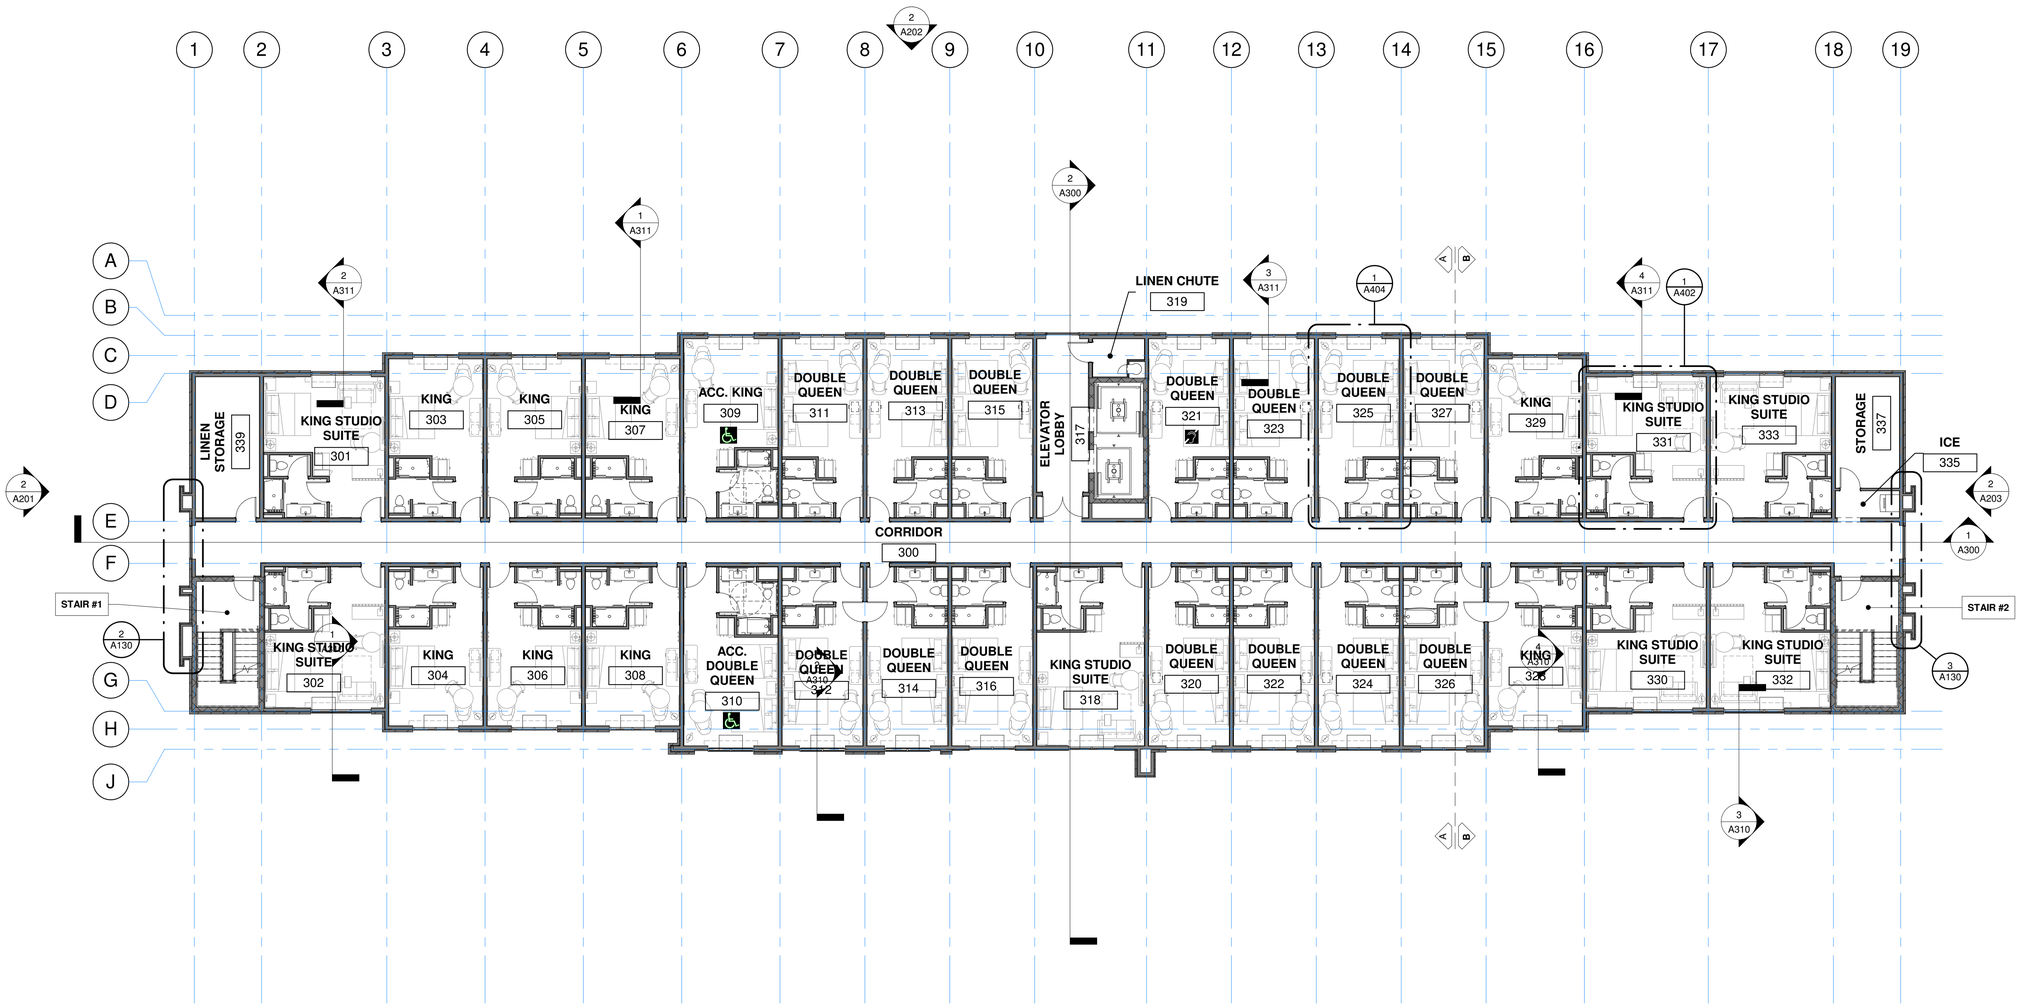


THIRD FLOOR PLAN (OVERALL) 1

3/32" = 1'-0"

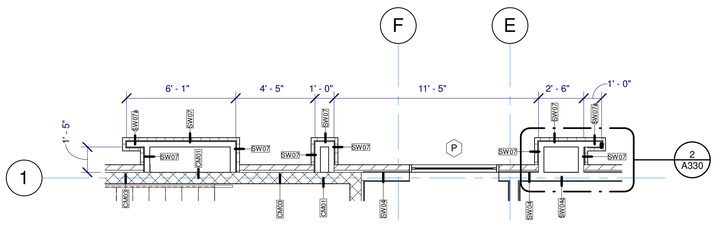

LIGHT COVE PLAN 2

1/4" = 1'-0"

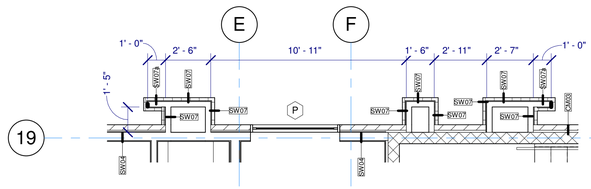

LIGHT COVE PLAN 3

1/4" = 1'-0"

ACCESSIBLE ROOMS:

103 (R.I.)
131
133 (R.I.)
218
309
310
409

HEARING IMPAIRED ROOMS:

101
132
218
202
220
222
321
418
421

GUEST ROOM MATRIX

UNIT TYPE	FLOOR				TOTAL	%
	1st	2nd	3rd	4th		
KING	2	9	8	8	27	27
KING STUDIO SUITE	3	6	7	7	23	23
ACCESSIBLE KING STUDIO SUITE	3	-	-	-	3	2
ACCESSIBLE KING	-	-	1	1	2	2
DOUBLE QUEEN	-	15	14	15	44	44
ACCESSIBLE DOUBLE QUEEN	-	1	1	-	2	2
TOTAL	**8**	**31**	**31**	**31**	101	**100.0**

PER THE INTERNATIONAL BUILDING CODE, CHAPTER 11 - ACCESSIBILITY, 5 ACCESSIBLE ROOMS W/ TUBS + 2 ACCESSIBLE ROOMS WITH A ROLL-IN SHOWER REQUIRED.

IN ADDITION TO THE REQUIRED ROOMS LISTED ABOVE, 12 ROOMS ARE REQUIRED TO SERVE PEOPLE WITH HEARING IMPAIRMENTS. NOT MORE THAN 10% OF THE NUMBER OF ACCESSIBLE ROOMS (I.E 1 ROOM) LISTED ABOVE SHALL BE USED TO SATISFY THIS REQUIREMENT. THESE ROOMS ARE INDICATED WITH THE SYMBOL:

= REQUIRED = ADDITIONAL

OLIVE
ARCHITECTURE
WWW.OLIVE-ARCH.COM
436 N. Harrington St. Ste. 140 p 919.838.9934
Raleigh, NC 27603 f 919.838.9955

OLIVE ARCHITECTURE, PLLC
REGISTERED ARCHITECTURAL COMPANY
52411
NORTH CAROLINA
RALEIGH, N.C.

FRANK T. MURRAY
REGISTERED ARCHITECT
5249
NORTH CAROLINA
RALEIGH, N. C.
09/17/2026

THESE DRAWINGS ARE THE COPYRIGHT OF OLIVE ARCHITECTURE PLLC. THESE DOCUMENTS HAVE BEEN PREPARED SPECIFICALLY FOR THE PROJECT DESCRIBED IN THE ADDRESS BAR. THEY ARE NOT SUITABLE FOR USE ON OTHER PROJECTS OR IN OTHER LOCATIONS WITHOUT WRITTEN APPROVAL FROM THE ARCHITECT. REPRODUCTION IS PROHIBITED. IF SIGNATURE ON COVER SHEET DOES NOT APPEAR IN RED, THIS IS NOT AN AUTHORIZED COPY.

PERMIT SET

HAMPTON INN & SUITES by HILTON

OLD WATERFORD WAY
LELAND, NC 28451

issue date:

ISSUE	NAME	DATE
1ST	25% Set	09/04/2025
2ND	25% Set Resubmittal	10/30/2025
3RD	50% Set	10/31/2025
4TH	Owner Set	12/10/2025
5TH	Permit Set	09/17/2025

revisions:


Revision	Date	Description

drawn by:
KKJ
checked by:
FTM
project no:
25-104

THIRD FLOOR
(OVERALL PLAN)

A130

9/18/2026 10:23:04 AM

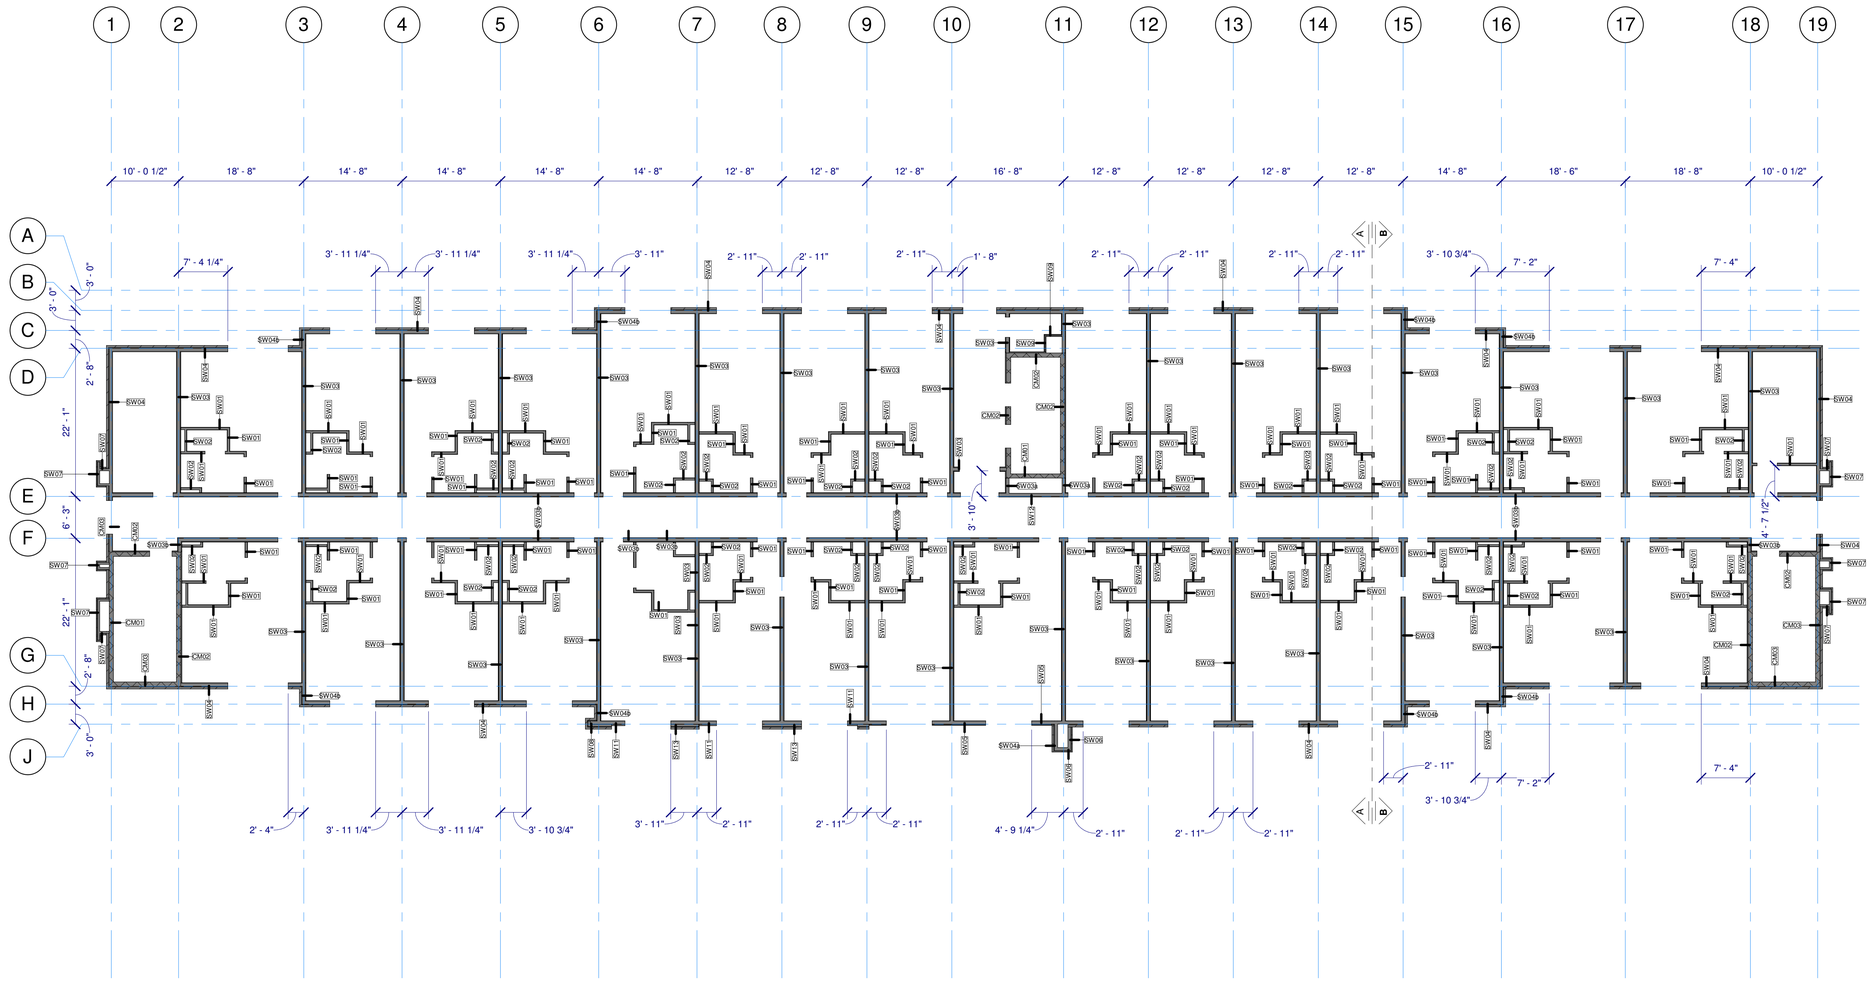

THIRD FLOOR PLAN (OVERALL) 1

3/32" = 1'-0"

OLIVE
ARCHITECTURE
WWW.OLIVE-ARCH.COM
436 N. Harrington St. Ste. 140 p 919.838.9934
Raleigh, NC 27603 f 919.838.9955

OLIVE ARCHITECTURE, PLLC
REGISTERED ARCHITECTURAL COMPANY
52411
NORTH CAROLINA
RALEIGH, N.C.

FRANK T. MURPHY
REGISTERED ARCHITECT
5249
NORTH CAROLINA
RALEIGH, N. C.
09/17/2026

THESE DRAWINGS ARE THE COPYRIGHT OF OLIVE ARCHITECTURE PLLC. THESE DOCUMENTS HAVE BEEN PREPARED SPECIFICALLY FOR THE PROJECT DESCRIBED IN THE ADDRESS BAR. THEY ARE NOT SUITABLE FOR USE ON OTHER PROJECTS OR IN OTHER LOCATIONS WITHOUT WRITTEN APPROVAL FROM THE ARCHITECT. REPRODUCTION IS PROHIBITED. IF SIGNATURE ON COVER SHEET DOES NOT APPEAR IN RED, THIS IS NOT AN AUTHORIZED COPY.

PERMIT SET

HAMPTON INN & SUITES by HILTON

OLD WATERFORD WAY
LELAND, NC 28451

issue date:

ISSUE	NAME	DATE
1ST	25% Set	09/04/2025
2ND	25% Set Resubmittal	10/30/2025
3RD	50% Set	10/31/2025
4TH	Owner Set	12/10/2025
5TH	Permit Set	09/17/2025

revisions:

Revision	Date	Description

drawn by: Author


checked by: FTM


project no: 25-104

THIRD FLOOR (FRAMING PLAN)

A131


9/18/2026 10:23:10 AM

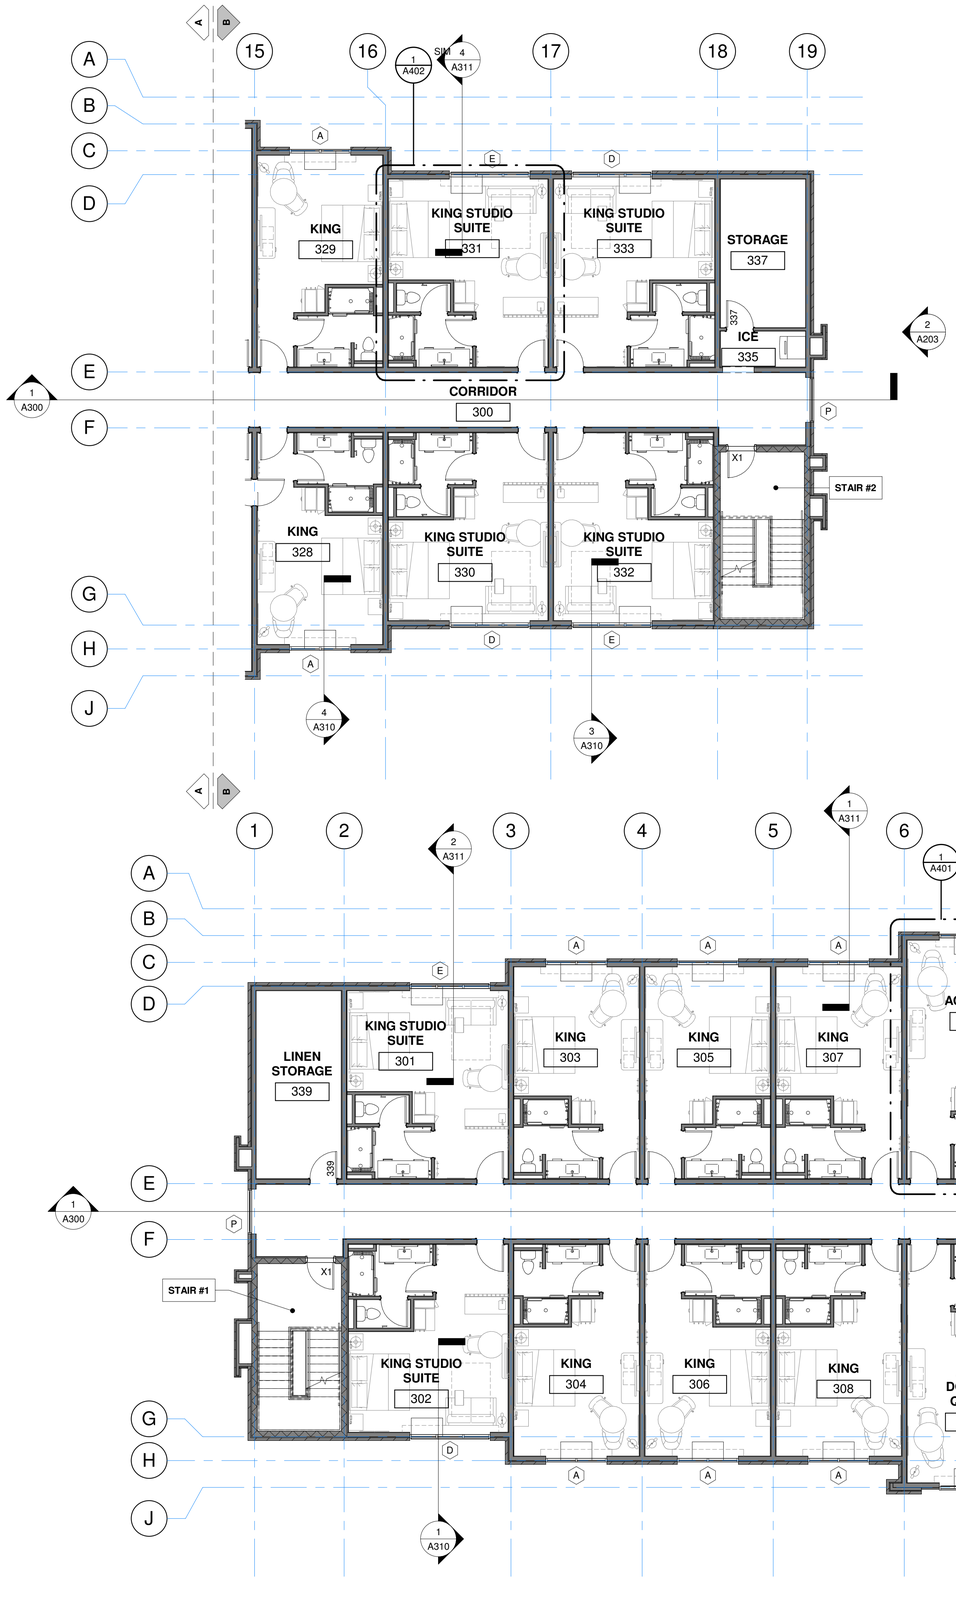

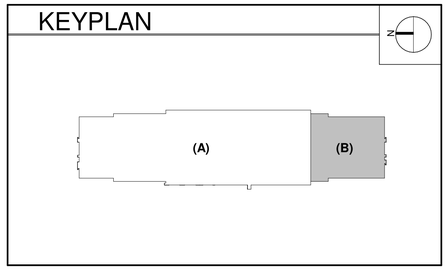

THIRD FLOOR PLAN (B) 3

1/8" = 1'-0"

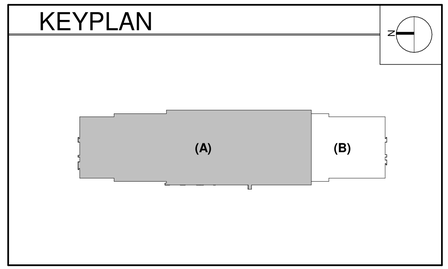

THIRD FLOOR PLAN (A) 1

1/8" = 1'-0"



OLIVE
ARCHITECTURE
WWW.OLIVE-ARCH.COM
436 N. Harrington St. Ste. 140
Raleigh, NC 27603
p 919.838.9934
f 919.838.9955

OLIVE ARCHITECTURE, PLLC
REGISTERED ARCHITECTURAL COMPANY
52411
NORTH CAROLINA
RALEIGH, N.C.

FRANK T. MURPHY
REGISTERED ARCHITECT
5249
NORTH CAROLINA
RALEIGH, N. C.
09/17/2026

THESE DRAWINGS ARE THE COPYRIGHT OF OLIVE ARCHITECTURE PLLC. THESE DOCUMENTS HAVE BEEN PREPARED SPECIFICALLY FOR THE PROJECT DESCRIBED IN THE ADDRESS BAR. THEY ARE NOT SUITABLE FOR USE ON OTHER PROJECTS OR IN OTHER LOCATIONS WITHOUT WRITTEN APPROVAL FROM THE ARCHITECT. REPRODUCTION IS PROHIBITED. IF SIGNATURE ON COVER SHEET DOES NOT APPEAR IN RED, THIS IS NOT AN AUTHORIZED COPY.

PERMIT SET

HAMPTON INN & SUITES by HILTON

OLD WATERFORD WAY
LELAND, NC 28451

issue date:

ISSUE	NAME	DATE
1ST	25% Set	09/04/2025
2ND	25% Set Resubmittal	10/30/2025
3RD	50% Set	10/31/2025
4TH	Owner Set	12/10/2025
5TH	Permit Set	09/17/2025

revisions:

Revision	Date	Description

drawn by:
KKJ

checked by:
FTM

project no:
25-104

THIRD FLOOR PLAN (A)&(B)


A132


9/18/2026 10:23:22 AM

CEILING LEGEND


CEILING HEIGHT
X'-X" Y
CEILING FINISH

FINISH	DESCRIPTION
A	PRIMED AND PAINTED GYPSUM BOARD
B	PRIMED AND PAINTED GYPSUM BOARD - MOISTURE RESISTANT
C	UNDERSIDE OF FLOOR/ ROOF SYSTEM - PRIMED AND PAINTED; REFER TO STANDARDS
D	2x2 LAY IN ACOUSTIC CEILING TILE
E	2x4 LAY IN ACOUSTIC CEILING TILE
F	2x2 LAY IN ACOUSTIC CEILING TILE - VINYL CLAD / WASHABLE
G	2x4 LAY IN ACOUSTIC CEILING TILE - VINYL CLAD / WASHABLE
H	EIFS
J	WOOD PANEL

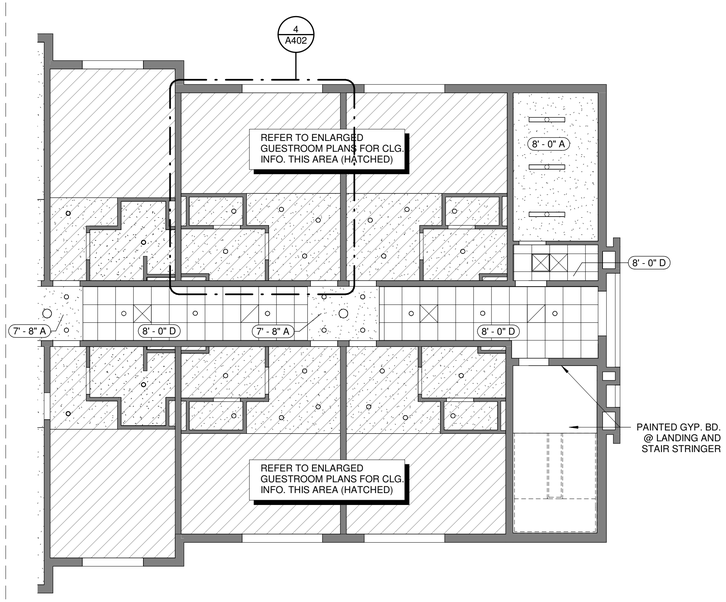


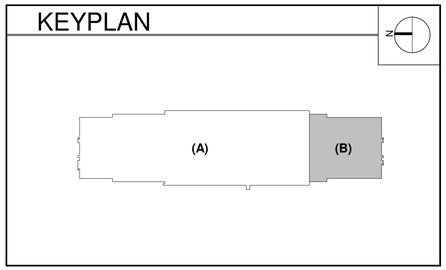

THIRD FLOOR RCP (B) 2
1/8" = 1'-0"

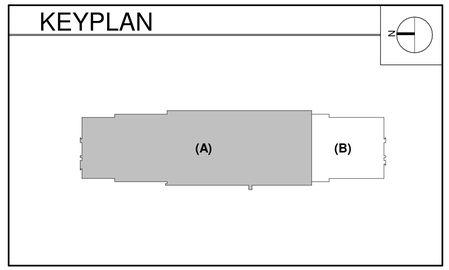

THIRD FLOOR RCP (A) 1
1/8" = 1'-0"

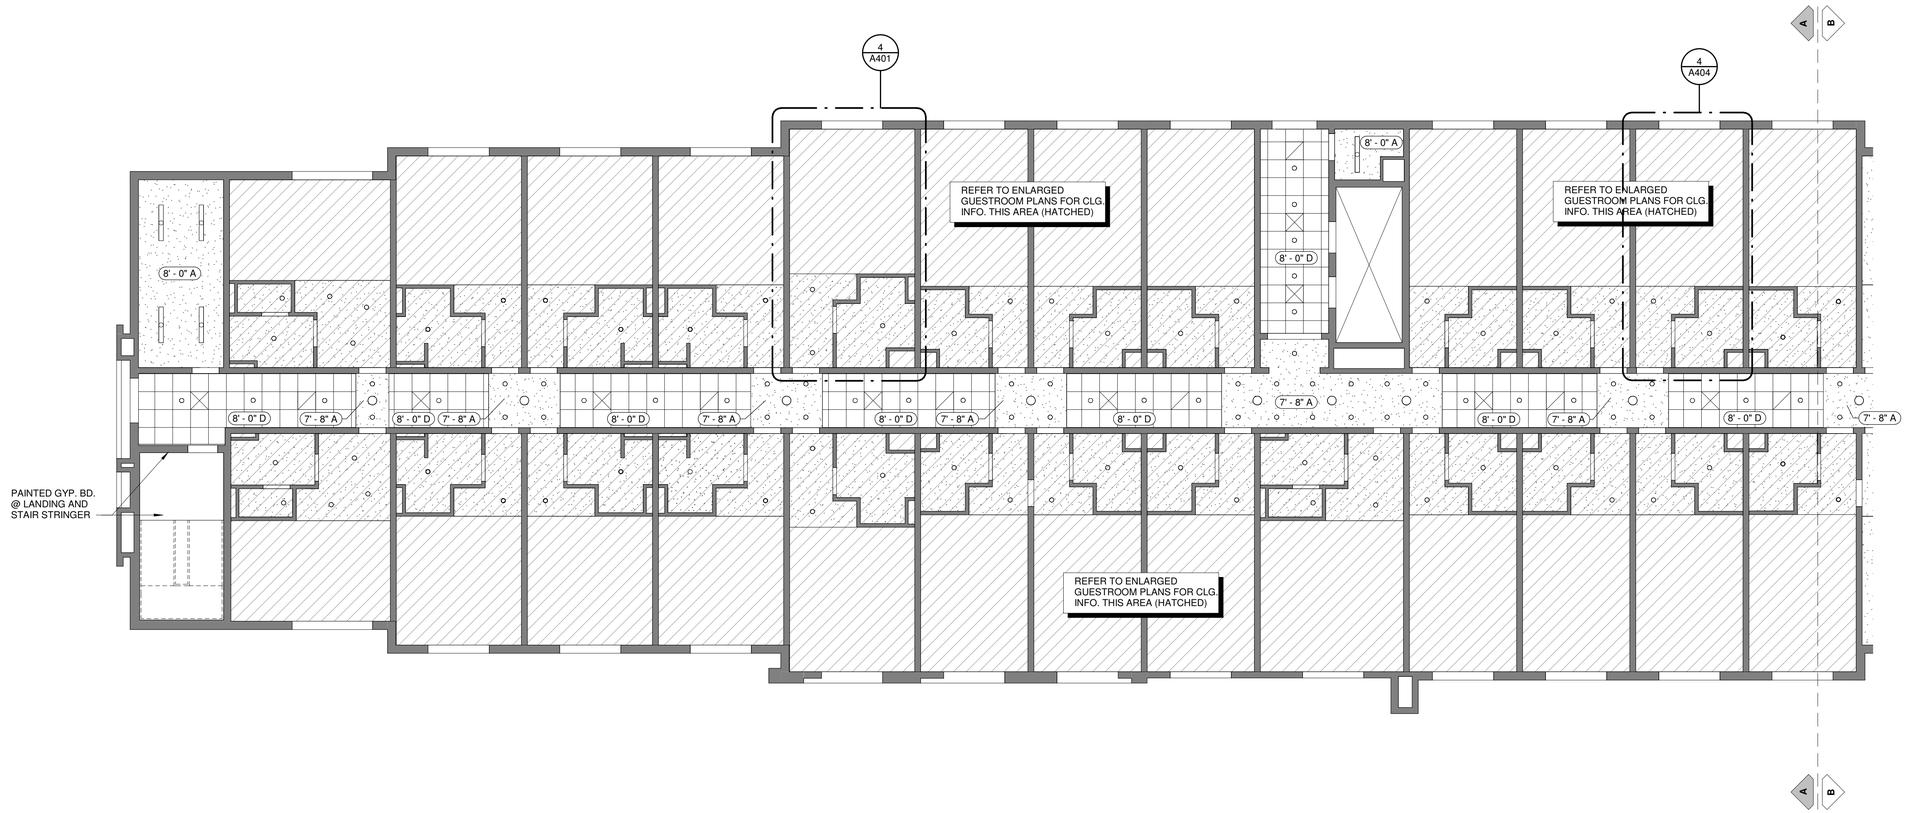

OLIVE
ARCHITECTURE
WWW.OLIVE-ARCH.COM
436 N. Harrington St. Ste. 140 p 919.838.9934
Raleigh, NC 27603 f 919.838.9955

OLIVE ARCHITECTURE, PLLC
REGISTERED ARCHITECTURAL COMPANY
52411
NORTH CAROLINA
RALEIGH, N.C.

FRANK T. MURRAY
REGISTERED ARCHITECT
5249
NORTH CAROLINA
RALEIGH, N. C.
09/17/2026

THESE DRAWINGS ARE THE COPYRIGHT OF OLIVE ARCHITECTURE PLLC. THESE DOCUMENTS HAVE BEEN PREPARED SPECIFICALLY FOR THE PROJECT DESCRIBED IN THE ADDRESS BAR. THEY ARE NOT SUITABLE FOR USE ON OTHER PROJECTS OR IN OTHER LOCATIONS WITHOUT WRITTEN APPROVAL FROM THE ARCHITECT. REPRODUCTION IS PROHIBITED. IF SIGNATURE ON COVER SHEET DOES NOT APPEAR IN RED, THIS IS NOT AN AUTHORIZED COPY.

PERMIT SET

HAMPTON INN & SUITES by HILTON

OLD WATERFORD WAY
LELAND, NC 28451

issue date:

ISSUE	NAME	DATE
1ST	25% Set	09/04/2025
2ND	25% Set Resubmittal	10/30/2025
3RD	50% Set	10/31/2025
4TH	Owner Set	12/10/2025
5TH	Permit Set	09/17/2025

revisions:


Revision	Date	Description

drawn by: KKJ
checked by: FTM
project no: 25-104

THIRD FLOOR RCP (A)&(B)


A133

9/18/2026 10:23:26 AM

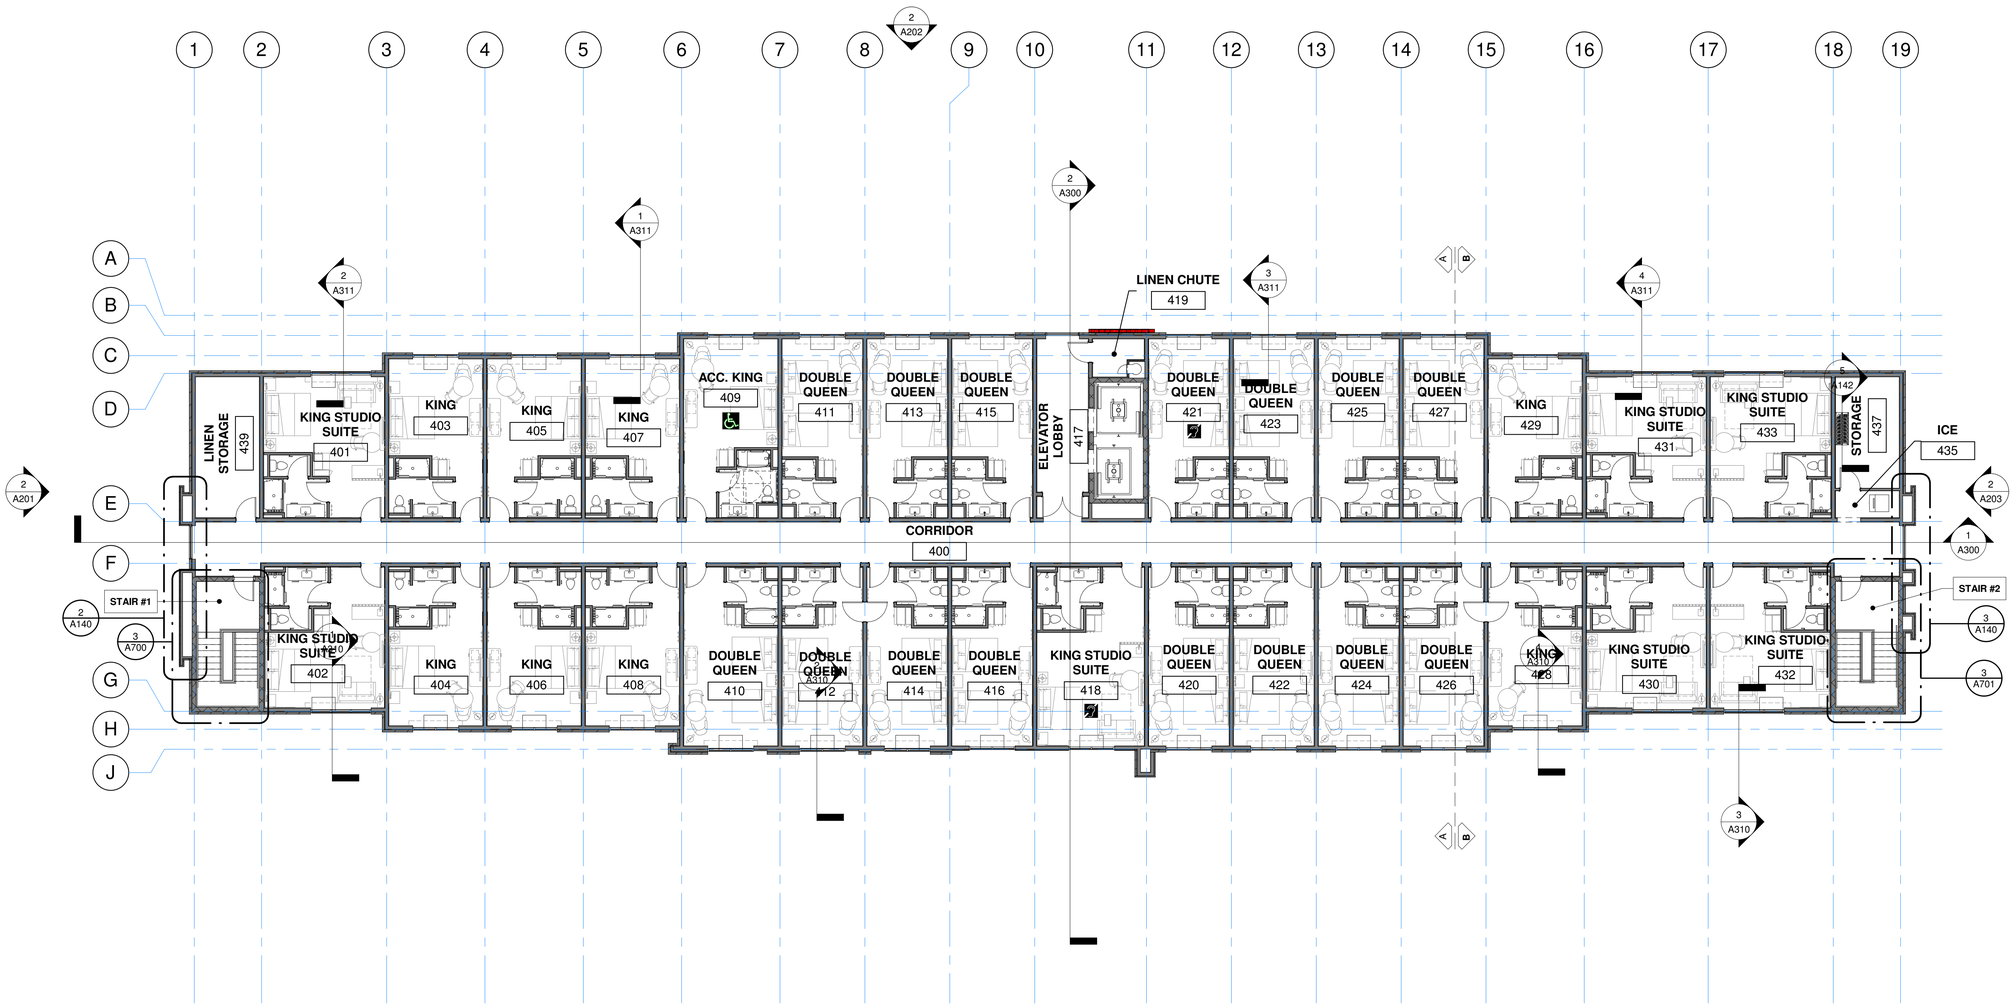


FOURTH FLOOR PLAN (OVERALL) 1

3/32" = 1'-0"

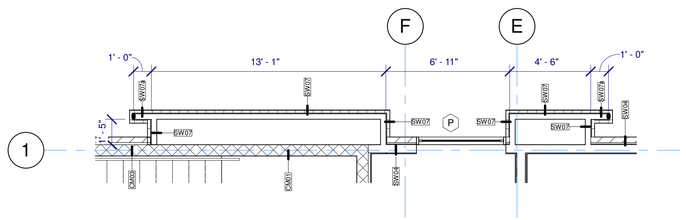

LIGHT COVE PLAN 2

1/4" = 1'-0"

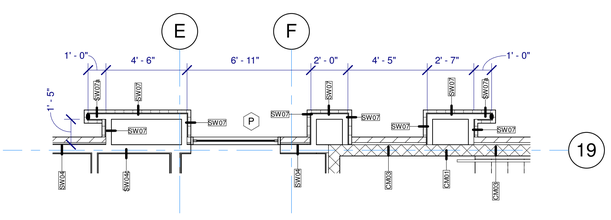

LIGHT COVE PLAN 3

1/4" = 1'-0"

ACCESSIBLE ROOMS:

103 (R.I.)
131
133 (R.I.)
218
309
310
409

HEARING IMPAIRED ROOMS:

101
132
202
220
222
321
418
421

GUEST ROOM MATRIX

UNIT TYPE	FLOOR 1st	2nd	3rd	4th	TOTAL	%
KING	2	9	8	8	27	27
KING STUDIO SUITE	3	6	7	7	23	23
ACCESSIBLE KING STUDIO SUITE	3	-	-	-	3	2
ACCESSIBLE KING	-	-	1	1	2	2
DOUBLE QUEEN	-	15	14	15	44	44
ACCESSIBLE DOUBLE QUEEN	-	1	1	-	2	2
TOTAL	**8**	**31**	**31**	**31**	101	**100.0**

PER THE INTERNATIONAL BUILDING CODE, CHAPTER 11 - ACCESSIBILITY, 5 ACCESSIBLE ROOMS W/ TUBS + 2 ACCESSIBLE ROOMS WITH A ROLL-IN SHOWER REQUIRED.

IN ADDITION TO THE REQUIRED ROOMS LISTED ABOVE, 12 ROOMS ARE REQUIRED TO SERVE PEOPLE WITH HEARING IMPAIRMENTS. NOT MORE THAN 10% OF THE NUMBER OF ACCESSIBLE ROOMS (I.E 1 ROOM) LISTED ABOVE SHALL BE USED TO SATISFY THIS REQUIREMENT. THESE ROOMS ARE INDICATED WITH THE SYMBOL:

= REQUIRED = ADDITIONAL

THESE DRAWINGS ARE THE COPYRIGHT OF OLIVE ARCHITECTURE PLLC. THESE DOCUMENTS HAVE BEEN PREPARED SPECIFICALLY FOR THE PROJECT DESCRIBED IN THE ADDRESS BAR. THEY ARE NOT SUITABLE FOR USE ON OTHER PROJECTS OR IN OTHER LOCATIONS WITHOUT WRITTEN APPROVAL FROM THE ARCHITECT. REPRODUCTION IS PROHIBITED. IF SIGNATURE ON COVER SHEET DOES NOT APPEAR IN RED, THIS IS NOT AN AUTHORIZED COPY.

OLIVE
ARCHITECTURE
WWW.OLIVE-ARCH.COM
436 N. Harrington St. Ste. 140 Raleigh, NC 27603
p 919.838.9934
f 919.838.9955

OLIVE ARCHITECTURE, PLLC
REGISTERED ARCHITECTURAL COMPANY
52411
NORTH CAROLINA
RALEIGH, N.C.

FRANK T. MURRAY
REGISTERED ARCHITECT
5249
NORTH CAROLINA
RALEIGH, N. C.
09/17/2026

PERMIT SET

HAMPTON INN & SUITES by HILTON

OLD WATERFORD WAY
LELAND, NC 28451

issue date:

ISSUE	NAME	DATE
1ST	25% Set	09/04/2025
2ND	25% Set Resubmittal	10/30/2025
3RD	50% Set	10/31/2025
4TH	Owner Set	12/10/2025
5TH	Permit Set	09/17/2025

revisions:


Revision	Date	Description

drawn by: KKJ
checked by: FTM
project no: 25-104

FOURTH FLOOR (OVERALL PLAN)

A140

9/18/2026 10:23:35 AM

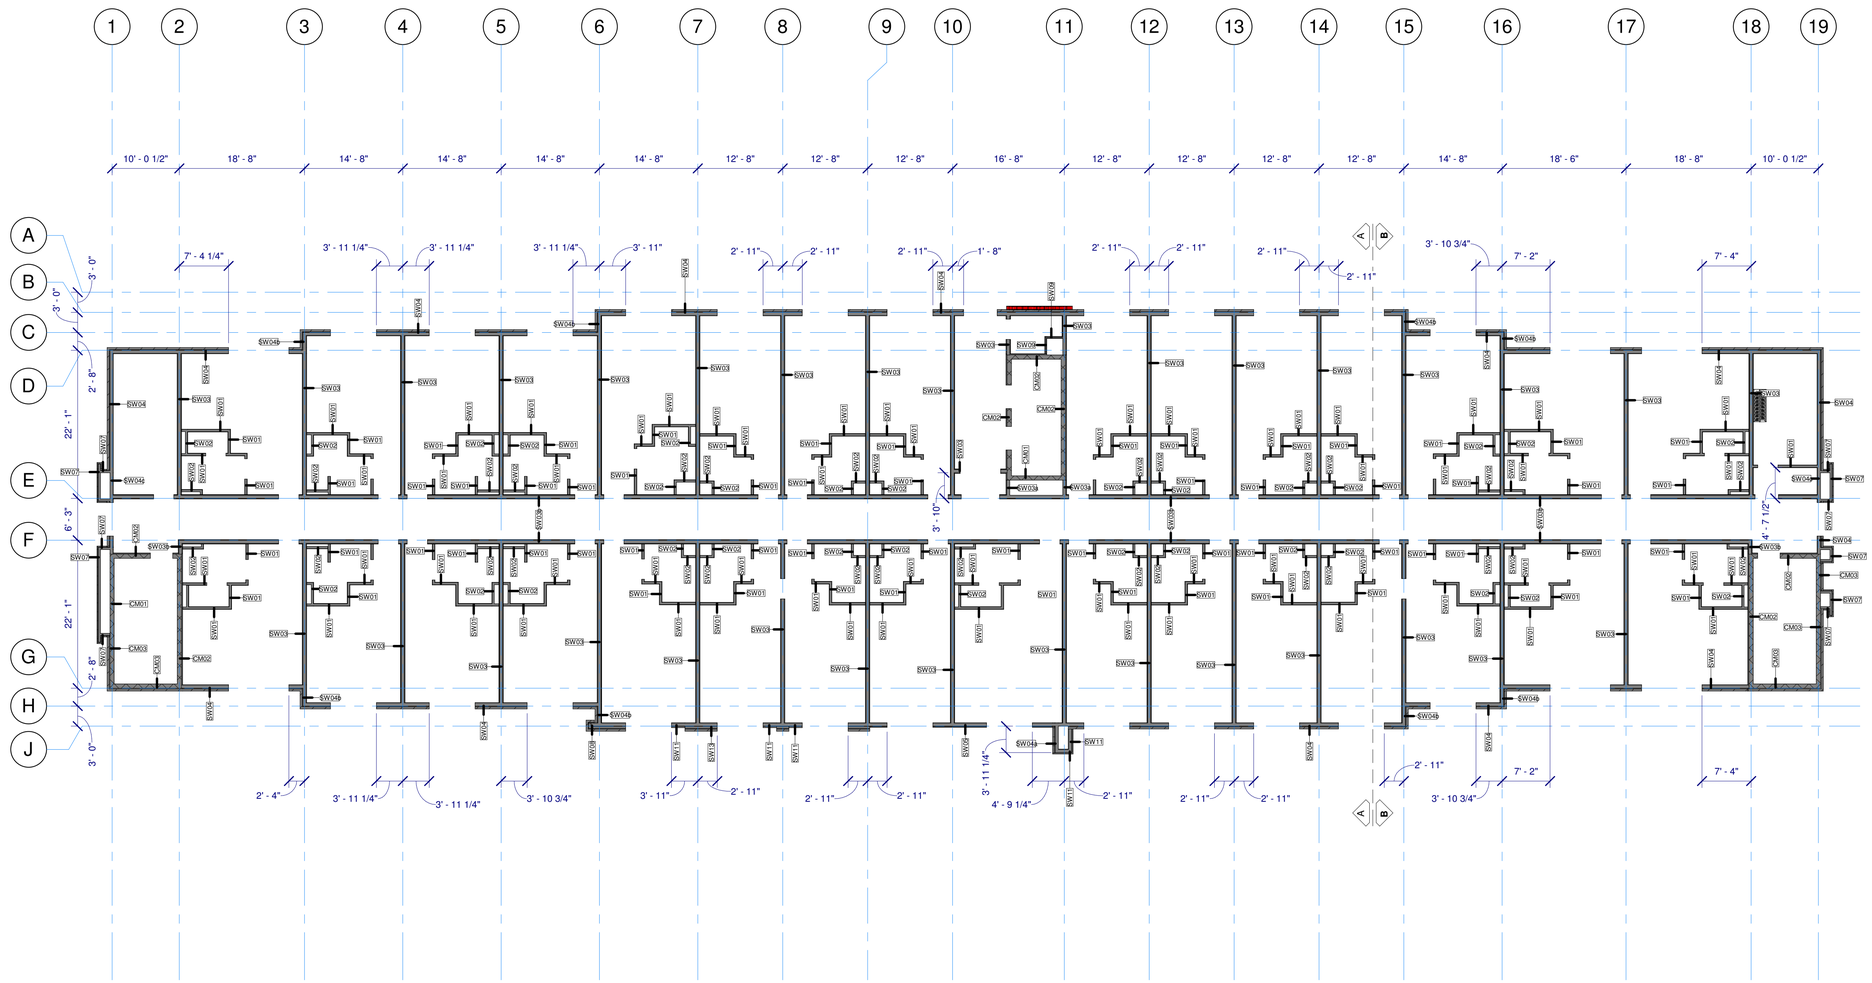

FOURTH FLOOR PLAN (OVERALL) 1

3/32" = 1'-0"

THESE DRAWINGS ARE THE COPYRIGHT OF OLIVE ARCHITECTURE PLLC. THESE DOCUMENTS HAVE BEEN PREPARED SPECIFICALLY FOR THE PROJECT DESCRIBED IN THE ADDRESS BAR. THEY ARE NOT SUITABLE FOR USE ON OTHER PROJECTS OR IN OTHER LOCATIONS WITHOUT WRITTEN APPROVAL FROM THE ARCHITECT. REPRODUCTION IS PROHIBITED. IF SIGNATURE ON COVER SHEET DOES NOT APPEAR IN RED, THIS IS NOT AN AUTHORIZED COPY.

OLIVE
ARCHITECTURE
WWW.OLIVE-ARCH.COM
436 N. Harrington St. Ste. 140 Raleigh, NC 27603
p 919.838.9934
f 919.838.9955

OLIVE ARCHITECTURE, PLLC
REGISTERED ARCHITECTURAL COMPANY
52411
NORTH CAROLINA
RALEIGH, N.C.

FRANK T. MURPHY
REGISTERED ARCHITECT
5249
NORTH CAROLINA
RALEIGH, N. C.
09/17/2026

PERMIT SET

HAMPTON INN & SUITES by HILTON

OLD WATERFORD WAY
LELAND, NC 28451

issue date:

ISSUE	NAME	DATE
1ST	25% Set	09/04/2025
2ND	25% Set Resubmittal	10/30/2025
3RD	50% Set	10/31/2025
4TH	Owner Set	12/10/2025
5TH	Permit Set	09/17/2025

revisions:

Revision	Date	Description

drawn by:
Author


checked by:
FTM


project no:
25-104

FOURTH FLOOR
(FRAMING PLAN)

A141


9/18/2026 10:23:42 AM

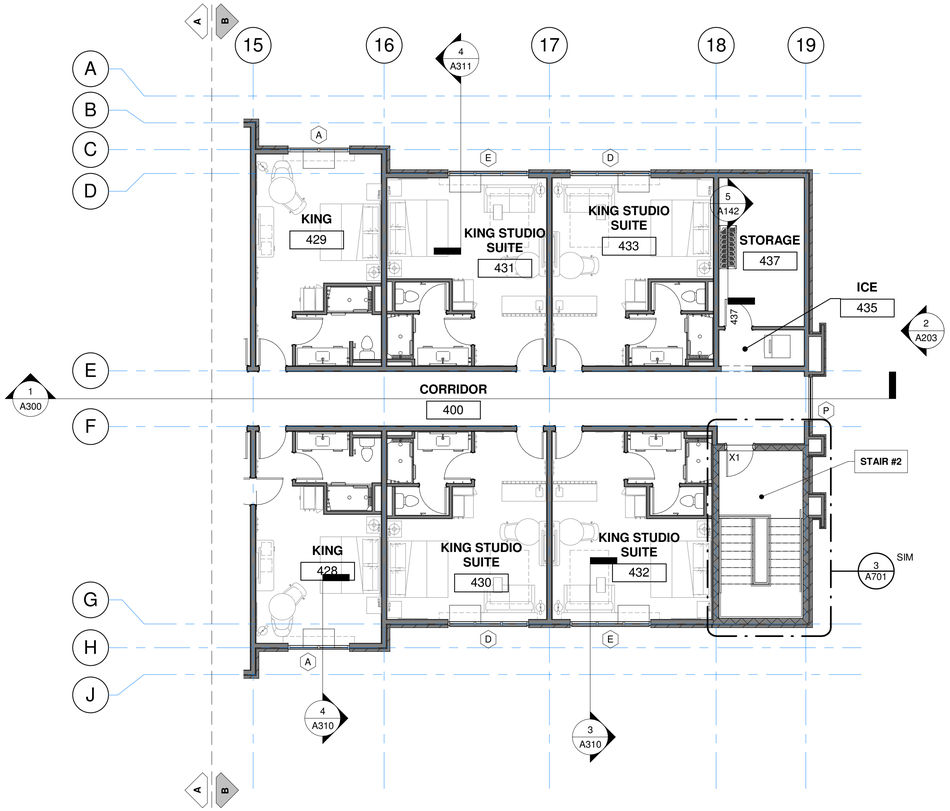

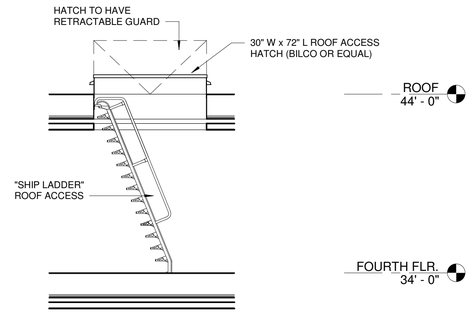


ROOF HATCH SECTION 5

1/4" = 1'-0"

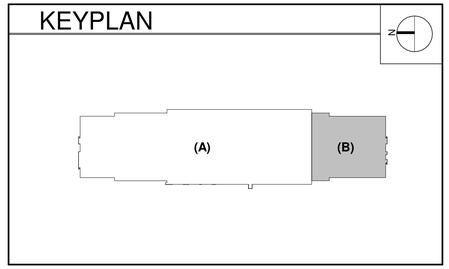

FOURTH FLOOR PLAN (B) 3

1/8" = 1'-0"

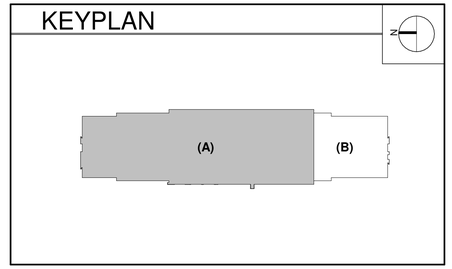

FOURTH FLOOR PLAN (A) 1

1/8" = 1'-0"



OLIVE
ARCHITECTURE
WWW.OLIVE-ARCH.COM
436 N. Harrington St. Ste. 140
Raleigh, NC 27603
p 919.838.9934
f 919.838.9955

OLIVE ARCHITECTURE, PLLC
REGISTERED ARCHITECTURAL COMPANY
52411
NORTH CAROLINA
RALEIGH, N.C.

FRANK T. MURPHY
REGISTERED ARCHITECT
5249
NORTH CAROLINA
RALEIGH, N. C.
09/17/2026

THESE DRAWINGS ARE THE COPYRIGHT OF OLIVE ARCHITECTURE PLLC. THESE DOCUMENTS HAVE BEEN PREPARED SPECIFICALLY FOR THE PROJECT DESCRIBED IN THE ADDRESS BAR. THEY ARE NOT SUITABLE FOR USE ON OTHER PROJECTS OR IN OTHER LOCATIONS WITHOUT WRITTEN APPROVAL FROM THE ARCHITECT. REPRODUCTION IS PROHIBITED. IF SIGNATURE ON COVER SHEET DOES NOT APPEAR IN RED, THIS IS NOT AN AUTHORIZED COPY.

PERMIT SET

HAMPTON INN & SUITES by HILTON

OLD WATERFORD WAY
LELAND, NC 28451

issue date:

ISSUE	NAME	DATE
1ST	25% Set	09/04/2025
2ND	25% Set Resubmittal	10/30/2025
3RD	50% Set	10/31/2025
4TH	Owner Set	12/10/2025
5TH	Permit Set	09/17/2025

revisions:

Revision	Date	Description

drawn by: KKJ


checked by: FTM

project no: 25-104

FOURTH FLOOR PLAN (A)&(B)

A142


9/18/2026 10:23:55 AM

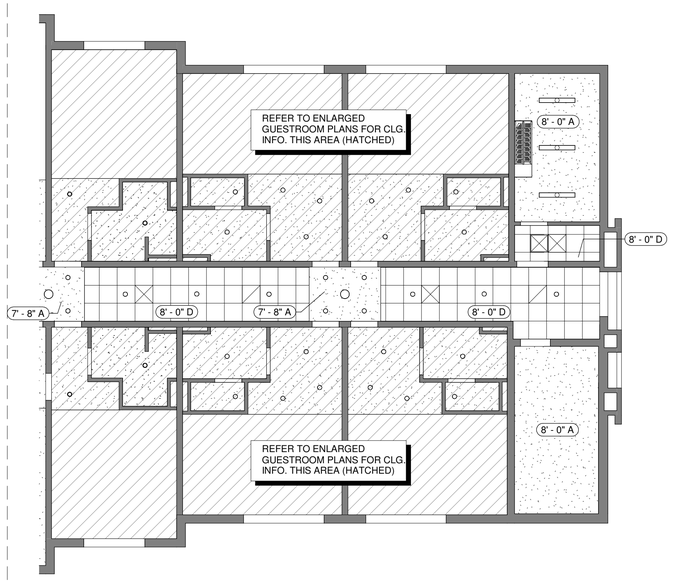


CEILING LEGEND

CEILING HEIGHT
X'-X" Y — CEILING FINISH


FINISH	DESCRIPTION
A	PRIMED AND PAINTED GYPSUM BOARD
B	PRIMED AND PAINTED GYPSUM BOARD - MOISTURE RESISTANT
C	UNDERSIDE OF FLOOR/ ROOF SYSTEM - PRIMED AND PAINTED; REFER TO STANDARDS
D	2x2 LAY IN ACOUSTIC CEILING TILE
E	2x4 LAY IN ACOUSTIC CEILING TILE
F	2x2 LAY IN ACOUSTIC CEILING TILE - VINYL CLAD / WASHABLE
G	2x4 LAY IN ACOUSTIC CEILING TILE - VINYL CLAD / WASHABLE
H	EIFS
J	WOOD PANEL

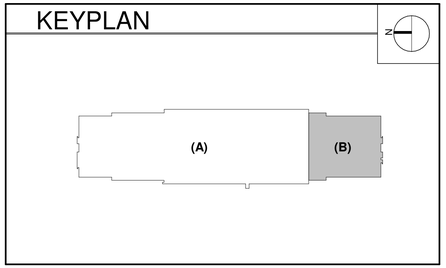

FOURTH FLOOR RCP (B) 2
1/8" = 1'-0"

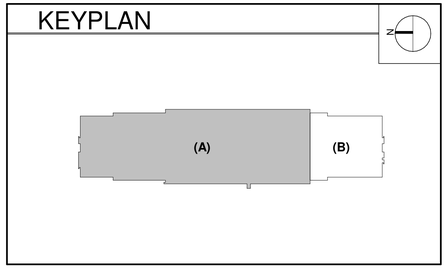

FOURTH FLOOR RCP (A) 1
1/8" = 1'-0"

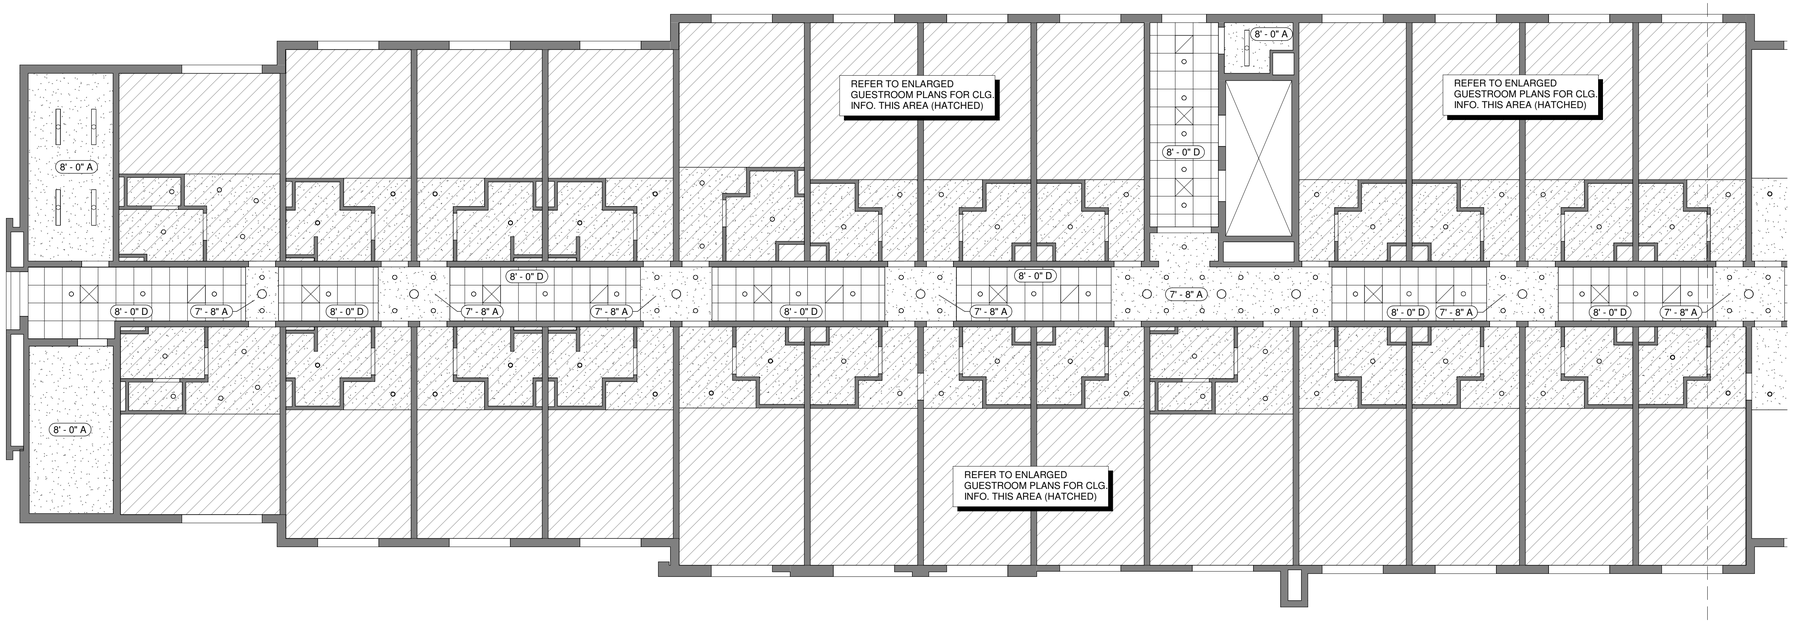

OLIVE
ARCHITECTURE
WWW.OLIVE-ARCH.COM
436 N. Harrington St. Ste. 140 p 919.838.9934
Raleigh, NC 27603 f 919.838.9955

OLIVE ARCHITECTURE, PLLC
REGISTERED ARCHITECTURAL COMPANY
52411
NORTH CAROLINA
RALEIGH, N.C.

FRANK T. MURRAY
REGISTERED ARCHITECT
5249
NORTH CAROLINA
RALEIGH, N. C.
09/17/2026

THESE DRAWINGS ARE THE COPYRIGHT OF OLIVE ARCHITECTURE PLLC. THESE DOCUMENTS HAVE BEEN PREPARED SPECIFICALLY FOR THE PROJECT DESCRIBED IN THE ADDRESS BAR. THEY ARE NOT SUITABLE FOR USE ON OTHER PROJECTS OR IN OTHER LOCATIONS WITHOUT WRITTEN APPROVAL FROM THE ARCHITECT. REPRODUCTION IS PROHIBITED. IF SIGNATURE ON COVER SHEET DOES NOT APPEAR IN RED, THIS IS NOT AN AUTHORIZED COPY.

PERMIT SET

HAMPTON INN & SUITES by HILTON

OLD WATERFORD WAY
LELAND, NC 28451

issue date:

ISSUE	NAME	DATE
1ST	25% Set	09/04/2025
2ND	25% Set Resubmittal	10/30/2025
3RD	50% Set	10/31/2025
4TH	Owner Set	12/10/2025
5TH	Permit Set	09/17/2025

revisions:


Revision	Date	Description

drawn by:
KKJ
checked by:
FTM
project no:
25-104

FOURTH FLOOR RCP (A)&(B)

A143

9/18/2026 10:23:59 AM

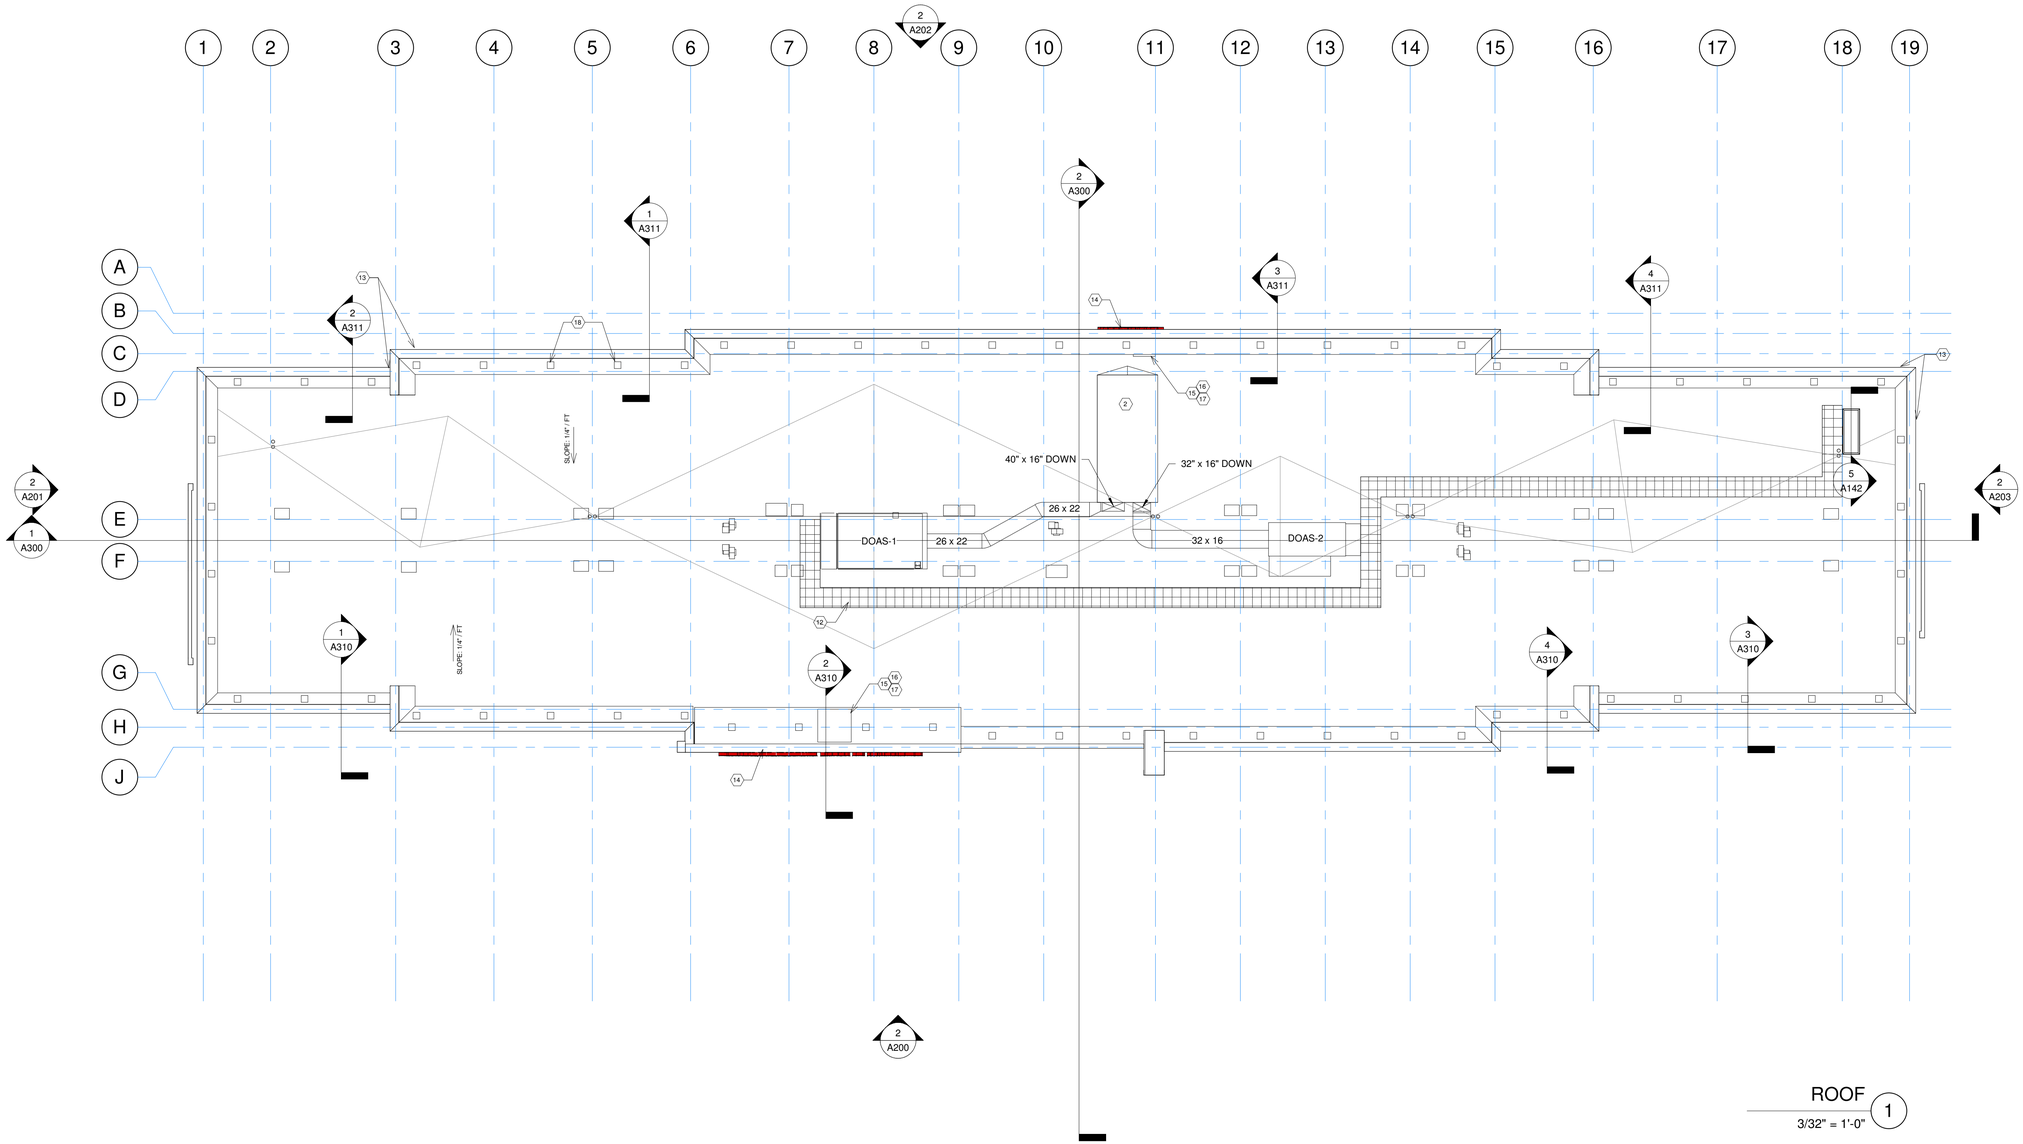

ROOF
3/32" = 1'-0" 1

ROOF NOTES

1. LOWER LEVEL ROOF @ LOWER FLOOR, SLOPE TO DOWNSPOUT / OVERFLOW SCUPPER.
2. ELEVATOR OVER RUN ENCLOSURE - SLPOE TO ROOF DRAIN @ 1/2":12"
3. SOUND / VIBRATION ISOLATION BASE FOR RTC UNITS SEE DETAIL ?/A???
4. ROOF TOP ACCESS HATCH AND ACCESS HATCH CURB
5. MAU OUTDOOR AIR UNIT W/ SOUND BATT EQUIPMENT CURB AND DUCTING FOR RETURN AIR
6. LINEN CHUTE VENT CAP
7. ROOF DRAIN SEE DETAIL ?/A??? ROOF DRAIN TO TIE INTO SEWER / STORM WATER SYSTEM PER DESIGN & CONSTRUCTION STANDARDS
8. PREFINISHED ALUMINUM FRAMED ROOF SHADE CANOPY, SEE A??? FOR DETAILS
9. PORTE-COCHERE ROOF BELOW
10. DECORATIVE EXTENSION OF PARAPET FROM ADJACENT WALL
11. DOWNSPOUT AND OVERFLOW SCUPPER. DOWNSPOUT TO TIE INTO SEWER / STORM WATER SYSTEM PER DESIGN & CONSTRUCTION STANDARDS
12. EQUIPMENT ACCESS WALKWAY. PROVIDE MANUFACTURER STANDARD ACCESSORY PRODUCT AS REQUIRED TO MAINTAIN WARRANTY
13. REFER TO BUILDING ELEVATIONS AND SECTIONS FOR PARAPET HEIGHTS AND FINISHES
14. PROVIDE 3/4" EXT PLYWOOD BACKING @ SIGNAGE - VERIFY
15. SIGNAGE - PROVIDE ACCESS TO JB @ REAR OF PARAPET WALL
16. BUILD "DOGHOUSE" FOR SIGN ACCESS
17. PROVIDE 3/0 x 4/0 ACCESS HATCH @ REAR OF PARAPET, MAINTAIN 8"MIN ABV ROOF DECK
18. PARAPET VENTS ARE LOMANCO MODEL 750 (50 SQ.IN CLR VENT AREA)

OLIVE
ARCHITECTURE
WWW.OLIVE-ARCH.COM
436 N. Harrington St. Ste. 140 p 919.838.9934
Raleigh, NC 27603 f 919.838.9955

OLIVE ARCHITECTURE, PLLC
REGISTERED ARCHITECTURAL COMPANY
52411
NORTH CAROLINA
RALEIGH, N.C.

FRANK T. MURPHY
REGISTERED ARCHITECT
5249
NORTH CAROLINA
RALEIGH, N. C.
09/17/2026

THESE DRAWINGS ARE THE COPYRIGHT OF OLIVE ARCHITECTURE PLLC. THESE DOCUMENTS HAVE BEEN PREPARED SPECIFICALLY FOR THE PROJECT DESCRIBED IN THE ADDRESS BAR. THEY ARE NOT SUITABLE FOR USE ON OTHER PROJECTS OR IN OTHER LOCATIONS WITHOUT WRITTEN APPROVAL FROM THE ARCHITECT. REPRODUCTION IS PROHIBITED. IF SIGNATURE ON COVER SHEET DOES NOT APPEAR IN RED, THIS IS NOT AN AUTHORIZED COPY.

PERMIT SET

HAMPTON INN & SUITES by HILTON

OLD WATERFORD WAY
LELAND, NC 28451

issue date:

ISSUE	NAME	DATE
1ST	25% Set	09/04/2025
2ND	25% Set Resubmittal	10/30/2025
3RD	50% Set	10/31/2025
4TH	Owner Set	12/10/2025
5TH	Permit Set	09/17/2025

revisions:

Revision	Date	Description

drawn by:

checked by:
FTM

project no:
25-104

ROOF PLAN

A150

9/18/2026 10:24:03 AM



FRONT ELEVATION - COLOR 2


1" = 10'-0"

EXTERIOR FINISH LEGEND

	EF1	EIFS COLOR 1		BRK2	BRICK COLOR
	WD	MEG Abet Laminati (Asheville Cherry #1334-AA)		EF2	EIFS COLOR 2
	BRK1	BRICK COLOR			

NOTE: ALL GLAZING TO BE METAL FRAME WITH THERMAL BREAK:
DOUBLE PAN, CLEAR, SHGC 0.25 WITH U-FACTOR 0.45 (MIN.),
FRAMES TO BE CELAR ANNODIZED ALUMINUM.

NOTE: BRICK MASON TO ADD HORIZONTAL CONTROL JOINTS AT FLOOR LINES AND VERTICAL AS NEEDED VERIFY VERTICAL LOCATIONS w/ ARCHITECT TO CONFIRM AESTHETIC IMPACT

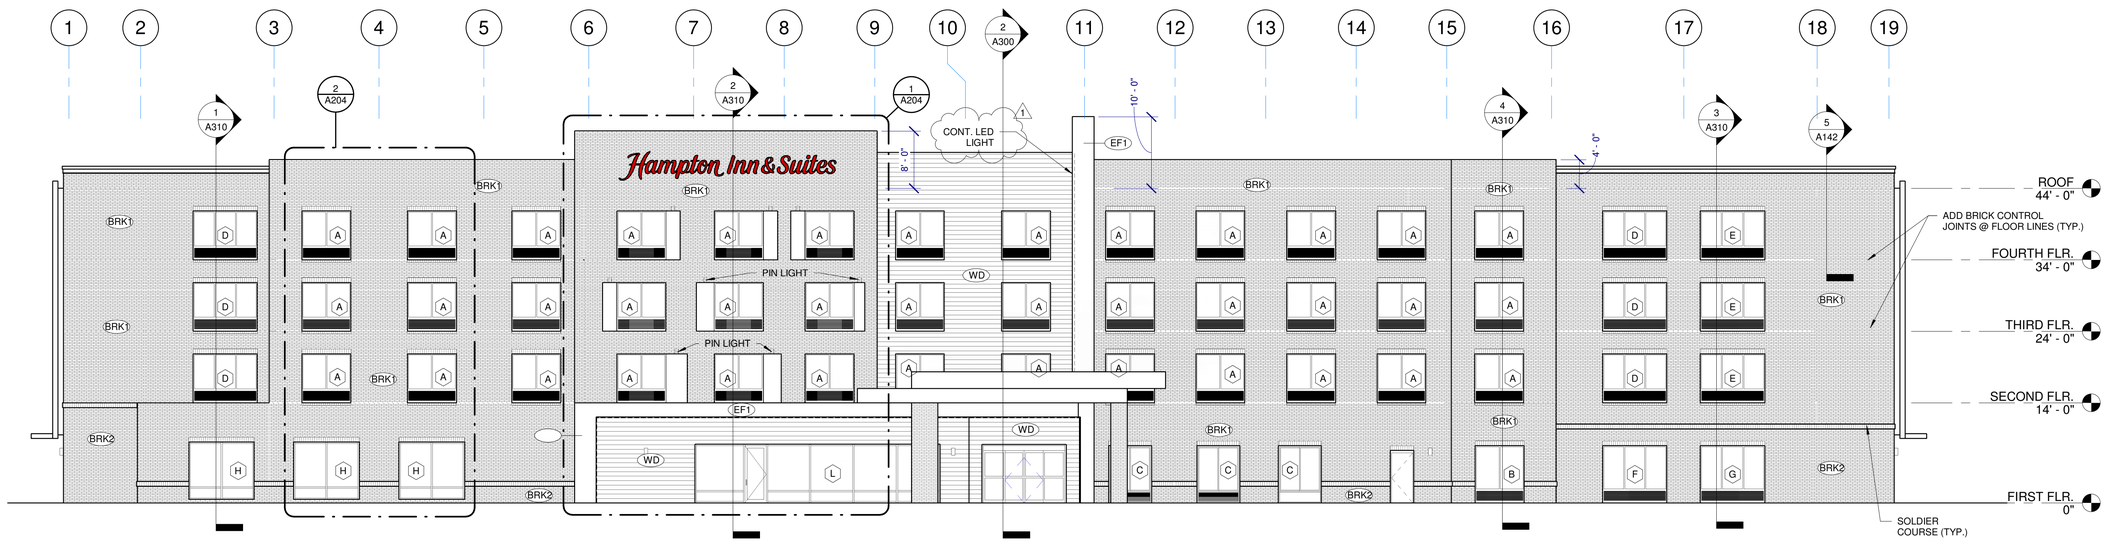

FRONT ELEVATION 1

1" = 10'-0"

OLIVE
ARCHITECTURE
WWW.OLIVE-ARCH.COM
436 N. Harrington St. Ste. 140 p 919.838.9934
Raleigh, NC 27603 f 919.838.9955

OLIVE ARCHITECTURE, PLLC
REGISTERED ARCHITECTURAL COMPANY
52411
NORTH CAROLINA
RALEIGH, N.C.

FRANK T. MURRAY
REGISTERED ARCHITECT
5249
NORTH CAROLINA
RALEIGH, N. C.
09/17/2026

THESE DRAWINGS ARE THE COPYRIGHT OF OLIVE ARCHITECTURE PLLC. THESE DOCUMENTS HAVE BEEN PREPARED SPECIFICALLY FOR THE PROJECT DESCRIBED IN THE ADDRESS BAR. THEY ARE NOT SUITABLE FOR USE ON OTHER PROJECTS OR IN OTHER LOCATIONS WITHOUT WRITTEN APPROVAL FROM THE ARCHITECT. REPRODUCTION IS PROHIBITED. IF SIGNATURE ON COVER SHEET DOES NOT APPEAR IN RED, THIS IS NOT AN AUTHORIZED COPY.

PERMIT SET

HAMPTON INN & SUITES by HILTON

OLD WATERFORD WAY
LELAND, NC 28451

issue date:

ISSUE	NAME	DATE
1ST	25% Set	09/04/2025
2ND	25% Set Resubmittal	10/30/2025
3RD	50% Set	10/31/2025
4TH	Owner Set	12/10/2025
5TH	Permit Set	09/17/2025

revisions:

Revision	Date	Description
1	04.16.26	HILTON COMMENTS

drawn by: KKJ


checked by: FTM

project no: 25-104

BUILDING ELEVATIONS

A200

9/18/2026 10:24:48 AM

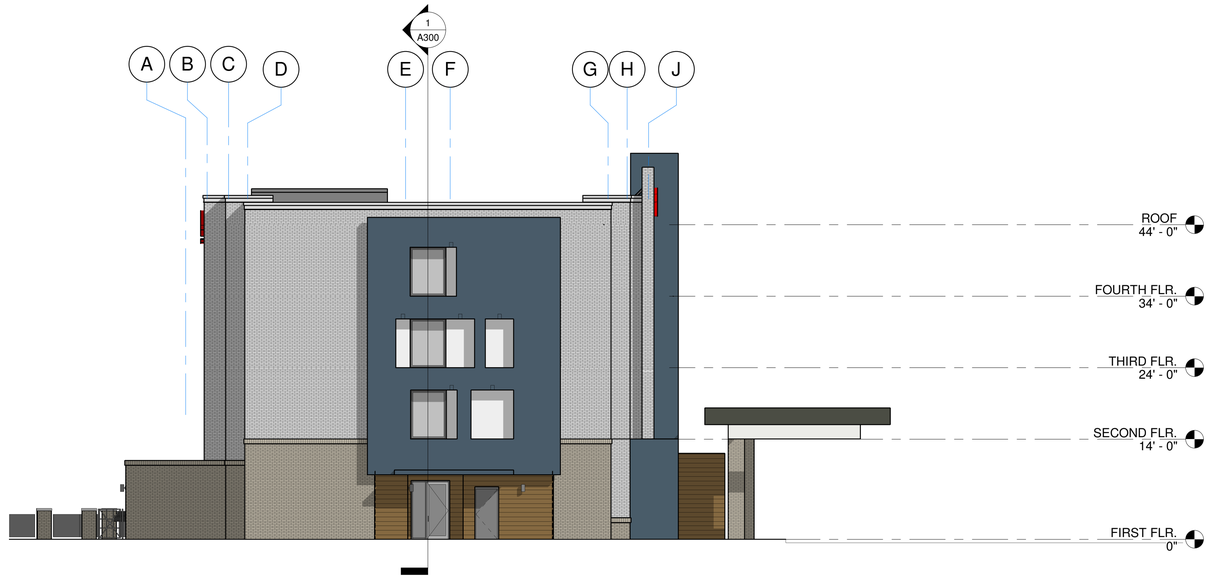

LEFT ELEVATION - COLOR 2


1" = 10'-0"

EXTERIOR FINISH LEGEND

	EF1	EIFS COLOR 1		BRK2	BRICK COLOR
	WD	MEG Abet Laminati (Asheville Cherry #1334-AA)		EF2	EIFS COLOR 2
	BRK1	BRICK COLOR			

NOTE: ALL GLAZING TO BE METAL FRAME WITH THERMAL BREAK: DOUBLE PAN, CLEAR, SHGC 0.25 WITH U-FACTOR 0.45 (MIN.), FRAMES TO BE CELAR ANNODIZED ALUMINUM.

NOTE: BRICK MASON TO ADD HORIZONTAL CONTROL JOINTS AT FLOOR LINES AND VERTICAL AS NEEDED VERIFY VERTICAL LOCATIONS w/ ARCHITECT TO CONFIRM AESTHETIC IMPACT

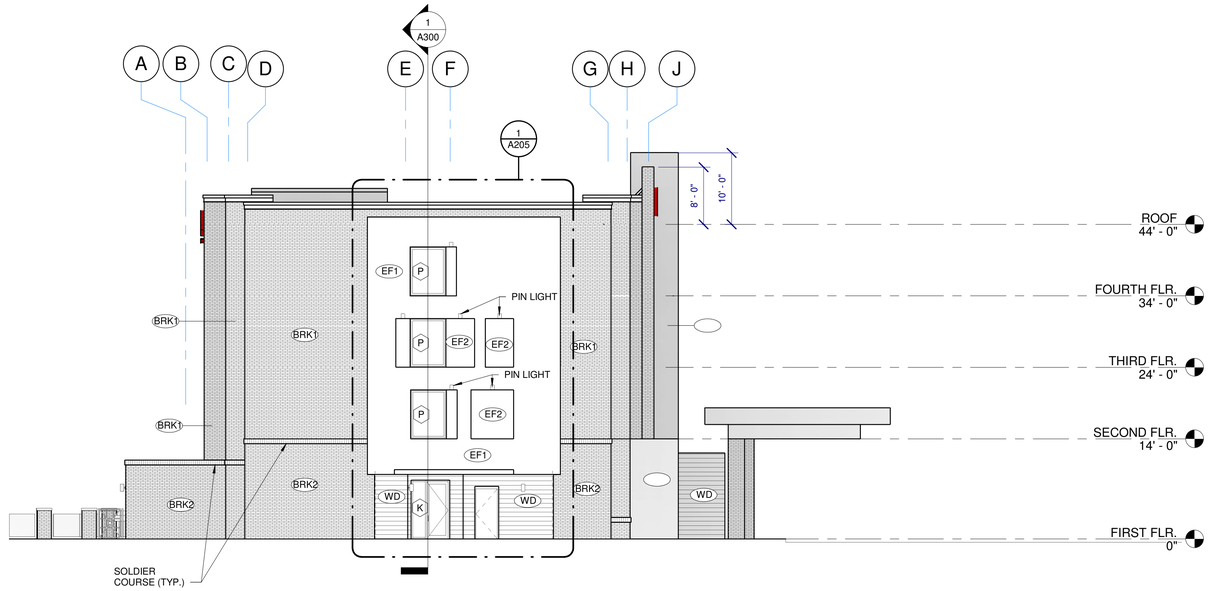

LEFT ELEVATION 1

1" = 10'-0"

OLIVE
ARCHITECTURE
WWW.OLIVE-ARCH.COM
436 N. Harrington St. Ste. 140 p 919.838.9934
Raleigh, NC 27603 f 919.838.9995

OLIVE ARCHITECTURE, PLLC
REGISTERED ARCHITECTURAL COMPANY
52411
NORTH CAROLINA
RALEIGH, N.C.

FRANK T. MURPHY
REGISTERED ARCHITECT
5249
NORTH CAROLINA
RALEIGH, N. C.
09/17/2026

THESE DRAWINGS ARE THE COPYRIGHT OF OLIVE ARCHITECTURE PLLC. THESE DOCUMENTS HAVE BEEN PREPARED SPECIFICALLY FOR THE PROJECT DESCRIBED IN THE ADDRESS BAR. THEY ARE NOT SUITABLE FOR USE ON OTHER PROJECTS OR IN OTHER LOCATIONS WITHOUT WRITTEN APPROVAL FROM THE ARCHITECT. REPRODUCTION IS PROHIBITED. IF SIGNATURE ON COVER SHEET DOES NOT APPEAR IN RED, THIS IS NOT AN AUTHORIZED COPY.

PERMIT SET

HAMPTON INN & SUITES by HILTON

OLD WATERFORD WAY
LELAND, NC 28451

issue date:

ISSUE	NAME	DATE
1ST	25% Set	09/04/2025
2ND	25% Set Resubmittal	10/30/2025
3RD	50% Set	10/31/2025
4TH	Owner Set	12/10/2025
5TH	Permit Set	09/17/2025

revisions:

Revision	Date	Description

drawn by: KKJ


checked by: FTM

project no: 25-104

BUILDING ELEVATIONS

A201

9/18/2026 10:25:18 AM

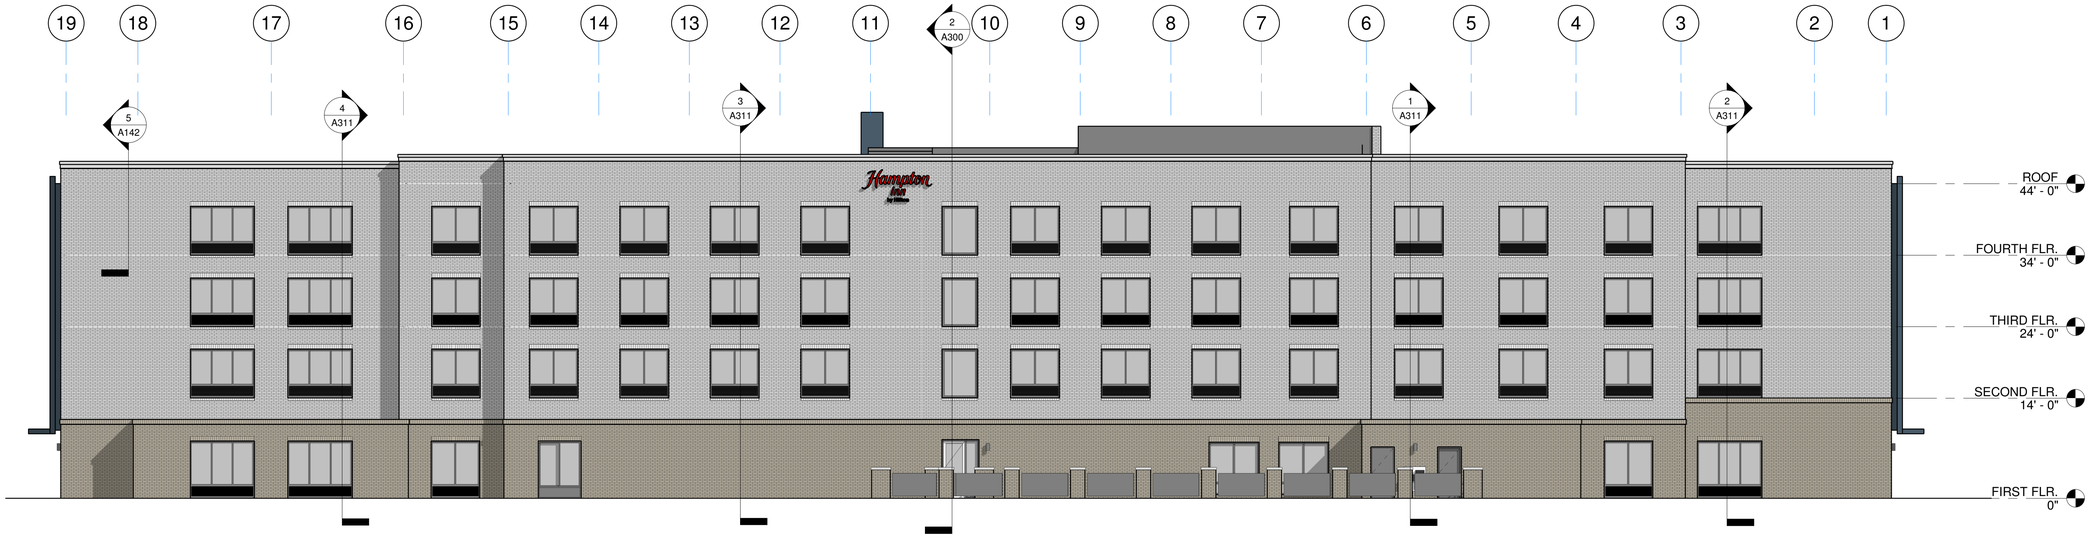

REAR ELEVATION - COLOR 2


1" = 10'-0"

EXTERIOR FINISH LEGEND

	EF1	EIFS COLOR 1		BRK2	BRICK COLOR
	WD	MEG Abet Laminati (Asheville Cherry #1334-AA)		EF2	EIFS COLOR 2
	BRK1	BRICK COLOR			

NOTE: ALL GLAZING TO BE METAL FRAME WITH THERMAL BREAK:
DOUBLE PAN, CLEAR, SHGC 0.25 WITH U-FACTOR 0.45 (MIN.),
FRAMES TO BE CELAR ANNODIZED ALUMINUM.

NOTE: BRICK MASON TO ADD HORIZONTAL CONTROL
JOINTS AT FLOOR LINES AND VERTICAL AS NEEDED
VERIFY VERTICAL LOCATIONS w/ ARCHITECT TO CONFIRM
AESTHETIC IMPACT

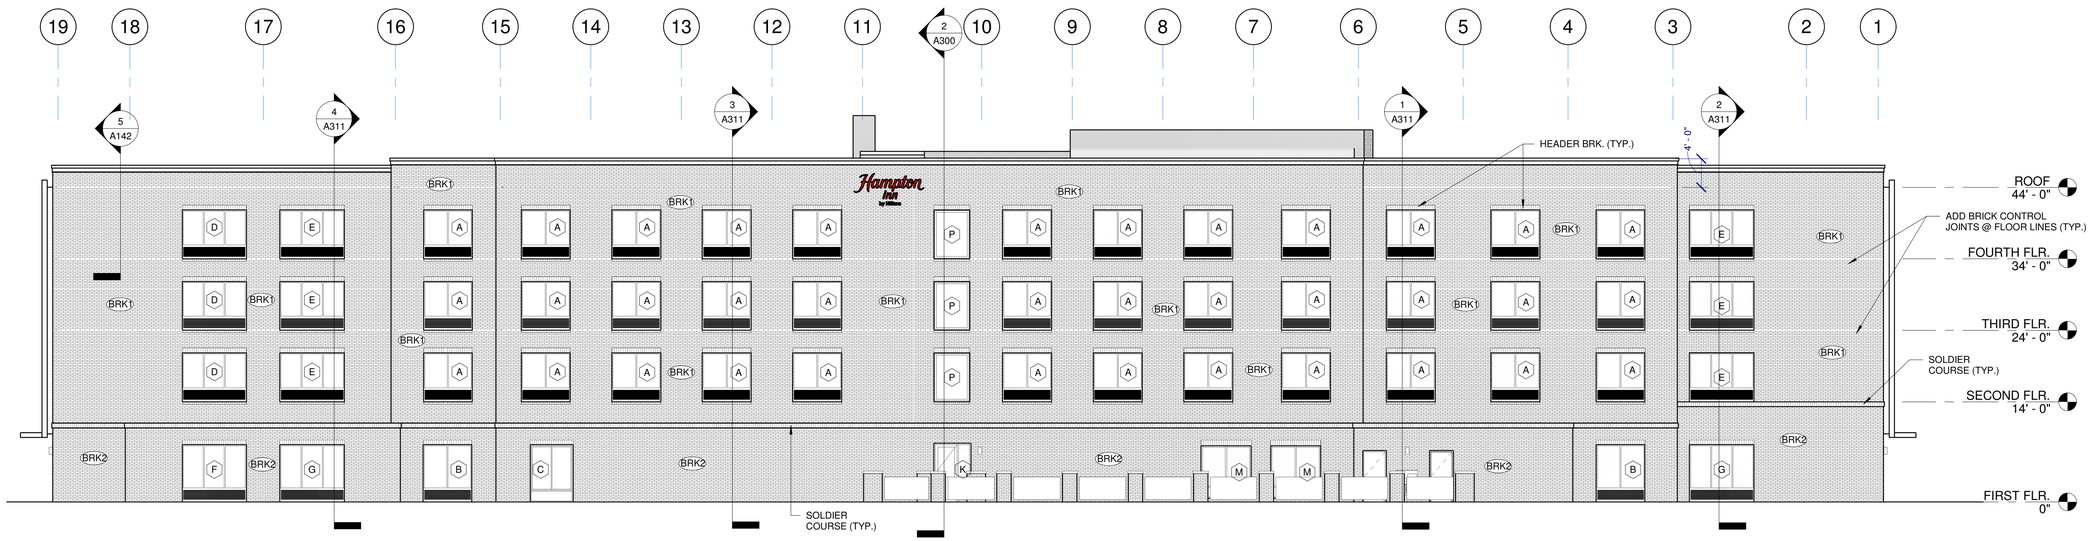

REAR ELEVATION 1

1" = 10'-0"

OLIVE
ARCHITECTURE
WWW.OLIVE-ARCH.COM
436 N. Harrington St. Ste. 140 p 919.838.9934
Raleigh, NC 27603 f 919.838.9995

OLIVE ARCHITECTURE, PLLC
REGISTERED ARCHITECTURAL COMPANY
52411
NORTH CAROLINA
RALEIGH, N.C.

FRANK T. MURRAY
REGISTERED ARCHITECT
5249
NORTH CAROLINA
RALEIGH, N. C.
09/17/2026

THESE DRAWINGS ARE THE COPYRIGHT OF OLIVE ARCHITECTURE PLLC. THESE DOCUMENTS HAVE BEEN PREPARED SPECIFICALLY FOR THE PROJECT DESCRIBED IN THE ADDRESS BAR. THEY ARE NOT SUITABLE FOR USE ON OTHER PROJECTS OR IN OTHER LOCATIONS WITHOUT WRITTEN APPROVAL FROM THE ARCHITECT. REPRODUCTION IS PROHIBITED. IF SIGNATURE ON COVER SHEET DOES NOT APPEAR IN RED, THIS IS NOT AN AUTHORIZED COPY.

PERMIT SET

HAMPTON INN & SUITES by HILTON

OLD WATERFORD WAY
LELAND, NC 28451

issue date:

ISSUE	NAME	DATE
1ST	25% Set	09/04/2025
2ND	25% Set Resubmittal	10/30/2025
3RD	50% Set	10/31/2025
4TH	Owner Set	12/10/2025
5TH	Permit Set	09/17/2025

revisions:


Revision	Date	Description

drawn by: KKJ
checked by: FTM
project no: 25-104

BUILDING ELEVATIONS

A202

9/18/2026 10:26:02 AM

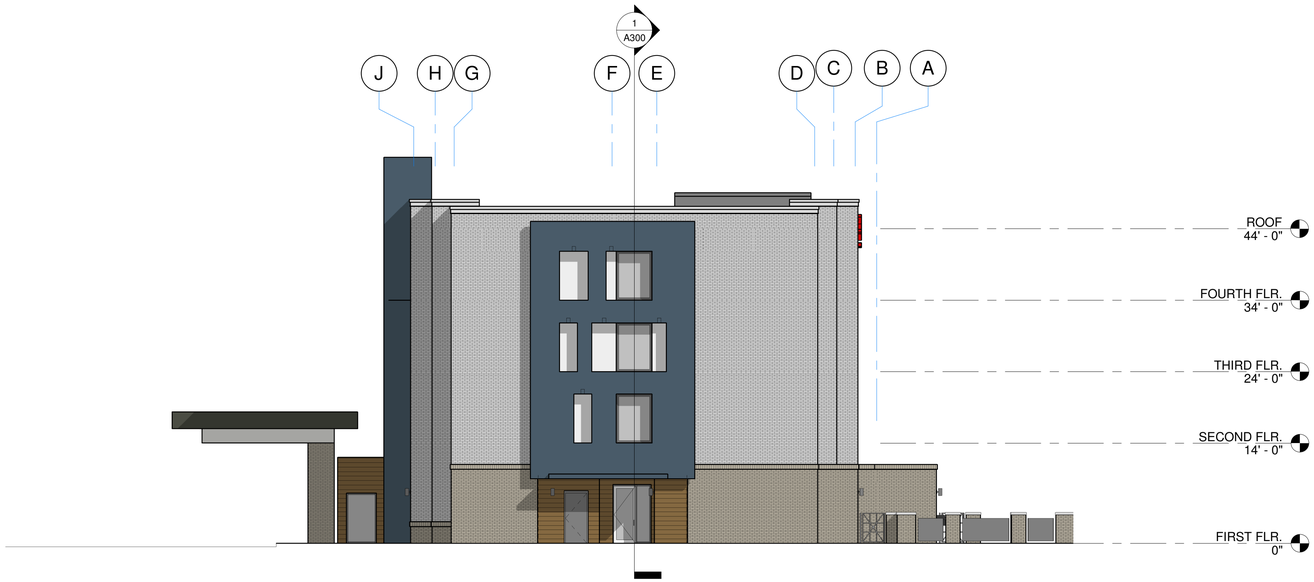

RIGHT ELEVATION - COLOR 2


1" = 10'-0"

EXTERIOR FINISH LEGEND

	EF1	EIFS COLOR 1		BRK2	BRICK COLOR
	WD	MEG Abet Laminati (Asheville Cherry #1334-AA)		EF2	EIFS COLOR 2
	BRK1	BRICK COLOR			

NOTE: ALL GLAZING TO BE METAL FRAME WITH THERMAL BREAK:
DOUBLE PAN, CLEAR, SHGC 0.25 WITH U-FACTOR 0.45 (MIN.),
FRAMES TO BE CELAR ANNODIZED ALUMINUM.

NOTE: BRICK MASON TO ADD HORIZONTAL CONTROL
JOINTS AT FLOOR LINES AND VERTICAL AS NEEDED
VERIFY VERTICAL LOCATIONS w/ ARCHITECT TO CONFIRM
AESTHETIC IMPACT

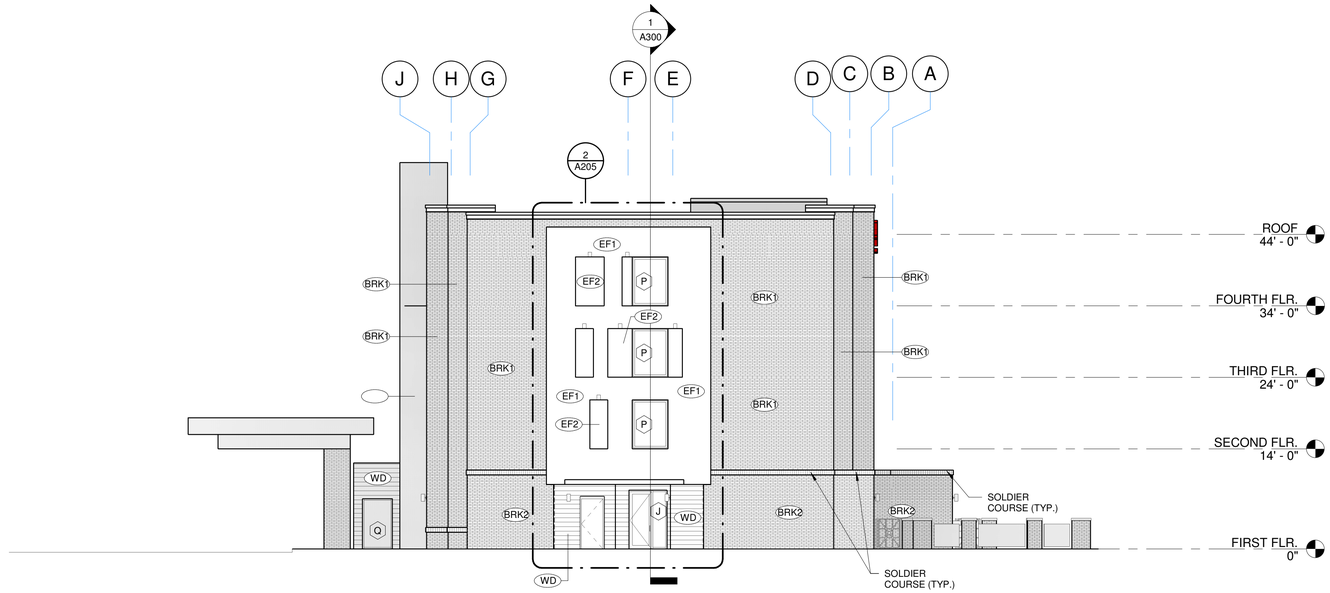

RIGHT ELEVATION 1

1" = 10'-0"

OLIVE
ARCHITECTURE
WWW.OLIVE-ARCH.COM
436 N. Harrington St. Ste. 140 p 919.838.9934
Raleigh, NC 27603 f 919.838.9993

OLIVE ARCHITECTURE, PLLC
REGISTERED ARCHITECTURAL COMPANY
52411
NORTH CAROLINA
RALEIGH, N.C.

FRANK T. MURRAY
REGISTERED ARCHITECT
5249
NORTH CAROLINA
RALEIGH, N. C.
09/17/2026

THESE DRAWINGS ARE THE COPYRIGHT OF OLIVE ARCHITECTURE PLLC. THESE DOCUMENTS HAVE BEEN PREPARED SPECIFICALLY FOR THE PROJECT DESCRIBED IN THE ADDRESS BAR. THEY ARE NOT SUITABLE FOR USE ON OTHER PROJECTS OR IN OTHER LOCATIONS WITHOUT WRITTEN APPROVAL FROM THE ARCHITECT. REPRODUCTION IS PROHIBITED. IF SIGNATURE ON COVER SHEET DOES NOT APPEAR IN RED, THIS IS NOT AN AUTHORIZED COPY.

PERMIT SET

HAMPTON INN & SUITES by HILTON

OLD WATERFORD WAY
LELAND, NC 28451

issue date:

ISSUE	NAME	DATE
1ST	25% Set	09/04/2025
2ND	25% Set Resubmittal	10/30/2025
3RD	50% Set	10/31/2025
4TH	Owner Set	12/10/2025
5TH	Permit Set	09/17/2025

revisions:

Revision	Date	Description

drawn by: KKJ


checked by: FTM

project no: 25-104

BUILDING ELEVATIONS


A203

9/18/2026 10:25:31 AM

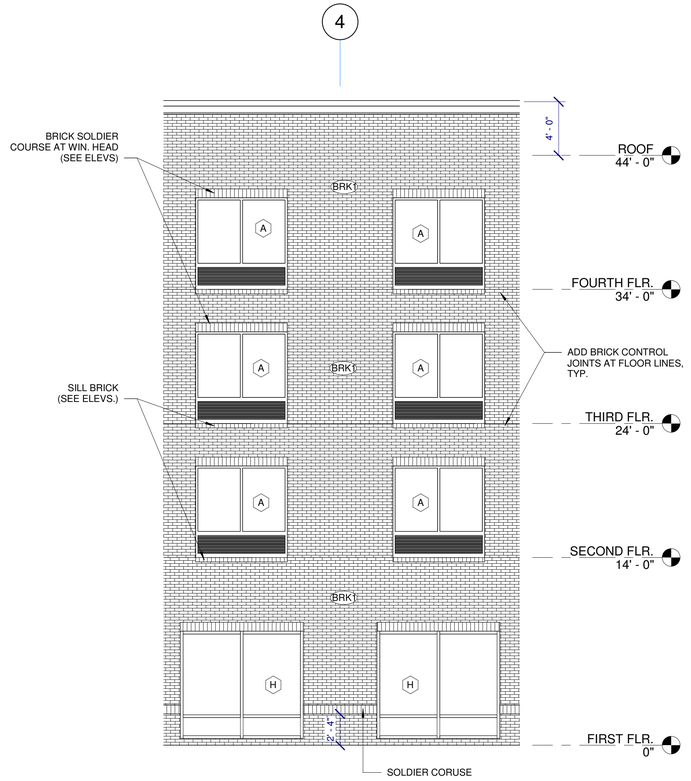

WINDOW BRICK FEATURE ELEVATION 2

3/16" = 1'-0"

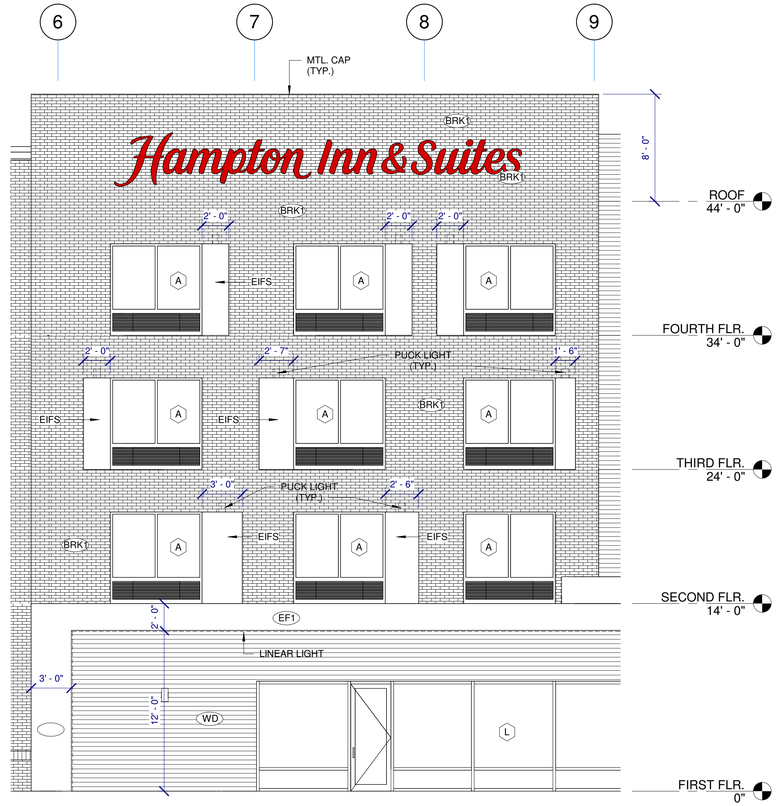

FRONT WALL FEATURE ELEVATION 1

3/16" = 1'-0"

THESE DRAWINGS ARE THE COPYRIGHT OF OLIVE ARCHITECTURE PLLC. THESE DOCUMENTS HAVE BEEN PREPARED SPECIFICALLY FOR THE PROJECT DESCRIBED IN THE ADDRESS BAR. THEY ARE NOT SUITABLE FOR USE ON OTHER PROJECTS OR IN OTHER LOCATIONS WITHOUT WRITTEN APPROVAL FROM THE ARCHITECT. REPRODUCTION IS PROHIBITED. IF SIGNATURE ON COVER SHEET DOES NOT APPEAR IN RED, THIS IS NOT AN AUTHORIZED COPY.

OLIVE
ARCHITECTURE
WWW.OLIVE-ARCH.COM
436 N. Harrington St. Ste. 140 p 919.838.9934
Raleigh, NC 27603 f 919.838.9993

OLIVE ARCHITECTURE, PLLC
REGISTERED ARCHITECTURAL COMPANY
52411
NORTH CAROLINA
RALEIGH, N.C.

FRANK T. MURPHY
REGISTERED ARCHITECT
5249
NORTH CAROLINA
RALEIGH, N. C.
09/17/2026

PERMIT SET

HAMPTON INN & SUITES by HILTON

OLD WATERFORD WAY
LELAND, NC 28451

issue date:

ISSUE	NAME	DATE
1ST	25% Set	09/04/2025
2ND	25% Set Resubmittal	10/30/2025
3RD	50% Set	10/31/2025
4TH	Owner Set	12/10/2025
5TH	Permit Set	09/17/2025

revisions:


Revision	Date	Description

drawn by:
KKJ
checked by:
FTM
project no:
25-104

ENLARGED EXTERIOR ELEVATIONS


A204

9/18/2026 10:28:37 AM

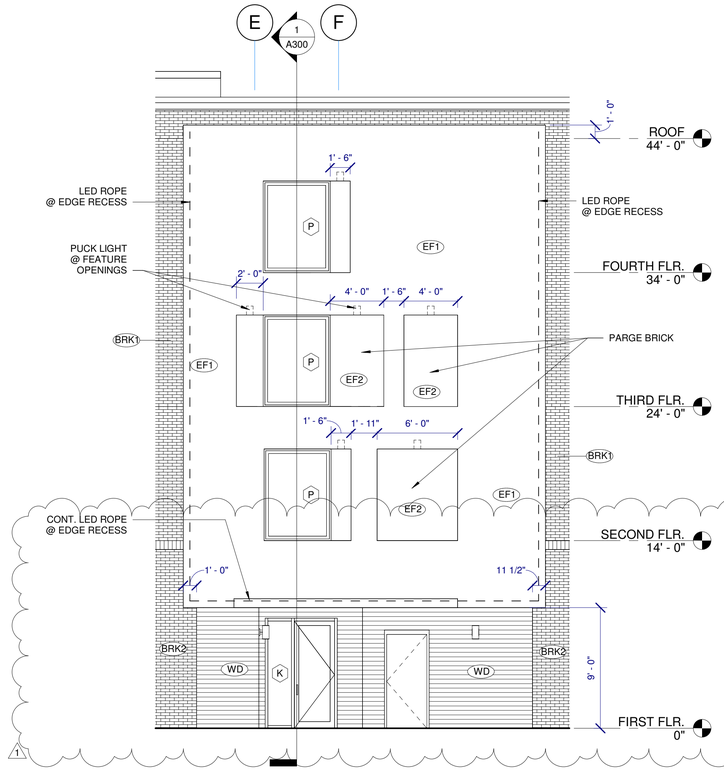

WEST SIDE WALL FEATURE ELEVATION 1

3/16" = 1'-0"

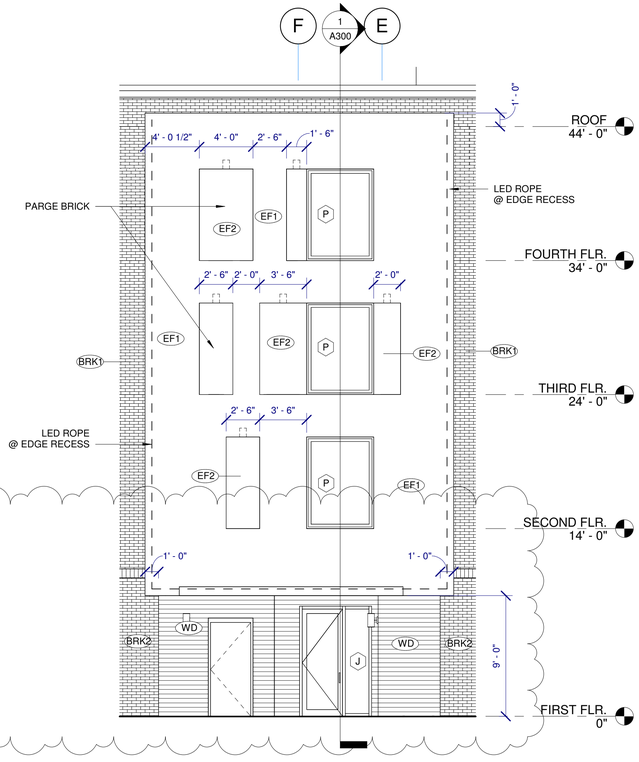

EAST SIDE WALL FEATURE ELEVATION 2

3/16" = 1'-0"

THESE DRAWINGS ARE THE COPYRIGHT OF OLIVE ARCHITECTURE PLLC. THESE DOCUMENTS HAVE BEEN PREPARED SPECIFICALLY FOR THE PROJECT DESCRIBED IN THE ADDRESS BAR. THEY ARE NOT SUITABLE FOR USE ON OTHER PROJECTS OR IN OTHER LOCATIONS WITHOUT WRITTEN APPROVAL FROM THE ARCHITECT. REPRODUCTION IS PROHIBITED. IF SIGNATURE ON COVER SHEET DOES NOT APPEAR IN RED, THIS IS NOT AN AUTHORIZED COPY.

OLIVE
ARCHITECTURE
WWW.OLIVE-ARCH.COM
436 N. Harrington St. Ste. 140
Raleigh, NC 27603
p 919.838.9934
f 919.838.9995

OLIVE ARCHITECTURE, PLLC
REGISTERED ARCHITECTURAL COMPANY
52411
NORTH CAROLINA
RALEIGH, N.C.

FRANK T. MURPHY
REGISTERED ARCHITECT
5249
NORTH CAROLINA
RALEIGH, N. C.
09/17/2026

PERMIT SET

HAMPTON INN & SUITES by HILTON

OLD WATERFORD WAY
LELAND, NC 28451

issue date:

ISSUE	NAME	DATE
1ST	25% Set	09/04/2025
2ND	25% Set Resubmittal	10/30/2025
3RD	50% Set	10/31/2025
4TH	Owner Set	12/10/2025
5TH	Permit Set	09/17/2025

revisions:

Revision	Date	Description
1	04.16.26	HILTON COMMENTS

drawn by:
Author


checked by:
Checker

project no:
25-104

ENLARGED EXTERIOR ELEVATIONS


A205

9/18/2026 10:26:47 AM

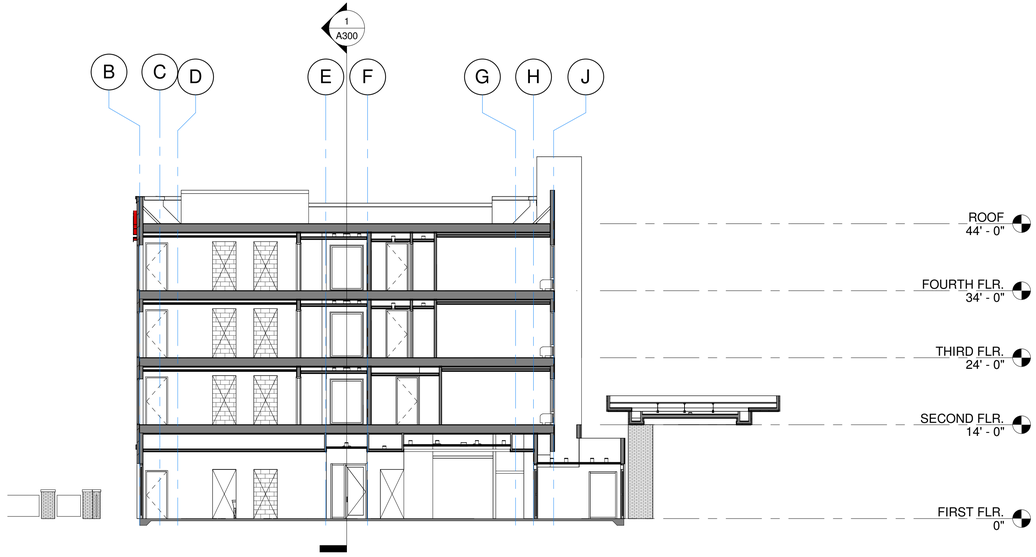

CROSS SECTION 2

3/32" = 1'-0"

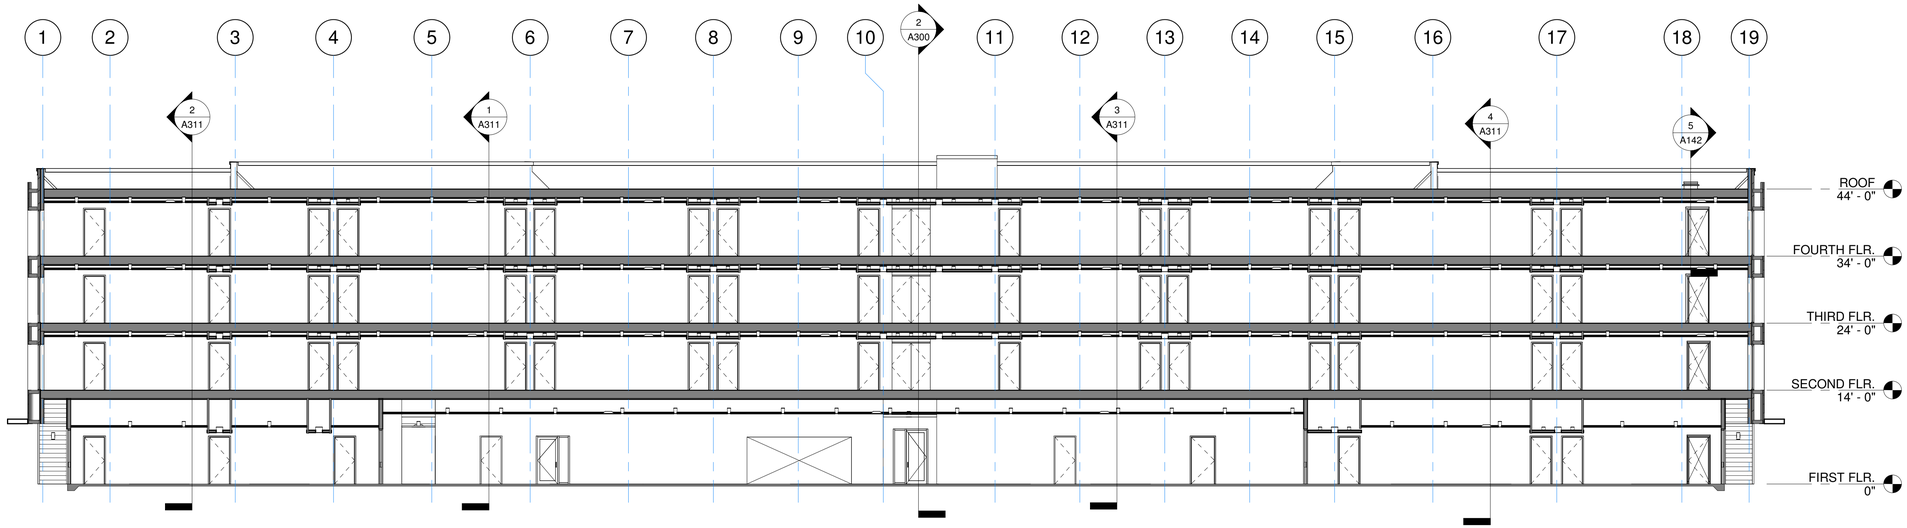

LONGITUDINAL SECTION 1

3/32" = 1'-0"

OLIVE
ARCHITECTURE
WWW.OLIVE-ARCH.COM
436 N. Harrington St. Ste. 140 p 919.838.9934
Raleigh, NC 27603 f 919.838.9995

OLIVE ARCHITECTURE, PLLC
REGISTERED ARCHITECTURAL COMPANY
52411
NORTH CAROLINA
RALEIGH, N.C.

FRANK T. MURRAY
REGISTERED ARCHITECT
5249
NORTH CAROLINA
RALEIGH, N. C.
09/17/2026

PERMIT SET

HAMPTON INN & SUITES by HILTON

OLD WATERFORD WAY
LELAND, NC 28451

issue date:

ISSUE	NAME	DATE
1ST	25% Set	09/04/2025
2ND	25% Set Resubmittal	10/30/2025
3RD	50% Set	10/31/2025
4TH	Owner Set	12/10/2025
5TH	Permit Set	09/17/2025

revisions:

Revision	Date	Description

drawn by:
KKJ

checked by:
FTM


project no:
25-104

BUILDING SECTIONS

A300


9/18/2026 10:26:56 AM

THESE DRAWINGS ARE THE COPYRIGHT OF OLIVE ARCHITECTURE PLLC. THESE DOCUMENTS HAVE BEEN PREPARED SPECIFICALLY FOR THE PROJECT DESCRIBED IN THE ADDRESS BAR. THEY ARE NOT SUITABLE FOR USE ON OTHER PROJECTS OR IN OTHER LOCATIONS WITHOUT WRITTEN APPROVAL FROM THE ARCHITECT. REPRODUCTION IS PROHIBITED. IF SIGNATURE ON COVER SHEET DOES NOT APPEAR IN RED, THIS IS NOT AN AUTHORIZED COPY.

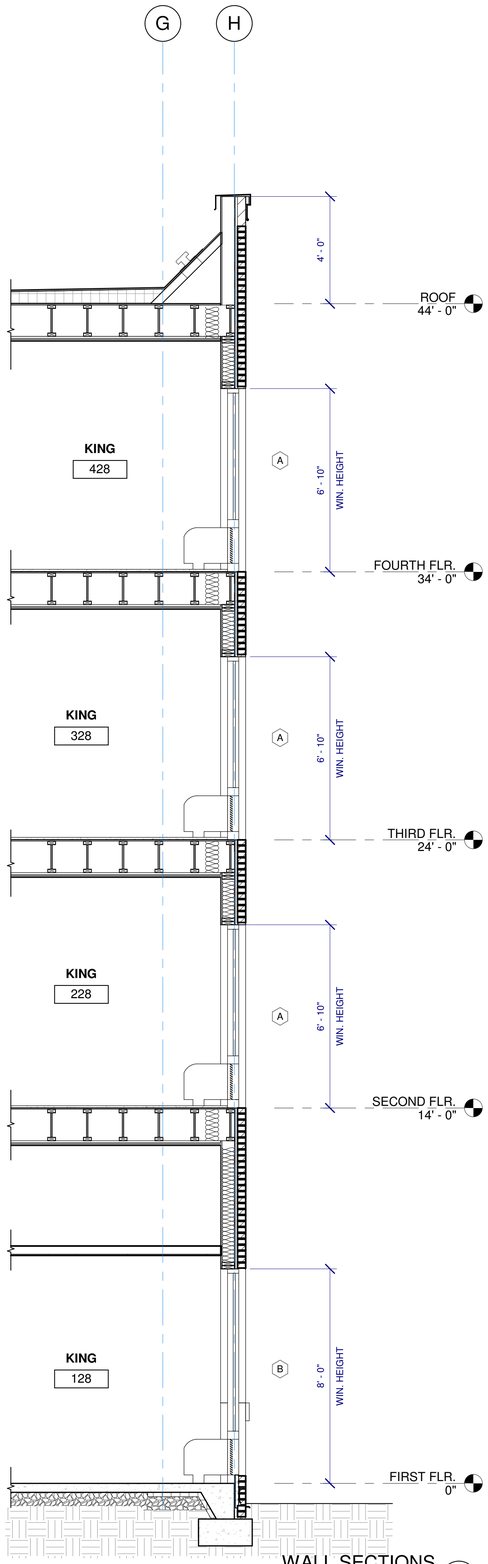


WALL SECTIONS 4

3/8" = 1'-0"

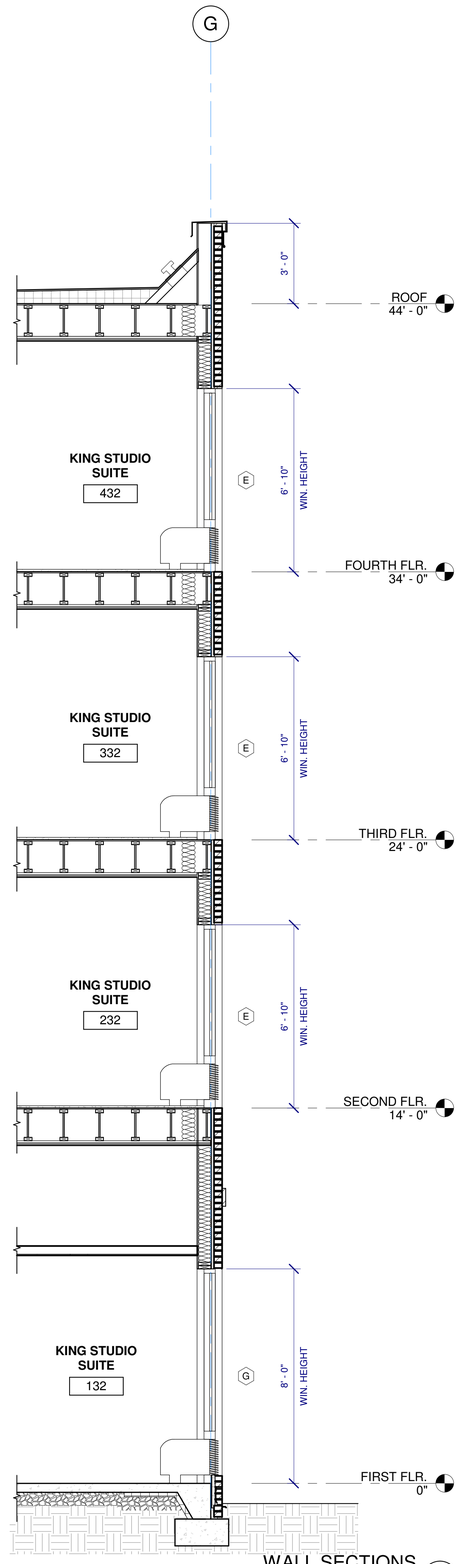


WALL SECTIONS 3

3/8" = 1'-0"

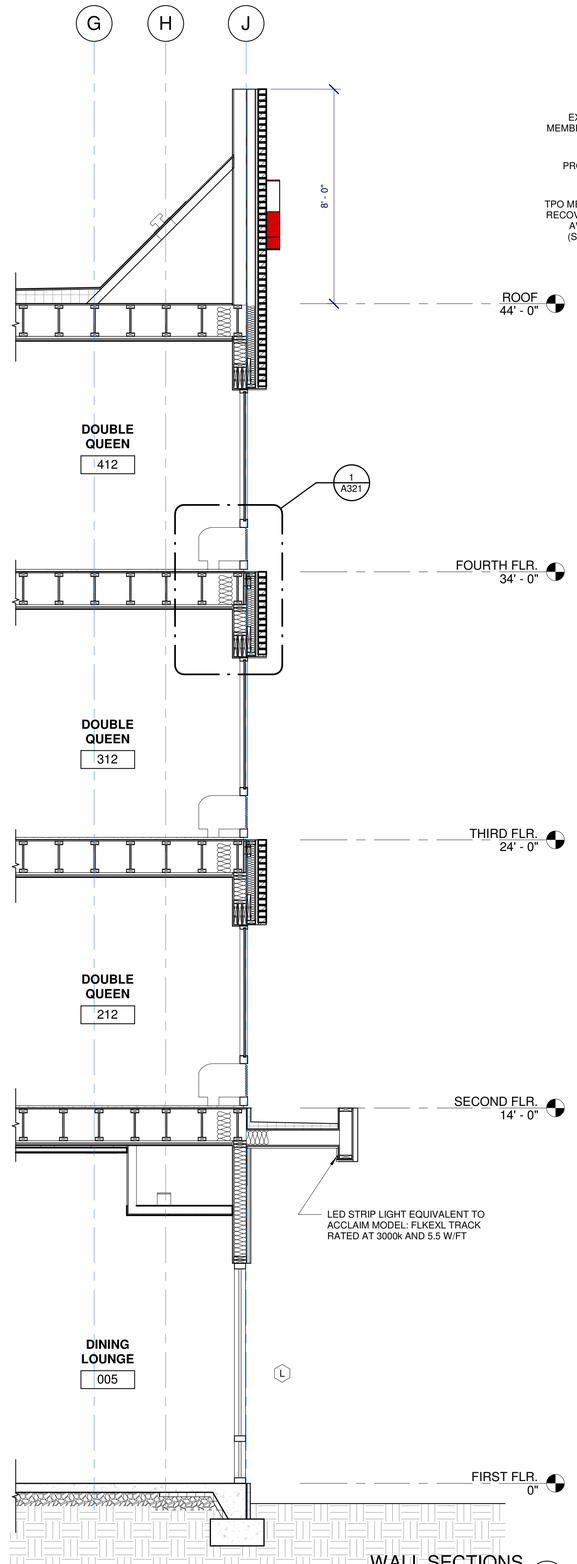

WALL SECTIONS 2

3/8" = 1'-0"

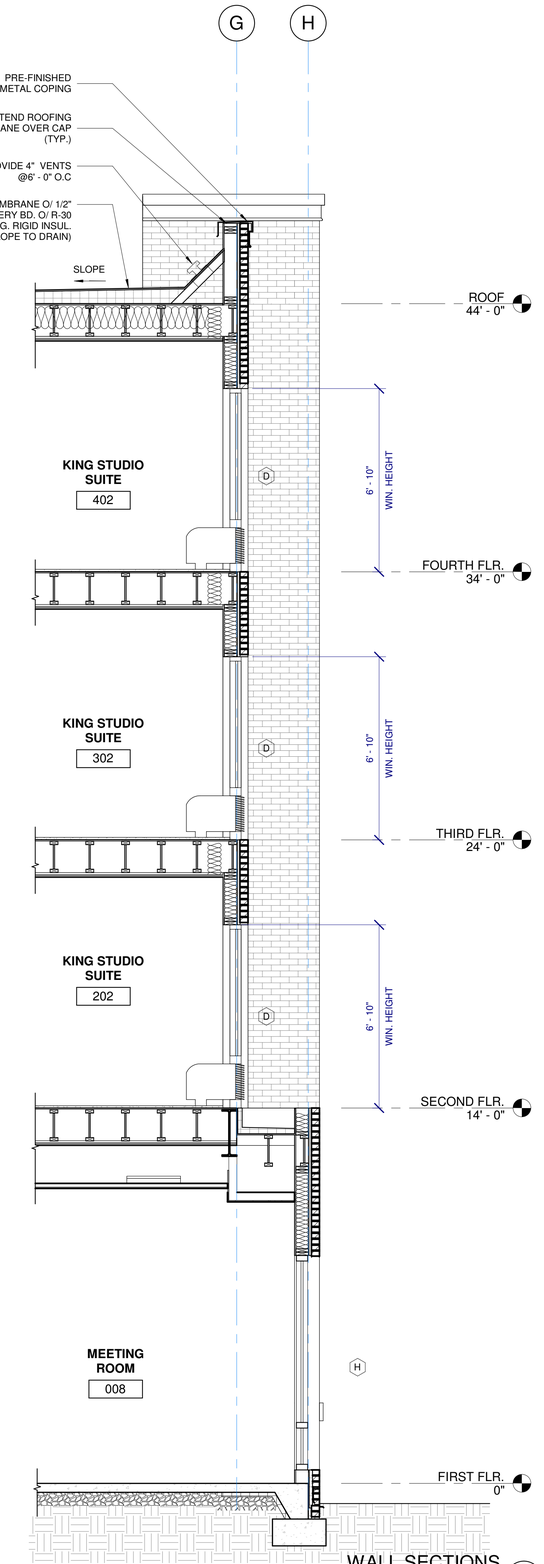

WALL SECTIONS 1

3/8" = 1'-0"

OLIVE
ARCHITECTURE
WWW.OLIVE-ARCH.COM
436 N. Harrington St. Ste. 140 p 919.838.9934
Raleigh, NC 27603 f 919.838.9955

OLIVE ARCHITECTURE, PLLC
REGISTERED ARCHITECTURAL COMPANY
52411
NORTH CAROLINA
RALEIGH, N.C.

FRANK T. MURRAY
REGISTERED ARCHITECT
5249
NORTH CAROLINA
RALEIGH, N. C.
09/17/2026

PERMIT SET

HAMPTON INN & SUITES by HILTON

OLD WATERFORD WAY
LELAND, NC 28451

issue date:

ISSUE	NAME	DATE
1ST	25% Set	09/04/2025
2ND	25% Set Resubmittal	10/30/2025
3RD	50% Set	10/31/2025
4TH	Owner Set	12/10/2025
5TH	Permit Set	09/17/2025

revisions:

Revision	Date	Description


drawn by: KKJ
checked by: FTM
project no: 25-104

WALL SECTIONS

A310


9/18/2026 10:27:01 AM

THESE DRAWINGS ARE THE COPYRIGHT OF OLIVE ARCHITECTURE PLLC. THESE DOCUMENTS HAVE BEEN PREPARED SPECIFICALLY FOR THE PROJECT DESCRIBED IN THE ADDRESS BAR. THEY ARE NOT SUITABLE FOR USE ON OTHER PROJECTS OR IN OTHER LOCATIONS WITHOUT WRITTEN APPROVAL FROM THE ARCHITECT. REPRODUCTION IS PROHIBITED. IF SIGNATURE ON COVER SHEET DOES NOT APPEAR IN RED, THIS IS NOT AN AUTHORIZED COPY.

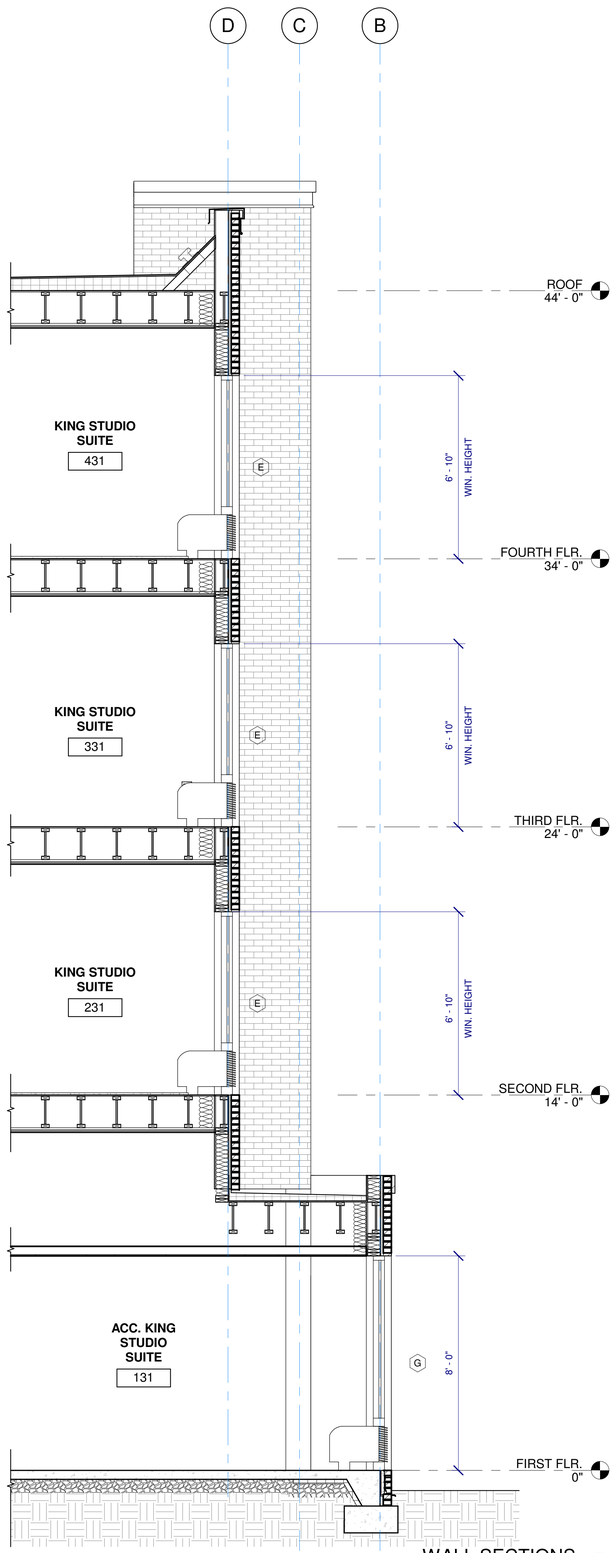


WALL SECTIONS 4

3/8" = 1'-0"

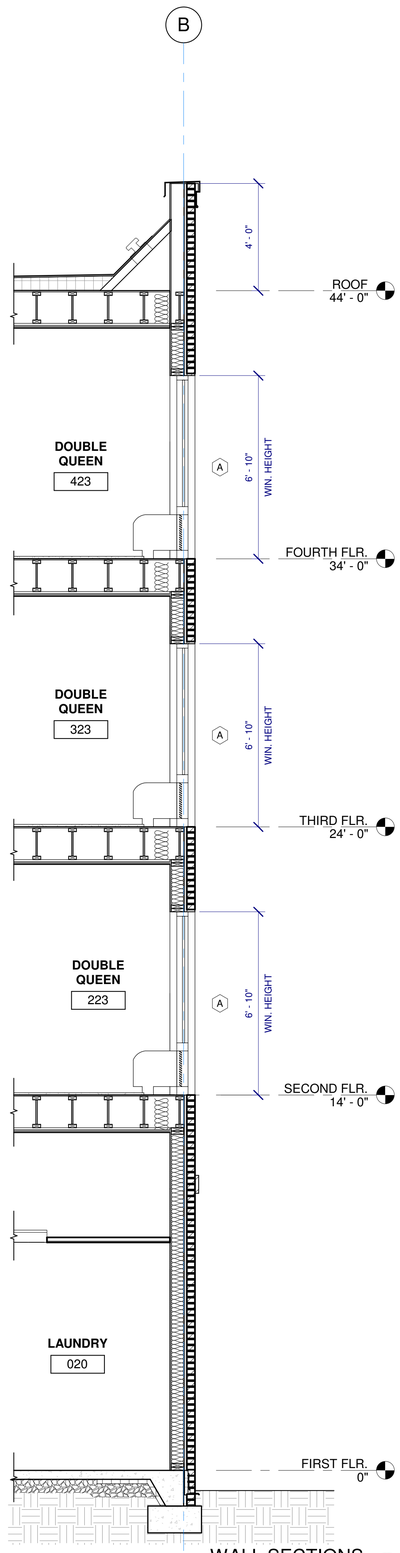


WALL SECTIONS 3

3/8" = 1'-0"

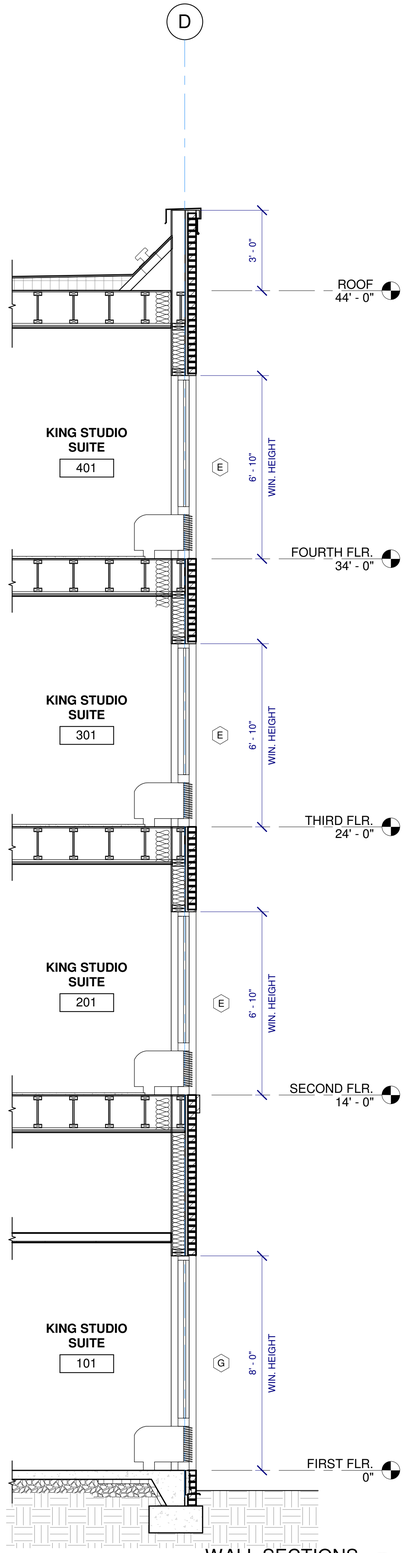

WALL SECTIONS 2

3/8" = 1'-0"

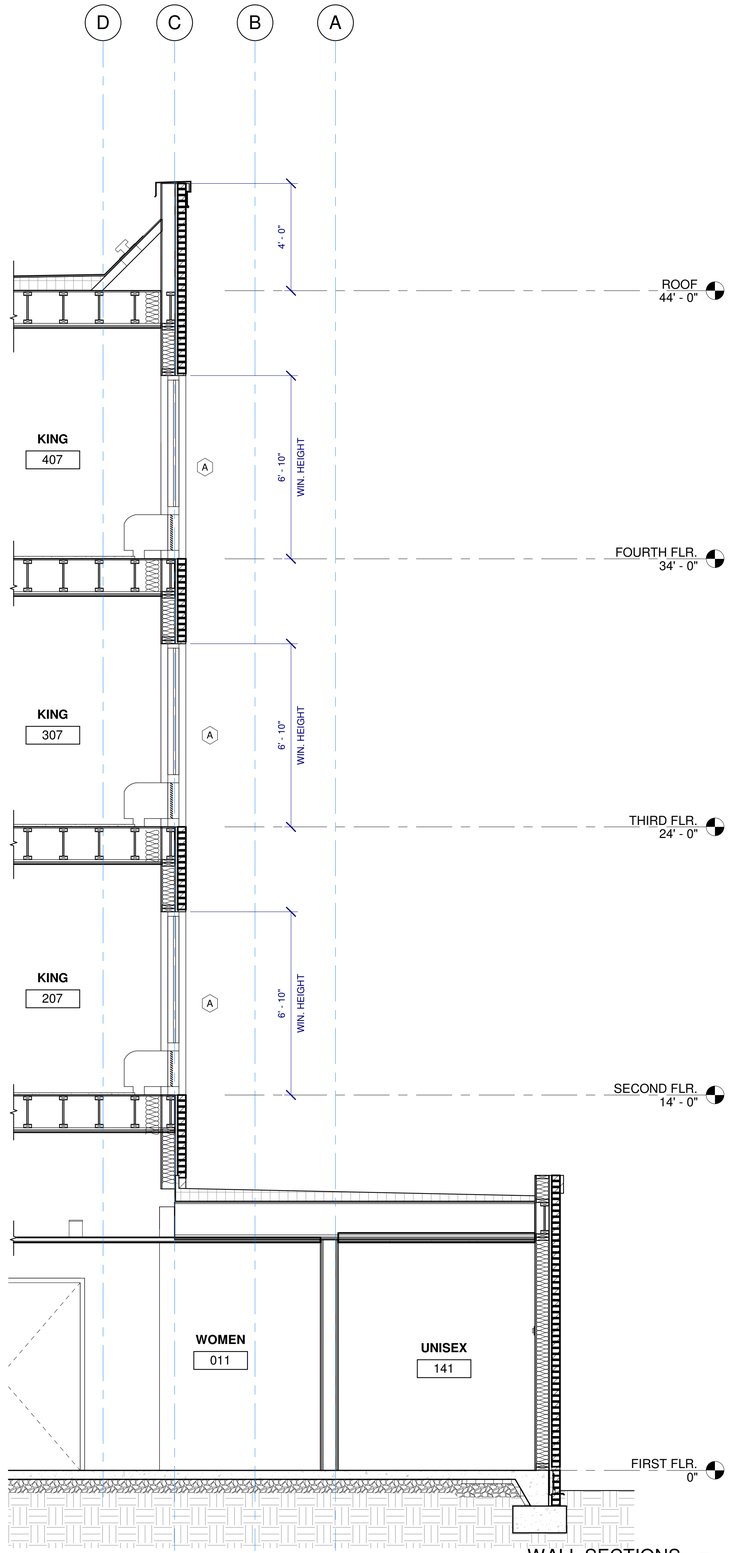

WALL SECTIONS 1

3/8" = 1'-0"

OLIVE
ARCHITECTURE
WWW.OLIVE-ARCH.COM
436 N. Harrington St. Ste. 140
Raleigh, NC 27603
p 919.838.9934
f 919.838.9995

OLIVE ARCHITECTURE, PLLC
REGISTERED ARCHITECTURAL COMPANY
52411
NORTH CAROLINA
RALEIGH, N.C.

FRANK T. MURPHY
REGISTERED ARCHITECT
5249
NORTH CAROLINA
RALEIGH, N. C.
09/17/2026

PERMIT SET

HAMPTON INN & SUITES by HILTON

OLD WATERFORD WAY
LELAND, NC 28451

issue date:

ISSUE	NAME	DATE
1ST	25% Set	09/04/2025
2ND	25% Set Resubmittal	10/30/2025
3RD	50% Set	10/31/2025
4TH	Owner Set	12/10/2025
5TH	Permit Set	09/17/2025

revisions:

Revision	Date	Description


drawn by: KKJ
checked by: FTM
project no: 25-104

WALL SECTIONS

A311


9/18/2026 10:27:06 AM

THESE DRAWINGS ARE THE COPYRIGHT OF OLIVE ARCHITECTURE PLLC. THESE DOCUMENTS HAVE BEEN PREPARED SPECIFICALLY FOR THE PROJECT DESCRIBED IN THE ADDRESS BAR. THEY ARE NOT SUITABLE FOR USE ON OTHER PROJECTS OR IN OTHER LOCATIONS WITHOUT WRITTEN APPROVAL FROM THE ARCHITECT. REPRODUCTION IS PROHIBITED. IF SIGNATURE ON COVER SHEET DOES NOT APPEAR IN RED, THIS IS NOT AN AUTHORIZED COPY.

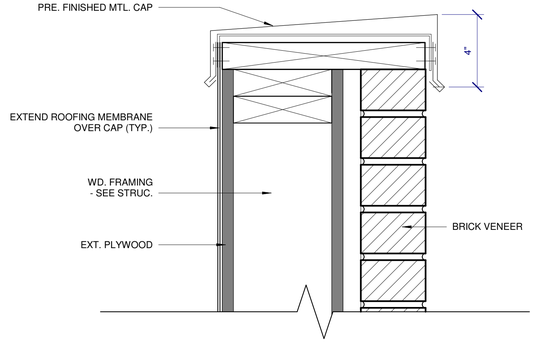

WALL CAP DETAIL 3


3" = 1'-0"

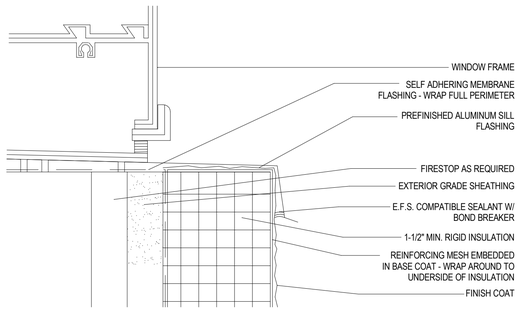

VERIFY APPLICABLE SUBSTRATES, SEALANTS, ADJACENT CONDITIONS AND ALL ELSE, NECESSARY TO MAINTAIN THE WARRANTY, TO BE COMPATIBLE AND APPROVED BY THE EIFS MANUFACTURER STANDARD REQUIREMENTS.

SILL DETAIL 2

N.T.S.

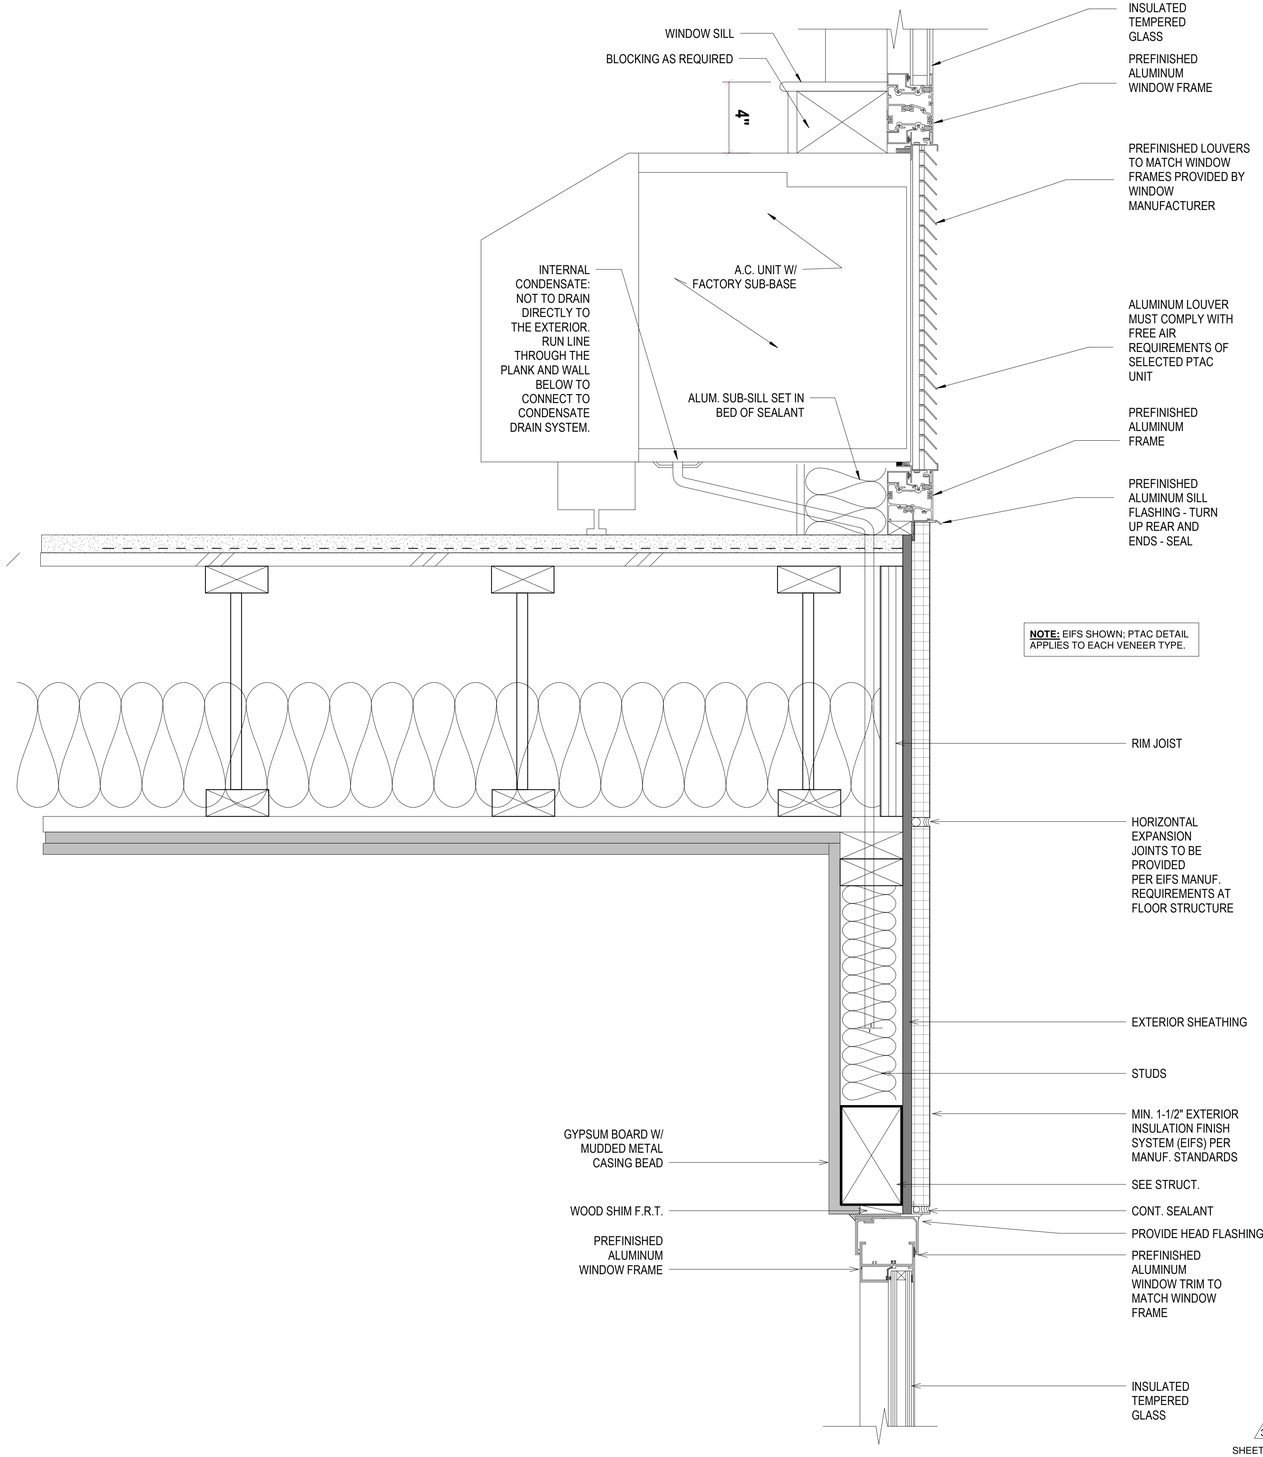

NOTE: EIFS SHOWN; PTAC DETAIL APPLIES TO EACH VENEER TYPE.

PTAC DETAIL 1

3" = 1'-0"

3
SHEET REVISED

OLIVE
ARCHITECTURE
WWW.OLIVE-ARCH.COM
436 N. Harrington St. Ste. 140
Raleigh, NC 27603
p 919.838.9934
f 919.838.9995

OLIVE ARCHITECTURE, PLLC
REGISTERED ARCHITECTURAL COMPANY
52411
NORTH CAROLINA
RALEIGH, N.C.

FRANK T. MURPHY
REGISTERED ARCHITECT
5249
NORTH CAROLINA
RALEIGH, N. C.
09/17/2026

PERMIT SET

HAMPTON INN & SUITES by HILTON

OLD WATERFORD WAY
LELAND, NC 28451

issue date:

ISSUE	NAME	DATE
1ST	25% Set	09/04/2025
2ND	25% Set Resubmittal	10/30/2025
3RD	50% Set	10/31/2025
4TH	Owner Set	12/10/2025
5TH	Permit Set	09/17/2025

revisions:

Revision	Date	Description
3	09.16.26	CLARIFICATIONS


drawn by:
Author
checked by:
Checker
project no:
25-104

SECTION DETAILS

A320

9/18/2026 10:27:08 AM

THESE DRAWINGS ARE THE COPYRIGHT OF OLIVE ARCHITECTURE PLLC. THESE DOCUMENTS HAVE BEEN PREPARED SPECIFICALLY FOR THE PROJECT DESCRIBED IN THE ADDRESS BAR. THEY ARE NOT SUITABLE FOR USE ON OTHER PROJECTS OR IN OTHER LOCATIONS WITHOUT WRITTEN APPROVAL FROM THE ARCHITECT. REPRODUCTION IS PROHIBITED. IF SIGNATURE ON COVER SHEET DOES NOT APPEAR IN RED, THIS IS NOT AN AUTHORIZED COPY.

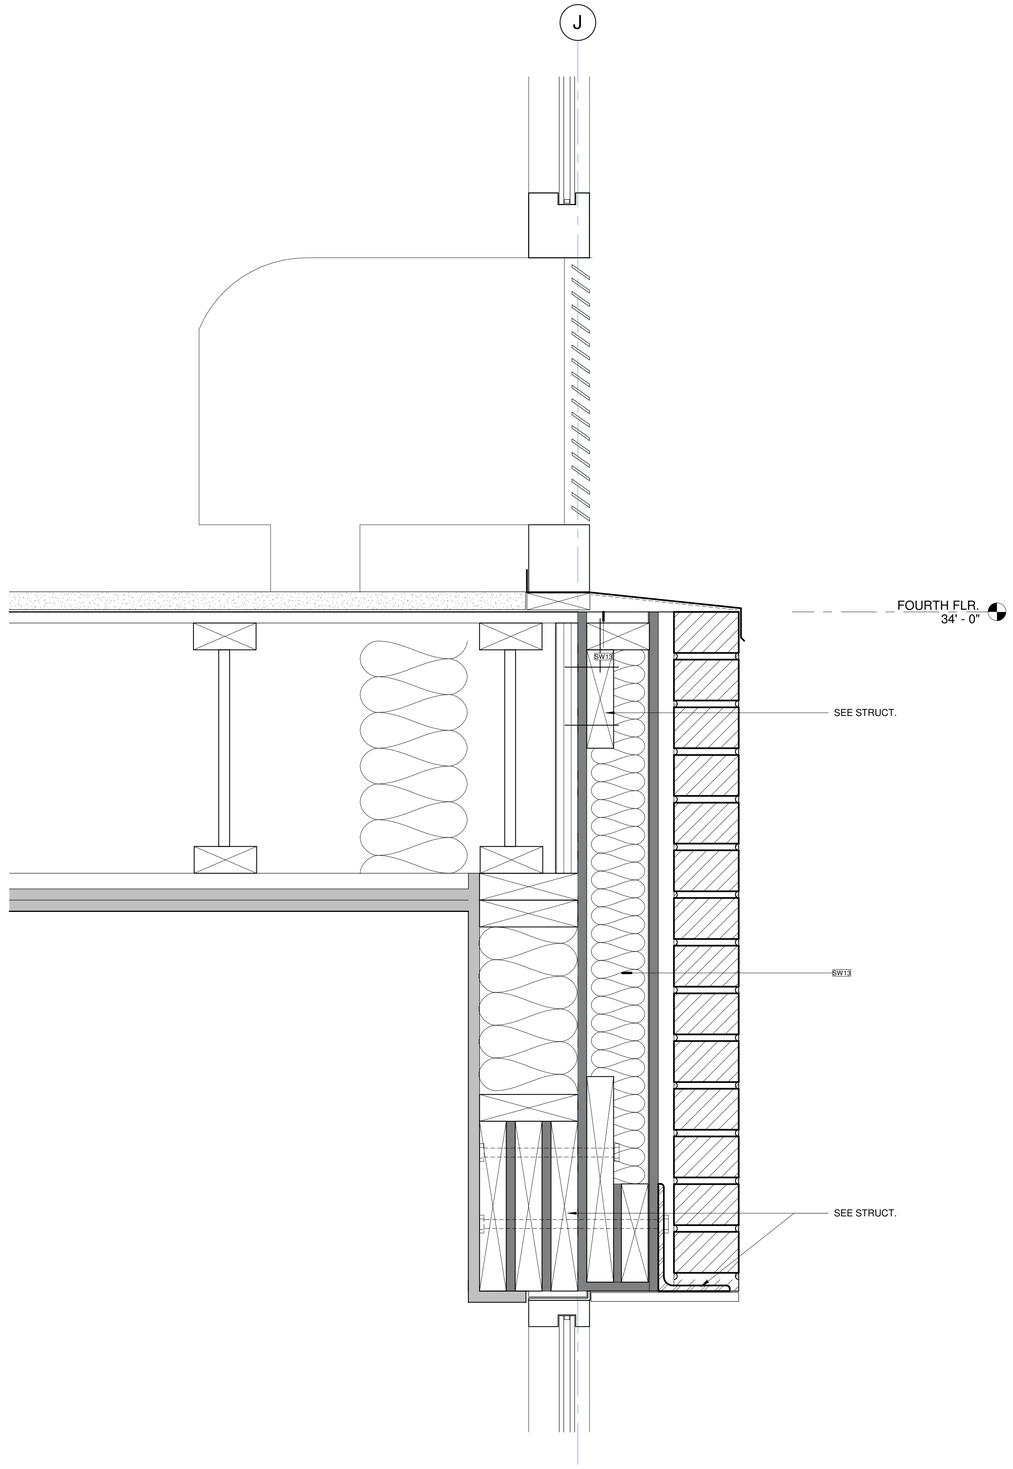

DOUBLE WALL DETAIL 1

3" = 1'-0"

3 SHEET ADDED

OLIVE
ARCHITECTURE
WWW.OLIVE-ARCH.COM
436 N. Harrington St. Ste. 140 p 919.838.9934
Raleigh, NC 27603 f 919.838.9993

OLIVE ARCHITECTURE, PLLC
REGISTERED ARCHITECTURAL COMPANY
52411
NORTH CAROLINA
RALEIGH, N.C.

FRANK T. MURPHY
REGISTERED ARCHITECT
5249
NORTH CAROLINA
RALEIGH, N. C.
09/17/2026

THESE DRAWINGS ARE THE COPYRIGHT OF OLIVE ARCHITECTURE PLLC. THESE DOCUMENTS HAVE BEEN PREPARED SPECIFICALLY FOR THE PROJECT DESCRIBED IN THE ADDRESS BAR. THEY ARE NOT SUITABLE FOR USE ON OTHER PROJECTS OR IN OTHER LOCATIONS WITHOUT WRITTEN APPROVAL FROM THE ARCHITECT. REPRODUCTION IS PROHIBITED. IF SIGNATURE ON COVER SHEET DOES NOT APPEAR IN RED, THIS IS NOT AN AUTHORIZED COPY.

PERMIT SET

HAMPTON INN & SUITES by HILTON

OLD WATERFORD WAY
LELAND, NC 28451

issue date:

ISSUE	NAME	DATE
1ST	25% Set	09/04/2025
2ND	25% Set Resubmittal	10/30/2025
3RD	50% Set	10/31/2025
4TH	Owner Set	12/10/2025
5TH	Permit Set	09/17/2025

revisions:

Revision	Date	Description
3	09.16.26	CLARIFICATIONS

drawn by:
Author


checked by:
Checker

project no:
25-104

SECTION DETAILS


A321

9/18/2026 10:27:09 AM

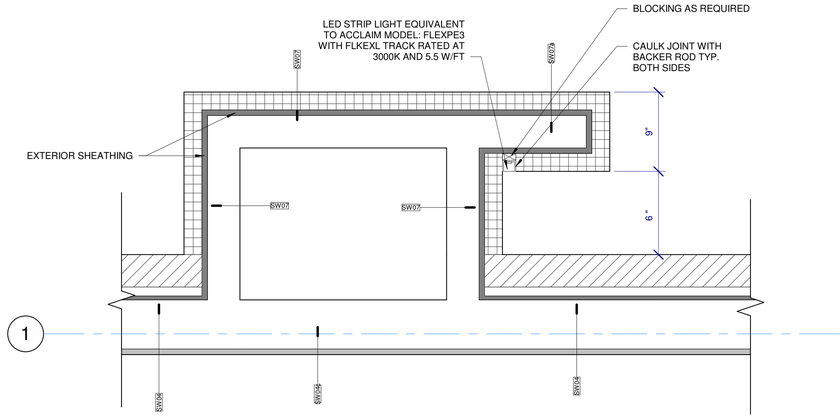

LED LIGHT STRIP DETAIL 2

1 1/2" = 1'-0"

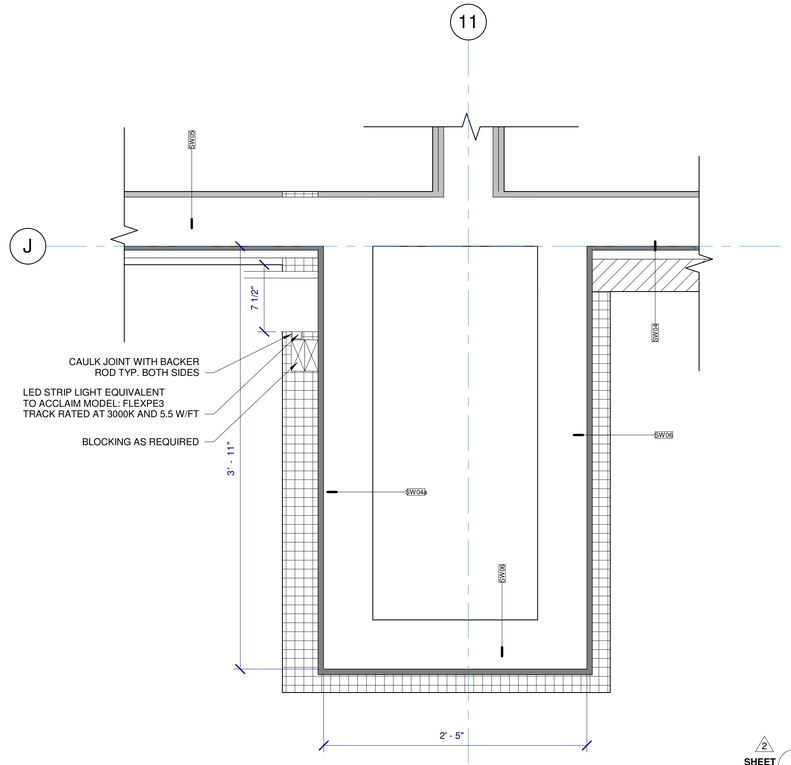

LED LIGHT STRIP DETAIL 1

1 1/2" = 1'-0"

2
SHEET ADDED

OLIVE
ARCHITECTURE
WWW.OLIVE-ARCH.COM
436 N. Harrington St. Ste. 140 p 919.838.9934
Raleigh, NC 27603 f 919.838.9993

OLIVE ARCHITECTURE, PLLC
REGISTERED ARCHITECTURAL COMPANY
52411
NORTH CAROLINA
RALEIGH, N.C.

FRANK T. MURPHY
REGISTERED ARCHITECT
5249
NORTH CAROLINA
RALEIGH, N. C.
09/17/2026

PERMIT SET

HAMPTON INN & SUITES by HILTON

OLD WATERFORD WAY
LELAND, NC 28451

issue date:

ISSUE	NAME	DATE
1ST	25% Set	09/04/2025
2ND	25% Set Resubmittal	10/30/2025
3RD	50% Set	10/31/2025
4TH	Owner Set	12/10/2025
5TH	Permit Set	09/17/2025

revisions:

Revision	Date	Description
2	07.20.26	COORDINATION


drawn by: KKJ
checked by: FTM
project no: 25-104

LIGHT COVE DETAILS

A330


THESE DRAWINGS ARE THE COPYRIGHT OF OLIVE ARCHITECTURE PLLC. THESE DOCUMENTS HAVE BEEN PREPARED SPECIFICALLY FOR THE PROJECT DESCRIBED IN THE ADDRESS BAR. THEY ARE NOT SUITABLE FOR USE ON OTHER PROJECTS OR IN OTHER LOCATIONS WITHOUT WRITTEN APPROVAL FROM THE ARCHITECT. REPRODUCTION IS PROHIBITED. IF SIGNATURE ON COVER SHEET DOES NOT APPEAR IN RED, THIS IS NOT AN AUTHORIZED COPY.

9/18/2026 10:27:12 AM

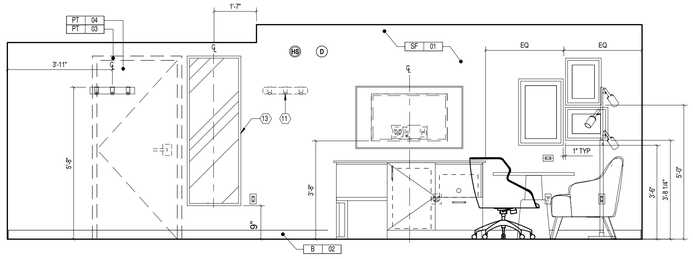


KING - TV WALL ELEVATION D

3/8" = 1'-0"

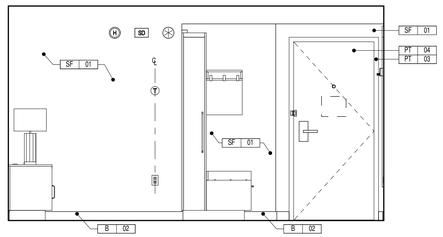


KING - BATH WALL ELEVATION C

3/8" = 1'-0"

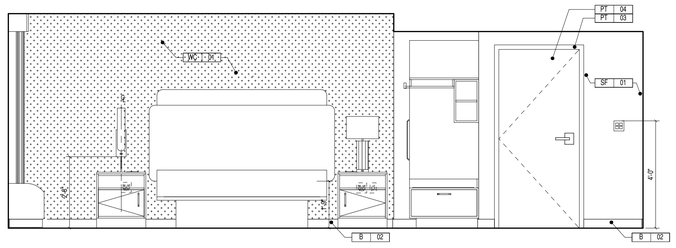


KING - BED WALL ELEVATION B

3/8" = 1'-0"

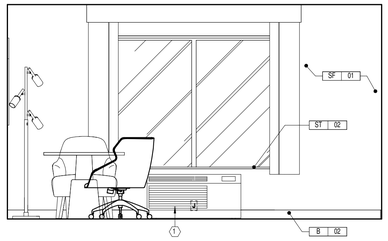


KING - WINDOW WALL ELEVATION A

3/8" = 1'-0"

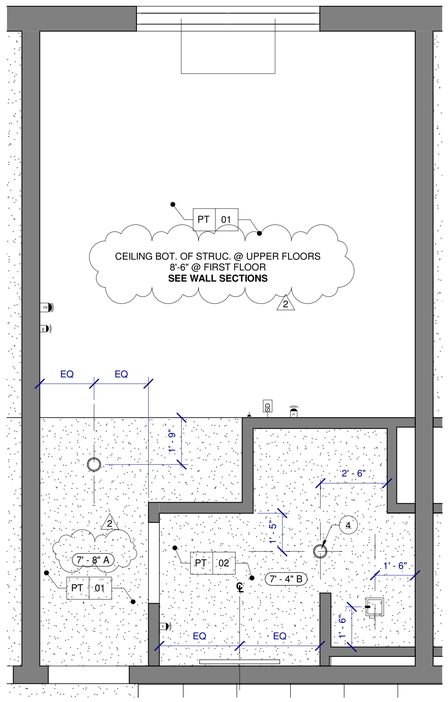


KING - RCP 4

3/8" = 1'-0"

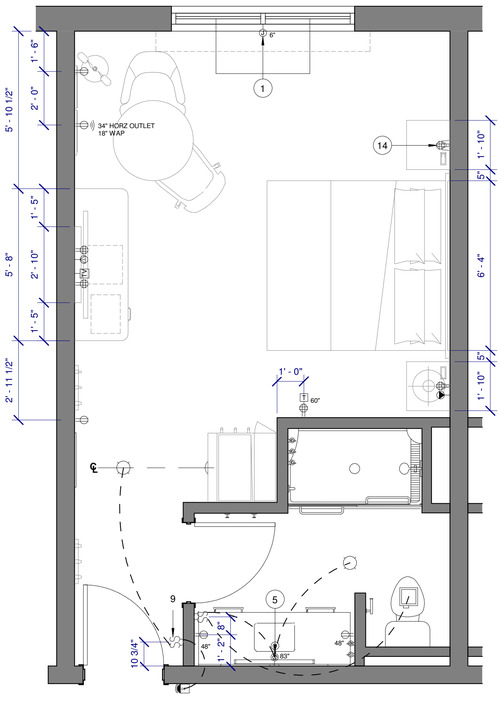


KING - ELEC 3

3/8" = 1'-0"

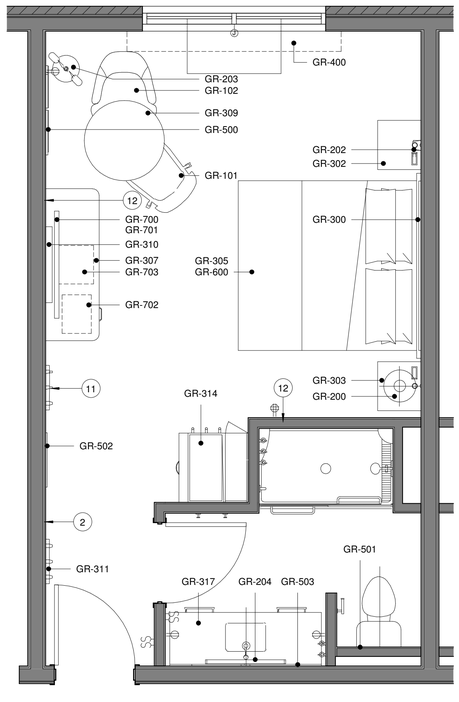

KING - FURN 2

3/8" = 1'-0"

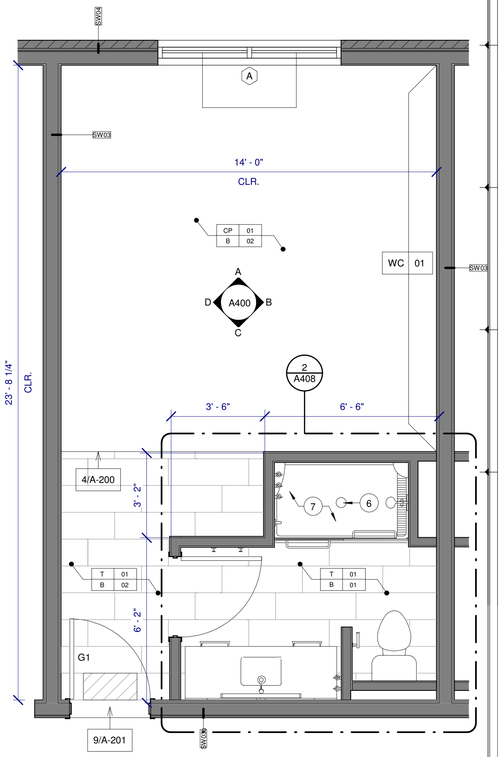

KING - ARCH 1

3/8" = 1'-0"

ELECTRICAL LEGEND AND SYMBOLS:

PLAN	ELEV.	
		DUPLEX RECEPTACLE
	GFCI	DUPLEX RECEPTACLE W/ GFCI
		QUADPLEX RECEPTACLE
	GFCI	QUADPLEX RECEPTACLE W/ GFCI
TV	TV	TV/CABLE OUTLET
		TELEPHONE OUTLET
	CAT6	CAT6 RJ45 INTERNET SOCKET
		SWITCH
T	T	WALL MOUNTED WIRELESS THERMOSTAT
J	J	WALL MOUNTED JUNCTION BOX
		EXHAUST FAN
		WALL MOUNTED WIRELESS ACCESS POINT PROVIDE 6" CLEARANCE TO ALL OTHER OUTLETS.
HS	HS	FIRE HORNS/STROBE (IN C.F. ROOMS ONLY, OMIT FIRE HORNS WHEN THESE ARE USED)
S	S	STROBE (IN C.F. ROOMS ONLY)
DB	D	DOORBELL LIGHT, (C.F. ROOMS ONLY)
H	H	FIRE HORN, STANDARD ROOMS
SD	SD	SMOKE DETECTOR
		SIDE WALL SPRINKLER HEAD
USB	USB	POWER OUTLET (DUPLEX WITH (2) QTY USB PORTS)
		DOORBELL-MOUNT AT 46" AFF TO CENTER OF BUTTON (C.F. ROOMS ONLY)

ELECTRICAL OUTLET HEIGHTS (U.N.O.)

TYPICAL WALL OUTLET	-	18" A.F.F.
BATHROOM VANITY OUTLET	-	48" A.F.F.
ACC. BATHROOM VANITY OUTLET	-	44" A.F.F.

KEYNOTES:

1. HARDWIRED PACKAGED TERMINAL AIR CONDITIONER (PTAC) UNIT
2. COMMUNICATING DOOR LOCATION WHEN USED.
3. EXTENDED WALL STOPS AT DOOR LOCATIONS AS NEEDED.
4. LIGHTS IN THIS AREA MUST BE DAMP LOCATION RATED AND W/ SHATTERPROOF LENSES.
5. WALL MOUNTED VANITY LIGHT - PROVIDE JUNCTION BOX, COORDINATED WITH FIXTURE.
6. SHOWER/BATH DRAIN LOCATION.
7. NO FINISHES UNDER SHOWER PAN/TUB.
8. PROVIDE DEDICATED ELECTRICAL CIRCUIT FOR EACH UNDERCOUNTER APPLIANCE.
9. DOORBELL ON/OFF SWITCH FOR COMMUNICATION FEATURE ROOMS ONLY - SIGNAGE AS REQUIRED.
10. DASHED BOXES AND CIRCLES REPRESENT ACCESSIBLE CLEAR FLOOR AREAS. REFER TO ACCESSIBILITY STANDARDS FOR MORE INFORMATION.
11. REFER TO ALTERNATE LOCATION FOR THE WALL HOOKS WHEN CONNECTING DOOR IS PRESENT.
12. PROVIDE BLOCKING AT WALLS WHERE INDICATED FOR TOILET ACCESSORIES AND FF&E.
13. MOVE MIRROR 6" AWAY WHEN CONNECTING DOOR IS PRESENT.
14. ALL OUTLETS MUST BE LOCATED DIRECTLY BEHIND THE FURNITURE. SHIFT OUTLETS ONLY AS NEEDED TO AVOID BACK-TO-BACK OUTLETS WITH THE ADJACENT ROOM. DO NOT SHIFT OUTLETS BEYOND THE EDGE OF THE FURNITURE
15. PROVIDE SWITCHES FOR OPTIONAL MOTORIZED DRAPERY IF USED IN ACCESSIBLE ROOMS

GUESTROOM FURNISHING LEGEND:

GR-100	SLEEPER SOFA
GR-101	TASK CHAIR
GR-102	LOUNGE CHAIR
GR-103	SIDE CHAIR
GR-200	KING TABLE LAMP
GR-201	QUEEN HEADBOARD SCONCE
GR-202	KING HEADBOARD SCONCE
GR-203	FLOOR LAMP
GR-204	VANITY LIGHT
GR-205	STUDIO SUITE TASK LAMP
GR-300	KING HEADBOARD
GR-301	QUEEN HEADBOARD
GR-302	KING LEFT-HAND NIGHTSTAND
GR-303	KING RIGHT-HAND NIGHTSTAND
GR-304	QUEEN NIGHTSTAND
GR-305	KING PLATFORM BED BASE
GR-306	QUEEN PLATFORM BED BASE
GR-307	HOSPITALITY UNIT
GR-308	STUDIO SUITE HOSPITALITY UNIT
GR-308.ADA	ACCESSIBLE STUDIO SUITE HOSPITALITY UNIT
GR-309	HAMPTON TABLE
GR-309.ADA	ACCESSIBLE HAMPTON TABLE
GR-310	TV PANEL
GR-311	ENTRY WALL HOOKS
GR-312	STUDIO SUITE CANTILEVERED WALL SHELF
GR-313	STUDIO SUITE C-TABLE
GR-314	CLOSET
GR-314.ADA	ACCESSIBLE CLOSET
GR-315	STUDIO SUITE CLOSET
GR-315.ADA	ACCESSIBLE STUDIO SUITE CLOSET
GR-316	58" BATHROOM VANITY
GR-316.ADA	58" ACCESSIBLE BATHROOM VANITY
GR-317	68" BATHROOM VANITY
GR-317.ADA	68" ACCESSIBLE BATHROOM VANITY
GR-400	GUESTROOM WINDOW TREATMENT
GR-400.ADA.MA	ACCESSIBLE GUESTROOM WINDOW TREATMENT - MANUAL
GR-400.ADA.MO	ACCESSIBLE GUESTROOM WINDOW TREATMENT - MOTORIZED
GR-500	BEDROOM ARTWORK
GR-501	BATH ARTWORK
GR-502	FULL LENGTH MIRROR
GR-503	VANITY MIRROR
GR-600	KING MATTRESS SET
GR-601	QUEEN MATTRESS SET
GR-602.ADA	KING BED BASE ACCESSIBLE
GR-603.ADA	QUEEN BED BASE ACCESSIBLE
GR-604.ADA	KING ACCESSIBLE BEDSKIRT
GR-605.ADA	QUEEN ACCESSIBLE BEDSKIRT
GR-700	TELEVISION @ GUESTROOM
GR-701	TELEVISION MOUNT @ GUESTROOM
GR-702	MICROWAVE @ GUESTROOM
GR-703	REFRIGERATOR @ GUESTROOM

NOTE:

REFER TO SPECIFICATIONS FOR TILE PATTERNS. ALL TILE MUST BE INSTALLED PER MANUFACTURER'S REQUIREMENTS INCLUDING, BUT NOT LIMITED TO, INSTALLATION PATTERNS.

FINISH LEGEND:

ACT	ACOUSTIC CEILING TILE
B	WALL BASE
CP	CARPET
M	METAL
PL	PLASTIC LAMINATE
PT	PAINT
RF	RESILIENT FLOORING
SF	SPECIAL FINISH
ST	STONE
T	TILE
WC	WALL COVERING
W	WOOD FINISH
	FIRST FULL TILE

CEILING LEGEND: (X'-X" Y)

8'-0" B — MINIMUM CEILING HEIGHT / CEILING FINISH

A	PRIMED & PAINTED GYPSUM BOARD
B	PRIMED & PAINTED GYPSUM BOARD - MOISTURE RESISTANT
C	UNDERSIDE OF FLOOR/ROOF SYSTEM - PRIMED AND PAINTED - REFER TO STANDARDS

OLIVE
ARCHITECTURE
WWW.OLIVE-ARCH.COM
436 N. Harrington St. Ste. 140 Raleigh, NC 27603
p 919.838.9934
f 919.838.9995

OLIVE ARCHITECTURE, PLLC — REGISTERED ARCHITECTURAL COMPANY — 52411 — NORTH CAROLINA — RALEIGH, N.C.

FRANK T. MURPHY — REGISTERED ARCHITECT — 5249 — NORTH CAROLINA — RALEIGH, N. C. — 09/17/2026

THESE DRAWINGS ARE THE COPYRIGHT OF OLIVE ARCHITECTURE PLLC. THESE DOCUMENTS HAVE BEEN PREPARED SPECIFICALLY FOR THE PROJECT DESCRIBED IN THE ADDRESS BAR. THEY ARE NOT SUITABLE FOR USE ON OTHER PROJECTS OR IN OTHER LOCATIONS WITHOUT WRITTEN APPROVAL FROM THE ARCHITECT. REPRODUCTION IS PROHIBITED. IF SIGNATURE ON COVER SHEET DOES NOT APPEAR IN RED, THIS IS NOT AN AUTHORIZED COPY.

PERMIT SET

HAMPTON INN & SUITES by HILTON

OLD WATERFORD WAY
LELAND, NC 28451

issue date:

ISSUE	NAME	DATE
1ST	25% Set	09/04/2025
2ND	25% Set Resubmittal	10/30/2025
3RD	50% Set	10/31/2025
4TH	Owner Set	12/10/2025
5TH	Permit Set	09/17/2025

revisions:


Revision	Date	Description
2	07.20.26	COORDINATION

drawn by: KKJ
checked by: FTM
project no: 25-104

ENLARGED KING


A400

9/18/2026 10:27:16 AM

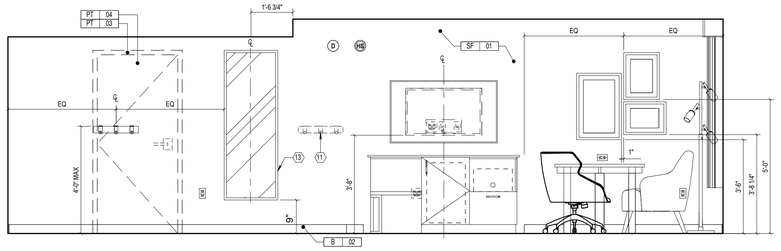


ACC KING TV WALL ELEVATION D

3/8" = 1'-0"

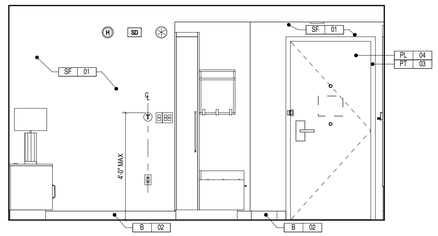


ACC KING BATH WALL ELEVATION C

3/8" = 1'-0"

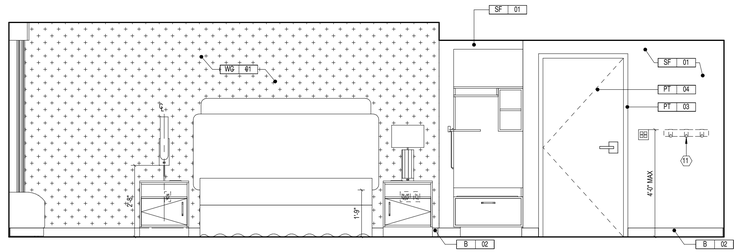


ACC KING BED WALL ELEVATION B

3/8" = 1'-0"

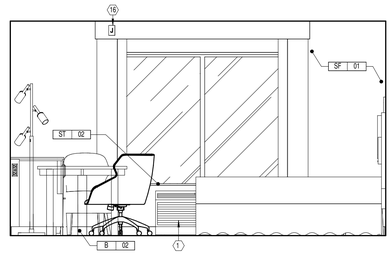


ACC KING WINDOW WALL ELEVATION A

3/8" = 1'-0"

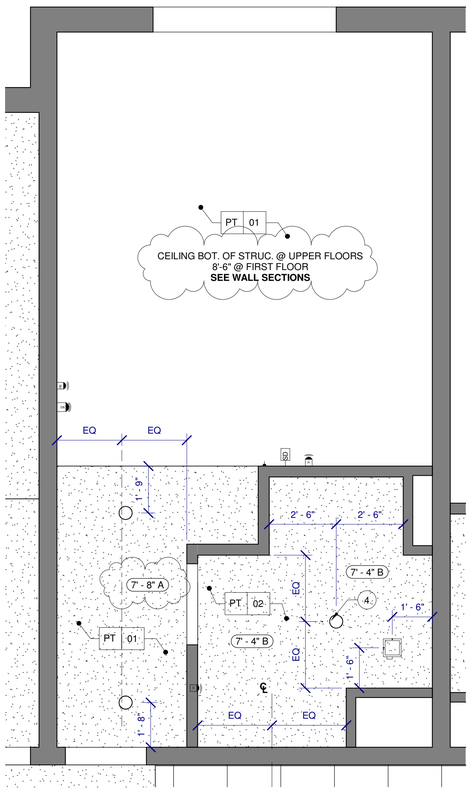


ACC KING - RCP 4

3/8" = 1'-0"

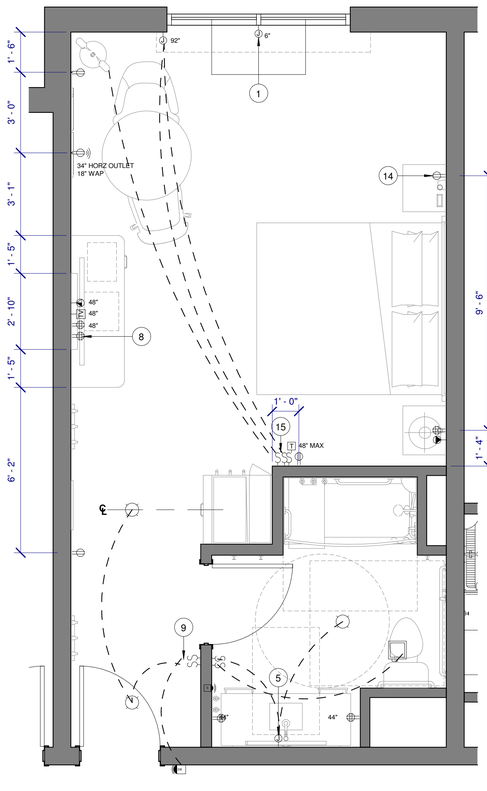


ACC. KING - ELEC 3

3/8" = 1'-0"

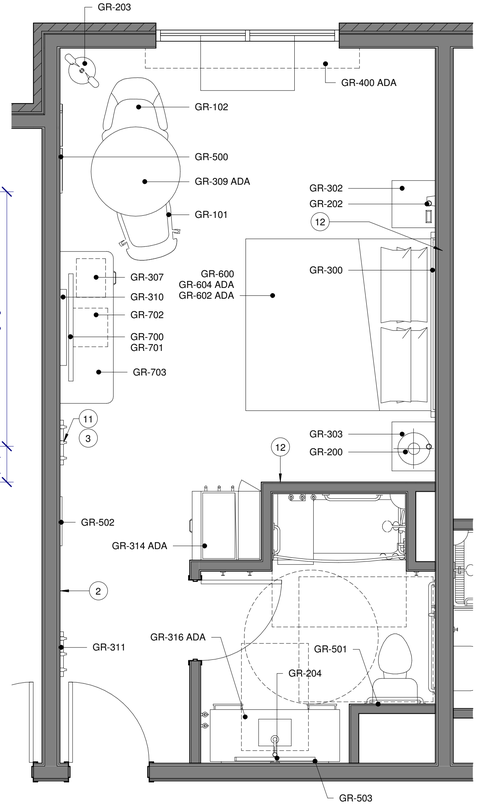

ACC. KING - FURN 2

3/8" = 1'-0"

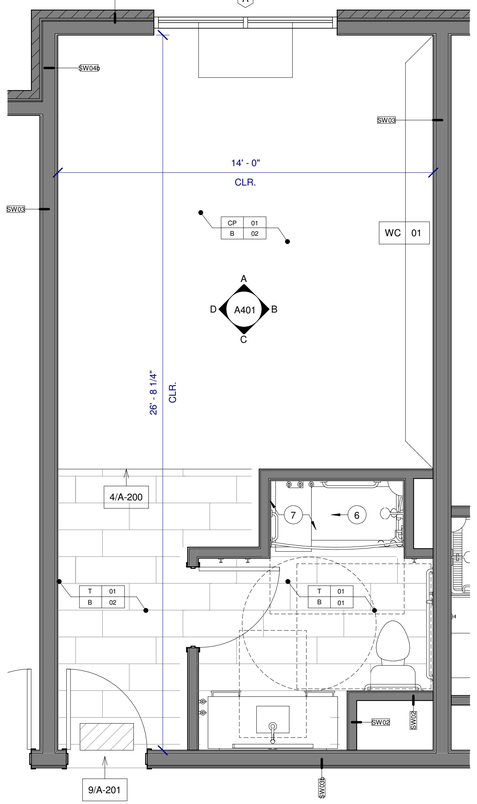

ACC. KING - ARCH 1

3/8" = 1'-0"

ELECTRICAL LEGEND AND SYMBOLS:

PLAN	ELEV.	
		DUPLEX RECEPTACLE
	GFCI	DUPLEX RECEPTACLE W/ GFCI
		QUADPLEX RECEPTACLE
	GFCI	QUADPLEX RECEPTACLE W/ GFCI
TV	TV	TV/CABLE OUTLET
		TELEPHONE OUTLET
	CAT6	CAT6 RJ45 INTERNET SOCKET
		SWITCH
T	T	WALL MOUNTED WIRELESS THERMOSTAT
J	J	WALL MOUNTED JUNCTION BOX
		EXHAUST FAN
		WALL MOUNTED WIRELESS ACCESS POINT PROVIDE 6" CLEARANCE TO ALL OTHER OUTLETS.
HS	HS	FIRE HORNS/STROBE (IN C.F. ROOMS ONLY, OMIT FIRE HORNS WHEN THESE ARE USED)
S	S	STROBE (IN C.F. ROOMS ONLY)
DB	D	DOORBELL LIGHT, (C.F. ROOMS ONLY)
H	H	FIRE HORN, STANDARD ROOMS
SD	SD	SMOKE DETECTOR
		SIDE WALL SPRINKLER HEAD
USB	USB	POWER OUTLET (DUPLEX WITH (2) QTY USB PORTS)
		DOORBELL-MOUNT AT 46" AFF TO CENTER OF BUTTON (C.F. ROOMS ONLY)

ELECTRICAL OUTLET HEIGHTS (U.N.O.)

TYPICAL WALL OUTLET	-	18" A.F.F.
BATHROOM VANITY OUTLET	-	48" A.F.F.
ACC. BATHROOM VANITY OUTLET	-	44" A.F.F.

KEYNOTES:

1. HARDWIRED PACKAGED TERMINAL AIR CONDITIONER (PTAC) UNIT
2. COMMUNICATING DOOR LOCATION WHEN USED.
3. EXTENDED WALL STOPS AT DOOR LOCATIONS AS NEEDED.
4. LIGHTS IN THIS AREA MUST BE DAMP LOCATION RATED AND W/ SHATTERPROOF LENSES.
5. WALL MOUNTED VANITY LIGHT - PROVIDE JUNCTION BOX, COORDINATED WITH FIXTURE.
6. SHOWER/BATH DRAIN LOCATION.
7. NO FINISHES UNDER SHOWER PAN/TUB.
8. PROVIDE DEDICATED ELECTRICAL CIRCUIT FOR EACH UNDERCOUNTER APPLIANCE.
9. DOORBELL ON/OFF SWITCH FOR COMMUNICATION FEATURE ROOMS ONLY - SIGNAGE AS REQUIRED.
10. DASHED BOXES AND CIRCLES REPRESENT ACCESSIBLE CLEAR FLOOR AREAS. REFER TO ACCESSIBILITY STANDARDS FOR MORE INFORMATION.
11. REFER TO ALTERNATE LOCATION FOR THE WALL HOOKS WHEN CONNECTING DOOR IS PRESENT.
12. PROVIDE BLOCKING AT WALLS WHERE INDICATED FOR TOILET ACCESSORIES AND FF&E.
13. MOVE MIRROR 6" AWAY WHEN CONNECTING DOOR IS PRESENT.
14. ALL OUTLETS MUST BE LOCATED DIRECTLY BEHIND THE FURNITURE. SHIFT OUTLETS ONLY AS NEEDED TO AVOID BACK-TO-BACK OUTLETS WITH THE ADJACENT ROOM. DO NOT SHIFT OUTLETS BEYOND THE EDGE OF THE FURNITURE
15. PROVIDE SWITCHES FOR OPTIONAL MOTORIZED DRAPERY IF USED IN ACCESSIBLE ROOMS

GUESTROOM FURNISHING LEGEND:

GR-100	SLEEPER SOFA
GR-101	TASK CHAIR
GR-102	LOUNGE CHAIR
GR-103	SIDE CHAIR
GR-200	KING TABLE LAMP
GR-201	QUEEN HEADBOARD SCONCE
GR-202	KING HEADBOARD SCONCE
GR-203	FLOOR LAMP
GR-204	VANITY LIGHT
GR-205	STUDIO SUITE TASK LAMP
GR-300	KING HEADBOARD
GR-301	QUEEN HEADBOARD
GR-302	KING LEFT-HAND NIGHTSTAND
GR-303	KING RIGHT-HAND NIGHTSTAND
GR-304	QUEEN NIGHTSTAND
GR-305	KING PLATFORM BED BASE
GR-306	QUEEN PLATFORM BED BASE
GR-307	HOSPITALITY UNIT
GR-308	STUDIO SUITE HOSPITALITY UNIT
GR-308.ADA	ACCESSIBLE STUDIO SUITE HOSPITALITY UNIT
GR-309	HAMPTON TABLE
GR-309.ADA	ACCESSIBLE HAMPTON TABLE
GR-310	TV PANEL
GR-311	ENTRY WALL HOOKS
GR-312	STUDIO SUITE CANTILEVERED WALL SHELF
GR-313	STUDIO SUITE C-TABLE
GR-314	CLOSET
GR-314.ADA	ACCESSIBLE CLOSET
GR-315	STUDIO SUITE CLOSET
GR-315.ADA	ACCESSIBLE STUDIO SUITE CLOSET
GR-316	58" BATHROOM VANITY
GR-316.ADA	58" ACCESSIBLE BATHROOM VANITY
GR-317	68" BATHROOM VANITY
GR-317.ADA	68" ACCESSIBLE BATHROOM VANITY
GR-400	GUESTROOM WINDOW TREATMENT
GR-400.ADA.MA	ACCESSIBLE GUESTROOM WINDOW TREATMENT - MANUAL
GR-400.ADA.MO	ACCESSIBLE GUESTROOM WINDOW TREATMENT - MOTORIZED
GR-500	BEDROOM ARTWORK
GR-501	BATH ARTWORK
GR-502	FULL LENGTH MIRROR
GR-503	VANITY MIRROR
GR-600	KING MATTRESS SET
GR-601	QUEEN MATTRESS SET
GR-602.ADA	KING BED BASE ACCESSIBLE
GR-603.ADA	QUEEN BED BASE ACCESSIBLE
GR-604.ADA	KING ACCESSIBLE BEDSKIRT
GR-605.ADA	QUEEN ACCESSIBLE BEDSKIRT
GR-700	TELEVISION @ GUESTROOM
GR-701	TELEVISION MOUNT @ GUESTROOM
GR-702	MICROWAVE @ GUESTROOM
GR-703	REFRIGERATOR @ GUESTROOM

NOTE:

REFER TO SPECIFICATIONS FOR TILE PATTERNS. ALL TILE MUST BE INSTALLED PER MANUFACTURER'S REQUIREMENTS INCLUDING, BUT NOT LIMITED TO, INSTALLATION PATTERNS.

FINISH LEGEND:

ACT	ACOUSTIC CEILING TILE
B	WALL BASE
CP	CARPET
M	METAL
PL	PLASTIC LAMINATE
PT	PAINT
RF	RESILIENT FLOORING
SF	SPECIAL FINISH
ST	STONE
T	TILE
WC	WALL COVERING
W	WOOD FINISH
	FIRST FULL TILE

CEILING LEGEND: (X-X"Y)

X = MINIMUM CEILING HEIGHT
Y = CEILING FINISH

A	PRIMED & PAINTED GYPSUM BOARD
B	PRIMED & PAINTED GYPSUM BOARD - MOISTURE RESISTANT
C	UNDERSIDE OF FLOOR/ROOF SYSTEM - PRIMED AND PAINTED - REFER TO STANDARDS

OLIVE
ARCHITECTURE
WWW.OLIVE-ARCH.COM
436 N. Harrington St. Ste. 140 Raleigh, NC 27603
p 919.838.9934
f 919.838.9995

OLIVE ARCHITECTURE, PLLC
REGISTERED ARCHITECTURAL COMPANY
52411
NORTH CAROLINA
RALEIGH, N.C.

FRANK T. MURPHY
REGISTERED ARCHITECT
5249
NORTH CAROLINA
RALEIGH, N. C.
09/17/2026

PERMIT SET

HAMPTON INN & SUITES by HILTON

OLD WATERFORD WAY
LELAND, NC 28451

issue date:

ISSUE	NAME	DATE
1ST	25% Set	09/04/2025
2ND	25% Set Resubmittal	10/30/2025
3RD	50% Set	10/31/2025
4TH	Owner Set	12/10/2025
5TH	Permit Set	09/17/2025

revisions:

Revision	Date	Description
2	07.20.26	COORDINATION


drawn by: KKJ
checked by: FTM
project no: 25-104

ENLARGED ACC. KING


A401

9/18/2026 10:27:21 AM


THESE DRAWINGS ARE THE COPYRIGHT OF OLIVE ARCHITECTURE PLLC. THESE DOCUMENTS HAVE BEEN PREPARED SPECIFICALLY FOR THE PROJECT DESCRIBED IN THE ADDRESS BAR. THEY ARE NOT SUITABLE FOR USE ON OTHER PROJECTS OR IN OTHER LOCATIONS WITHOUT WRITTEN APPROVAL FROM THE ARCHITECT. REPRODUCTION IS PROHIBITED. IF SIGNATURE ON COVER SHEET DOES NOT APPEAR IN RED, THIS IS NOT AN AUTHORIZED COPY.

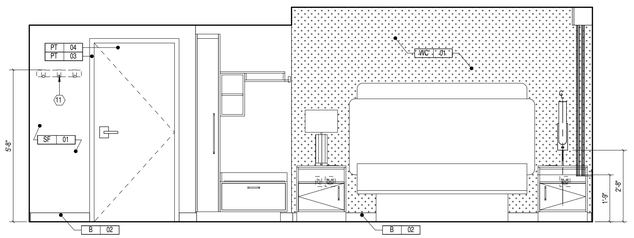


KING STUDIO SUITE BED WALL ELEVATION (D)
3/8" = 1'-0"

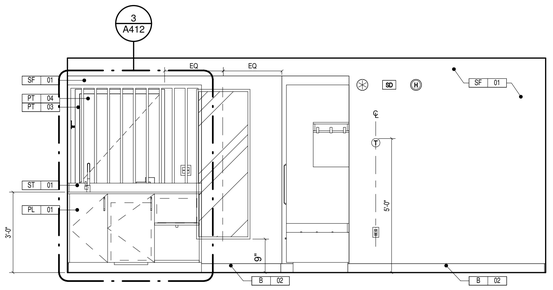

KING STUDIO SUITE BATH WALL ELEVATION (C)
3/8" = 1'-0"

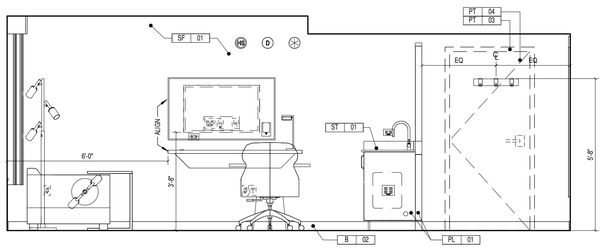

KING STUDIO SUITE TV WALL ELEVATION (B)
3/8" = 1'-0"

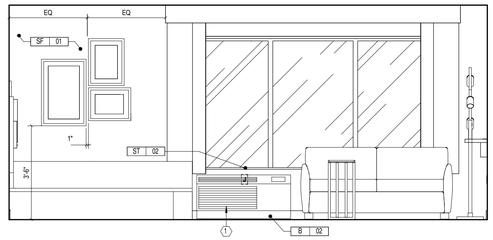

KING STUDIO SUITE WINDOW WALL ELEVATION (A)
3/8" = 1'-0"

ELECTRICAL LEGEND AND SYMBOLS:

PLAN	ELEV.	
		DUPLEX RECEPTACLE
	GFCI	DUPLEX RECEPTACLE W/ GFCI
		QUADPLEX RECEPTACLE
	GFCI	QUADPLEX RECEPTACLE W/ GFCI
TV		TV/CABLE OUTLET
		TELEPHONE OUTLET
	CAT 6	CAT6 RJ45 INTERNET SOCKET
		SWITCH
T	T	WALL MOUNTED WIRELESS THERMOSTAT
J	J	WALL MOUNTED JUNCTION BOX
		EXHAUST FAN
		WALL MOUNTED WIRELESS ACCESS POINT PROVIDE 6" CLEARANCE TO ALL OTHER OUTLETS.
HS	HS	FIRE HORNS/STROBE (IN C.F. ROOMS ONLY, OMIT FIRE HORNS WHEN THESE ARE USED)
S	S	STROBE (IN C.F. ROOMS ONLY)
DB	D	DOORBELL LIGHT, (C.F. ROOMS ONLY)
H	H	FIRE HORN, STANDARD ROOMS
SD	SD	SMOKE DETECTOR
		SIDE WALL SPRINKLER HEAD
USB	USB	POWER OUTLET (DUPLEX WITH (2) QTY USB PORTS)
		DOORBELL-MOUNT AT 46" AFF TO CENTER OF BUTTON (C.F. ROOMS ONLY)

ELECTRICAL OUTLET HEIGHTS (U.N.O.)

TYPICAL WALL OUTLET	-	18" A.F.F.
BATHROOM VANITY OUTLET	-	48" A.F.F.
ACC. BATHROOM VANITY OUTLET	-	44" A.F.F.

GR-311	ENTRY WALL HOOKS
GR-312	STUDIO SUITE CANTILEVERED WALL SHELF
GR-313	STUDIO SUITE C-TABLE
GR-314	CLOSET
GR-314.ADA	ACCESSIBLE CLOSET
GR-315	STUDIO SUITE CLOSET
GR-315.ADA	ACCESSIBLE STUDIO SUITE CLOSET
GR-316	58" BATHROOM VANITY
GR-316.ADA	58" ACCESSIBLE BATHROOM VANITY
GR-317	68" BATHROOM VANITY
GR-317.ADA	68" ACCESSIBLE BATHROOM VANITY
GR-400	GUESTROOM WINDOW TREATMENT
GR-400.ADA.MA	ACCESSIBLE GUESTROOM WINDOW TREATMENT - MANUAL
GR-400.ADA.MO	ACCESSIBLE GUESTROOM WINDOW TREATMENT - MOTORIZED
GR-500	BEDROOM ARTWORK
GR-501	BATH ARTWORK
GR-502	FULL LENGTH MIRROR
GR-503	VANITY MIRROR
GR-600	KING MATTRESS SET
GR-601	QUEEN MATTRESS SET
GR-602.ADA	KING BED BASE ACCESSIBLE
GR-603.ADA	QUEEN BED BASE ACCESSIBLE
GR-604.ADA	KING ACCESSIBLE BEDSKIRT
GR-605.ADA	QUEEN ACCESSIBLE BEDSKIRT
GR-700	TELEVISION @ GUESTROOM
GR-701	TELEVISION MOUNT @ GUESTROOM
GR-702	MICROWAVE @ GUESTROOM
GR-703	REFRIGERATOR @ GUESTROOM

NOTE:

REFER TO SPECIFICATIONS FOR TILE PATTERNS. ALL TILE MUST BE INSTALLED PER MANUFACTURER'S REQUIREMENTS INCLUDING, BUT NOT LIMITED TO, INSTALLATION PATTERNS.

FINISH LEGEND:

ACT	ACOUSTIC CEILING TILE
B	WALL BASE
CP	CARPET
M	METAL
PL	PLASTIC LAMINATE
PT	PAINT
RF	RESILIENT FLOORING
SF	SPECIAL FINISH
ST	STONE
T	TILE
WC	WALL COVERING
W	WOOD FINISH
	FIRST FULL TILE

CEILING LEGEND: X'-X"Y

8'-0" B — MINIMUM CEILING HEIGHT; CEILING FINISH


A	PRIMED & PAINTED GYPSUM BOARD
B	PRIMED & PAINTED GYPSUM BOARD - MOISTURE RESISTANT
C	UNDERSIDE OF FLOOR/ROOF SYSTEM - PRIMED AND PAINTED - REFER TO STANDARDS

KEYNOTES:


1. HARDWIRED PACKAGED TERMINAL AIR CONDITIONER (PTAC) UNIT
2. COMMUNICATING DOOR LOCATION WHEN USED.
3. EXTENDED WALL STOPS AT DOOR LOCATIONS AS NEEDED.
4. LIGHTS IN THIS AREA MUST BE DAMP LOCATION RATED AND W/ SHATTERPROOF LENSES.
5. WALL MOUNTED VANITY LIGHT - PROVIDE JUNCTION BOX, COORDINATED WITH FIXTURE.
6. SHOWER/BATH DRAIN LOCATION.
7. NO FINISHES UNDER SHOWER PAN/TUB.
8. PROVIDE DEDICATED ELECTRICAL CIRCUIT FOR EACH UNDERCOUNTER APPLIANCE.
9. DOORBELL ON/OFF SWITCH FOR COMMUNICATION FEATURE ROOMS ONLY - SIGNAGE AS REQUIRED.
10. DASHED BOXES AND CIRCLES REPRESENT ACCESSIBLE CLEAR FLOOR AREAS. REFER TO ACCESSIBILITY STANDARDS FOR MORE INFORMATION.
11. REFER TO ALTERNATE LOCATION FOR THE WALL HOOKS WHEN CONNECTING DOOR IS PRESENT.
12. PROVIDE BLOCKING AT WALLS WHERE INDICATED FOR TOILET ACCESSORIES AND FF&E.
13. MOVE MIRROR 6" AWAY WHEN CONNECTING DOOR PRESENT.
14. ALL OUTLETS MUST BE LOCATED DIRECTLY BEHIND THE FURNITURE, SHIFT OUTLETS ONLY AS NEEDED TO AVOID BACK-TO-BACK OUTLETS WITH THE ADJACENT ROOM. DO NOT SHIFT OUTLETS BEYOND THE EDGE OF THE FURNITURE
15. PROVIDE SWITCHES FOR OPTIONAL MOTORIZED DRAPERY IF USED IN ACCESSIBLE ROOMS

GUESTROOM FURNISHING LEGEND:


GR-100	SLEEPER SOFA
GR-101	TASK CHAIR
GR-102	LOUNGE CHAIR
GR-103	SIDE CHAIR
GR-200	KING TABLE LAMP
GR-201	QUEEN HEADBOARD SCONCE
GR-202	KING HEADBOARD SCONCE
GR-203	FLOOR LAMP
GR-204	VANITY LIGHT
GR-205	STUDIO SUITE TASK LAMP
GR-300	KING HEADBOARD
GR-301	QUEEN HEADBOARD
GR-302	KING LEFT-HAND NIGHTSTAND
GR-303	KING RIGHT-HAND NIGHTSTAND
GR-304	QUEEN NIGHTSTAND
GR-305	KING PLATFORM BED BASE
GR-306	QUEEN PLATFORM BED BASE
GR-307	HOSPITALITY UNIT
GR-308	STUDIO SUITE HOSPITALITY UNIT
GR-308.ADA	ACCESSIBLE STUDIO SUITE HOSPITALITY UNIT
GR-309	HAMPTON TABLE
GR-309.ADA	ACCESSIBLE HAMPTON TABLE
GR-310	TV PANEL

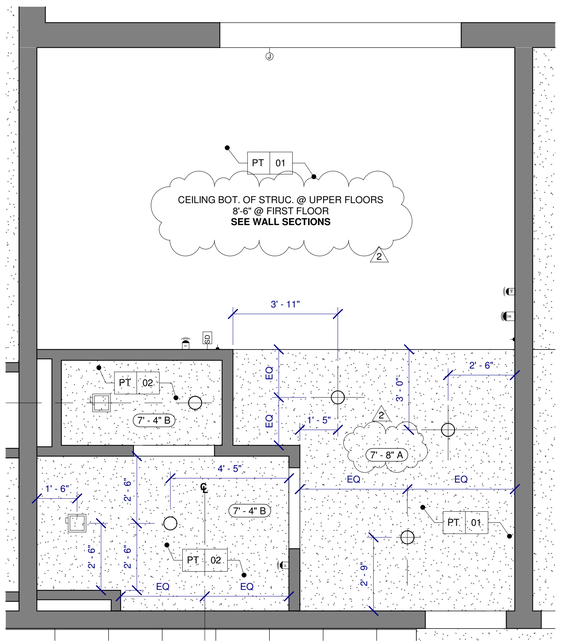


KING STUDIO SUITE - RCP (4)
3/8" = 1'-0"

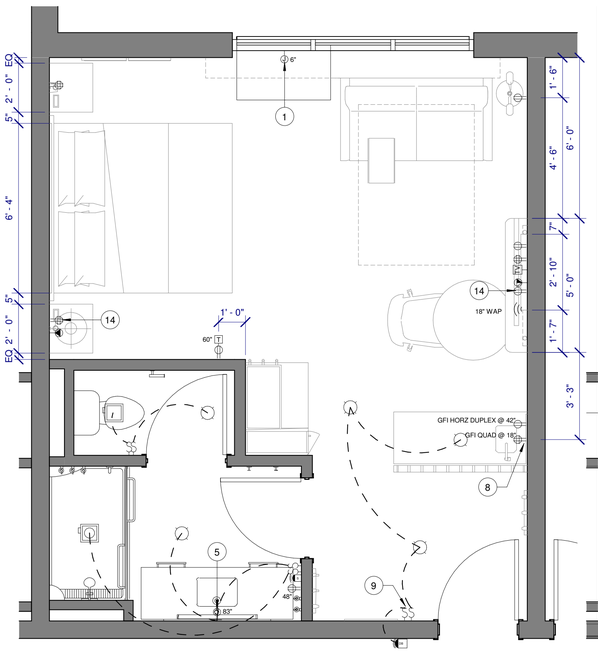

KING STUDIO SUITE - ELEC (2)
3/8" = 1'-0"

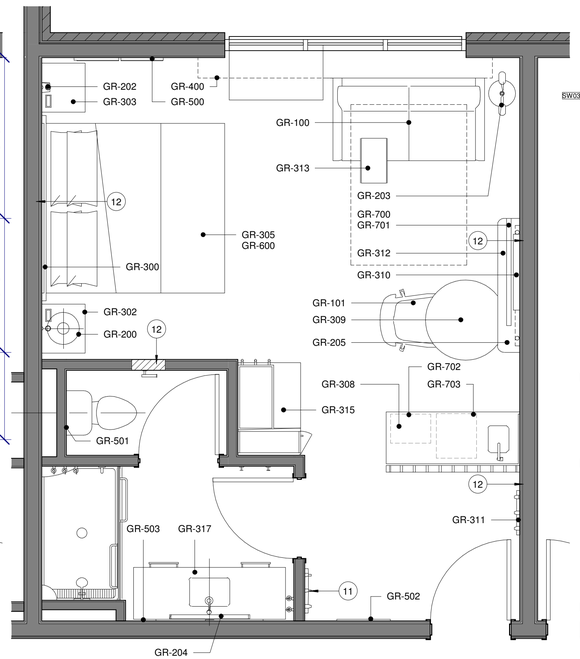

KING STUDIO SUITE - FURN (3)
3/8" = 1'-0"

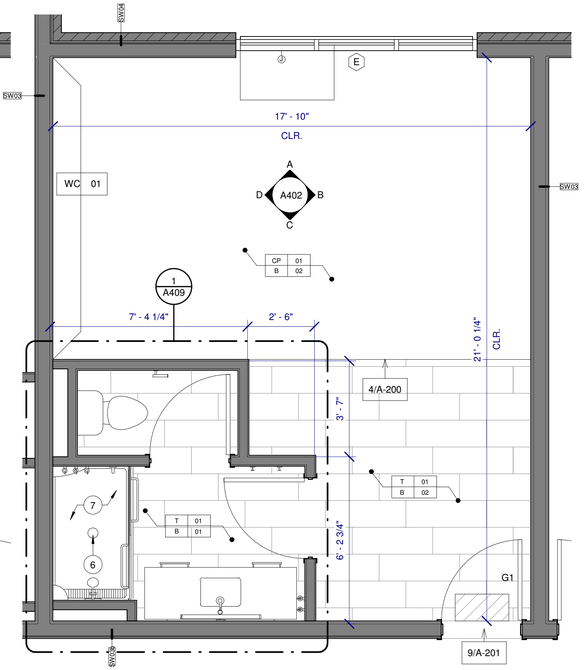

KING STUDIO SUITE - ARCH (1)
3/8" = 1'-0"

OLIVE
ARCHITECTURE
WWW.OLIVE-ARCH.COM
436 N. Harrington St. Ste. 140 Raleigh, NC 27603
p 919.838.9934
f 919.838.9995

OLIVE ARCHITECTURE, PLLC
REGISTERED ARCHITECTURAL COMPANY
52411
NORTH CAROLINA
RALEIGH, N.C.

FRANK T. MURPHY
REGISTERED ARCHITECT
5249
NORTH CAROLINA
RALEIGH, N. C.
09/17/2026

THESE DRAWINGS ARE THE COPYRIGHT OF OLIVE ARCHITECTURE PLLC. THESE DOCUMENTS HAVE BEEN PREPARED SPECIFICALLY FOR THE PROJECT DESCRIBED IN THE ADDRESS BAR. THEY ARE NOT SUITABLE FOR USE ON OTHER PROJECTS OR IN OTHER LOCATIONS WITHOUT WRITTEN APPROVAL FROM THE ARCHITECT. REPRODUCTION OF THIS SHEET DOES NOT APPEAR IN RED. THIS IS NOT AN AUTHORIZED COPY. DUPLICATION IS PROHIBITED. IF DUPLICATION OCCURS, IT IS DONE WITHOUT THE KNOWLEDGE OR CONSENT OF THE ARCHITECT.

PERMIT SET

HAMPTON INN & SUITES by HILTON

OLD WATERFORD WAY
LELAND, NC 28451

issue date:

ISSUE	NAME	DATE
1ST	25% Set	09/04/2025
2ND	25% Set Resubmittal	10/30/2025
3RD	50% Set	10/31/2025
4TH	Owner Set	12/10/2025
5TH	Permit Set	09/17/2025

revisions:


Revision	Date	Description
2	07.20.26	COORDINATION

drawn by: KKJ
checked by: FTM
project no: 25-104


ENLARGED KING STUDIO SUITE

A402


9/18/2026 10:27:26 AM

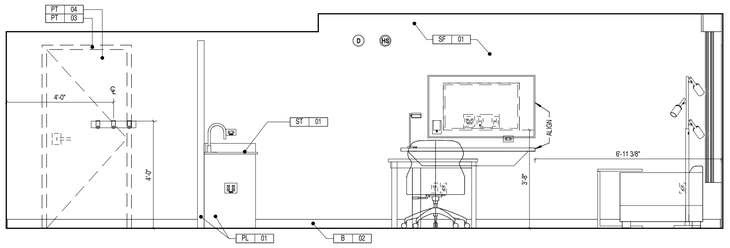


ACC KING STUDIO SUITE TV WALL ELEVATION (D)
3/8" = 1'-0"

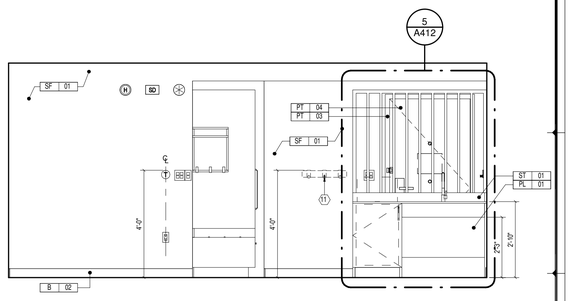

ACC KING STUDIO SUITE BATH WALL ELEVATION (C)
3/8" = 1'-0"

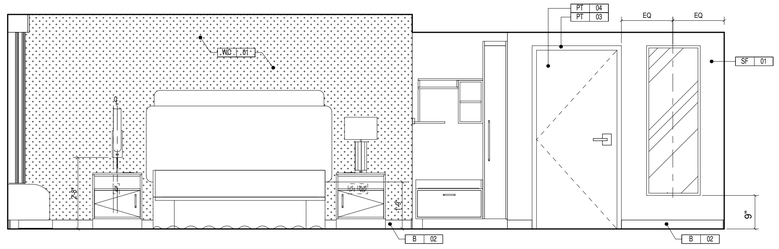

ACC KING STUDIO SUITE BED WALL ELEVATION (B)
3/8" = 1'-0"

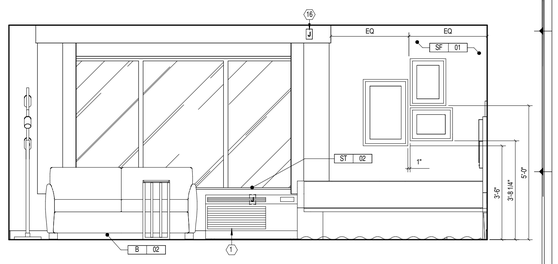

ACC KING STUDIO SUITE WINDOW WALL ELEVATION (A)
3/8" = 1'-0"

ELECTRICAL LEGEND AND SYMBOLS:

PLAN	ELEV.	
		DUPLEX RECEPTACLE
		DUPLEX RECEPTACLE W/ GFCI
		QUADPLEX RECEPTACLE
		QUADPLEX RECEPTACLE W/ GFCI
TV		TV/CABLE OUTLET
		TELEPHONE OUTLET
		CAT6 RJ45 INTERNET SOCKET
		SWITCH
T	T	WALL MOUNTED WIRELESS THERMOSTAT
J	J	WALL MOUNTED JUNCTION BOX
		EXHAUST FAN
		WALL MOUNTED WIRELESS ACCESS POINT PROVIDE 6" CLEARANCE TO ALL OTHER OUTLETS.
HS	HS	FIRE HORNS/STROBE (IN C.F. ROOMS ONLY, OMIT FIRE HORNS WHEN THESE ARE USED)
S	S	STROBE (IN C.F. ROOMS ONLY)
DB	D	DOORBELL LIGHT, (C.F. ROOMS ONLY)
H	H	FIRE HORN, STANDARD ROOMS
SD	SD	SMOKE DETECTOR
		SIDE WALL SPRINKLER HEAD
USB		POWER OUTLET (DUPLEX WITH (2) QTY USB PORTS)
		DOORBELL-MOUNT AT 46" AFF TO CENTER OF BUTTON (C.F. ROOMS ONLY)

ELECTRICAL OUTLET HEIGHTS (U.N.O.)

TYPICAL WALL OUTLET	-	18" A.F.F.
BATHROOM VANITY OUTLET	-	48" A.F.F.
ACC. BATHROOM VANITY OUTLET	-	44" A.F.F.

GR-311	ENTRY WALL HOOKS
GR-312	STUDIO SUITE CANTILEVERED WALL SHELF
GR-313	STUDIO SUITE C-TABLE
GR-314	CLOSET
GR-314.ADA	ACCESSIBLE CLOSET
GR-315	STUDIO SUITE CLOSET
GR-315.ADA	ACCESSIBLE STUDIO SUITE CLOSET
GR-316	58" BATHROOM VANITY
GR-316.ADA	58" ACCESSIBLE BATHROOM VANITY
GR-317	68" BATHROOM VANITY
GR-317.ADA	68" ACCESSIBLE BATHROOM VANITY
GR-400	GUESTROOM WINDOW TREATMENT
GR-400.ADA,MA	ACCESSIBLE GUESTROOM WINDOW TREATMENT - MANUAL
GR-400.ADA,MO	ACCESSIBLE GUESTROOM WINDOW TREATMENT - MOTORIZED
GR-500	BEDROOM ARTWORK
GR-501	BATH ARTWORK
GR-502	FULL LENGTH MIRROR
GR-503	VANITY MIRROR
GR-600	KING MATTRESS SET
GR-601	QUEEN MATTRESS SET
GR-602.ADA	KING BED BASE ACCESSIBLE
GR-603.ADA	QUEEN BED BASE ACCESSIBLE
GR-604.ADA	KING ACCESSIBLE BEDSKIRT
GR-605.ADA	QUEEN ACCESSIBLE BEDSKIRT
GR-700	TELEVISION @ GUESTROOM
GR-701	TELEVISION MOUNT @ GUESTROOM
GR-702	MICROWAVE @ GUESTROOM
GR-703	REFRIGERATOR @ GUESTROOM

NOTE:

REFER TO SPECIFICATIONS FOR TILE PATTERNS. ALL TILE MUST BE INSTALLED PER MANUFACTURER'S REQUIREMENTS INCLUDING, BUT NOT LIMITED TO, INSTALLATION PATTERNS.

FINISH LEGEND:

ACT	ACOUSTIC CEILING TILE
B	WALL BASE
CP	CARPET
M	METAL
PL	PLASTIC LAMINATE
PT	PAINT
RF	RESILIENT FLOORING
SF	SPECIAL FINISH
ST	STONE
T	TILE
WC	WALL COVERING
W	WOOD FINISH
	FIRST FULL TILE

CEILING LEGEND: (X-X'-Y)

8'-2" B — MINIMUM CEILING HEIGHT / CEILING FINISH


A	PRIMED & PAINTED GYPSUM BOARD
B	PRIMED & PAINTED GYPSUM BOARD - MOISTURE RESISTANT
C	UNDERSIDE OF FLOOR/ROOF SYSTEM - PRIMED AND PAINTED - REFER TO STANDARDS

KEYNOTES:


1. HARDWIRED PACKAGED TERMINAL AIR CONDITIONER (PTAC) UNIT
2. COMMUNICATING DOOR LOCATION WHEN USED.
3. EXTENDED WALL STOPS AT DOOR LOCATIONS AS NEEDED.
4. LIGHTS IN THIS AREA MUST BE DAMP LOCATION RATED AND W/ SHATTERPROOF LENSES.
5. WALL MOUNTED VANITY LIGHT - PROVIDE JUNCTION BOX, COORDINATED WITH FIXTURE.
6. SHOWER/BATH DRAIN LOCATION.
7. NO FINISHES UNDER SHOWER PAN/TUB.
8. PROVIDE DEDICATED ELECTRICAL CIRCUIT FOR EACH UNDERCOUNTER APPLIANCE.
9. DOORBELL ON/OFF SWITCH FOR COMMUNICATION FEATURE ROOMS ONLY - SIGNAGE AS REQUIRED.
10. DASHED BOXES AND CIRCLES REPRESENT ACCESSIBLE CLEAR FLOOR AREAS. REFER TO ACCESSIBILITY STANDARDS FOR MORE INFORMATION.
11. REFER TO ALTERNATE LOCATION FOR THE WALL HOOKS WHEN CONNECTING DOOR IS PRESENT.
12. PROVIDE BLOCKING AT WALLS WHERE INDICATED FOR TOILET ACCESSORIES AND FF&E.
13. MOVE MIRROR 6" AWAY WHEN CONNECTING DOOR IS PRESENT.
14. ALL OUTLETS MUST BE LOCATED DIRECTLY BEHIND THE FURNITURE. SHIFT OUTLETS ONLY AS NEEDED TO AVOID BACK-TO-BACK OUTLETS WITH THE ADJACENT ROOM. DO NOT SHIFT OUTLETS BEYOND THE EDGE OF THE FURNITURE
15. PROVIDE SWITCHES FOR OPTIONAL MOTORIZED DRAPERY IF USED IN ACCESSIBLE ROOMS

GUESTROOM FURNISHING LEGEND:


GR-100	SLEEPER SOFA
GR-101	TASK CHAIR
GR-102	LOUNGE CHAIR
GR-103	SIDE CHAIR
GR-200	KING TABLE LAMP
GR-201	QUEEN HEADBOARD SCONCE
GR-202	KING HEADBOARD SCONCE
GR-203	FLOOR LAMP
GR-204	VANITY LIGHT
GR-205	STUDIO SUITE TASK LAMP
GR-300	KING HEADBOARD
GR-301	QUEEN HEADBOARD
GR-302	KING LEFT-HAND NIGHTSTAND
GR-303	KING RIGHT-HAND NIGHTSTAND
GR-304	QUEEN NIGHTSTAND
GR-305	KING PLATFORM BED BASE
GR-306	QUEEN PLATFORM BED BASE
GR-307	HOSPITALITY UNIT
GR-308	STUDIO SUITE HOSPITALITY UNIT
GR-308.ADA	ACCESSIBLE STUDIO SUITE HOSPITALITY UNIT
GR-309	HAMPTON TABLE
GR-309.ADA	ACCESSIBLE HAMPTON TABLE
GR-310	TV PANEL

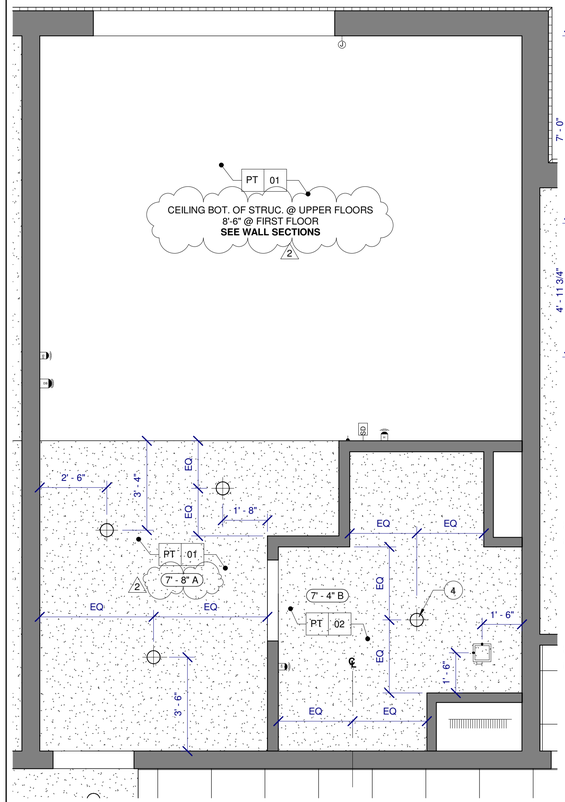


ACC. KING STUDIO SUITE - RCP (4)
3/8" = 1'-0"

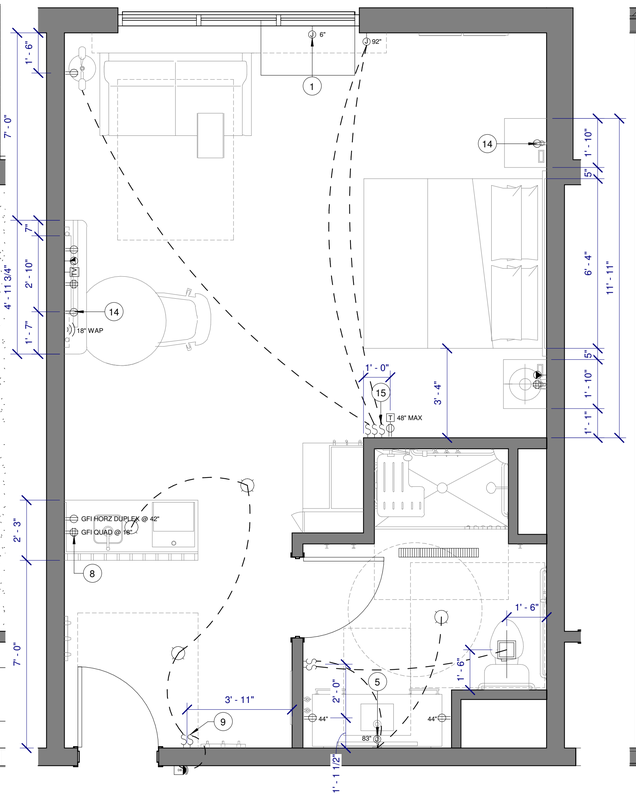

ACC. KING STUDIO SUITE - ELEC (3)
3/8" = 1'-0"

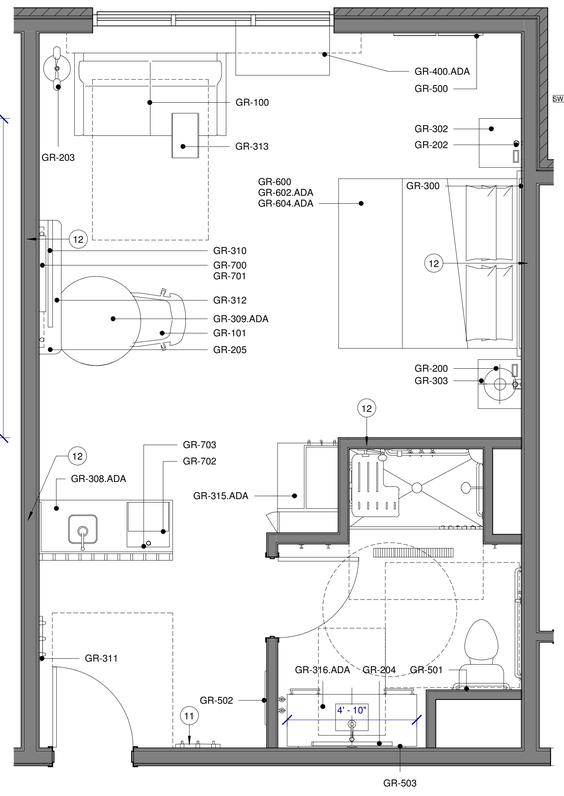

ACC. KING STUDIO SUITE - FURN (2)
3/8" = 1'-0"

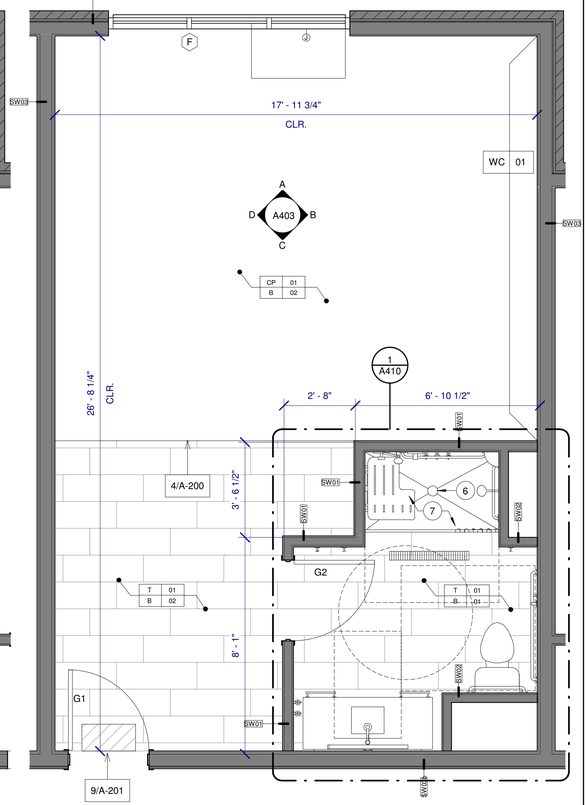

ACC. KING STUDIO SUITE - ARCH (1)
3/8" = 1'-0"

THESE DRAWINGS ARE THE COPYRIGHT OF OLIVE ARCHITECTURE PLLC. THESE DOCUMENTS HAVE BEEN PREPARED SPECIFICALLY FOR THE PROJECT DESCRIBED IN THE ADDRESS BAR. THEY ARE NOT SUITABLE FOR USE ON OTHER PROJECTS OR IN OTHER LOCATIONS WITHOUT WRITTEN APPROVAL FROM THE ARCHITECT. REPRODUCTION IS PROHIBITED. IF SIGNATURE ON COVER SHEET DOES NOT APPEAR IN RED, THIS IS NOT AN AUTHORIZED COPY.

OLIVE
ARCHITECTURE
WWW.OLIVE-ARCH.COM
436 N. Harrington St. Ste. 140 Raleigh, NC 27603
p 919.838.9934
f 919.838.9995

OLIVE ARCHITECTURE, PLLC
REGISTERED ARCHITECTURAL COMPANY
52411
NORTH CAROLINA
RALEIGH, N.C.

FRANK T. MURPHY
REGISTERED ARCHITECT
5249
NORTH CAROLINA
RALEIGH, N. C.
09/17/2026

PERMIT SET

HAMPTON INN & SUITES by HILTON

OLD WATERFORD WAY
LELAND, NC 28451

issue date:

ISSUE	NAME	DATE
1ST	25% Set	09/04/2025
2ND	25% Set Resubmittal	10/30/2025
3RD	50% Set	10/31/2025
4TH	Owner Set	12/10/2025
5TH	Permit Set	09/17/2025

revisions:


Revision	Date	Description
2	07.20.26	COORDINATION

drawn by: Author
checked by: FTM
project no: 25-104


ENLARGED ACC. KING STUDIO SUITE

A403


9/18/2026 10:27:31 AM

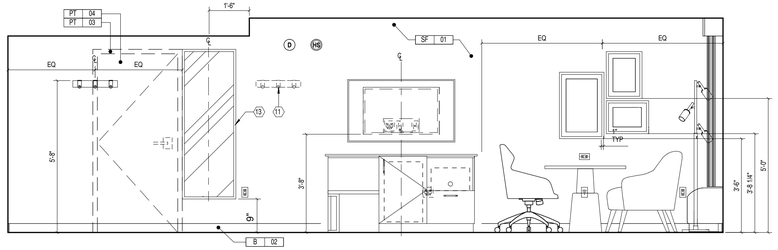


DOUBLE QUEEN TV WALL ELEVATION (D)
3/8" = 1'-0"

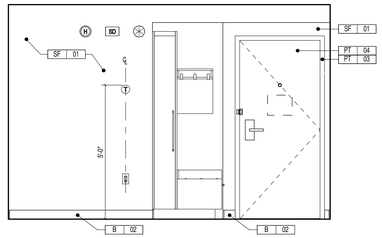


DOUBLE QUEEN BATH WALL ELEVATION (C)
3/8" = 1'-0"

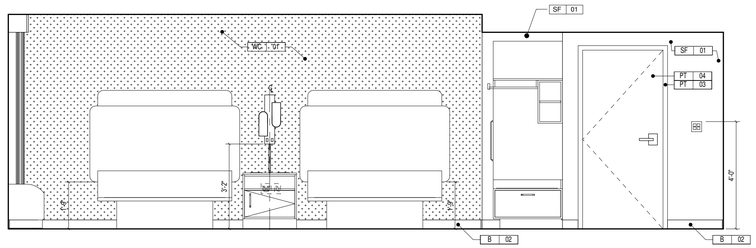


DOUBLE QUEEN BED WALL ELEVATION (B)
3/8" = 1'-0"

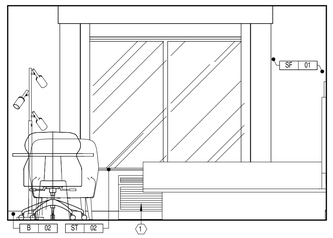


DOUBLE QUEEN WINDOW WALL ELEVATION (A)
3/8" = 1'-0"

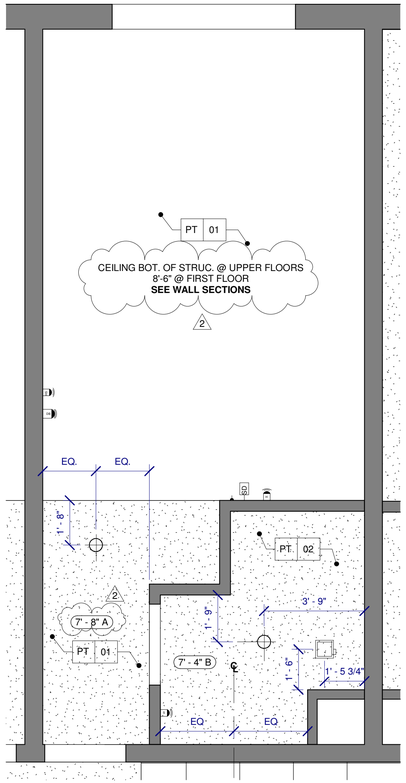


DOUBLE QUEEN - RCP (4)
3/8" = 1'-0"

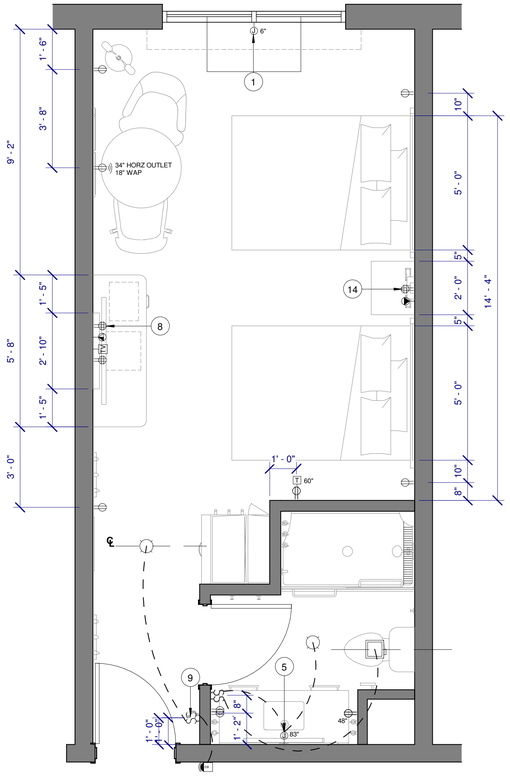

DOUBLE QUEEN - ELEC (3)
3/8" = 1'-0"

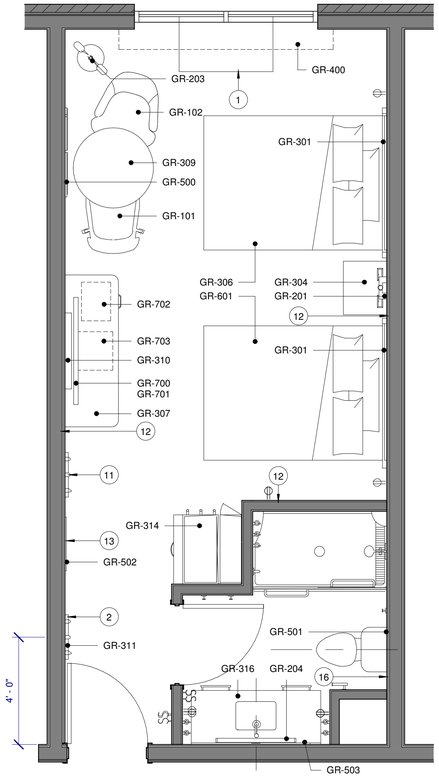

DOUBLE QUEEN - FURN (2)
3/8" = 1'-0"

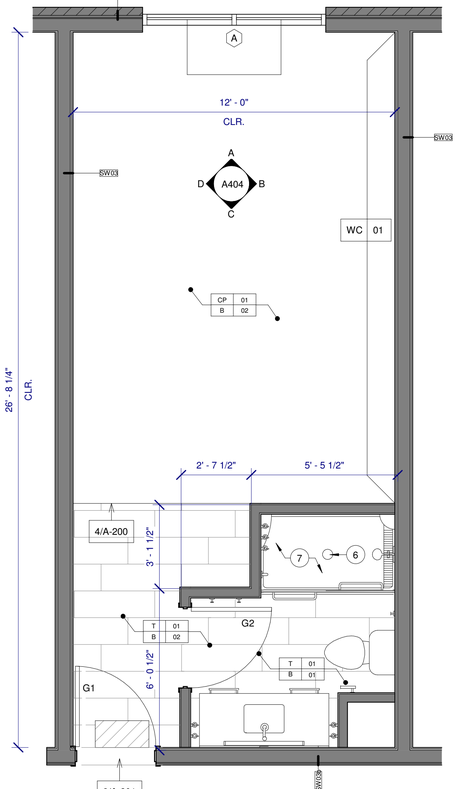

DOUBLE QUEEN - ARCH (1)
3/8" = 1'-0"

ELECTRICAL LEGEND AND SYMBOLS:

PLAN	ELEV.	
		DUPLEX RECEPTACLE
	GFCI	DUPLEX RECEPTACLE W/ GFCI
		QUADPLEX RECEPTACLE
	GFCI	QUADPLEX RECEPTACLE W/ GFCI
TV	TV	TV/CABLE OUTLET
T	T	TELEPHONE OUTLET
DATA	DATA	CAT6 RJ45 INTERNET SOCKET
		SWITCH
T	T	WALL MOUNTED WIRELESS THERMOSTAT
J	J	WALL MOUNTED JUNCTION BOX
		EXHAUST FAN
		WALL MOUNTED WIRELESS ACCESS POINT PROVIDE 6" CLEARANCE TO ALL OTHER OUTLETS.
HS	HS	FIRE HORNS/STROBE (IN C.F. ROOMS ONLY, OMIT FIRE HORNS WHEN THESE ARE USED)
S	S	STROBE (IN C.F. ROOMS ONLY)
DB	D	DOORBELL LIGHT, (C.F. ROOMS ONLY)
H	H	FIRE HORN, STANDARD ROOMS
SD	SD	SMOKE DETECTOR
		SIDE WALL SPRINKLER HEAD
USB	USB	POWER OUTLET (DUPLEX WITH (2) QTY USB PORTS)
		DOORBELL-MOUNT AT 46" AFF TO CENTER OF BUTTON (C.F. ROOMS ONLY)

ELECTRICAL OUTLET HEIGHTS (U.N.O.)

TYPICAL WALL OUTLET	-	18" A.F.F.
BATHROOM VANITY OUTLET	-	48" A.F.F.
ACC. BATHROOM VANITY OUTLET	-	44" A.F.F.

KEYNOTES:

1. HARDWIRED PACKAGED TERMINAL AIR CONDITIONER (PTAC) UNIT.
2. COMMUNICATING DOOR LOCATION WHEN USED.
3. EXTENDED WALL STOPS AT DOOR LOCATIONS AS NEEDED.
4. LIGHTS IN THIS AREA MUST BE DAMP LOCATION RATED AND W/ SHATTERPROOF LENSES.
5. WALL MOUNTED VANITY LIGHT - PROVIDE JUNCTION BOX, COORDINATED WITH FIXTURE.
6. SHOWER/BATH DRAIN LOCATION.
7. NO FINISHES UNDER SHOWER PAN/TUB.
8. PROVIDE DEDICATED ELECTRICAL CIRCUIT FOR EACH UNDERCOUNTER APPLIANCE.
9. DOORBELL ON/OFF SWITCH FOR COMMUNICATION FEATURE ROOMS ONLY - SIGNAGE AS REQUIRED.
10. DASHED BOXES AND CIRCLES REPRESENT ACCESSIBLE CLEAR FLOOR AREAS. REFER TO ACCESSIBILITY STANDARDS FOR MORE INFORMATION.
11. REFER TO ALTERNATE LOCATION FOR THE WALL HOOKS WHEN CONNECTING DOOR IS PRESENT.
12. PROVIDE BLOCKING AT WALLS WHERE INDICATED FOR TOILET ACCESSORIES AND FF&E.
13. MOVE MIRROR 6" AWAY WHEN CONNECTING DOOR IS PRESENT.
14. ALL OUTLETS MUST BE LOCATED DIRECTLY BEHIND THE FURNITURE. SHIFT OUTLETS ONLY AS NEEDED TO AVOID BACK-TO-BACK OUTLETS WITH THE ADJACENT ROOM. DO NOT SHIFT OUTLETS BEYOND THE EDGE OF THE FURNITURE
15. PROVIDE SWITCHES FOR OPTIONAL MOTORIZED DRAPERY IF USED IN ACCESSIBLE ROOMS

GUESTROOM FURNISHING LEGEND:

GR-100	SLEEPER SOFA
GR-101	TASK CHAIR
GR-102	LOUNGE CHAIR
GR-103	SIDE CHAIR
GR-200	KING TABLE LAMP
GR-201	QUEEN HEADBOARD SCONCE
GR-202	KING HEADBOARD SCONCE
GR-203	FLOOR LAMP
GR-204	VANITY LIGHT
GR-205	STUDIO SUITE TASK LAMP
GR-300	KING HEADBOARD
GR-301	QUEEN HEADBOARD
GR-302	KING LEFT-HAND NIGHTSTAND
GR-303	KING RIGHT-HAND NIGHTSTAND
GR-304	QUEEN NIGHTSTAND
GR-305	KING PLATFORM BED BASE
GR-306	QUEEN PLATFORM BED BASE
GR-307	HOSPITALITY UNIT
GR-308	STUDIO SUITE HOSPITALITY UNIT
GR-308.ADA	ACCESSIBLE STUDIO SUITE HOSPITALITY UNIT
GR-309	HAMPTON TABLE
GR-309.ADA	ACCESSIBLE HAMPTON TABLE
GR-310	TV PANEL
GR-311	ENTRY WALL HOOKS
GR-312	STUDIO SUITE CANTILEVERED WALL SHELF
GR-313	STUDIO SUITE C-TABLE
GR-314	CLOSET
GR-314.ADA	ACCESSIBLE CLOSET
GR-315	STUDIO SUITE CLOSET
GR-315.ADA	ACCESSIBLE STUDIO SUITE CLOSET
GR-316	58" BATHROOM VANITY
GR-316.ADA	58" ACCESSIBLE BATHROOM VANITY
GR-317	68" BATHROOM VANITY
GR-317.ADA	68" ACCESSIBLE BATHROOM VANITY
GR-400	GUESTROOM WINDOW TREATMENT
GR-400.ADA.MA	ACCESSIBLE GUESTROOM WINDOW TREATMENT - MANUAL
GR-400.ADA.MO	ACCESSIBLE GUESTROOM WINDOW TREATMENT - MOTORIZED
GR-500	BEDROOM ARTWORK
GR-501	BATH ARTWORK
GR-502	FULL LENGTH MIRROR
GR-503	VANITY MIRROR
GR-600	KING MATTRESS SET
GR-601	QUEEN MATTRESS SET
GR-602.ADA	KING BED BASE ACCESSIBLE
GR-603.ADA	QUEEN BED BASE ACCESSIBLE
GR-604.ADA	KING ACCESSIBLE BEDSKIRT
GR-605.ADA	QUEEN ACCESSIBLE BEDSKIRT
GR-700	TELEVISION @ GUESTROOM
GR-701	TELEVISION MOUNT @ GUESTROOM
GR-702	MICROWAVE @ GUESTROOM
GR-703	REFRIGERATOR @ GUESTROOM

NOTE:

REFER TO SPECIFICATIONS FOR TILE PATTERNS. ALL TILE MUST BE INSTALLED PER MANUFACTURER'S REQUIREMENTS INCLUDING, BUT NOT LIMITED TO, INSTALLATION PATTERNS.

FINISH LEGEND:

ACT	ACOUSTIC CEILING TILE
B	WALL BASE
CP	CARPET
M	METAL
PL	PLASTIC LAMINATE
PT	PAINT
RF	RESILIENT FLOORING
SF	SPECIAL FINISH
ST	STONE
T	TILE
WC	WALL COVERING
W	WOOD FINISH
	FIRST FULL TILE

CEILING LEGEND: (X-X'Y)

- 8'-0" B — MINIMUM CEILING HEIGHT
- (8'-0" B) — CEILING FINISH

A	PRIMED & PAINTED GYPSUM BOARD
B	PRIMED & PAINTED GYPSUM BOARD - MOISTURE RESISTANT
C	UNDERSIDE OF FLOOR/ROOF SYSTEM - PRIMED AND PAINTED - REFER TO STANDARDS

OLIVE
ARCHITECTURE
WWW.OLIVE-ARCH.COM
436 N. Harrington St. Ste. 140 p 919.838.9934
Raleigh, NC 27603 f 919.838.9993

OLIVE ARCHITECTURE, PLLC
REGISTERED ARCHITECTURAL COMPANY
52411
NORTH CAROLINA
RALEIGH, N.C.

FRANK T. MURPHY
REGISTERED ARCHITECT
5249
NORTH CAROLINA
RALEIGH, N. C.
09/17/2026

THESE DRAWINGS ARE THE COPYRIGHT OF OLIVE ARCHITECTURE PLLC. THESE DOCUMENTS HAVE BEEN PREPARED SPECIFICALLY FOR THE PROJECT DESCRIBED IN THE ADDRESS BAR. THEY ARE NOT SUITABLE FOR USE ON OTHER PROJECTS OR IN OTHER LOCATIONS WITHOUT WRITTEN APPROVAL FROM THE ARCHITECT. REPRODUCTION IS PROHIBITED. IF SIGNATURE ON COVER SHEET DOES NOT APPEAR IN RED, THIS IS NOT AN AUTHORIZED COPY.

PERMIT SET

HAMPTON INN & SUITES by HILTON

OLD WATERFORD WAY
LELAND, NC 28451

issue date:

ISSUE	NAME	DATE
1ST	25% Set	09/04/2025
2ND	25% Set Resubmittal	10/30/2025
3RD	50% Set	10/31/2025
4TH	Owner Set	12/10/2025
5TH	Permit Set	09/17/2025

revisions:


Revision	Date	Description
2	07.20.26	COORDINATION

drawn by: KKJ
checked by: FTM
project no: 25-104


ENLARGED DOUBLE QUEEN

A404


9/18/2026 10:27:36 AM

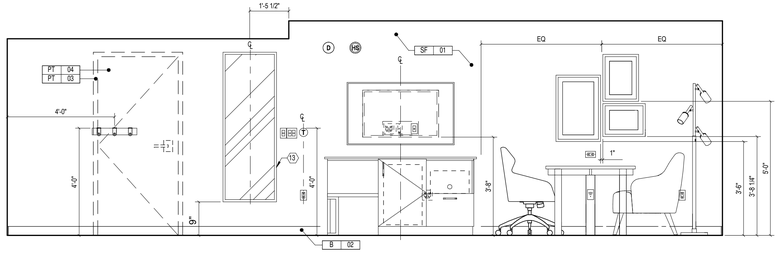


ACC DOUBLE QUEEN TV WALL ELEVATION (D)
3/8" = 1'-0"

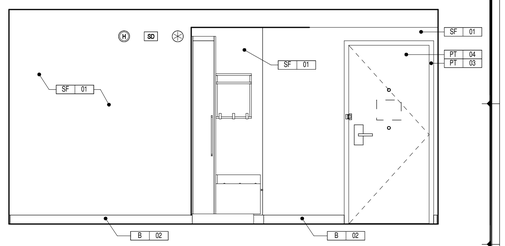

ACC DOUBLE QUEEN BATH WALL ELEVATION (C)
3/8" = 1'-0"

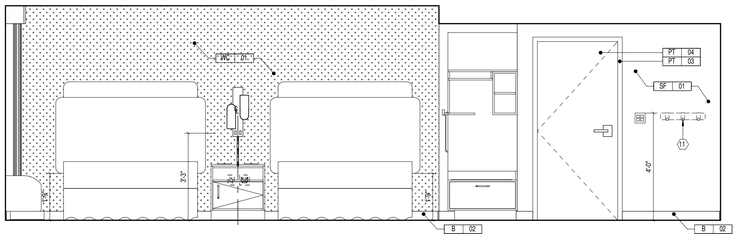

ACC DOUBLE QUEEN BED WALL ELEVATION (B)
3/8" = 1'-0"

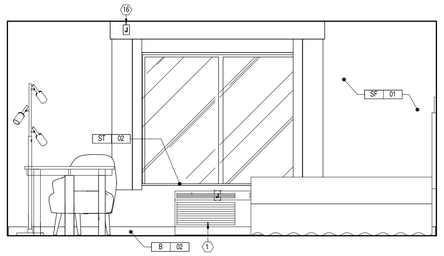

ACC DOUBLE QUEEN WINDOW WALL ELEVATION (A)
3/8" = 1'-0"

ELECTRICAL LEGEND AND SYMBOLS:

PLAN	ELEV.	
		DUPLEX RECEPTACLE
		DUPLEX RECEPTACLE W/ GFCI
		QUADPLEX RECEPTACLE
		QUADPLEX RECEPTACLE W/ GFCI
TV		TV/CABLE OUTLET
		TELEPHONE OUTLET
		CAT6 RJ45 INTERNET SOCKET
		SWITCH
T	T	WALL MOUNTED WIRELESS THERMOSTAT
J	J	WALL MOUNTED JUNCTION BOX
		EXHAUST FAN
		WALL MOUNTED WIRELESS ACCESS POINT PROVIDE 6" CLEARANCE TO ALL OTHER OUTLETS.
HS	HS	FIRE HORNS/STROBE (IN C.F. ROOMS ONLY, OMIT FIRE HORNS WHEN THESE ARE USED)
S	S	STROBE (IN C.F. ROOMS ONLY)
DB	D	DOORBELL LIGHT, (C.F. ROOMS ONLY)
H	H	FIRE HORN, STANDARD ROOMS
SD	SD	SMOKE DETECTOR
		SIDE WALL SPRINKLER HEAD
USB	USB	POWER OUTLET (DUPLEX WITH (2) QTY USB PORTS)
		DOORBELL-MOUNT AT 46" AFF TO CENTER OF BUTTON (C.F. ROOMS ONLY)

ELECTRICAL OUTLET HEIGHTS (U.N.O.)

TYPICAL WALL OUTLET	-	18" A.F.F.
BATHROOM VANITY OUTLET	-	48" A.F.F.
ACC. BATHROOM VANITY OUTLET	-	44" A.F.F.

GR-311	ENTRY WALL HOOKS
GR-312	STUDIO SUITE CANTILEVERED WALL SHELF
GR-313	STUDIO SUITE C-TABLE
GR-314	CLOSET
GR-314.ADA	ACCESSIBLE CLOSET
GR-315	STUDIO SUITE CLOSET
GR-315.ADA	ACCESSIBLE STUDIO SUITE CLOSET
GR-316	58" BATHROOM VANITY
GR-316.ADA	58" ACCESSIBLE BATHROOM VANITY
GR-317	68" BATHROOM VANITY
GR-317.ADA	68" ACCESSIBLE BATHROOM VANITY
GR-400	GUESTROOM WINDOW TREATMENT
GR-400.ADA.MA	ACCESSIBLE GUESTROOM WINDOW TREATMENT - MANUAL
GR-400.ADA.MO	ACCESSIBLE GUESTROOM WINDOW TREATMENT - MOTORIZED
GR-500	BEDROOM ARTWORK
GR-501	BATH ARTWORK
GR-502	FULL LENGTH MIRROR
GR-503	VANITY MIRROR
GR-600	KING MATTRESS SET
GR-601	QUEEN MATTRESS SET
GR-602.ADA	KING BED BASE ACCESSIBLE
GR-603.ADA	QUEEN BED BASE ACCESSIBLE
GR-604.ADA	KING ACCESSIBLE BEDSKIRT
GR-605.ADA	QUEEN ACCESSIBLE BEDSKIRT
GR-700	TELEVISION @ GUESTROOM
GR-701	TELEVISION MOUNT @ GUESTROOM
GR-702	MICROWAVE @ GUESTROOM
GR-703	REFRIGERATOR @ GUESTROOM

NOTE:

REFER TO SPECIFICATIONS FOR TILE PATTERNS. ALL TILE MUST BE INSTALLED PER MANUFACTURER'S REQUIREMENTS INCLUDING, BUT NOT LIMITED TO, INSTALLATION PATTERNS.

FINISH LEGEND:

ACT	ACOUSTIC CEILING TILE
B	WALL BASE
CP	CARPET
M	METAL
PL	PLASTIC LAMINATE
PT	PAINT
RF	RESILIENT FLOORING
SF	SPECIAL FINISH
ST	STONE
T	TILE
WC	WALL COVERING
W	WOOD FINISH
	FIRST FULL TILE

CEILING LEGEND: (X'-X")

8'-0" B — CEILING FINISH
MINIMUM CEILING HEIGHT


A	PRIMED & PAINTED GYPSUM BOARD
B	PRIMED & PAINTED GYPSUM BOARD - MOISTURE RESISTANT
C	UNDERSIDE OF FLOOR/ROOF SYSTEM - PRIMED AND PAINTED - REFER TO STANDARDS

KEYNOTES:


1. HARDWIRED PACKAGED TERMINAL AIR CONDITIONER (PTAC) UNIT
2. COMMUNICATING DOOR LOCATION WHEN USED.
3. EXTENDED WALL STOPS AT DOOR LOCATIONS AS NEEDED.
4. LIGHTS IN THIS AREA MUST BE DAMP LOCATION RATED AND W/ SHATTERPROOF LENSES.
5. WALL MOUNTED VANITY LIGHT - PROVIDE JUNCTION BOX, COORDINATED WITH FIXTURE.
6. SHOWER/BATH DRAIN LOCATION.
7. NO FINISHES UNDER SHOWER PAN/TUB.
8. PROVIDE DEDICATED ELECTRICAL CIRCUIT FOR EACH UNDERCOUNTER APPLIANCE.
9. DOORBELL ON/OFF SWITCH FOR COMMUNICATION FEATURE ROOMS ONLY - SIGNAGE AS REQUIRED.
10. DASHED BOXES AND CIRCLES REPRESENT ACCESSIBLE CLEAR FLOOR AREAS. REFER TO ACCESSIBILITY STANDARDS FOR MORE INFORMATION.
11. REFER TO ALTERNATE LOCATION FOR THE WALL HOOKS WHEN CONNECTING DOOR IS PRESENT.
12. PROVIDE BLOCKING AT WALLS WHERE INDICATED FOR TOILET ACCESSORIES AND FF&E.
13. MOVE MIRROR 6" AWAY WHEN CONNECTING DOOR IS PRESENT.
14. ALL OUTLETS MUST BE LOCATED DIRECTLY BEHIND THE FURNITURE. SHIFT OUTLETS ONLY AS NEEDED TO AVOID BACK-TO-BACK OUTLETS WITH THE ADJACENT ROOM. DO NOT SHIFT OUTLETS BEYOND THE EDGE OF THE FURNITURE
15. PROVIDE SWITCHES FOR OPTIONAL MOTORIZED DRAPERY IF USED IN ACCESSIBLE ROOMS

GUESTROOM FURNISHING LEGEND:


GR-100	SLEEPER SOFA
GR-101	TASK CHAIR
GR-102	LOUNGE CHAIR
GR-103	SIDE CHAIR
GR-200	KING TABLE LAMP
GR-201	QUEEN HEADBOARD SCONCE
GR-202	KING HEADBOARD SCONCE
GR-203	FLOOR LAMP
GR-204	VANITY LIGHT
GR-205	STUDIO SUITE TASK LAMP
GR-300	KING HEADBOARD
GR-301	QUEEN HEADBOARD
GR-302	KING LEFT-HAND NIGHTSTAND
GR-303	KING RIGHT-HAND NIGHTSTAND
GR-304	QUEEN NIGHTSTAND
GR-305	KING PLATFORM BED BASE
GR-306	QUEEN PLATFORM BED BASE
GR-307	HOSPITALITY UNIT
GR-308	STUDIO SUITE HOSPITALITY UNIT
GR-308.ADA	ACCESSIBLE STUDIO SUITE HOSPITALITY UNIT
GR-309	HAMPTON TABLE
GR-309.ADA	ACCESSIBLE HAMPTON TABLE
GR-310	TV PANEL

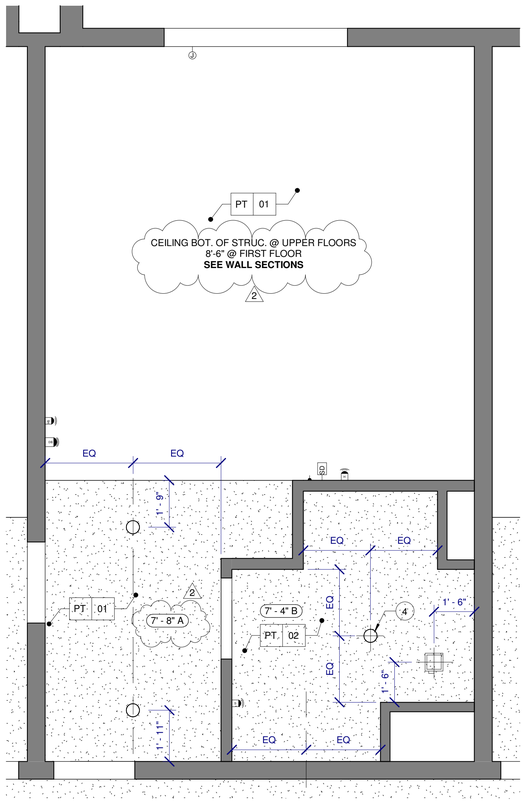


ACC. DOUBLE QUEEN - RCP (4)
3/8" = 1'-0"

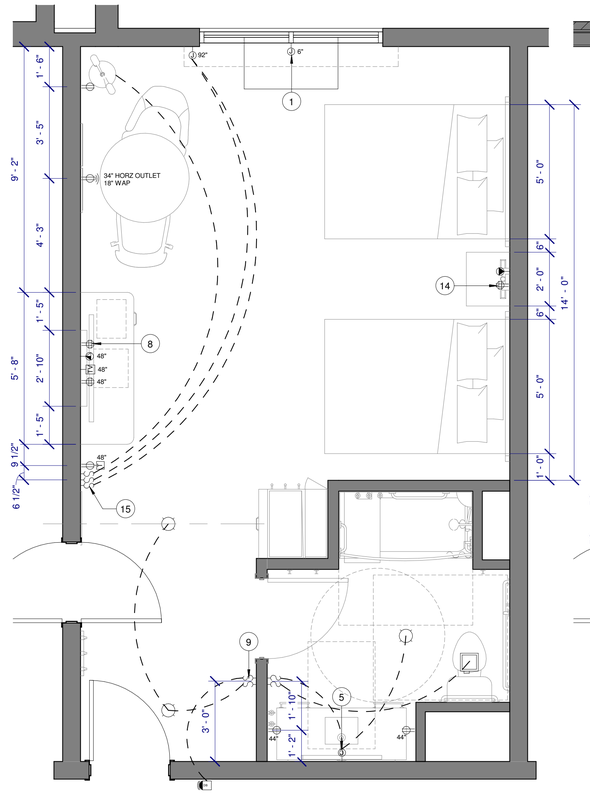

ACC. DOUBLE QUEEN - ELEC (3)
3/8" = 1'-0"

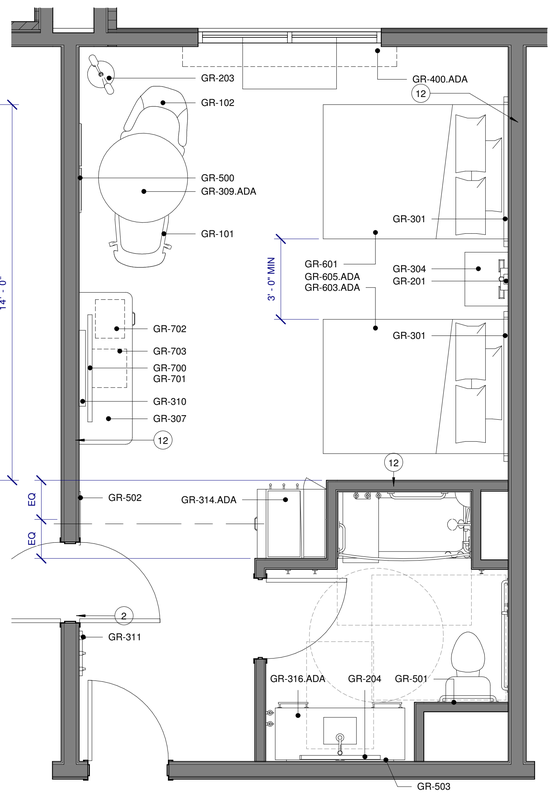

ACC. DOUBLE QUEEN - FURN (2)
3/8" = 1'-0"

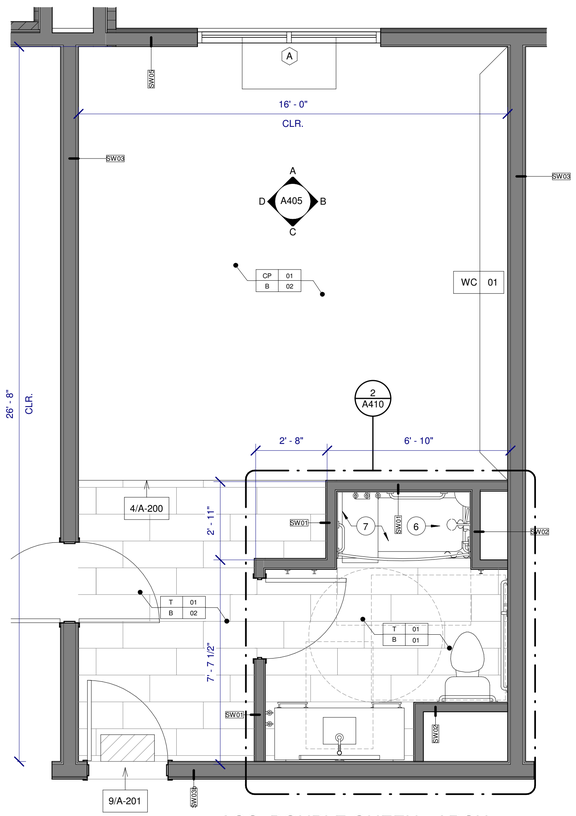

ACC. DOUBLE QUEEN - ARCH (1)
3/8" = 1'-0"

OLIVE
ARCHITECTURE
WWW.OLIVE-ARCH.COM
436 N. Harrington St. Ste. 140 Raleigh, NC 27603
p 919.838.9934
f 919.838.9995

OLIVE ARCHITECTURE, PLLC
REGISTERED ARCHITECTURAL COMPANY
52411
NORTH CAROLINA
RALEIGH, N.C.

FRANK T. MURPHY
REGISTERED ARCHITECT
5249
NORTH CAROLINA
RALEIGH, N. C.
09/17/2026

PERMIT SET

HAMPTON INN & SUITES by HILTON

OLD WATERFORD WAY
LELAND, NC 28451

issue date:

ISSUE	NAME	DATE
1ST	25% Set	09/04/2025
2ND	25% Set Resubmittal	10/30/2025
3RD	50% Set	10/31/2025
4TH	Owner Set	12/10/2025
5TH	Permit Set	09/17/2025

revisions:

Revision	Date	Description
2	07.20.26	COORDINATION


drawn by: Author
checked by: FTM
project no: 25-104

ENLARGED ACC. DOUBLE QUEEN


A405

9/18/2026 10:27:41 AM


THESE DRAWINGS ARE THE COPYRIGHT OF OLIVE ARCHITECTURE PLLC. THESE DOCUMENTS HAVE BEEN PREPARED SPECIFICALLY FOR THE PROJECT DESCRIBED IN THE ADDRESS BAR. THEY ARE NOT SUITABLE FOR USE ON OTHER PROJECTS OR IN OTHER LOCATIONS WITHOUT WRITTEN APPROVAL FROM THE ARCHITECT. REPRODUCTION IS PROHIBITED. IF SIGNATURE ON COVER SHEET DOES NOT APPEAR IN RED, THIS IS NOT AN AUTHORIZED COPY.

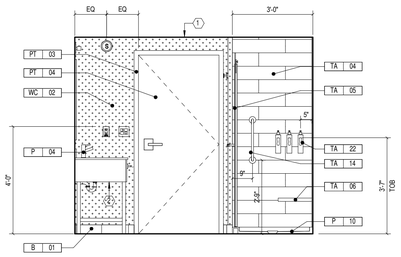


KING BATHROOM ELEVATION (H)
3/8" = 1'-0"

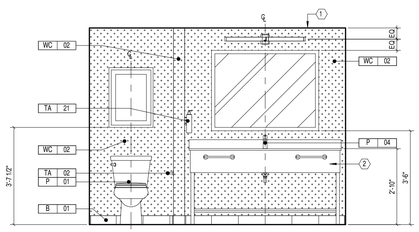


KING BATHROOM ELEVATION (G)
3/8" = 1'-0"

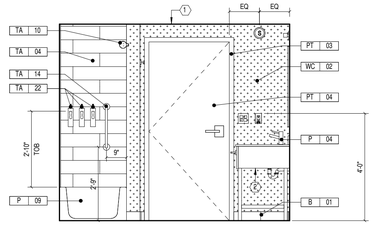


DBL. QUEEN BATHROOM ELEVATION (D)
3/8" = 1'-0"

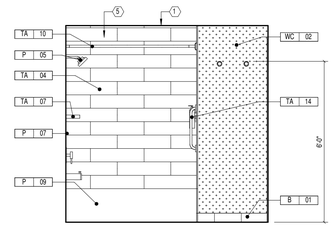


DBL. QUEEN BATHROOM ELEVATION (C)
3/8" = 1'-0"

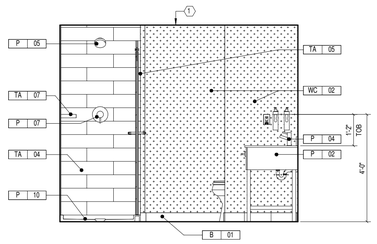


KING BATHROOM ELEVATION (F)
3/8" = 1'-0"

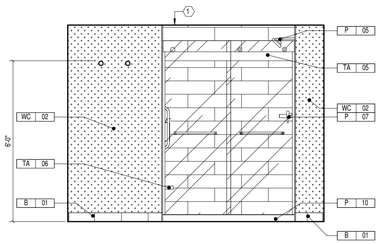


KING BATHROOM ELEVATION (E)
3/8" = 1'-0"

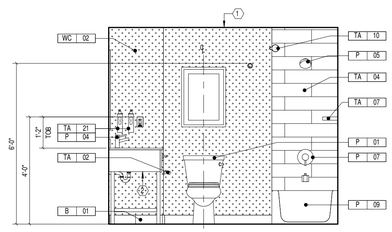


DBL. QUEEN BATHROOM ELEVATION (B)
3/8" = 1'-0"

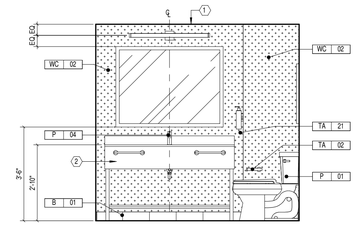

DBL. QUEEN BATHROOM ELEVATION (A)
3/8" = 1'-0"

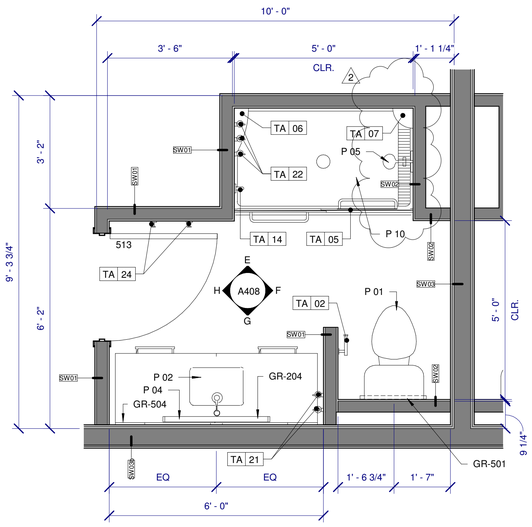

KING TYP. BATH PLAN (SHOWER) (2)
1/2" = 1'-0"

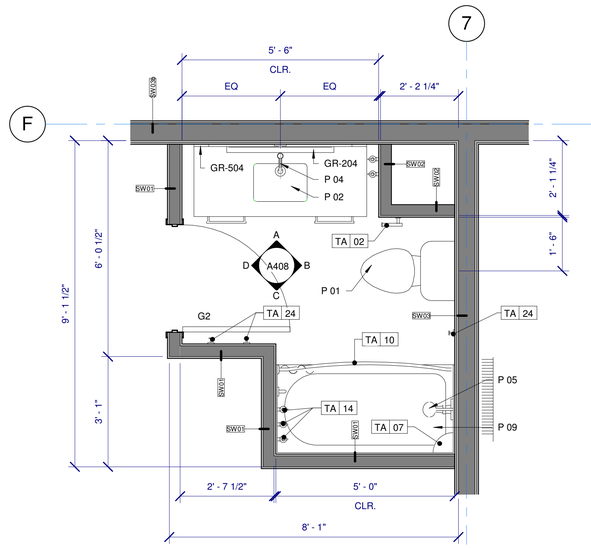

DOUBLE QUEEN TYP. BATH PLAN (TUB) (1)
1/2" = 1'-0"

THESE DRAWINGS ARE THE COPYRIGHT OF OLIVE ARCHITECTURE PLLC. THESE DOCUMENTS HAVE BEEN PREPARED SPECIFICALLY FOR THE PROJECT DESCRIBED IN THE ADDRESS BAR. THEY ARE NOT SUITABLE FOR USE ON OTHER PROJECTS OR IN OTHER LOCATIONS WITHOUT WRITTEN APPROVAL FROM THE ARCHITECT. REPRODUCTION IS PROHIBITED. IF SIGNATURE ON COVER SHEET DOES NOT APPEAR IN RED, THIS IS NOT AN AUTHORIZED COPY.

OLIVE
ARCHITECTURE
WWW.OLIVE-ARCH.COM
436 N. Harrington St. Ste. 140 p 919.838.9934
Raleigh, NC 27603 f 919.838.9993

OLIVE ARCHITECTURE, PLLC
REGISTERED ARCHITECTURAL COMPANY
52411
NORTH CAROLINA
RALEIGH, N.C.

FRANK T. MURPHY
REGISTERED ARCHITECT
5249
NORTH CAROLINA
RALEIGH, N.C.
09/17/2026

PERMIT SET

HAMPTON INN & SUITES by HILTON

OLD WATERFORD WAY
LELAND, NC 28451

issue date:

ISSUE	NAME	DATE
1ST	25% Set	09/04/2025
2ND	25% Set Resubmittal	10/30/2025
3RD	50% Set	10/31/2025
4TH	Owner Set	12/10/2025
5TH	Permit Set	09/17/2025

revisions:


Revision	Date	Description
2	07.20.26	COORDINATION

drawn by: KKJ
checked by: FTM
project no: 25-104


ENLARGED TYP. GUESTROOM BATHS

A408


9/18/2026 10:27:45 AM

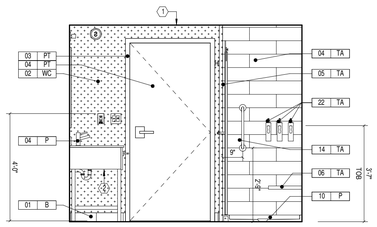


DBL. QUEEN BATH ELEVATION (J)
3/8" = 1'-0"

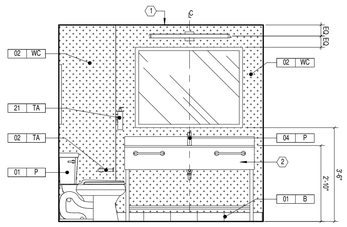


DBL. QUEEN BATH ELEVATION (H)
3/8" = 1'-0"

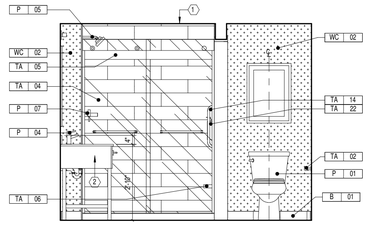


KING STUDIO SUITE BATH ELEVATION (D)
3/8" = 1'-0"

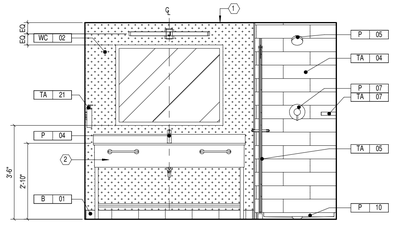


KING STUDIO SUITE BATH ELEVATION (C)
3/8" = 1'-0"

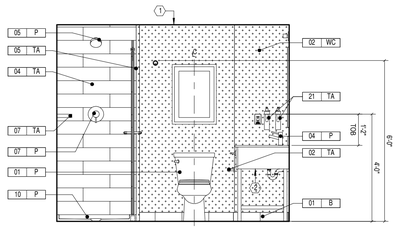


DBL. QUEEN BATH ELEVATION (G)
3/8" = 1'-0"

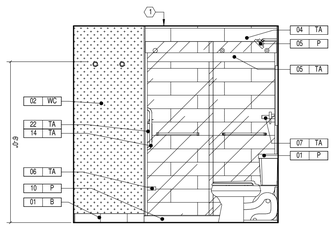


DBL. QUEEN BATH ELEVATION (F)
3/8" = 1'-0"

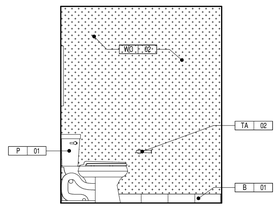


KING STUDIO SUITE BATH ELEVATION (E)
3/8" = 1'-0"

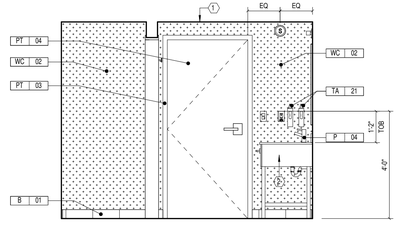


KING STUDIO SUITE BATH ELEVATION (B)
3/8" = 1'-0"

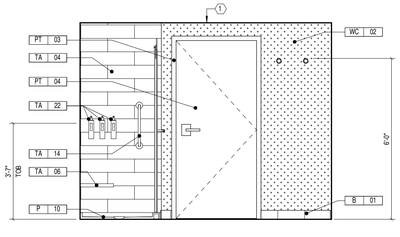

KING STUDIO SUITE BATH ELEVATION (A)
3/8" = 1'-0"

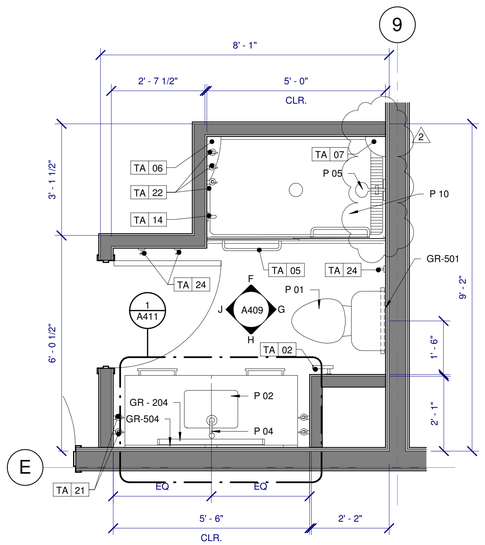

DOUBLE QUEEN TYP. BATH PLAN (SHOWER) (2)
1/2" = 1'-0"

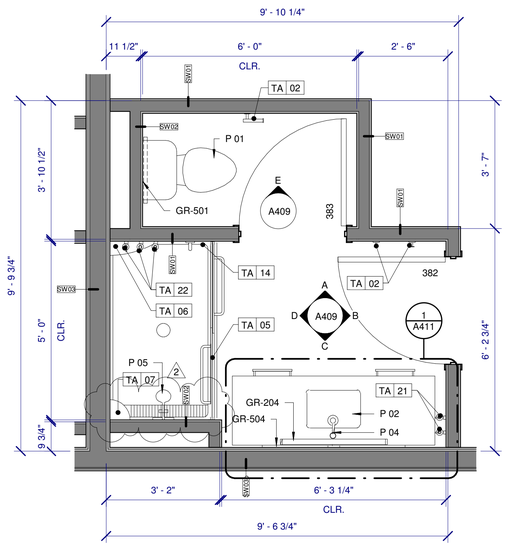

KING STUDIO SUITE - TYP. BATH PLAN (SHOWER) (1)
1/2" = 1'-0"

THESE DRAWINGS ARE THE COPYRIGHT OF OLIVE ARCHITECTURE PLLC. THESE DOCUMENTS HAVE BEEN PREPARED SPECIFICALLY FOR THE PROJECT DESCRIBED IN THE ADDRESS BAR. THEY ARE NOT SUITABLE FOR USE ON OTHER PROJECTS OR IN OTHER LOCATIONS WITHOUT WRITTEN APPROVAL FROM THE ARCHITECT. REPRODUCTION IS PROHIBITED. IF SIGNATURE ON COVER SHEET DOES NOT APPEAR IN RED, THIS IS NOT AN AUTHORIZED COPY.

OLIVE
ARCHITECTURE
WWW.OLIVE-ARCH.COM
436 N. Harrington St. Ste. 140 Raleigh, NC 27603
p 919.838.9934
f 919.838.9993

OLIVE ARCHITECTURE, PLLC
REGISTERED ARCHITECTURAL COMPANY
52411
NORTH CAROLINA
RALEIGH, N.C.

FRANK T. MURPHY
REGISTERED ARCHITECT
5249
NORTH CAROLINA
RALEIGH, N.C.
09/17/2026

PERMIT SET

HAMPTON INN & SUITES by HILTON

OLD WATERFORD WAY
LELAND, NC 28451

issue date:

ISSUE	NAME	DATE
1ST	25% Set	09/04/2025
2ND	25% Set Resubmittal	10/30/2025
3RD	50% Set	10/31/2025
4TH	Owner Set	12/10/2025
5TH	Permit Set	09/17/2025

revisions:


Revision	Date	Description
2	07.20.26	COORDINATION

drawn by: KKJ
checked by: FTM
project no: 25-104


ENLARGED TYP. GUESTROOM BATHS

A409


9/18/2026 10:27:50 AM

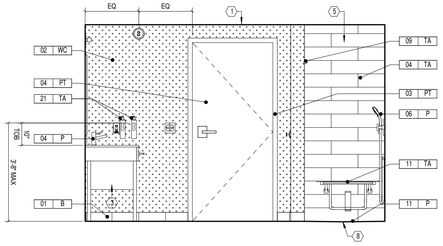


ACC. KING STUDIO SUITE BATH ELEVATION (H)
3/8" = 1'-0"

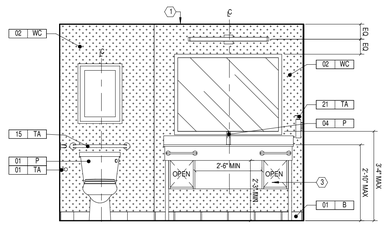


ACC. KING STUDIO SUITE BATH ELEVATION (G)
3/8" = 1'-0"

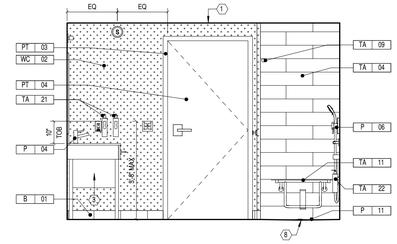


ACC. DBL./KING BATH ELEVATION (D)
3/8" = 1'-0"

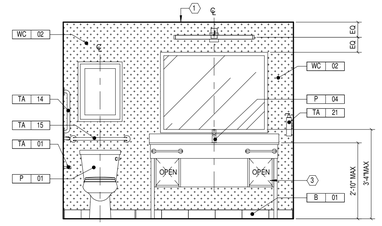


ACC. DBL./KING BATH ELEVATION (C)
3/8" = 1'-0"

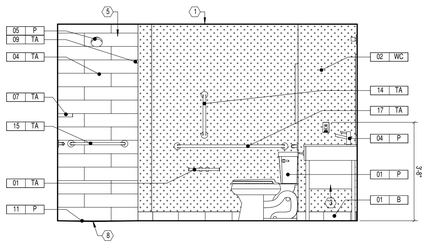


ACC. KING STUDIO SUITE BATH ELEVATION (F)
3/8" = 1'-0"

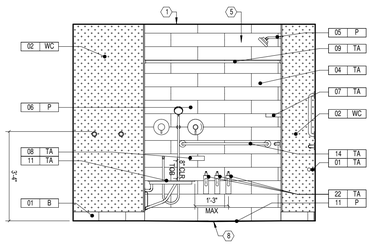


ACC. KING STUDIO SUITE BATH ELEVATION (E)
3/8" = 1'-0"

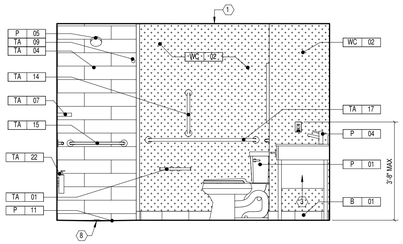


ACC. DBL./KING BATH ELEVATION (B)
3/8" = 1'-0"

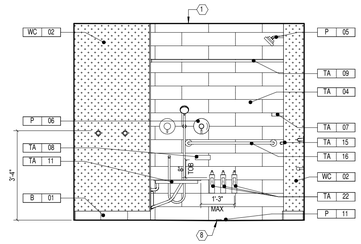

ACC. DBL./KING BATH ELEVATION (A)
3/8" = 1'-0"

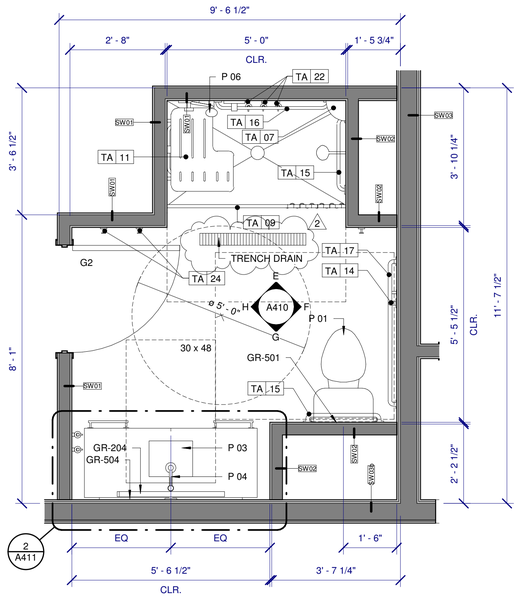

ACC. KING STUDIO SUITE TYP. BATH PLAN (SHOWER) (1)
1/2" = 1'-0"

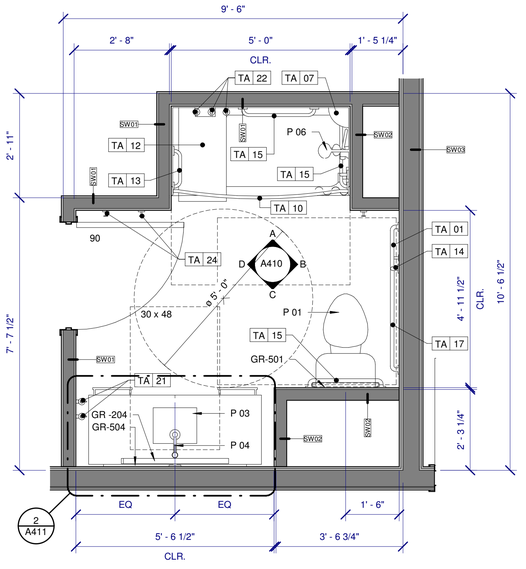

ACC. DOUBLE QUEEN/KING TYP. BATH PLAN (TUB) (2)
1/2" = 1'-0"

THESE DRAWINGS ARE THE COPYRIGHT OF OLIVE ARCHITECTURE PLLC. THESE DOCUMENTS HAVE BEEN PREPARED SPECIFICALLY FOR THE PROJECT DESCRIBED IN THE ADDRESS BAR. THEY ARE NOT SUITABLE FOR USE ON OTHER PROJECTS OR IN OTHER LOCATIONS WITHOUT WRITTEN APPROVAL FROM THE ARCHITECT. REPRODUCTION IS PROHIBITED. IF SIGNATURE ON COVER SHEET DOES NOT APPEAR IN RED, THIS IS NOT AN AUTHORIZED COPY.

OLIVE
ARCHITECTURE
WWW.OLIVE-ARCH.COM
436 N. Harrington St. Ste. 140 Raleigh, NC 27603
p 919.838.9934
f 919.838.9955

OLIVE ARCHITECTURE, PLLC
REGISTERED ARCHITECTURAL COMPANY
52411
NORTH CAROLINA
RALEIGH, N.C.

FRANK T. MURPHY
REGISTERED ARCHITECT
5249
NORTH CAROLINA
RALEIGH, N.C.
09/17/2026

PERMIT SET

HAMPTON INN & SUITES by HILTON

OLD WATERFORD WAY
LELAND, NC 28451

issue date:

ISSUE	NAME	DATE
1ST	25% Set	09/04/2025
2ND	25% Set Resubmittal	10/30/2025
3RD	50% Set	10/31/2025
4TH	Owner Set	12/10/2025
5TH	Permit Set	09/17/2025

revisions:


Revision	Date	Description
2	07.20.26	COORDINATION

drawn by: KKJ
checked by: FTM
project no: 25-104

ENLARGED ACC. GUESTROOM BATHS


A410

9/18/2026 10:27:54 AM

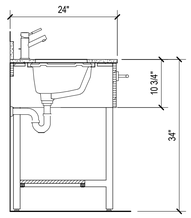


TYP. BATHROOM - VANITY DETAIL 4

3/4" = 1'-0"

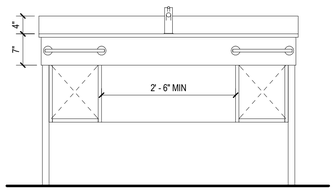


TYP. GUEST VANITY ELEVATION B

3/4" = 1'-0"

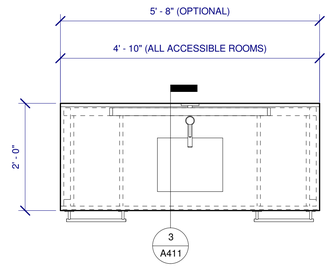


TYP. GUEST VANITY PLAN 2

3/4" = 1'-0"

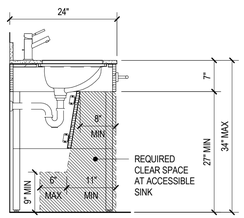


ACCESSIBLE VANITY DETAIL 3

3/4" = 1'-0"

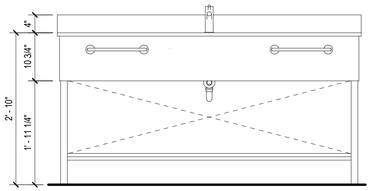

TYP ACC. GUEST VANITY ELEVATION A

3/4" = 1'-0"

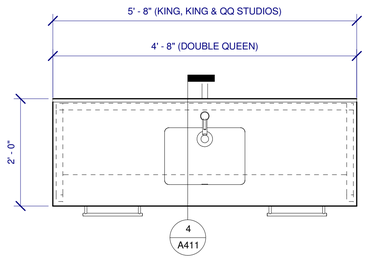

TYP ACC. GUEST VANITY PLAN 1

3/4" = 1'-0"

THESE DRAWINGS ARE THE COPYRIGHT OF OLIVE ARCHITECTURE PLLC. THESE DOCUMENTS HAVE BEEN PREPARED SPECIFICALLY FOR THE PROJECT DESCRIBED IN THE ADDRESS BAR. THEY ARE NOT SUITABLE FOR USE ON OTHER PROJECTS OR IN OTHER LOCATIONS WITHOUT WRITTEN APPROVAL FROM THE ARCHITECT. REPRODUCTION IS PROHIBITED. IF SIGNATURE ON COVER SHEET DOES NOT APPEAR IN RED, THIS IS NOT AN AUTHORIZED COPY.

OLIVE
ARCHITECTURE
WWW.OLIVE-ARCH.COM
436 N. Harrington St. Ste. 140
Raleigh, NC 27603
p 919.838.9934
f 919.838.9955

OLIVE ARCHITECTURE, PLLC
REGISTERED ARCHITECTURAL COMPANY
52411
NORTH CAROLINA
RALEIGH, N.C.

FRANK T. MURPHY
REGISTERED ARCHITECT
5249
NORTH CAROLINA
RALEIGH, N. C.
09/17/2026

PERMIT SET

HAMPTON INN & SUITES by HILTON

OLD WATERFORD WAY
LELAND, NC 28451

issue date:

ISSUE	NAME	DATE
1ST	25% Set	09/04/2025
2ND	25% Set Resubmittal	10/30/2025
3RD	50% Set	10/31/2025
4TH	Owner Set	12/10/2025
5TH	Permit Set	09/17/2025

revisions:


Revision	Date	Description

drawn by:
KKJ
checked by:
FTM
project no:
25-104

GUESTROOM
BATHROOM VANITY
DETAILS


A411

9/18/2026 10:27:57 AM

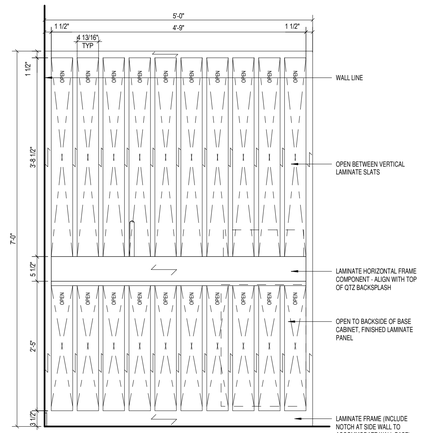


STUDIO SUITE HOSPITALITY UNIT - ACCESSOBLE UNIT ELEVATION 6

3/4" = 1'-0"

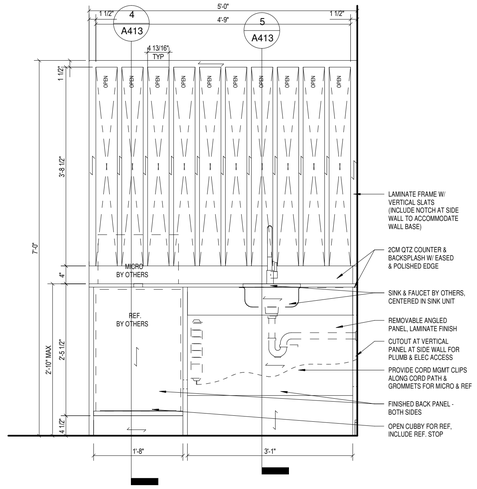


STUDIO SUITE HOSPITALITY UNIT - ACCESSOBLE UNIT ELEVATION 5

3/4" = 1'-0"

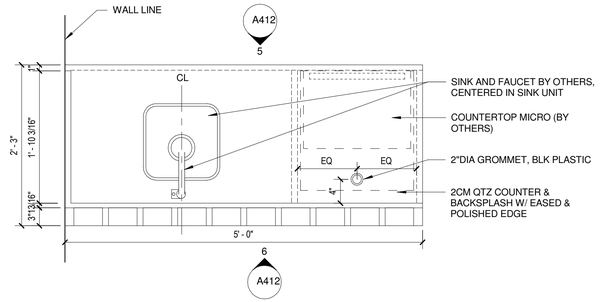


ACCESSIBLE KITCHEN UNIT PLAN 2

1" = 1'-0"

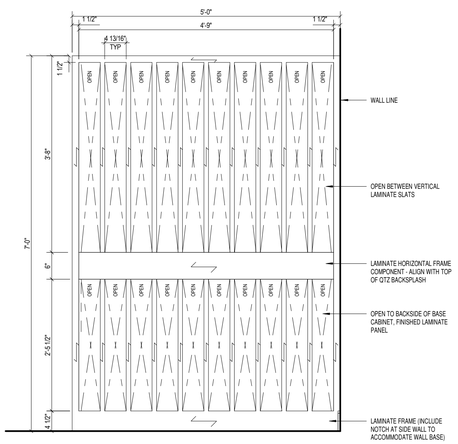


STUDIO SUITE HOSPITALITY UNIT - STANDARD UNIT ELEVATION 4

3/4" = 1'-0"

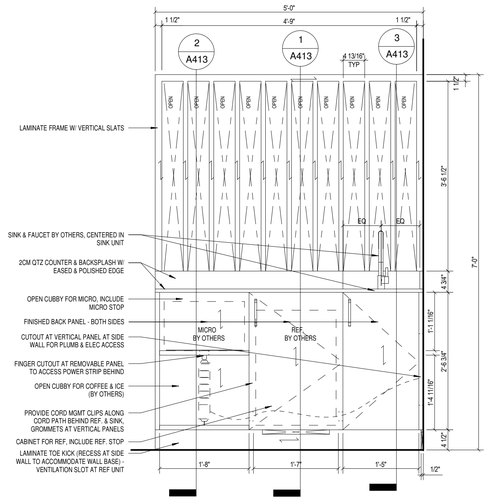

STUDIO SUITE HOSPITALITY UNIT - STANDARD UNIT ELEVATION 3

3/4" = 1'-0"

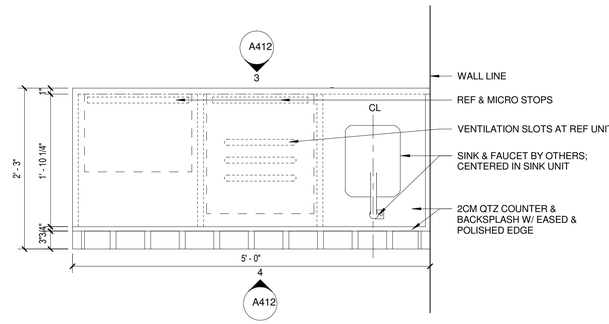

STANDARD KITCHEN UNIT 1

1" = 1'-0"

OLIVE
ARCHITECTURE
WWW.OLIVE-ARCH.COM
436 N. Harrington St. Ste. 140 p 919.838.9934
Raleigh, NC 27603 f 919.838.9993

OLIVE ARCHITECTURE, PLLC
REGISTERED ARCHITECTURAL COMPANY
52411
NORTH CAROLINA
RALEIGH, N.C.

FRANK T. MURPHY
REGISTERED ARCHITECT
5249
NORTH CAROLINA
RALEIGH, N. C.
09/17/2026

THESE DRAWINGS ARE THE COPYRIGHT OF OLIVE ARCHITECTURE PLLC. THESE DOCUMENTS HAVE BEEN PREPARED SPECIFICALLY FOR THE PROJECT DESCRIBED IN THE ADDRESS BAR. THEY ARE NOT SUITABLE FOR USE ON OTHER PROJECTS OR IN OTHER LOCATIONS WITHOUT WRITTEN APPROVAL FROM THE ARCHITECT. REPRODUCTION IS PROHIBITED. IF SIGNATURE ON COVER SHEET DOES NOT APPEAR IN RED, THIS IS NOT AN AUTHORIZED COPY.

PERMIT SET

HAMPTON INN & SUITES by HILTON

OLD WATERFORD WAY
LELAND, NC 28451

issue date:

ISSUE	NAME	DATE
1ST	25% Set	09/04/2025
2ND	25% Set Resubmittal	10/30/2025
3RD	50% Set	10/31/2025
4TH	Owner Set	12/10/2025
5TH	Permit Set	09/17/2025

revisions:

Revision	Date	Description

drawn by: KKJ


checked by: FTM

project no: 25-104

GUESTROOM STUDIO SUITE DETAILS


A412

9/18/2026 10:27:59 AM

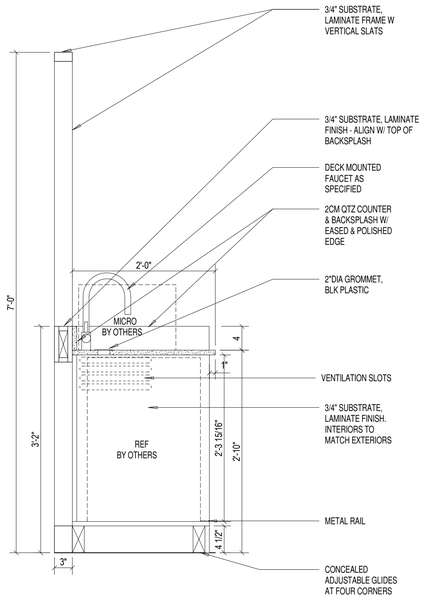


MILLWORK - STUDIO SUITE
HOSPITALITY UNIT - ACCESSOBLE
UNIT SECTION 'A' 5

1" = 1'-0"

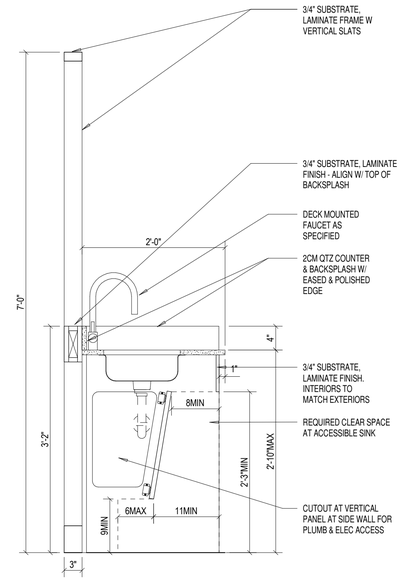


MILLWORK - STUDIO SUITE
HOSPITALITY UNIT - ACCESSOBLE
UNIT SECTION 'B' 4

1" = 1'-0"

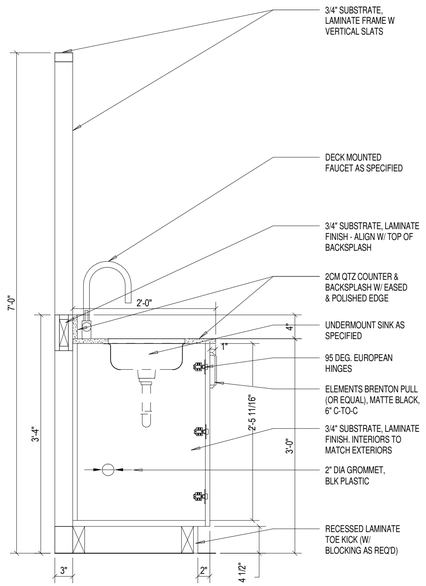


MILLWORK - STUDIO SUITE
HOSPITALITY UNIT - STANDARD
UNIT SECTION 'A' 3

1" = 1'-0"

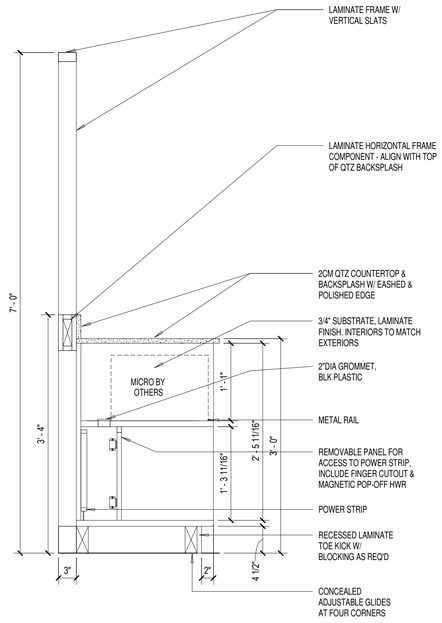

MILLWORK - STUDIO SUITE
HOSPITALITY UNIT - STANDARD
UNIT SECTION 'C' 2

1" = 1'-0"

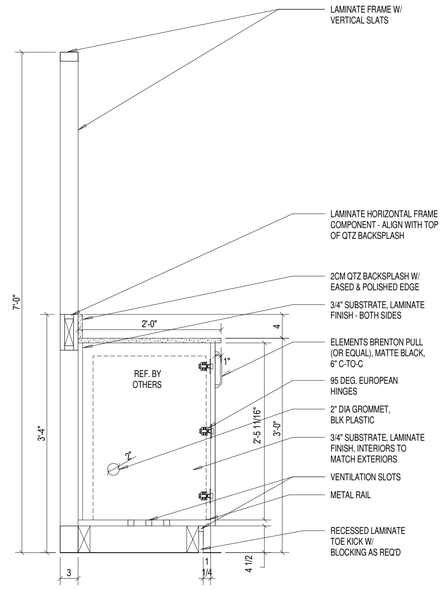

MILLWORK - STUDIO SUITE
HOSPITALITY UNIT - STANDARD
UNIT SECTION 'B' 1

1" = 1'-0"

OLIVE
ARCHITECTURE
WWW.OLIVE-ARCH.COM
436 N. Harrington St. Ste. 140 p 919.838.9934
Raleigh, NC 27603 f 919.838.9995

OLIVE ARCHITECTURE, PLLC
REGISTERED ARCHITECTURAL COMPANY
52411
NORTH CAROLINA
RALEIGH, N.C.

FRANK T. MURPHY
REGISTERED ARCHITECT
5249
NORTH CAROLINA
RALEIGH, N. C.
09/17/2026

PERMIT SET

HAMPTON INN & SUITES by HILTON

OLD WATERFORD WAY
LELAND, NC 28451

issue date:

ISSUE	NAME	DATE
1ST	25% Set	09/04/2025
2ND	25% Set Resubmittal	10/30/2025
3RD	50% Set	10/31/2025
4TH	Owner Set	12/10/2025
5TH	Permit Set	09/17/2025

revisions:

Revision	Date	Description


drawn by: KKJ
checked by: FTM
project no: 25-104

GUESTROOM STUDIO SUITE DETAILS

A413

9/18/2026 10:28:02 AM

THESE DRAWINGS ARE THE COPYRIGHT OF OLIVE ARCHITECTURE PLLC. THESE DOCUMENTS HAVE BEEN PREPARED SPECIFICALLY FOR THE PROJECT DESCRIBED IN THE ADDRESS BAR. THEY ARE NOT SUITABLE FOR USE ON OTHER PROJECTS OR IN OTHER LOCATIONS WITHOUT WRITTEN APPROVAL FROM THE ARCHITECT. REPRODUCTION IS PROHIBITED. IF SIGNATURE ON COVER SHEET DOES NOT APPEAR IN RED, THIS IS NOT AN AUTHORIZED COPY.

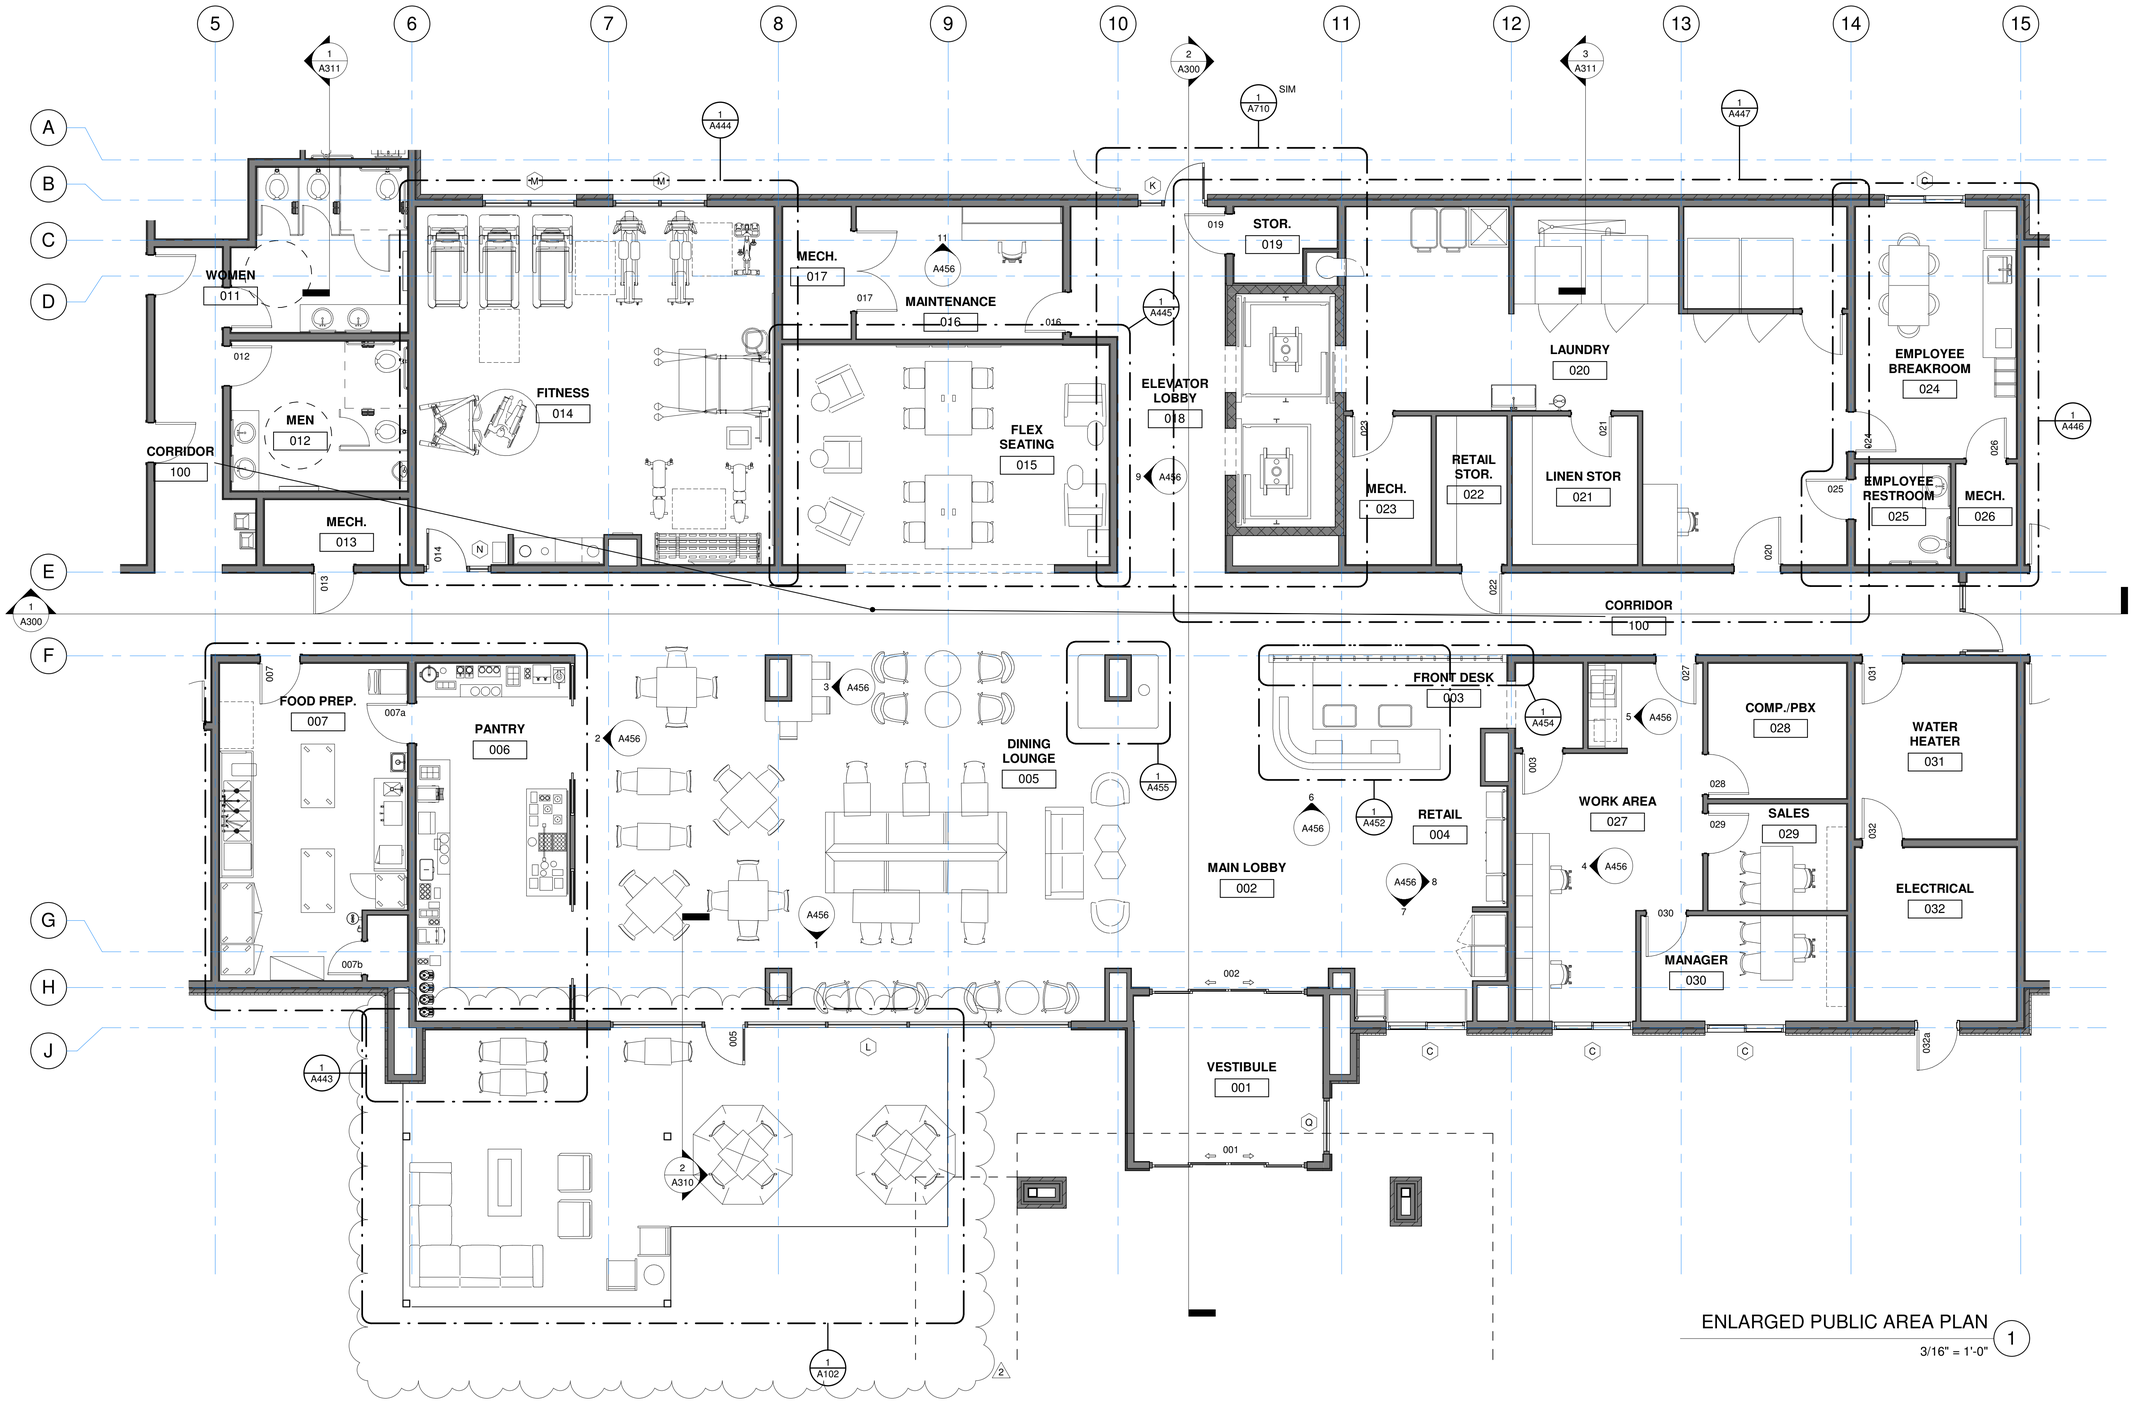

ENLARGED PUBLIC AREA PLAN 1

3/16" = 1'-0"

OLIVE
ARCHITECTURE
WWW.OLIVE-ARCH.COM
436 N. Harrington St. Ste. 140 p 919.838.9934
Raleigh, NC 27603 f 919.838.9955

OLIVE ARCHITECTURE, PLLC
REGISTERED ARCHITECTURAL COMPANY 52411 NORTH CAROLINA
RALEIGH, N.C.

FRANK T. MURPHY
REGISTERED ARCHITECT
5249
NORTH CAROLINA
RALEIGH, N. C.
09/17/2026

PERMIT SET

HAMPTON INN & SUITES by HILTON

OLD WATERFORD WAY
LELAND, NC 28451

issue date:		
ISSUE	NAME	DATE
1ST	25% Set	09/04/2025
2ND	25% Set Resubmittal	10/30/2025
3RD	50% Set	10/31/2025
4TH	Owner Set	12/10/2025
5TH	Permit Set	09/17/2025

revisions:		
Revision	Date	Description
2	07.20.26	COORDINATION

drawn by: KKJ

checked by: FTM


project no: 25-104

ENLARGED PUBLIC AREA

A440

9/18/2026 10:28:08 AM

THESE DRAWINGS ARE THE COPYRIGHT OF OLIVE ARCHITECTURE PLLC. THESE DOCUMENTS HAVE BEEN PREPARED SPECIFICALLY FOR THE PROJECT DESCRIBED IN THE ADDRESS BAR. THEY ARE NOT SUITABLE FOR USE ON OTHER PROJECTS OR IN OTHER LOCATIONS WITHOUT WRITTEN APPROVAL FROM THE ARCHITECT. REPRODUCTION IS PROHIBITED. IF SIGNATURE ON COVER SHEET DOES NOT APPEAR IN RED, THIS IS NOT AN AUTHORIZED COPY.

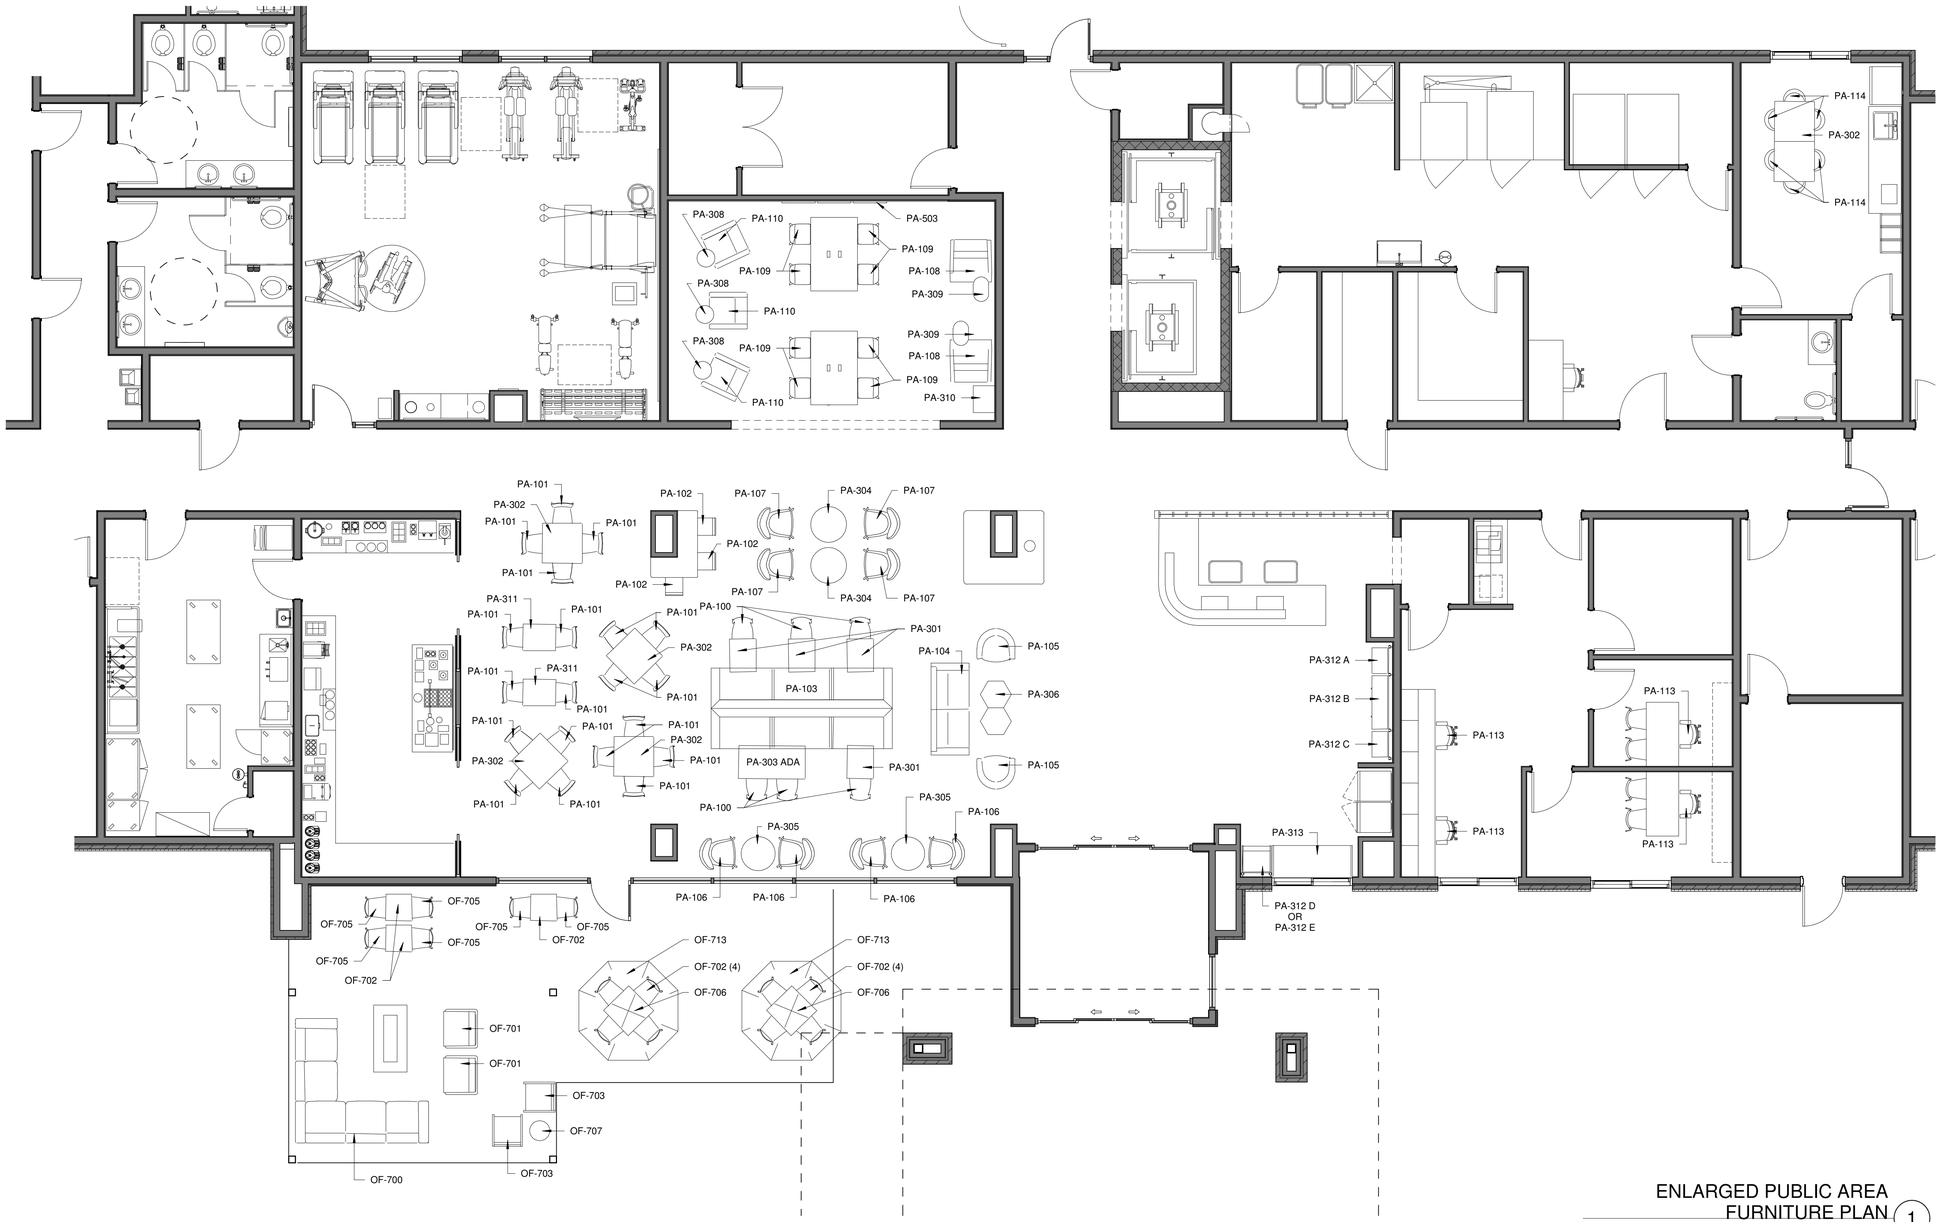

ENLARGED PUBLIC AREA
FURNITURE PLAN (1)
3/16" = 1'-0"

OLIVE
ARCHITECTURE
WWW.OLIVE-ARCH.COM
436 N. Harrington St. Ste. 140
Raleigh, NC 27603
p 919.838.9934
f 919.838.9995

OLIVE ARCHITECTURE, PLLC
REGISTERED ARCHITECTURAL COMPANY
52411
NORTH CAROLINA
RALEIGH, N.C.

FRANK T. MURPHY
REGISTERED ARCHITECT
5249
NORTH CAROLINA
RALEIGH, N. C.
09/17/2026

PERMIT SET

HAMPTON INN & SUITES by HILTON

OLD WATERFORD WAY
LELAND, NC 28451

issue date:

ISSUE	NAME	DATE
1ST	25% Set	09/04/2025
2ND	25% Set Resubmittal	10/30/2025
3RD	50% Set	10/31/2025
4TH	Owner Set	12/10/2025
5TH	Permit Set	09/17/2025

revisions:

Revision	Date	Description

drawn by: Author
checked by: Checker
project no: 25-104

ENLARGED LOBBY FURNITURE

A441

9/18/2026 10:28:13 AM

THESE DRAWINGS ARE THE COPYRIGHT OF OLIVE ARCHITECTURE PLLC. THESE DOCUMENTS HAVE BEEN PREPARED SPECIFICALLY FOR THE PROJECT DESCRIBED IN THE ADDRESS BAR. THEY ARE NOT SUITABLE FOR USE ON OTHER PROJECTS OR IN OTHER LOCATIONS WITHOUT WRITTEN APPROVAL FROM THE ARCHITECT. REPRODUCTION IS PROHIBITED. IF SIGNATURE ON COVER SHEET DOES NOT APPEAR IN RED, THIS IS NOT AN AUTHORIZED COPY.



ENLARGED LOBBY - RCP (1)

3/16" = 1'-0"

CEILING LEGEND

CEILING HEIGHT

X'-X" Y — CEILING FINISH

FINISH	DESCRIPTION
A	PRIMED AND PAINTED GYPSUM BOARD
B	PRIMED AND PAINTED GYPSUM BOARD - MOISTURE RESISTANT
C	UNDERSIDE OF FLOOR/ ROOF SYSTEM - PRIMED AND PAINTED; REFER TO STANDARDS
D	2x2 LAY IN ACOUSTIC CEILING TILE
E	2x4 LAY IN ACOUSTIC CEILING TILE
F	2x2 LAY IN ACOUSTIC CEILING TILE - VINYL CLAD / WASHABLE
G	2x4 LAY IN ACOUSTIC CEILING TILE - VINYL CLAD / WASHABLE
H	EIFS
J	WOOD PANEL

OLIVE
ARCHITECTURE
WWW.OLIVE-ARCH.COM
436 N. Harrington St. Ste. 140 p 919.838.9934
Raleigh, NC 27603 f 919.838.9993

OLIVE ARCHITECTURE, PLLC
REGISTERED ARCHITECTURAL COMPANY
52411
NORTH CAROLINA
RALEIGH, N.C.

FRANK T. MURRAY
REGISTERED ARCHITECT
5249
NORTH CAROLINA
RALEIGH, N. C.
09/17/2026

THESE DRAWINGS ARE THE COPYRIGHT OF OLIVE ARCHITECTURE PLLC. THESE DOCUMENTS HAVE BEEN PREPARED SPECIFICALLY FOR THE PROJECT DESCRIBED IN THE ADDRESS BAR. THEY ARE NOT SUITABLE FOR USE ON OTHER PROJECTS OR IN OTHER LOCATIONS WITHOUT WRITTEN APPROVAL FROM THE ARCHITECT. REPRODUCTION IS PROHIBITED. IF SIGNATURE ON COVER SHEET DOES NOT APPEAR IN RED, THIS IS NOT AN AUTHORIZED COPY.

PERMIT SET

HAMPTON INN & SUITES by HILTON

OLD WATERFORD WAY
LELAND, NC 28451

issue date:

ISSUE	NAME	DATE
1ST	25% Set	09/04/2025
2ND	25% Set Resubmittal	10/30/2025
3RD	50% Set	10/31/2025
4TH	Owner Set	12/10/2025
5TH	Permit Set	09/17/2025

revisions:


Revision	Date	Description

drawn by: KKJ
checked by: FTM
project no: 25-104


ENLARGED LOBBY RCP

A442


9/18/2026 10:29:18 AM

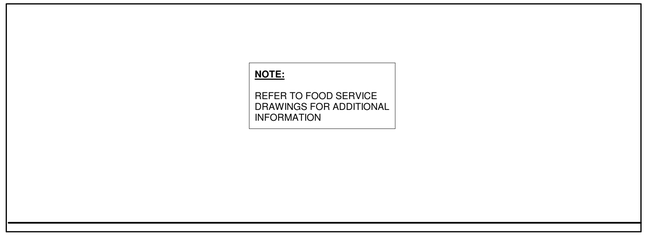


FOOD PREP ELEVATION H
3/8" = 1'-0"

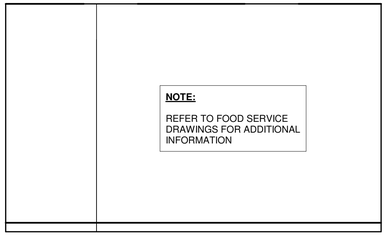


FOOD PREP ELEVATION G
3/8" = 1'-0"

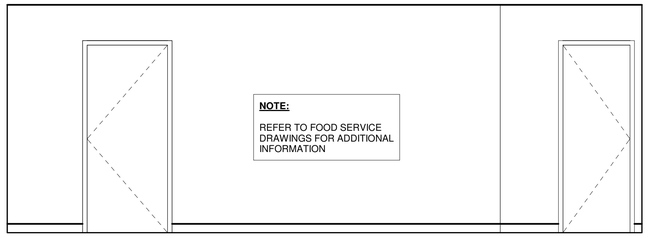


FOOD PREP ELEVATION F
3/8" = 1'-0"

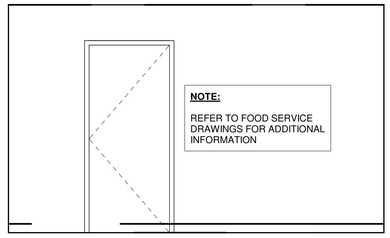


FOOD PREP ELEVATION E
3/8" = 1'-0"

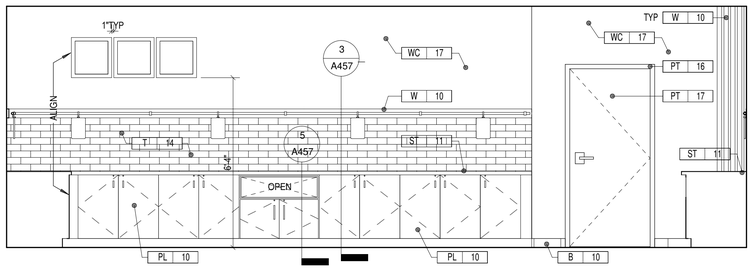


PANTRY ELEVATION D
3/8" = 1'-0"

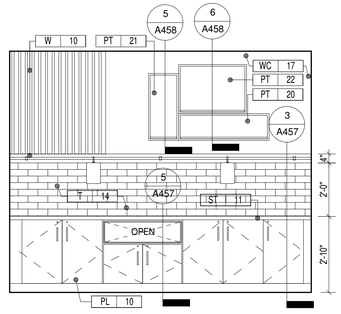


PANTRY ELEVATION C
3/8" = 1'-0"

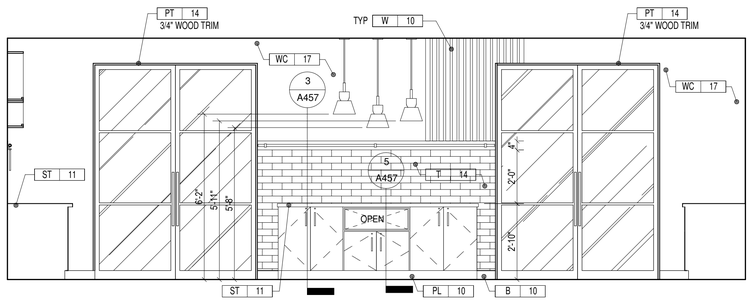

PANTRY ELEVATION B
3/8" = 1'-0"

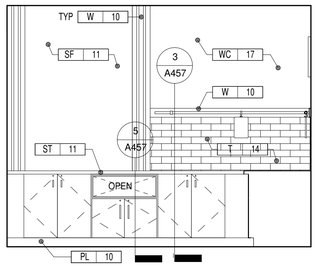

PANTRY ELEVATION A
3/8" = 1'-0"

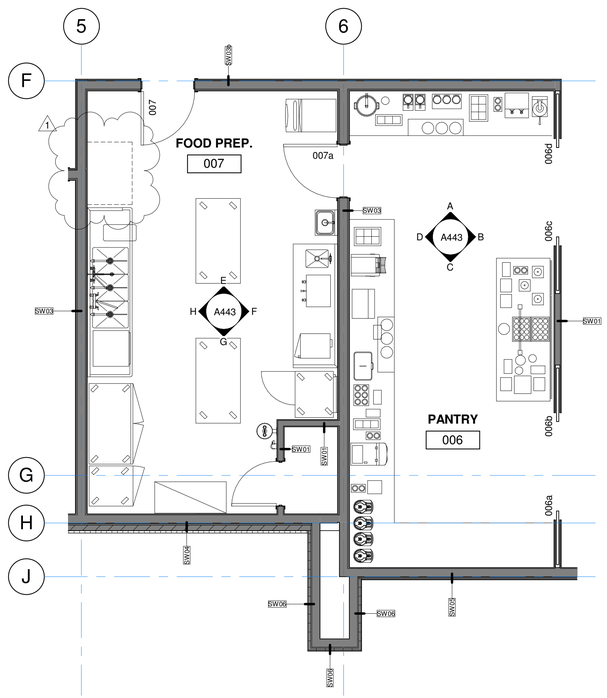

ENLARGED PANTRY 1
1/4" = 1'-0"

OLIVE
ARCHITECTURE
WWW.OLIVE-ARCH.COM
436 N. Harrington St. Ste. 140
Raleigh, NC 27603
p 919.838.9934
f 919.838.9955

OLIVE ARCHITECTURE, PLLC
REGISTERED ARCHITECTURAL COMPANY
52411
NORTH CAROLINA
RALEIGH, N.C.

FRANK T. MURPHY
REGISTERED ARCHITECT
5249
NORTH CAROLINA
RALEIGH, N. C.
09/17/2026

PERMIT SET

HAMPTON INN & SUITES by HILTON

OLD WATERFORD WAY
LELAND, NC 28451

issue date:

ISSUE	NAME	DATE
1ST	25% Set	09/04/2025
2ND	25% Set Resubmittal	10/30/2025
3RD	50% Set	10/31/2025
4TH	Owner Set	12/10/2025
5TH	Permit Set	09/17/2025

revisions:

Revision	Date	Description
1	04.16.26	HILTON COMMENTS


drawn by:
KKJ
checked by:
FTM
project no:
25-104

ENLARGED PANTRY

A443


9/18/2026 10:28:23 AM

THESE DRAWINGS ARE THE COPYRIGHT OF OLIVE ARCHITECTURE PLLC. THESE DOCUMENTS HAVE BEEN PREPARED SPECIFICALLY FOR THE PROJECT DESCRIBED IN THE ADDRESS BAR. THEY ARE NOT SUITABLE FOR USE ON OTHER PROJECTS OR IN OTHER LOCATIONS WITHOUT WRITTEN APPROVAL FROM THE ARCHITECT. REPRODUCTION IS PROHIBITED. IF SIGNATURE ON COVER SHEET DOES NOT APPEAR IN RED, THIS IS NOT AN AUTHORIZED COPY.

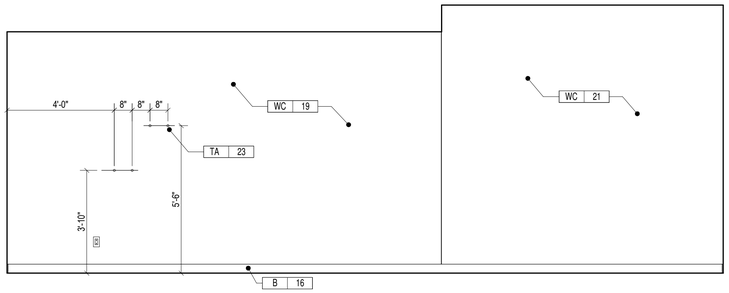


FINTNESS CENTER ELEVATION D

3/8" = 1'-0"

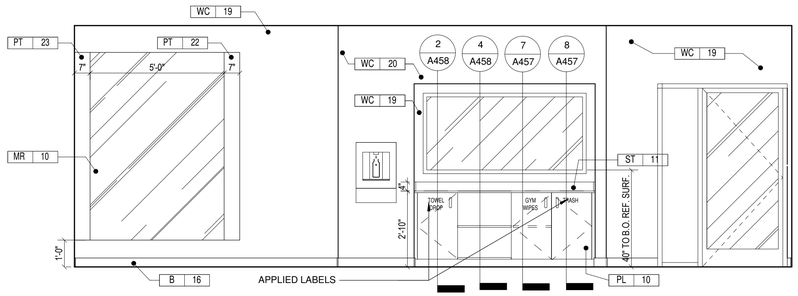


FINTNESS CENTER ELEVATION C

3/8" = 1'-0"

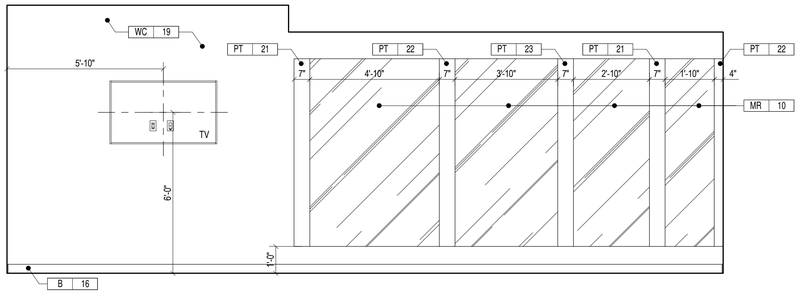


FINTNESS CENTER ELEVATION B

3/8" = 1'-0"

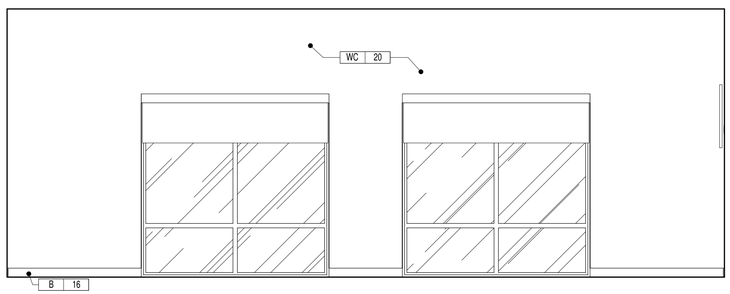


FINTNESS CENTER ELEVATION A

3/8" = 1'-0"

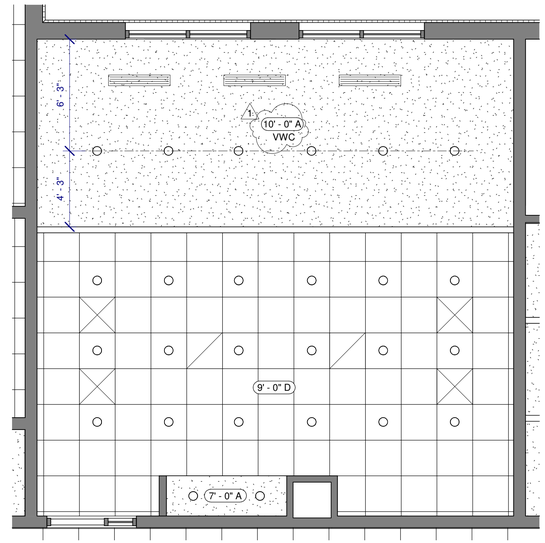

FITNESS - RCP 2

1/4" = 1'-0"

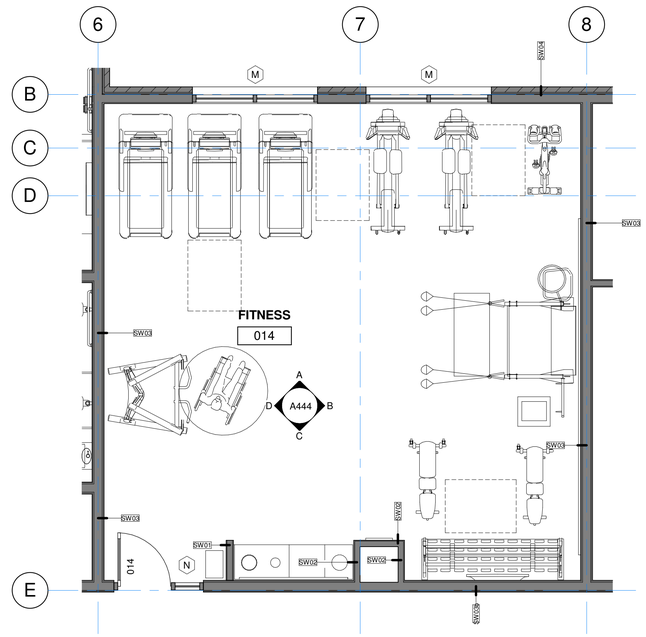

ENLARGED FITNESS PLAN 1

1/4" = 1'-0"

THESE DRAWINGS ARE THE COPYRIGHT OF OLIVE ARCHITECTURE PLLC. THESE DOCUMENTS HAVE BEEN PREPARED SPECIFICALLY FOR THE PROJECT DESCRIBED IN THE ADDRESS BAR. THEY ARE NOT SUITABLE FOR USE ON OTHER PROJECTS OR IN OTHER LOCATIONS WITHOUT WRITTEN APPROVAL FROM THE ARCHITECT. REPRODUCTION IS PROHIBITED. IF SIGNATURE ON COVER SHEET DOES NOT APPEAR IN RED, THIS IS NOT AN AUTHORIZED COPY.

OLIVE
ARCHITECTURE
WWW.OLIVE-ARCH.COM
436 N. Harrington St. Ste. 140 p 919.838.9934
Raleigh, NC 27603 f 919.838.9993

OLIVE ARCHITECTURE, PLLC
REGISTERED ARCHITECTURAL COMPANY
52411
NORTH CAROLINA
RALEIGH, N.C.

FRANK T. MURPHY
REGISTERED ARCHITECT
5249
NORTH CAROLINA
RALEIGH, N. C.
09/17/2026

PERMIT SET

HAMPTON INN & SUITES by HILTON

OLD WATERFORD WAY
LELAND, NC 28451

issue date:

ISSUE	NAME	DATE
1ST	25% Set	09/04/2025
2ND	25% Set Resubmittal	10/30/2025
3RD	50% Set	10/31/2025
4TH	Owner Set	12/10/2025
5TH	Permit Set	09/17/2025

revisions:

Revision	Date	Description
1	04.16.26	HILTON COMMENTS

drawn by:
KKJ


checked by:
FTM

project no:
25-104

ENLARGED FITNESS


A444

9/18/2026 10:28:27 AM

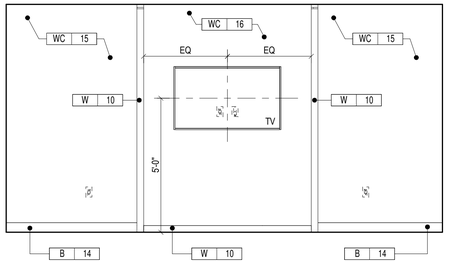


FLEX SEATING ELEVATION C

3/8" = 1'-0"

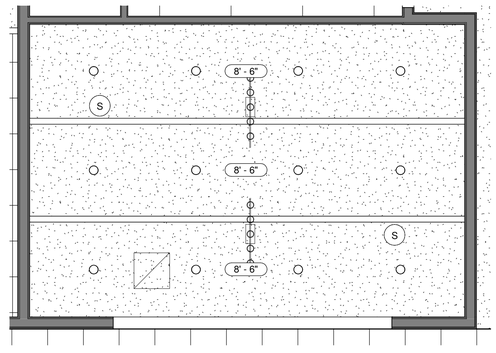


FLEX ROOM - RCP 2

1/4" = 1'-0"

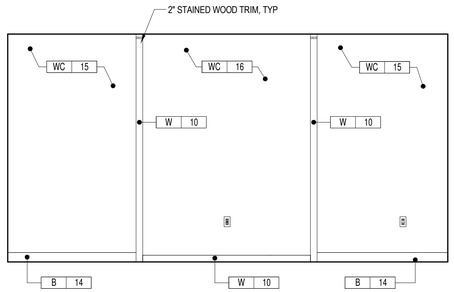


FLEX SEATING ELEVATION B

3/8" = 1'-0"

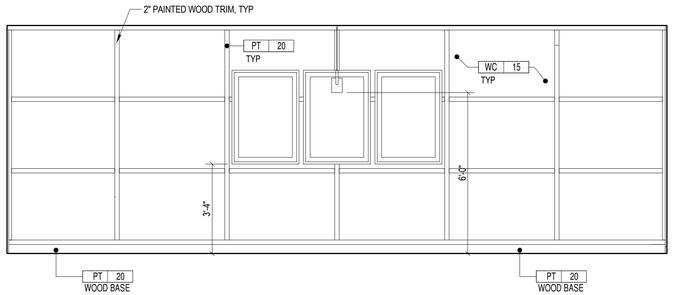

FLEX SEATING ELEVATION A

3/8" = 1'-0"

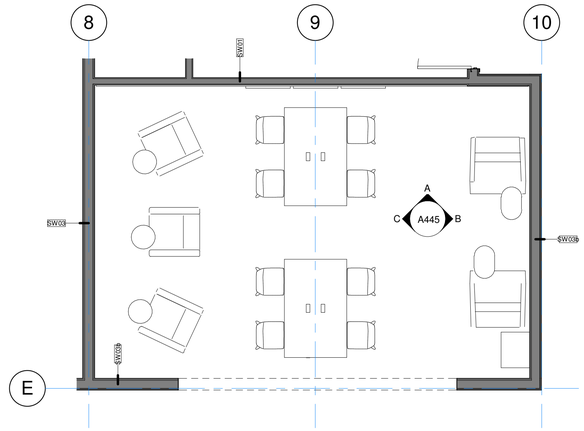

ENLARGED FLEX ROOM PLAN 1

1/4" = 1'-0"

THESE DRAWINGS ARE THE COPYRIGHT OF OLIVE ARCHITECTURE PLLC. THESE DOCUMENTS HAVE BEEN PREPARED SPECIFICALLY FOR THE PROJECT DESCRIBED IN THE ADDRESS BAR. THEY ARE NOT SUITABLE FOR USE ON OTHER PROJECTS OR IN OTHER LOCATIONS WITHOUT WRITTEN APPROVAL FROM THE ARCHITECT. REPRODUCTION IS PROHIBITED. IF SIGNATURE ON COVER SHEET DOES NOT APPEAR IN RED, THIS IS NOT AN AUTHORIZED COPY.

OLIVE
ARCHITECTURE
WWW.OLIVE-ARCH.COM
436 N. Harrington St. Ste. 140
Raleigh, NC 27603
p 919.838.9934
f 919.838.9993

OLIVE ARCHITECTURE, PLLC
REGISTERED ARCHITECTURAL COMPANY
52411
NORTH CAROLINA
RALEIGH, N.C.

FRANK T. MURPHY
REGISTERED ARCHITECT
5249
NORTH CAROLINA
RALEIGH, N. C.
09/17/2026

PERMIT SET

HAMPTON INN & SUITES by HILTON

OLD WATERFORD WAY
LELAND, NC 28451

issue date:

ISSUE	NAME	DATE
1ST	25% Set	09/04/2025
2ND	25% Set Resubmittal	10/30/2025
3RD	50% Set	10/31/2025
4TH	Owner Set	12/10/2025
5TH	Permit Set	09/17/2025

revisions:


Revision	Date	Description

drawn by: KKJ
checked by: FTM
project no: 25-104


ENLARGED FLEX ROOM

A445


9/18/2026 10:28:30 AM

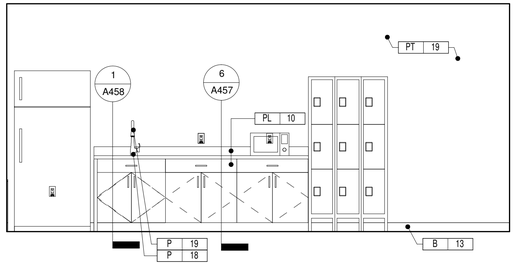


CENTER LOADED - EMPLOYEE BREAK ROOM ELEVATION (E)
3/8" = 1'-0"

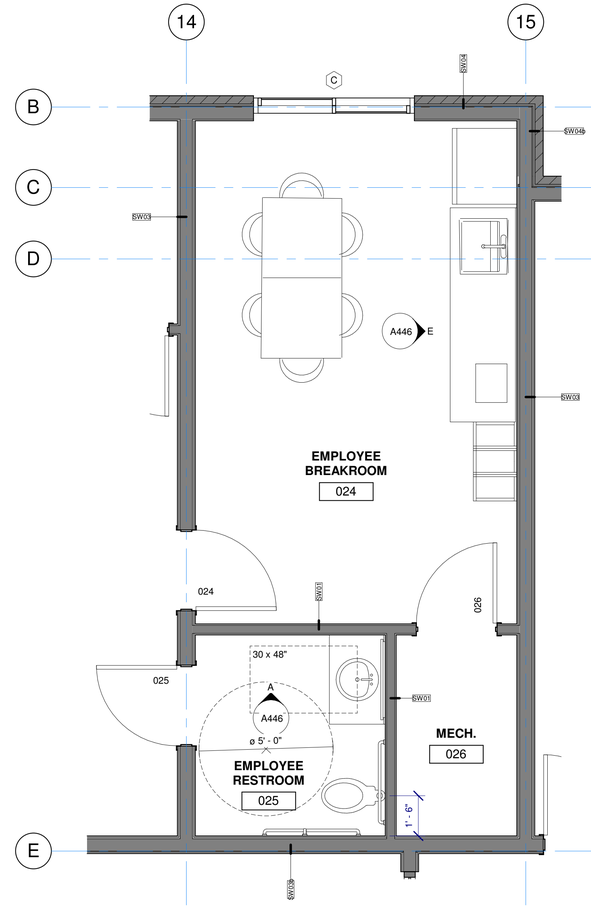


ENLARGED EMPLOYEE BREAK RM. (1)
3/8" = 1'-0"

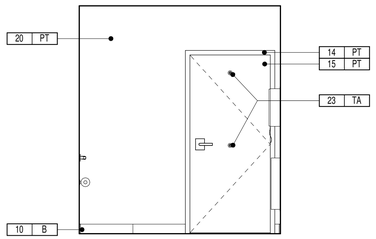


EMPLOYEE RR ELEVATION 'C' (D)
3/8" = 1'-0"

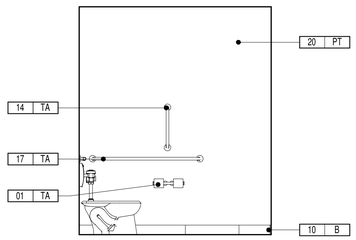

EMPLOYEE RR ELEVATION 'D' (C)
3/8" = 1'-0"

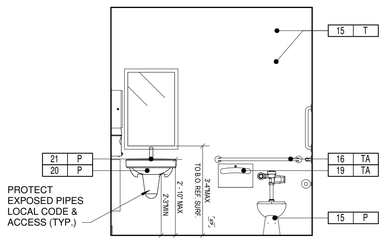

EMPLOYEE RR ELEVATION 'A' (B)
3/8" = 1'-0"

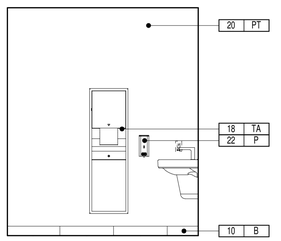

EMPLOYEE RR ELEVATION 'B' (A)
3/8" = 1'-0"

OLIVE
ARCHITECTURE
WWW.OLIVE-ARCH.COM
436 N. Harrington St. Ste. 140
Raleigh, NC 27603
p 919.838.9934
f 919.838.9955

OLIVE ARCHITECTURE, PLLC
REGISTERED ARCHITECTURAL COMPANY
52411
NORTH CAROLINA
RALEIGH, N.C.

FRANK T. MURPHY
REGISTERED ARCHITECT
5249
NORTH CAROLINA
RALEIGH, N. C.
09/17/2026

THESE DRAWINGS ARE THE COPYRIGHT OF OLIVE ARCHITECTURE PLLC. THESE DOCUMENTS HAVE BEEN PREPARED SPECIFICALLY FOR THE PROJECT DESCRIBED IN THE ADDRESS BAR. THEY ARE NOT SUITABLE FOR USE ON OTHER PROJECTS OR IN OTHER LOCATIONS WITHOUT WRITTEN APPROVAL FROM THE ARCHITECT. REPRODUCTION IS PROHIBITED. IF SIGNATURE ON COVER SHEET DOES NOT APPEAR IN RED, THIS IS NOT AN AUTHORIZED COPY.

PERMIT SET

HAMPTON INN & SUITES by HILTON

OLD WATERFORD WAY
LELAND, NC 28451

issue date:

ISSUE	NAME	DATE
1ST	25% Set	09/04/2025
2ND	25% Set Resubmittal	10/30/2025
3RD	50% Set	10/31/2025
4TH	Owner Set	12/10/2025
5TH	Permit Set	09/17/2025

revisions:


Revision	Date	Description

drawn by: KKJ
checked by: FTM
project no: 25-104


ENLARGED EMPLOYEE BREAK ROOM

A446


9/18/2026 10:28:33 AM

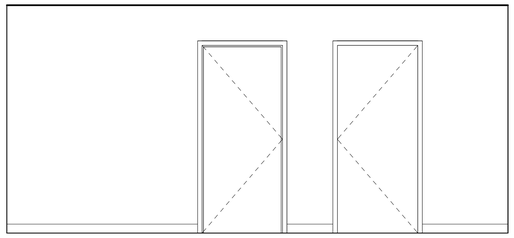


LAUNDRY ELEVATION E
3/8" = 1'-0"

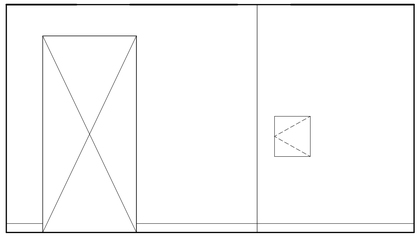


LAUNDRY ELEVATION D
3/8" = 1'-0"

 


LAUNDRY ELEVATION C
3/8" = 1'-0"

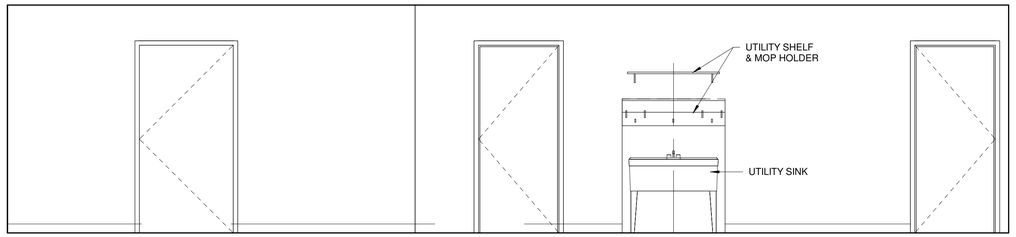


LAUNDRY ELEVATION B
3/8" = 1'-0"

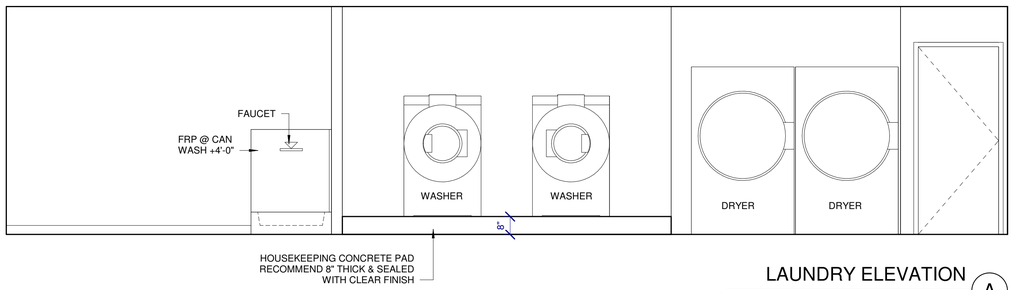

LAUNDRY ELEVATION A
3/8" = 1'-0"

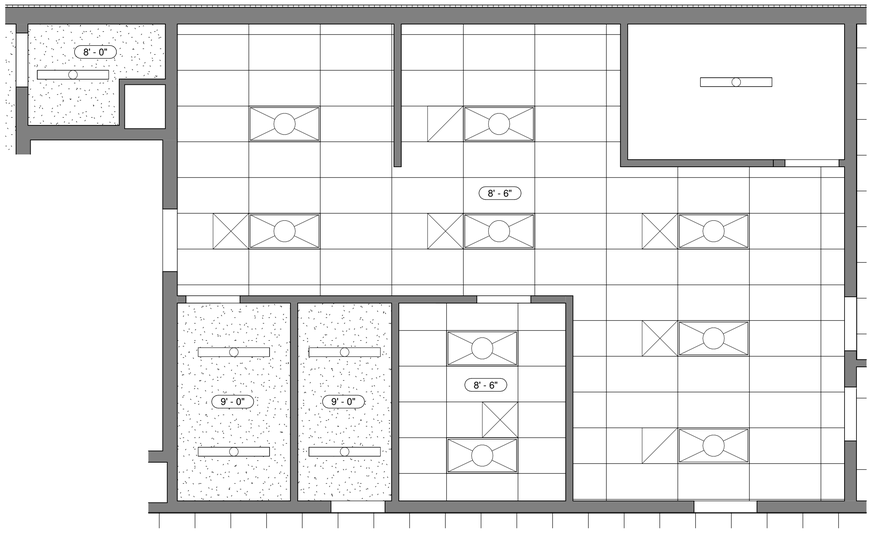

LAUNDRY - RCP 2
1/4" = 1'-0"

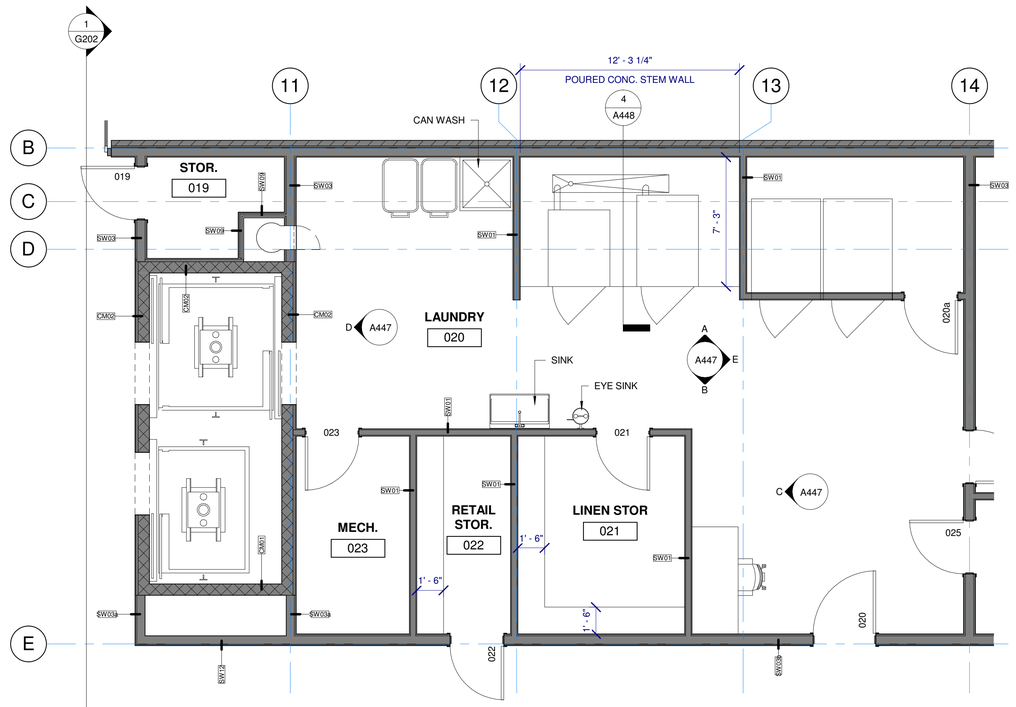

ENLARGED LAUNDRY PLAN 1
1/4" = 1'-0"

OLIVE
ARCHITECTURE
WWW.OLIVE-ARCH.COM
436 N. Harrington St. Ste. 140 p 919.838.9934
Raleigh, NC 27603 f 919.838.9995

OLIVE ARCHITECTURE, PLLC
REGISTERED ARCHITECTURAL COMPANY
52411
NORTH CAROLINA
RALEIGH, N.C.

FRANK T. MURRAY
REGISTERED ARCHITECT
5249
NORTH CAROLINA
RALEIGH, N.C.
09/17/2026

THESE DRAWINGS ARE THE COPYRIGHT OF OLIVE ARCHITECTURE PLLC. THESE DOCUMENTS HAVE BEEN PREPARED SPECIFICALLY FOR THE PROJECT DESCRIBED IN THE ADDRESS BAR. THEY ARE NOT SUITABLE FOR USE ON OTHER PROJECTS OR IN OTHER LOCATIONS WITHOUT WRITTEN APPROVAL FROM THE ARCHITECT. REPRODUCTION IS PROHIBITED. IF SIGNATURE ON COVER SHEET DOES NOT APPEAR IN RED, THIS IS NOT AN AUTHORIZED COPY.

PERMIT SET

HAMPTON INN & SUITES by HILTON

OLD WATERFORD WAY
LELAND, NC 28451

issue date:

ISSUE	NAME	DATE
1ST	25% Set	09/04/2025
2ND	25% Set Resubmittal	10/30/2025
3RD	50% Set	10/31/2025
4TH	Owner Set	12/10/2025
5TH	Permit Set	09/17/2025

revisions:


Revision	Date	Description

drawn by:
KKJ
checked by:
FTM
project no:
25-104


ENLARGED LAUNDRY

A447

9/18/2026 10:28:38 AM

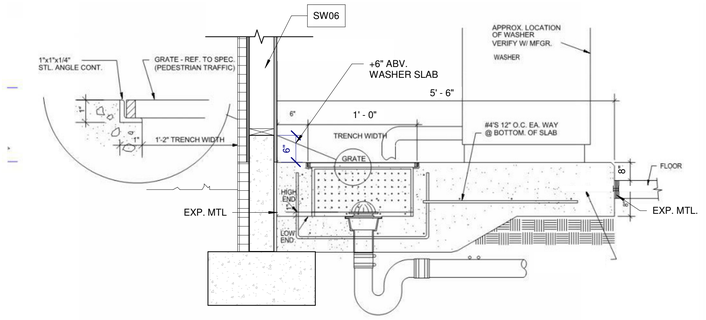

4 WASHER DRAIN DETAIL
1" = 1'-0"

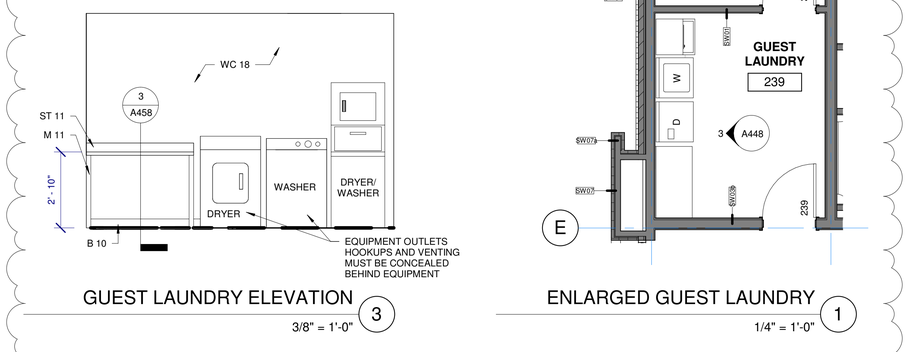

GUEST LAUNDRY ELEVATION 3
3/8" = 1'-0"

ENLARGED GUEST LAUNDRY 1
1/4" = 1'-0"

OLIVE
ARCHITECTURE
WWW.OLIVE-ARCH.COM
436 N. Harrington St. Ste. 140
Raleigh, NC 27603
p 919.838.9934
f 919.838.9995

OLIVE ARCHITECTURE, PLLC
REGISTERED ARCHITECTURAL COMPANY
52411
NORTH CAROLINA
RALEIGH, N.C.

FRANK T. MCGRAW
REGISTERED ARCHITECT
5249
NORTH CAROLINA
RALEIGH, N. C.
09/17/2026

PERMIT SET

HAMPTON INN & SUITES by HILTON

OLD WATERFORD WAY
LELAND, NC 28451

issue date:

ISSUE	NAME	DATE
1ST	25% Set	09/04/2025
2ND	25% Set Resubmittal	10/30/2025
3RD	50% Set	10/31/2025
4TH	Owner Set	12/10/2025
5TH	Permit Set	09/17/2025

revisions:

Revision	Date	Description
2	07.20.26	COORDINATION


drawn by: KKJ
checked by: FTM
project no: 25-104


ENLARGED GUEST LAUNDRY

A448


THESE DRAWINGS ARE THE COPYRIGHT OF OLIVE ARCHITECTURE PLLC. THESE DOCUMENTS HAVE BEEN PREPARED SPECIFICALLY FOR THE PROJECT DESCRIBED IN THE ADDRESS BAR. THEY ARE NOT SUITABLE FOR USE ON OTHER PROJECTS OR IN OTHER LOCATIONS WITHOUT WRITTEN APPROVAL FROM THE ARCHITECT. REPRODUCTION IS PROHIBITED. IF SIGNATURE ON COVER SHEET DOES NOT APPEAR IN RED, THIS IS NOT AN AUTHORIZED COPY.

9/18/2026 10:29:41 AM

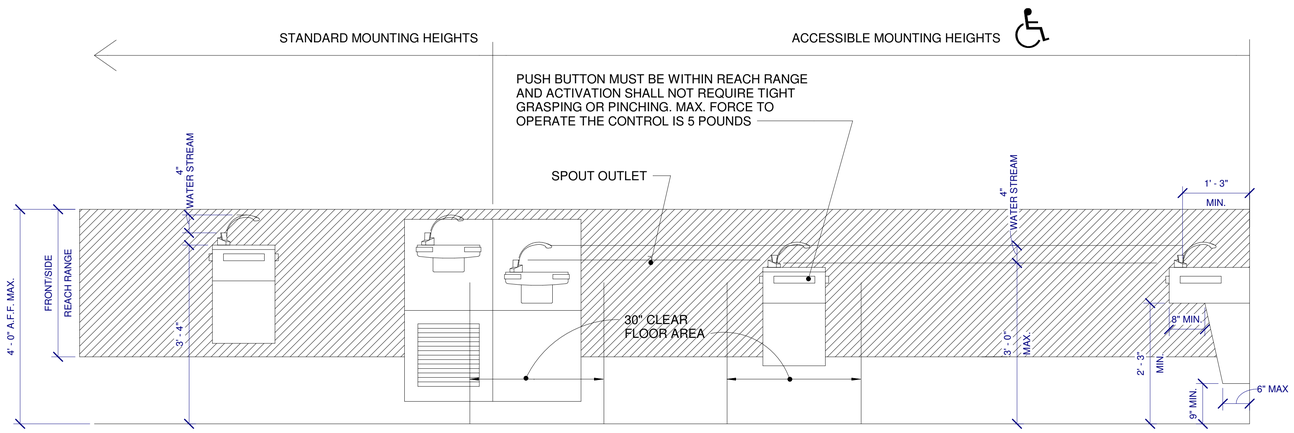


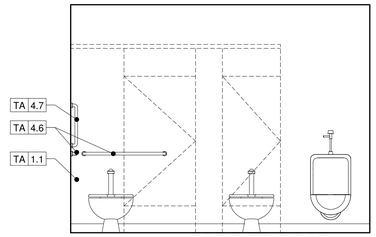


ELEVATION F
3/8" = 1'-0"

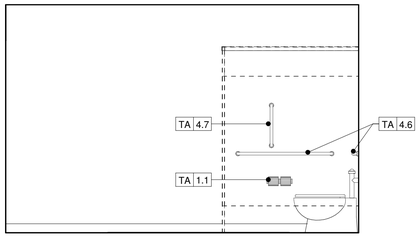


ELEVATION E
3/8" = 1'-0"

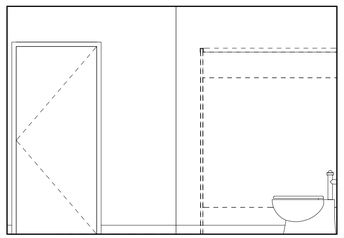


ELEVATION D
3/8" = 1'-0"

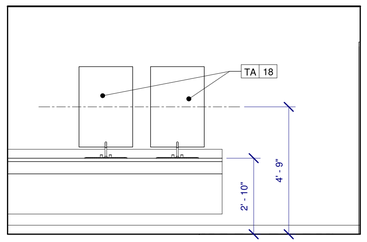


ELEVATION C
3/8" = 1'-0"

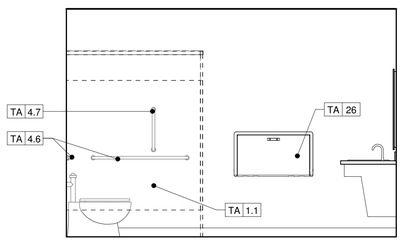


ELEVATION B
3/8" = 1'-0"

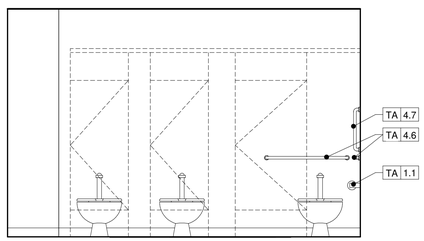


ELEVATION A
3/8" = 1'-0"

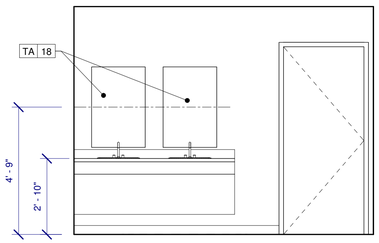

ELEVATION H
3/8" = 1'-0"

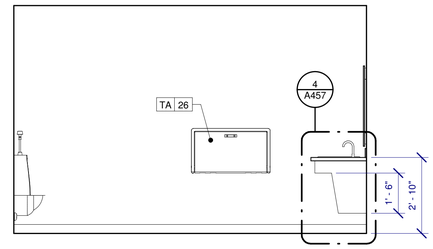

ELEVATION G
3/8" = 1'-0"

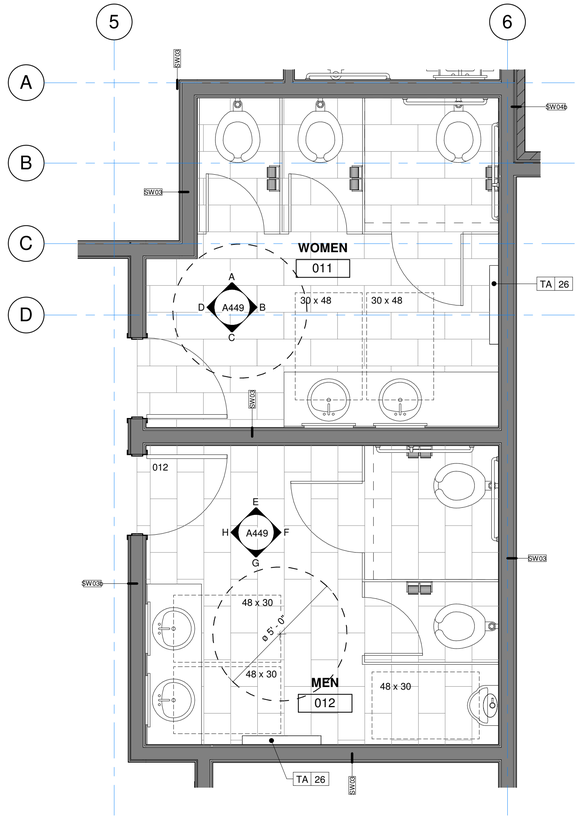

ENLARGED PUBLIC RESTROOM
3/8" = 1'-0" 1

OLIVE
ARCHITECTURE
WWW.OLIVE-ARCH.COM
436 N. Harrington St. Ste. 140 p 919.838.9934
Raleigh, NC 27603 f 919.838.9995

OLIVE ARCHITECTURE, PLLC
REGISTERED ARCHITECTURAL COMPANY
52411
NORTH CAROLINA
RALEIGH, N.C.

FRANK T. MURPHY
REGISTERED ARCHITECT
5249
NORTH CAROLINA
RALEIGH, N. C.
09/17/2026

PERMIT SET

HAMPTON INN & SUITES by HILTON

OLD WATERFORD WAY
LELAND, NC 28451

issue date:

ISSUE	NAME	DATE
1ST	25% Set	09/04/2025
2ND	25% Set Resubmittal	10/30/2025
3RD	50% Set	10/31/2025
4TH	Owner Set	12/10/2025
5TH	Permit Set	09/17/2025

revisions:

Revision	Date	Description


drawn by: KKJ
checked by: FTM
project no: 25-104

ENLARGED PUBLIC RESTROOMS


A449

9/18/2026 10:28:48 AM


THESE DRAWINGS ARE THE COPYRIGHT OF OLIVE ARCHITECTURE PLLC. THESE DOCUMENTS HAVE BEEN PREPARED SPECIFICALLY FOR THE PROJECT DESCRIBED IN THE ADDRESS BAR. THEY ARE NOT SUITABLE FOR USE ON OTHER PROJECTS OR IN OTHER LOCATIONS WITHOUT WRITTEN APPROVAL FROM THE ARCHITECT. REPRODUCTION IS PROHIBITED. IF SIGNATURE ON COVER SHEET DOES NOT APPEAR IN RED, THIS IS NOT AN AUTHORIZED COPY.

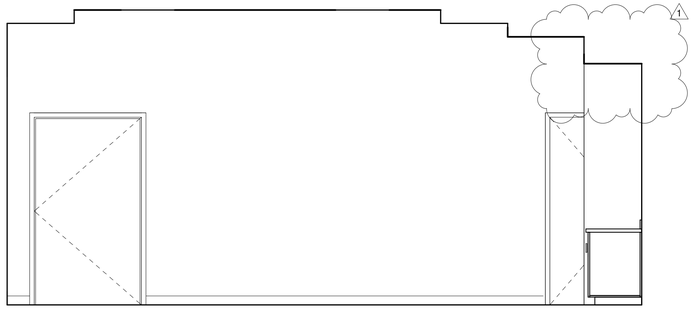


MEETING ROOM ELEVATION (D)
3/8" = 1'-0"

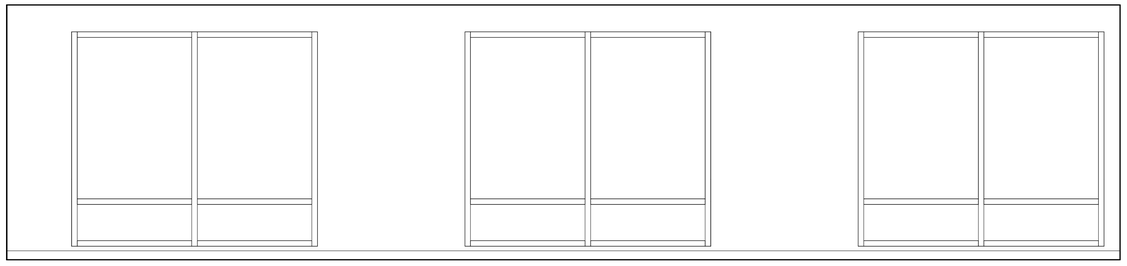


MEETING ROOM ELEVATION (C)
3/8" = 1'-0"

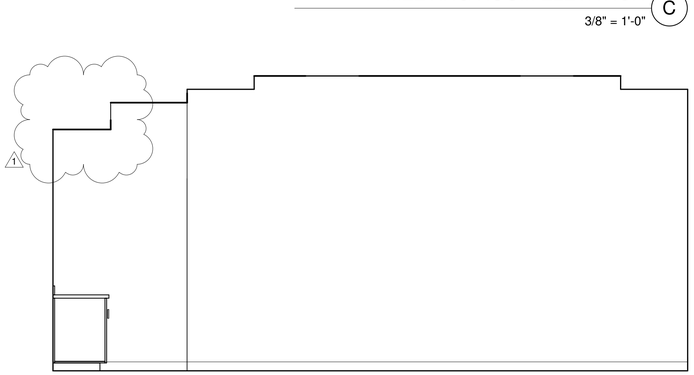


MEETING ROOM ELEVATION (B)
3/8" = 1'-0"

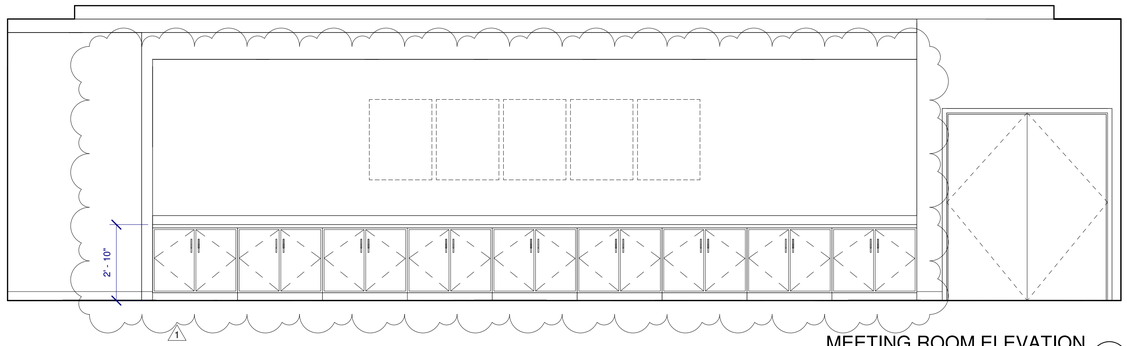

MEETING ROOM ELEVATION (A)
3/8" = 1'-0"

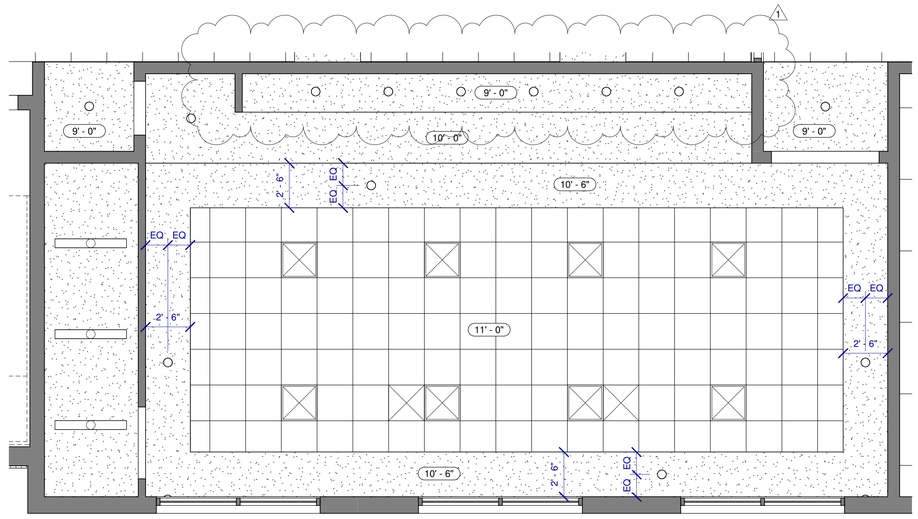

MEETING ROOM - RCP
1/4" = 1'-0"

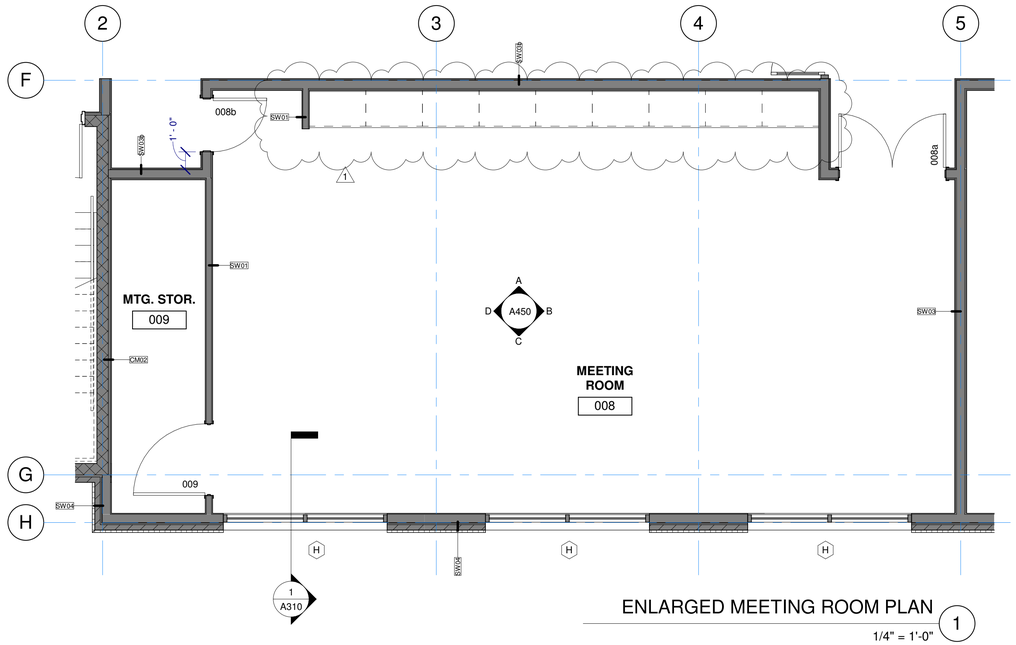

ENLARGED MEETING ROOM PLAN
1/4" = 1'-0"

OLIVE
ARCHITECTURE
WWW.OLIVE-ARCH.COM
436 N. Harrington St. Ste. 140 p 919.838.9934
Raleigh, NC 27603 f 919.838.9993

OLIVE ARCHITECTURE, PLLC
REGISTERED ARCHITECTURAL COMPANY
52411
NORTH CAROLINA
RALEIGH, N.C.

FRANK T. MURPHY
REGISTERED ARCHITECT
5249
NORTH CAROLINA
RALEIGH, N.C.
09/17/2026

THESE DRAWINGS ARE THE COPYRIGHT OF OLIVE ARCHITECTURE PLLC. THESE DOCUMENTS HAVE BEEN PREPARED SPECIFICALLY FOR THE PROJECT DESCRIBED IN THE ADDRESS BAR. THEY ARE NOT SUITABLE FOR USE ON OTHER PROJECTS OR IN OTHER LOCATIONS WITHOUT WRITTEN APPROVAL FROM THE ARCHITECT. REPRODUCTION IS PROHIBITED. IF SIGNATURE ON COVER SHEET DOES NOT APPEAR IN RED, THIS IS NOT AN AUTHORIZED COPY.

PERMIT SET

HAMPTON INN & SUITES by HILTON

OLD WATERFORD WAY
LELAND, NC 28451

issue date:

ISSUE	NAME	DATE
1ST	25% Set	09/04/2025
2ND	25% Set Resubmittal	10/30/2025
3RD	50% Set	10/31/2025
4TH	Owner Set	12/10/2025
5TH	Permit Set	09/17/2025

revisions:


Revision	Date	Description
1	04.16.26	HILTON COMMENTS

drawn by:
Author
checked by:
Checker
project no:
25-104

ENLARGED MEETING ROOM


A450

9/19/2026 10:28:52 AM

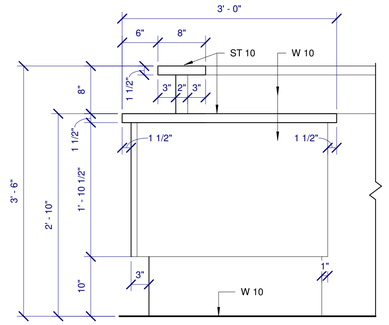


RECEPTION DESK ELEVATION E

1" = 1'-0"

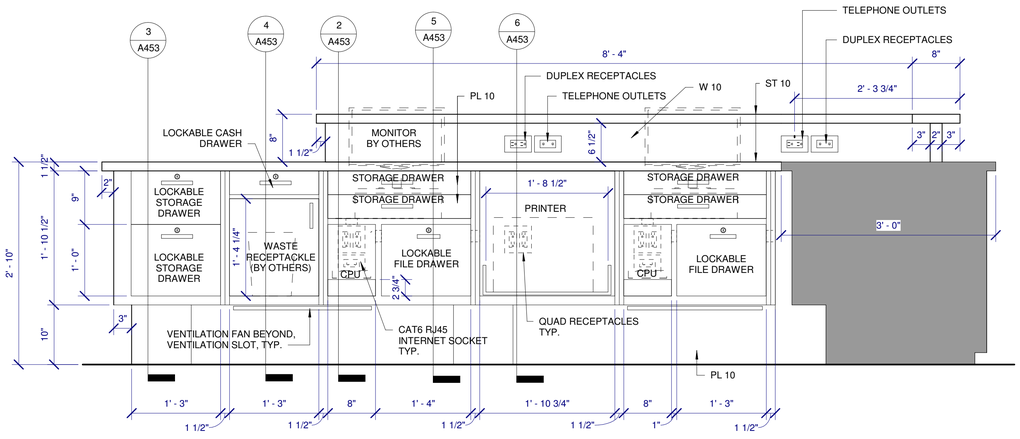


RECEPTION DESK ELEVATION D

1" = 1'-0"

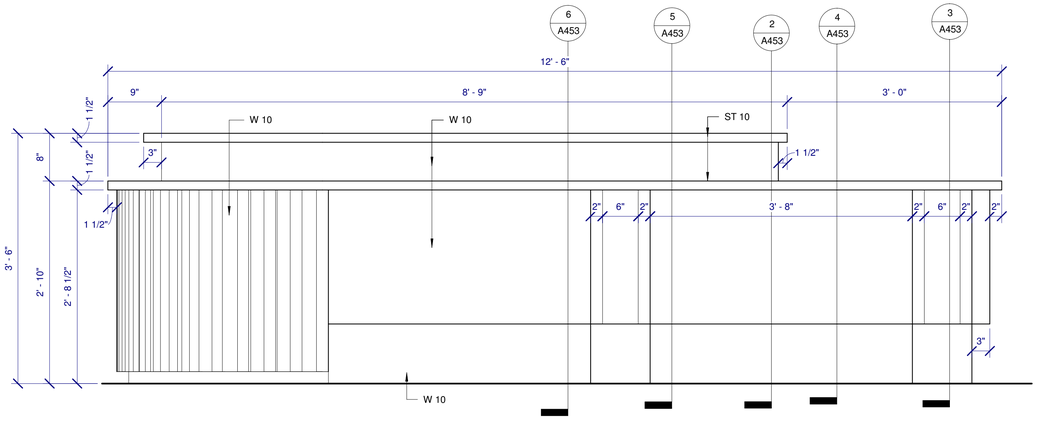


RECEPTION DESK ELEVATION C

1" = 1'-0"

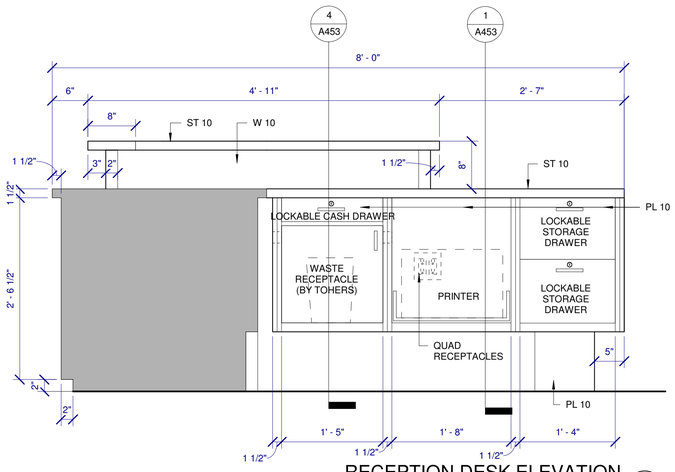


RECEPTION DESK ELEVATION B

1" = 1'-0"

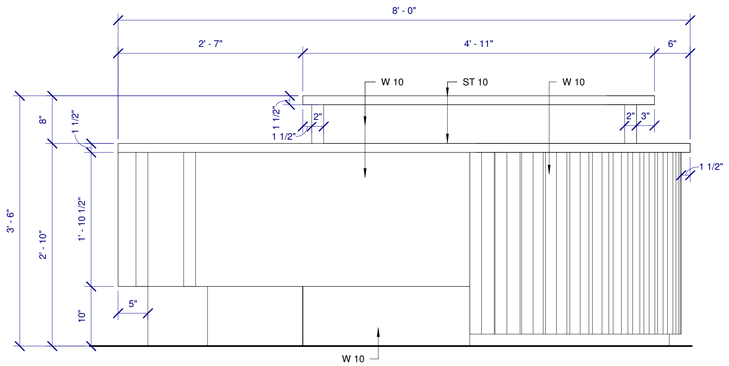

RECEPTION DESK ELEVATION A

1" = 1'-0"

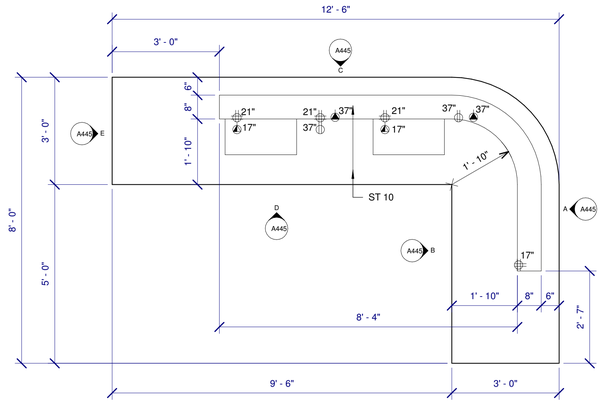

MILLWORK - RECEPTION DESK PLAN 1

1/2" = 1'-0"

OLIVE
ARCHITECTURE
WWW.OLIVE-ARCH.COM
436 N. Harrington St. Ste. 140
Raleigh, NC 27603
p 919.838.9934
f 919.838.9955

OLIVE ARCHITECTURE, PLLC
REGISTERED ARCHITECTURAL COMPANY
52411
NORTH CAROLINA
RALEIGH, N.C.

FRANK T. MURPHY
REGISTERED ARCHITECT
5249
NORTH CAROLINA
RALEIGH, N. C.
09/17/2026

PERMIT SET

HAMPTON INN & SUITES by HILTON

OLD WATERFORD WAY
LELAND, NC 28451

issue date:

ISSUE	NAME	DATE
1ST	25% Set	09/04/2025
2ND	25% Set Resubmittal	10/30/2025
3RD	50% Set	10/31/2025
4TH	Owner Set	12/10/2025
5TH	Permit Set	09/17/2025

revisions:

Revision	Date	Description

drawn by:
KKJ

checked by:
FTM


project no:
25-104

ENLARGED RECEPTION DESK


A452

9/18/2026 10:28:55 AM


THESE DRAWINGS ARE THE COPYRIGHT OF OLIVE ARCHITECTURE PLLC. THESE DOCUMENTS HAVE BEEN PREPARED SPECIFICALLY FOR THE PROJECT DESCRIBED IN THE ADDRESS BAR. THEY ARE NOT SUITABLE FOR USE ON OTHER PROJECTS OR IN OTHER LOCATIONS WITHOUT WRITTEN APPROVAL FROM THE ARCHITECT. REPRODUCTION IS PROHIBITED. IF SIGNATURE ON COVER SHEET DOES NOT APPEAR IN RED, THIS IS NOT AN AUTHORIZED COPY.

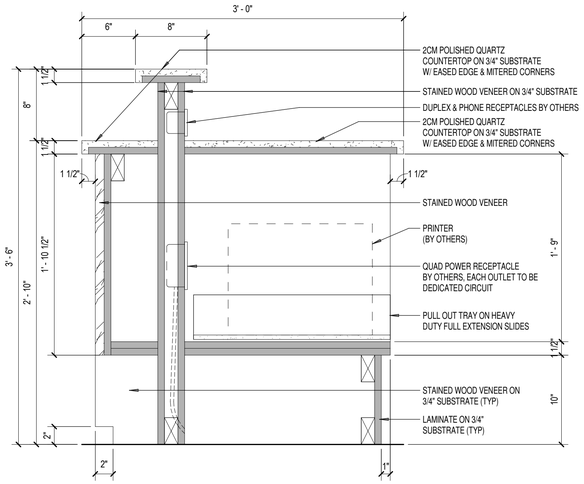


MILLWORK - RECEPTION DESK SECTION 6
1 1/2" = 1'-0"

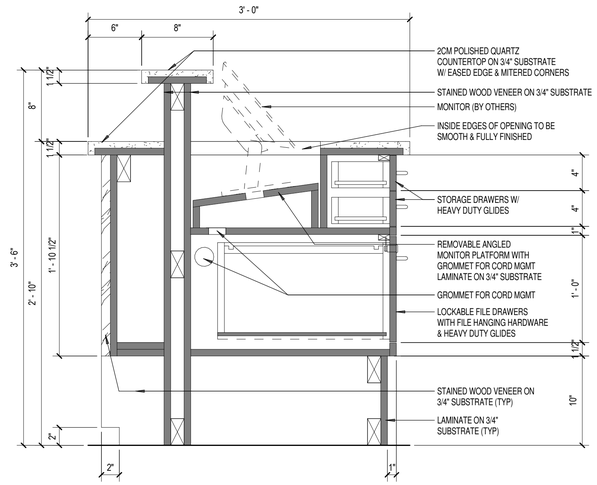


MILLWORK - RECEPTION DESK SECTION 5
1 1/2" = 1'-0"

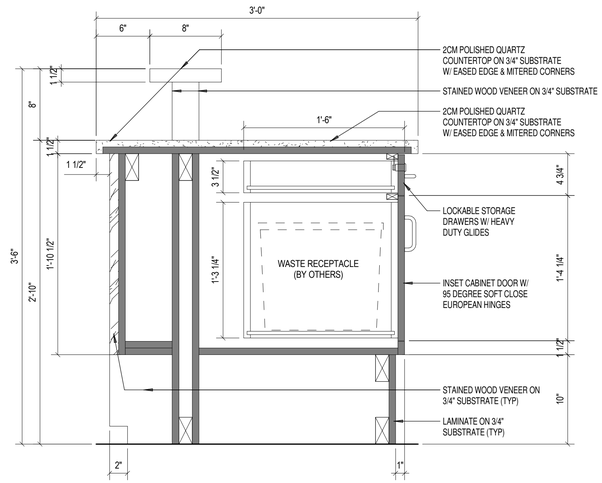


MILLWORK - RECEPTION DESK SECTION 4
1 1/2" = 1'-0"

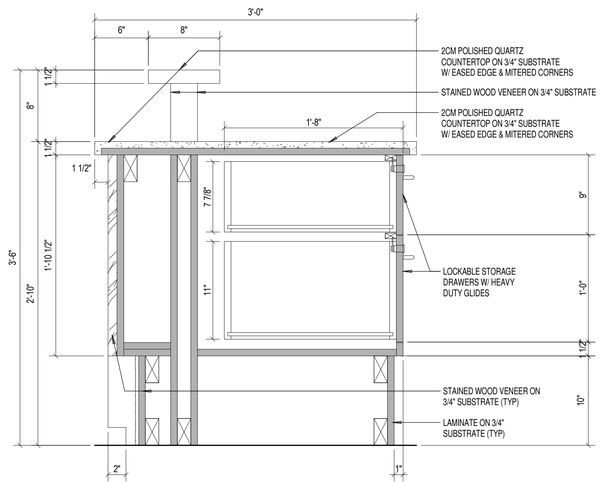

MILLWORK - RECEPTION DESK SECTION 3
1 1/2" = 1'-0"

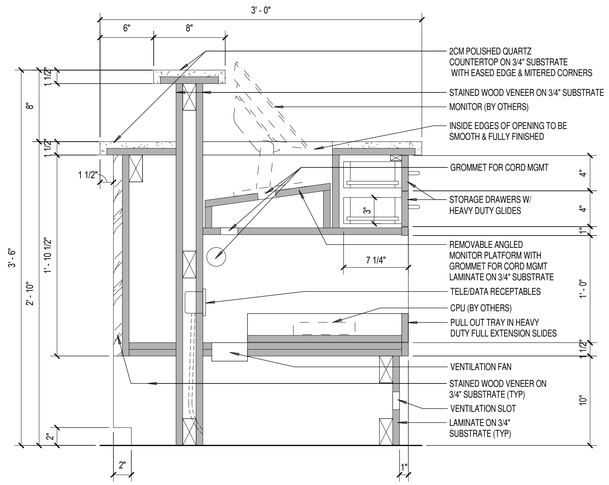

MILLWORK - RECEPTION DESK SECTION 2
1 1/2" = 1'-0"

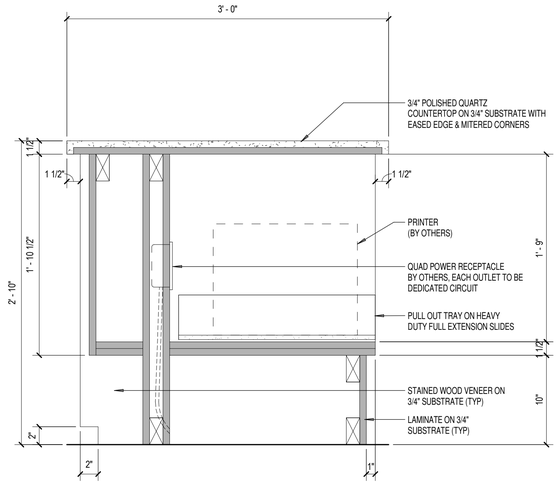

MILLWORK - RECEPTION DESK SECTION 1
1 1/2" = 1'-0"

OLIVE
ARCHITECTURE
WWW.OLIVE-ARCH.COM
436 N. Harrington St. Ste. 140
Raleigh, NC 27603
p 919.838.9934
f 919.838.9993

OLIVE ARCHITECTURE, PLLC
REGISTERED ARCHITECTURAL COMPANY
52411
NORTH CAROLINA
RALEIGH, N.C.

FRANK T. MURPHY
REGISTERED ARCHITECT
5249
NORTH CAROLINA
RALEIGH, N. C.
09/17/2026

THESE DRAWINGS ARE THE COPYRIGHT OF OLIVE ARCHITECTURE PLLC. THESE DOCUMENTS HAVE BEEN PREPARED SPECIFICALLY FOR THE PROJECT DESCRIBED IN THE ADDRESS BAR. THEY ARE NOT SUITABLE FOR USE ON OTHER PROJECTS OR IN OTHER LOCATIONS WITHOUT WRITTEN APPROVAL FROM THE ARCHITECT. REPRODUCTION IS PROHIBITED. IF SIGNATURE ON COVER SHEET DOES NOT APPEAR IN RED, THIS IS NOT AN AUTHORIZED COPY.

PERMIT SET

HAMPTON INN & SUITES by HILTON

OLD WATERFORD WAY
LELAND, NC 28451

issue date:

ISSUE	NAME	DATE
1ST	25% Set	09/04/2025
2ND	25% Set Resubmittal	10/30/2025
3RD	50% Set	10/31/2025
4TH	Owner Set	12/10/2025
5TH	Permit Set	09/17/2025

revisions:

Revision	Date	Description

drawn by:
KKJ


checked by:
FTM

project no:
25-104

ENLARGED RECEPTION DESK SECTIONS


A453

9/18/2026 10:28:58 AM

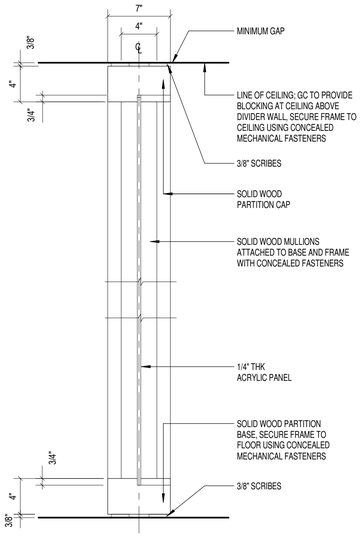


MILLWORK - RECEPTION ACCENT WALL SECTION 'A' 6

1 1/2" = 1'-0"

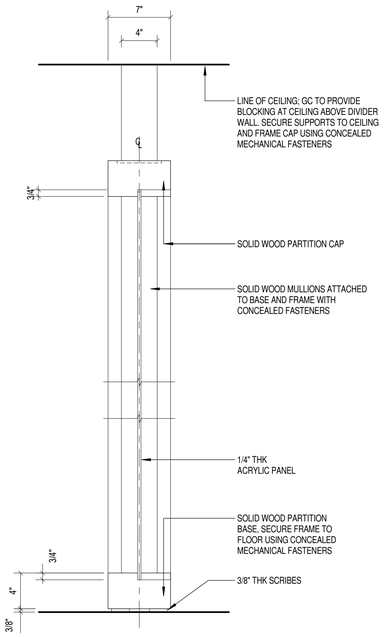


MILLWORK - RECEPTION ACCENT WALL SECTION 'B' 5

1 1/2" = 1'-0"

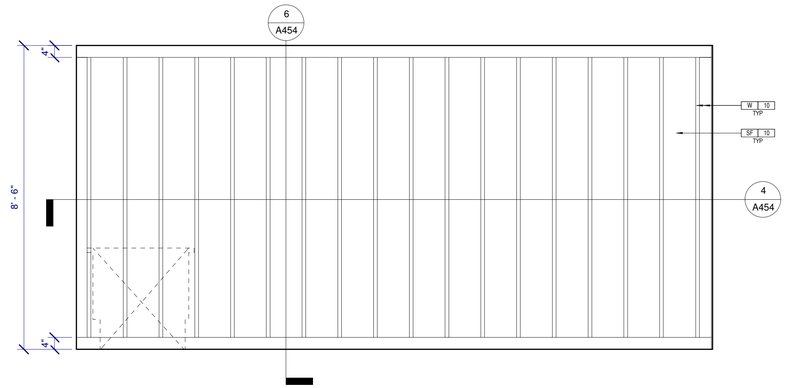


MILLWORK - RECEPTION ACCENT WALL ELEVATION 'B' 3

1/2" = 1'-0"

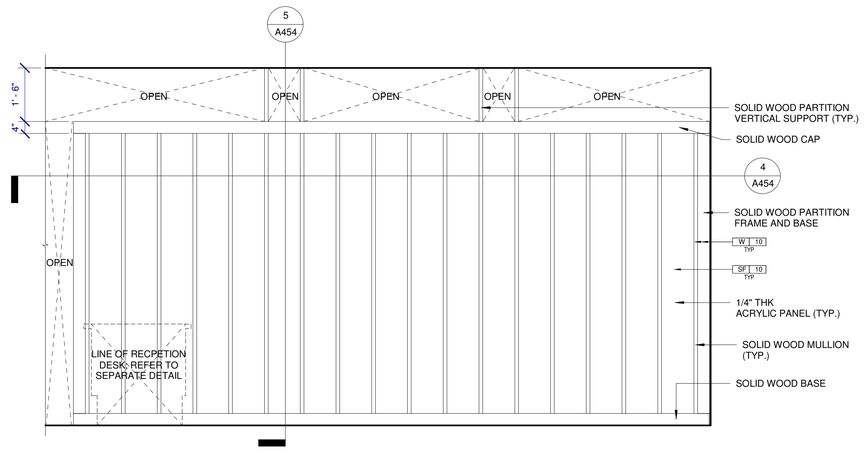


MILLWORK - RECEPTION ACCENT WALL ELEVATION 'A' 2

1/2" = 1'-0"

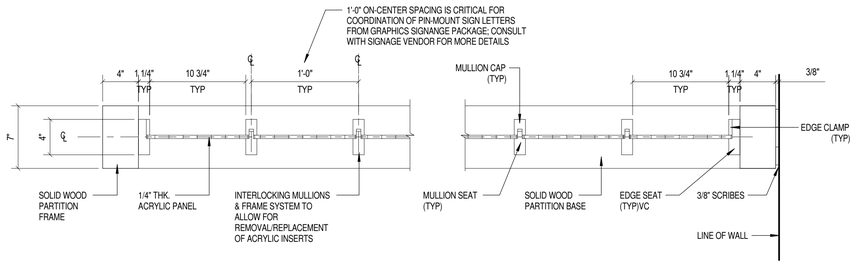

MILLWORK - RECEPTION ACCENT WALL DETAIL 4

1 1/2" = 1'-0"

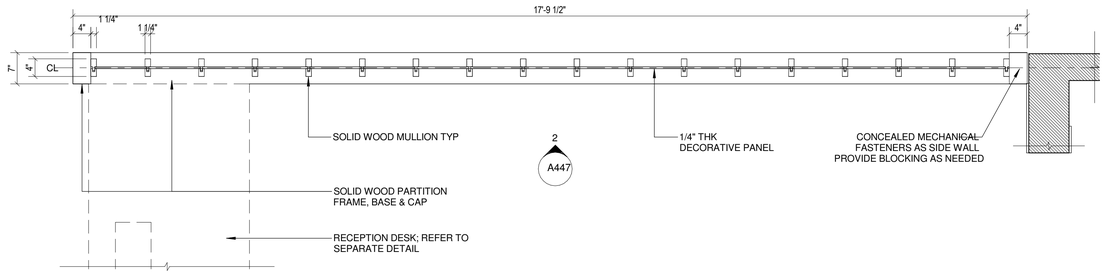

MILLWORK - RECEPTION ACCENT WALL PLAN 1

3/4" = 1'-0"

OLIVE
ARCHITECTURE
WWW.OLIVE-ARCH.COM
436 N. Harrington St. Ste. 140 p 919.838.9934
Raleigh, NC 27603 f 919.838.9915

OLIVE ARCHITECTURE, PLLC
REGISTERED ARCHITECTURAL COMPANY
52411
NORTH CAROLINA
RALEIGH, N.C.

FRANK T. MURPHY
REGISTERED ARCHITECT
5249
NORTH CAROLINA
RALEIGH, N. C.
09/17/2026

THESE DRAWINGS ARE THE COPYRIGHT OF OLIVE ARCHITECTURE PLLC. THESE DOCUMENTS HAVE BEEN PREPARED SPECIFICALLY FOR THE PROJECT DESCRIBED IN THE ADDRESS BAR. THEY ARE NOT SUITABLE FOR USE ON OTHER PROJECTS OR IN OTHER LOCATIONS WITHOUT WRITTEN APPROVAL FROM THE ARCHITECT. REPRODUCTION IS PROHIBITED. IF SIGNATURE ON COVER SHEET DOES NOT APPEAR IN RED, THIS IS NOT AN AUTHORIZED COPY.

PERMIT SET

HAMPTON INN & SUITES by HILTON

OLD WATERFORD WAY
LELAND, NC 28451

issue date:

ISSUE	NAME	DATE
1ST	25% Set	09/04/2025
2ND	25% Set Resubmittal	10/30/2025
3RD	50% Set	10/31/2025
4TH	Owner Set	12/10/2025
5TH	Permit Set	09/17/2025

revisions:


Revision	Date	Description

drawn by: KKJ
checked by: FTM
project no: 25-104


ENLARGED RECEPTION DESK ACCENT WALL

A454


9/18/2026 10:29:01 AM

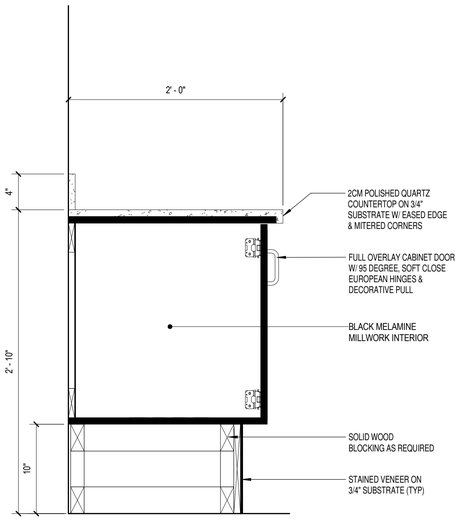


MILLWORK - HOSPITALITY STATION SECTION 'A' 5
1 1/2" = 1'-0"

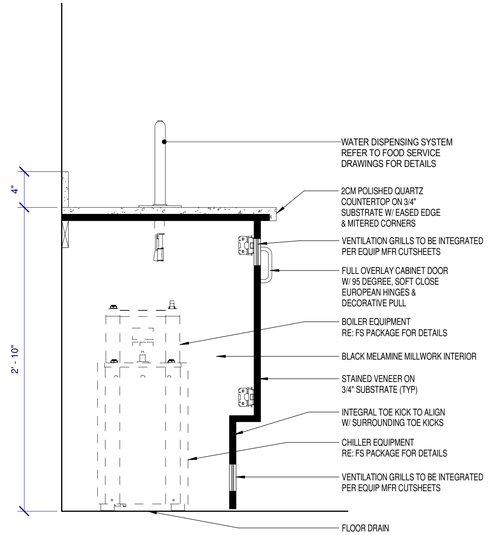


MILLWORK - HOSPITALITY STATION SECTION 'C' 4
1 1/2" = 1'-0"

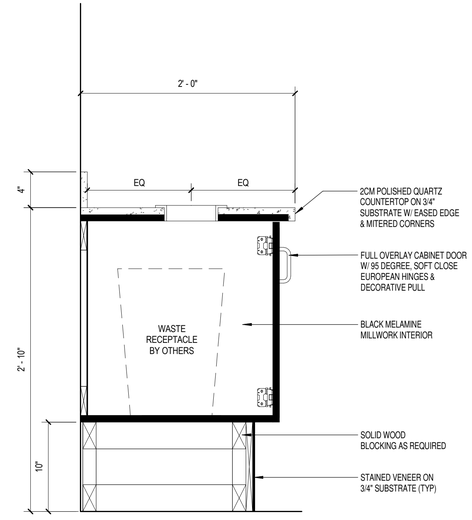


MILLWORK - HOSPITALITY STATION SECTION 'D' 3
1 1/2" = 1'-0"

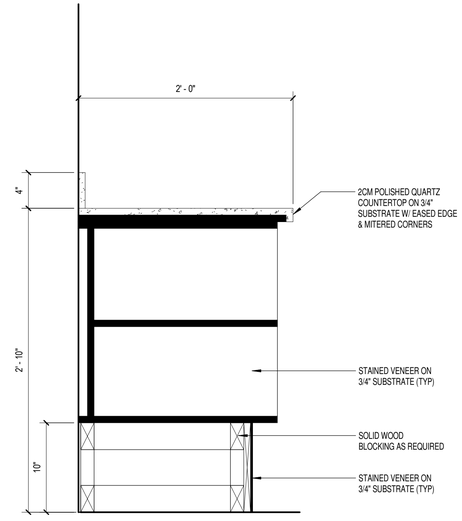


MILLWORK - HOSPITALITY STATION SECTION 'B' 2
1 1/2" = 1'-0"

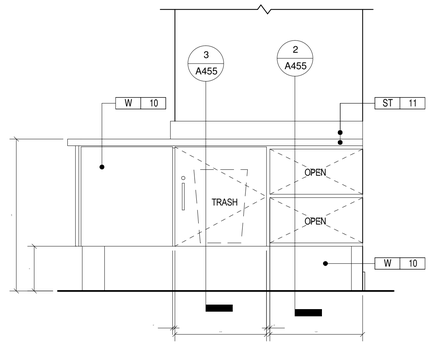


HOSPITALITY STATION ELEVATION D
3/4" = 1'-0"

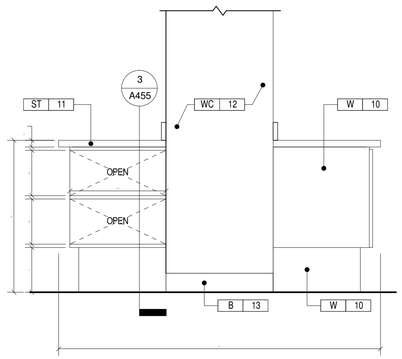


HOSPITALITY STATION ELEVATION C
3/4" = 1'-0"

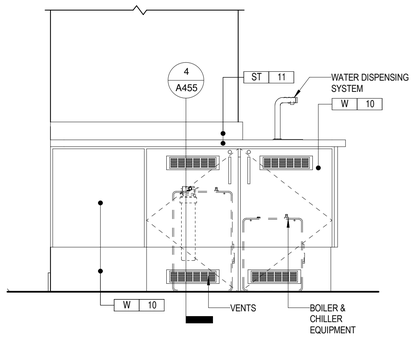

HOSPITALITY STATION ELEVATION B
3/4" = 1'-0"

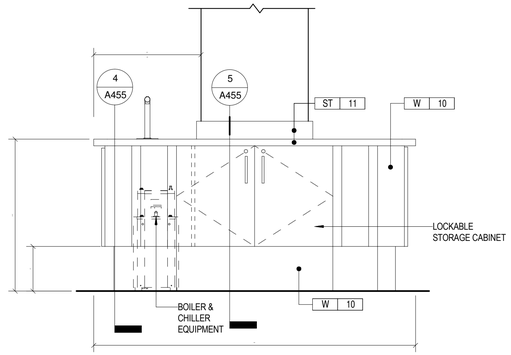

HOSPITALITY STATION ELEVATION A
3/4" = 1'-0"

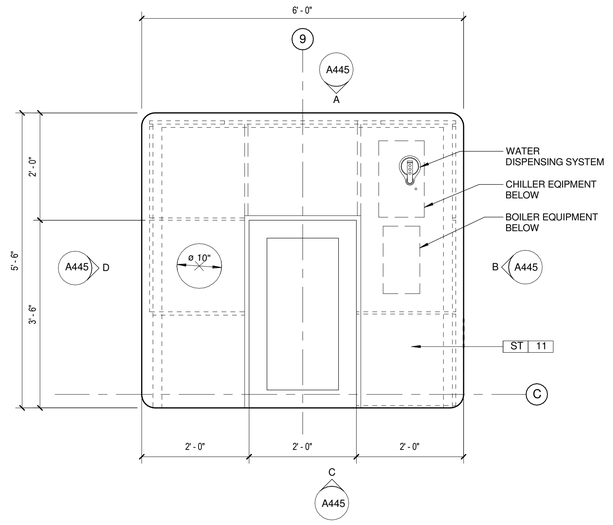

MILLWORK - HOSPITALITY STATION PLAN 1
3/4" = 1'-0"

OLIVE
ARCHITECTURE
WWW.OLIVE-ARCH.COM
436 N. Harrington St. Ste. 140 Raleigh, NC 27603
p 919.838.9934
f 919.838.9915

OLIVE ARCHITECTURE, PLLC
REGISTERED ARCHITECTURAL COMPANY
52411
NORTH CAROLINA
RALEIGH, N.C.

FRANK T. MURPHY
REGISTERED ARCHITECT
5249
NORTH CAROLINA
RALEIGH, N. C.
09/17/2026

THESE DRAWINGS ARE THE COPYRIGHT OF OLIVE ARCHITECTURE PLLC. THESE DOCUMENTS HAVE BEEN PREPARED SPECIFICALLY FOR THE PROJECT DESCRIBED IN THE ADDRESS BAR. THEY ARE NOT SUITABLE FOR USE ON OTHER PROJECTS OR IN OTHER LOCATIONS WITHOUT WRITTEN APPROVAL FROM THE ARCHITECT. REPRODUCTION IS PROHIBITED. IF SIGNATURE ON COVER SHEET DOES NOT APPEAR IN RED, THIS IS NOT AN AUTHORIZED COPY.

PERMIT SET

HAMPTON INN & SUITES by HILTON

OLD WATERFORD WAY
LELAND, NC 28451

issue date:

ISSUE	NAME	DATE
1ST	25% Set	09/04/2025
2ND	25% Set Resubmittal	10/30/2025
3RD	50% Set	10/31/2025
4TH	Owner Set	12/10/2025
5TH	Permit Set	09/17/2025

revisions:


Revision	Date	Description

drawn by: KKJ
checked by: FTM
project no: 25-104


ENLARGED HOSPITALITY STATION

A455


9/18/2026 10:29:04 AM

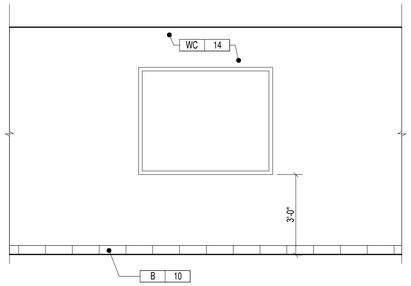


ELEVATOR LOBBY - GROUND FLOOR ELEVATION 9
3/8" = 1'-0"

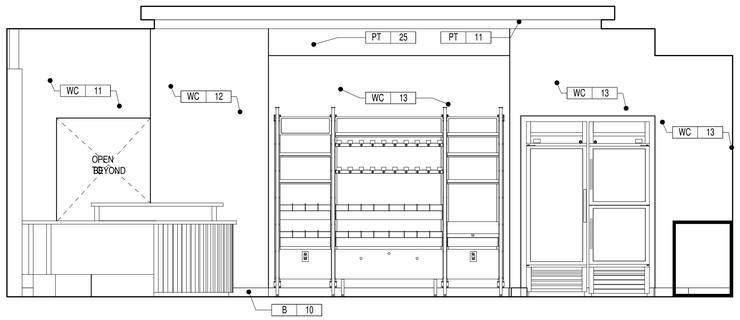


RETAIL ELEVATION 8
3/8" = 1'-0"

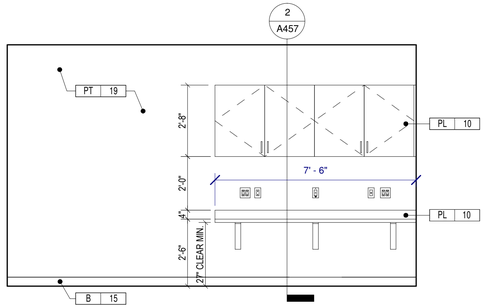


MAINTENANCE ELEVATION 11
3/8" = 1'-0"

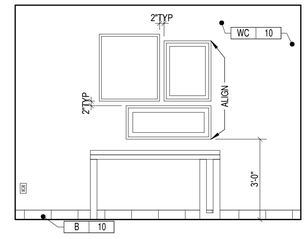


ELEVATOR LOBBY - GUEST FLOOR ELEVATION 10
3/8" = 1'-0"

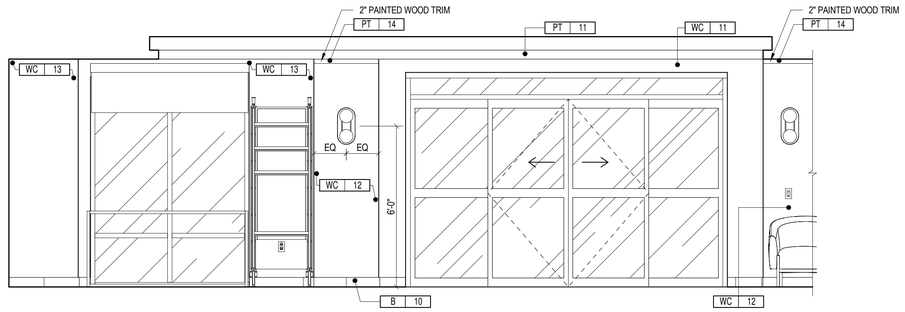


RETAIL ELEVATION 7
3/8" = 1'-0"

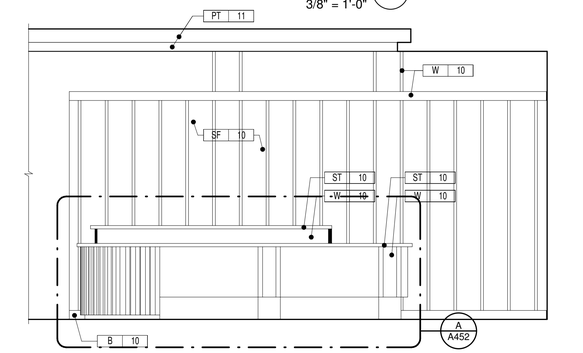


FRONT DESK ELEVATION 6
3/8" = 1'-0"

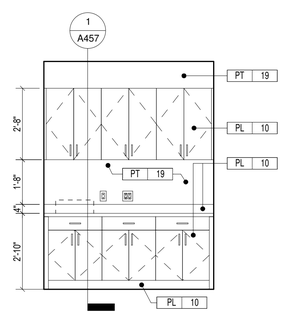


WORK AREA ELEVATION 5
3/8" = 1'-0"

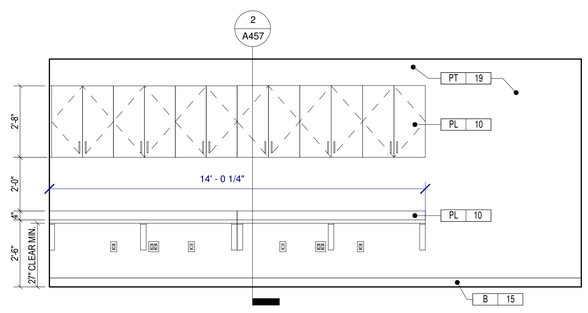


WORK AREA ELEVATION 4
3/8" = 1'-0"

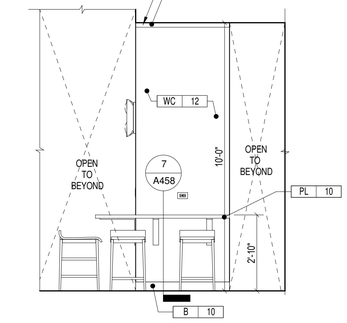

LOUNGE & DINING ELEVATION 3
3/8" = 1'-0"

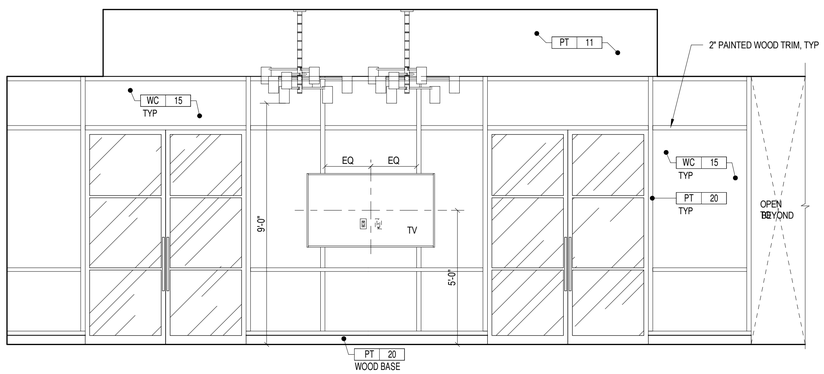

LOUNGE & DINING ELEVATION 2
3/8" = 1'-0"

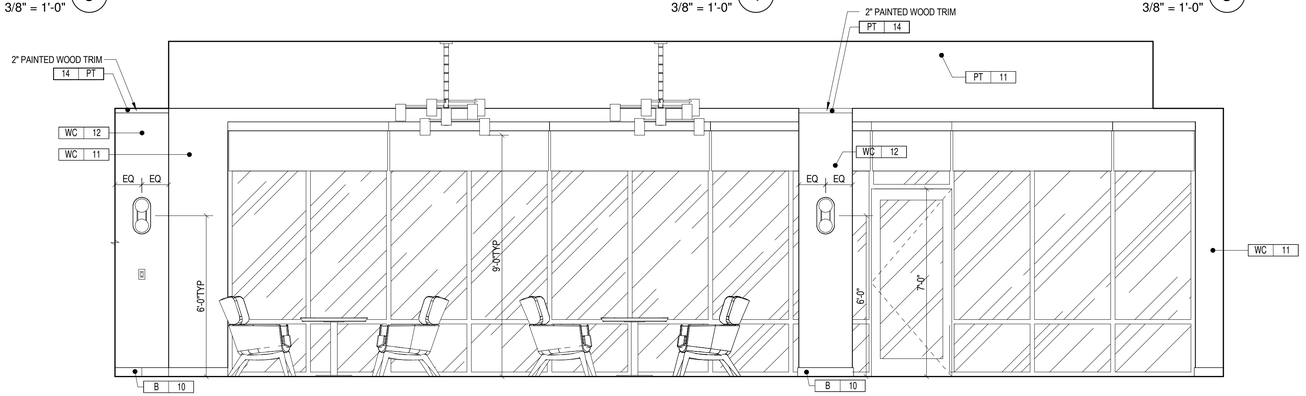

LOUNGE & DINING ELEVATION 1
3/8" = 1'-0"

THESE DRAWINGS ARE THE COPYRIGHT OF OLIVE ARCHITECTURE PLLC. THESE DOCUMENTS HAVE BEEN PREPARED SPECIFICALLY FOR THE PROJECT DESCRIBED IN THE ADDRESS BAR. THEY ARE NOT SUITABLE FOR USE ON OTHER PROJECTS OR IN OTHER LOCATIONS WITHOUT WRITTEN APPROVAL FROM THE ARCHITECT. REPRODUCTION IS PROHIBITED. IF SIGNATURE ON COVER SHEET DOES NOT APPEAR IN RED, THIS IS NOT AN AUTHORIZED COPY.

OLIVE
ARCHITECTURE
WWW.OLIVE-ARCH.COM
436 N. Harrington St. Ste. 140 p 919.838.9934
Raleigh, NC 27603 f 919.838.9993

OLIVE ARCHITECTURE, PLLC
REGISTERED ARCHITECTURAL COMPANY
52411
NORTH CAROLINA
RALEIGH, N.C.

FRANK T. MURPHY
REGISTERED ARCHITECT
5249
NORTH CAROLINA
RALEIGH, N. C.
09/17/2026

PERMIT SET

HAMPTON INN & SUITES by HILTON

OLD WATERFORD WAY
LELAND, NC 28451

issue date:

ISSUE	NAME	DATE
1ST	25% Set	09/04/2025
2ND	25% Set Resubmittal	10/30/2025
3RD	50% Set	10/31/2025
4TH	Owner Set	12/10/2025
5TH	Permit Set	09/17/2025

revisions:


Revision	Date	Description

drawn by: KKJ
checked by: FTM
project no: 25-104

INTERIOR ELEVATIONS


A456

9/18/2026 10:29:07 AM

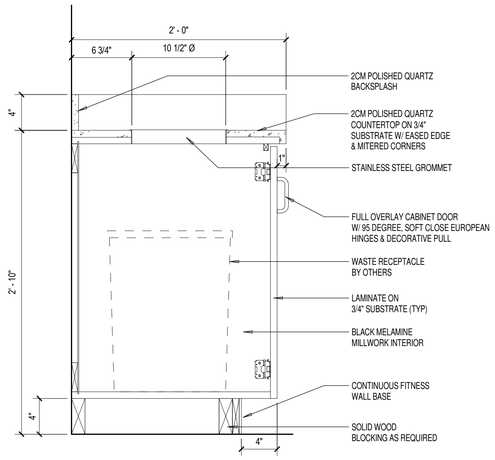


MILLWORK - FITNESS CENTER SECTION 'A' 8

1 1/2" = 1'-0"

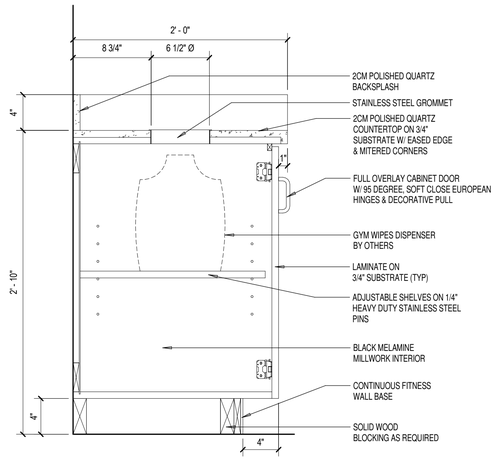


MILLWORK - FITNESS CENTER SECTION 'B' 7

1 1/2" = 1'-0"

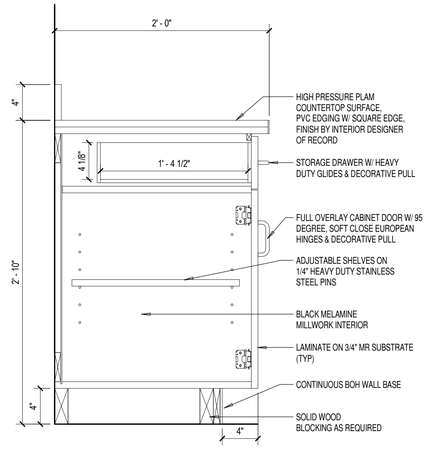


MILLWORK - EMPLOYEE BREAKROOM SECTION 'A' 6

1 1/2" = 1'-0"

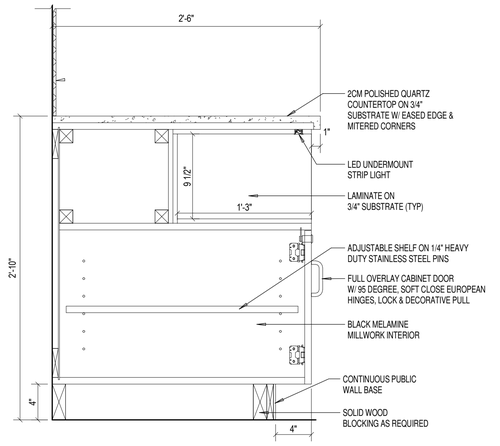


MILLWORK - PANTRY SECTION 'A' 5

1 1/2" = 1'-0"

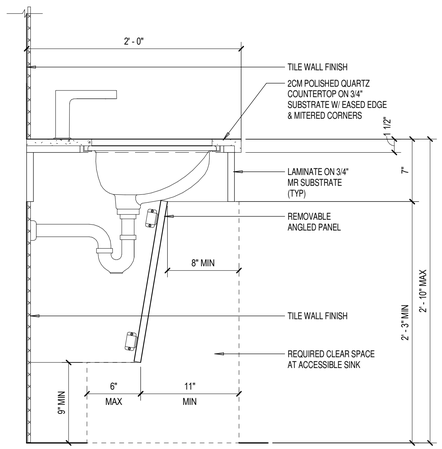


MILLWORK - PUBLIC RR ADA VANITY SECTION 4

1 1/2" = 1'-0"

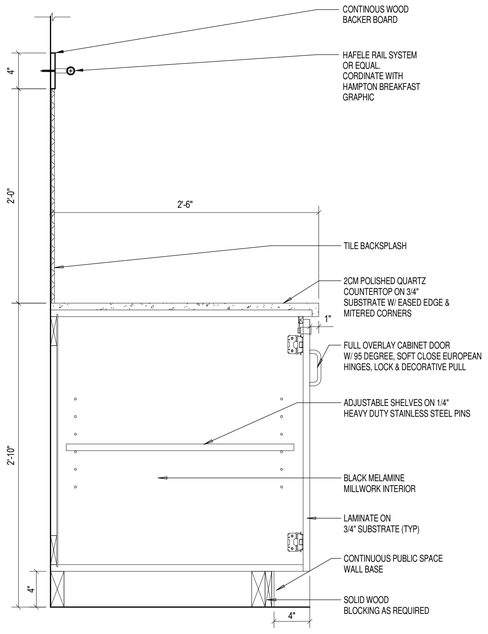


MILLWORK - PANTRY SECTION 'B' 3

1 1/2" = 1'-0"

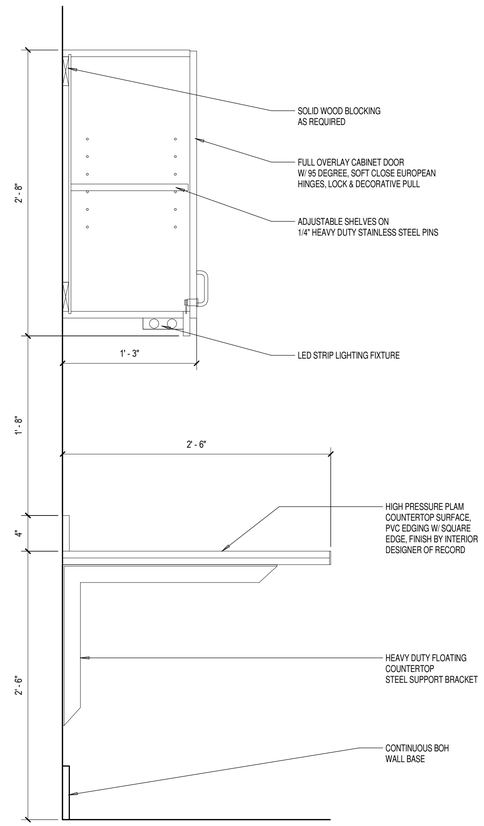

MILLWORK - MAINTENANCE SECTION 2

1 1/2" = 1'-0"

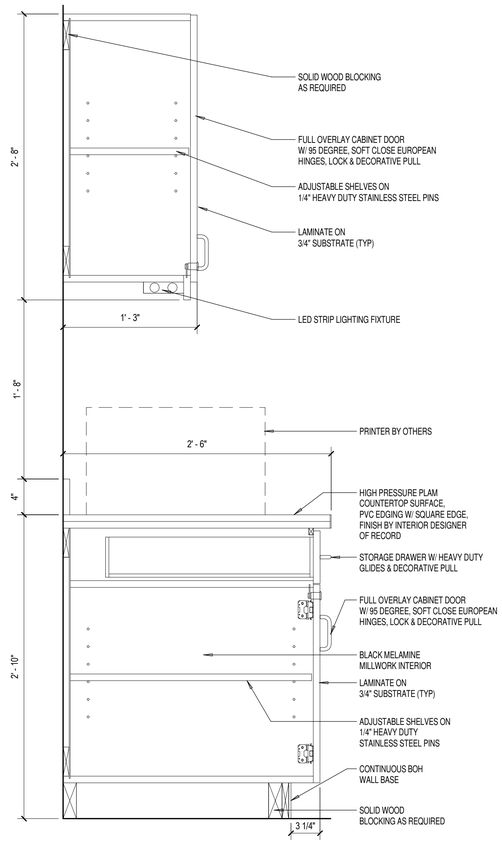

MILLWORK - WORK AREA SECTION 'A' 1

1 1/2" = 1'-0"

THESE DRAWINGS ARE THE COPYRIGHT OF OLIVE ARCHITECTURE PLLC. THESE DOCUMENTS HAVE BEEN PREPARED SPECIFICALLY FOR THE PROJECT DESCRIBED IN THE ADDRESS BAR. THEY ARE NOT SUITABLE FOR USE ON OTHER PROJECTS OR IN OTHER LOCATIONS WITHOUT WRITTEN APPROVAL FROM THE ARCHITECT. REPRODUCTION IS PROHIBITED. IF SIGNATURE ON COVER SHEET DOES NOT APPEAR IN RED, THIS IS NOT AN AUTHORIZED COPY.

OLIVE
ARCHITECTURE
WWW.OLIVE-ARCH.COM
436 N. Harrington St. Ste. 140 p 919.838.9934
Raleigh, NC 27603 f 919.838.9995

OLIVE ARCHITECTURE, PLLC
REGISTERED ARCHITECTURAL COMPANY
52411
NORTH CAROLINA
RALEIGH, N.C.

FRANK T. MURPHY
REGISTERED ARCHITECT
5249
NORTH CAROLINA
RALEIGH, N. C.
09/17/2026

PERMIT SET

HAMPTON INN & SUITES by HILTON

OLD WATERFORD WAY
LELAND, NC 28451

issue date:

ISSUE	NAME	DATE
1ST	25% Set	09/04/2025
2ND	25% Set Resubmittal	10/30/2025
3RD	50% Set	10/31/2025
4TH	Owner Set	12/10/2025
5TH	Permit Set	09/17/2025

revisions:


Revision	Date	Description

drawn by: Author
checked by: Checker
project no: 25-104


MILLWORK - SECTIONS

A457


9/18/2026 10:29:10 AM

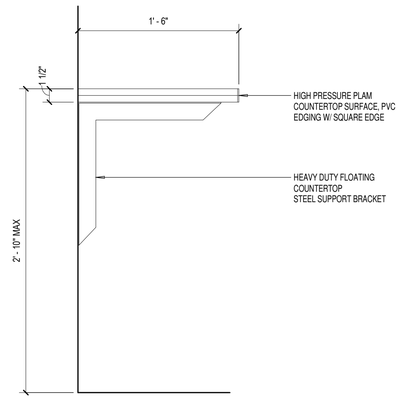


MILLWORK - PERCH COUNTER SECTION 7
1 1/2" = 1'-0"

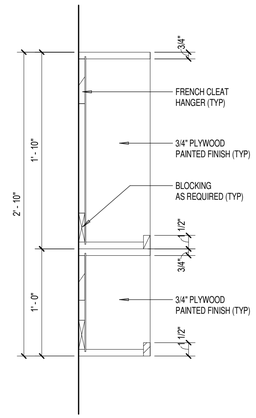


MILLWORK - PANTRY SECTION 'C' 6
1 1/2" = 1'-0"

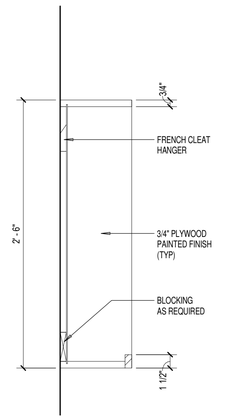


MILLWORK - PANTRY SECTION 'D' 5
1 1/2" = 1'-0"

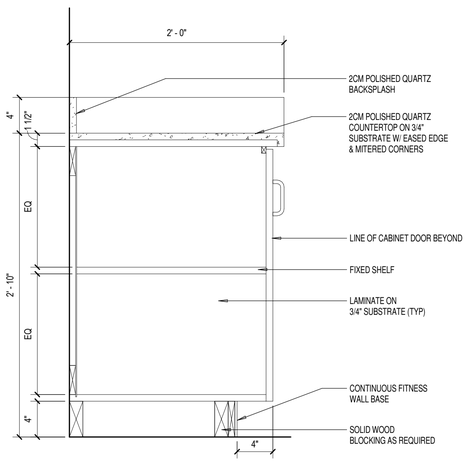


MILLWORK - FITNESS CENTER SECTION 'C' 4
1 1/2" = 1'-0"

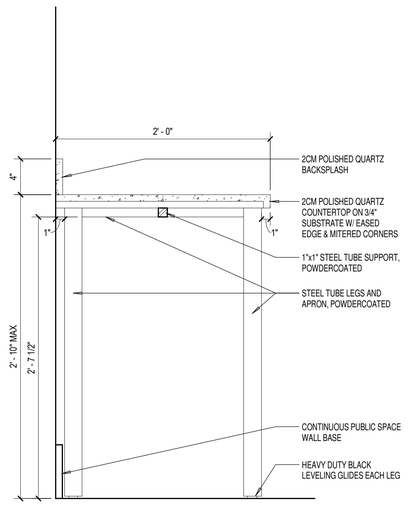

MILLWORK - GUEST LAUNDRY SECTION 3
1 1/2" = 1'-0"

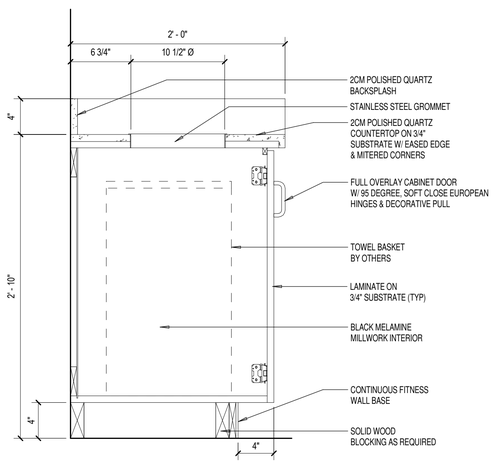

MILLWORK - FITNESS CENTER SECTION 'D' 2
1 1/2" = 1'-0"

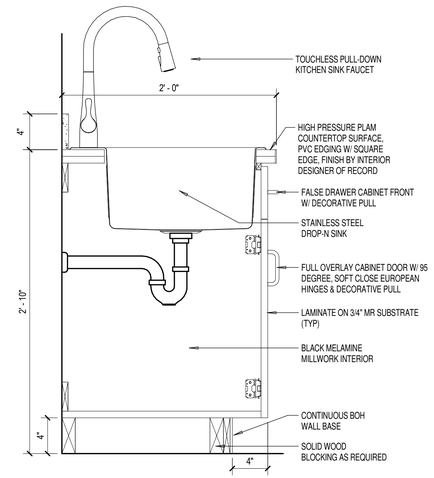

MILLWORK - EMPLOYEE BREAKROOM SECTION 'B' 1
1 1/2" = 1'-0"

OLIVE
ARCHITECTURE
WWW.OLIVE-ARCH.COM
436 N. Harrington St. Ste. 140
Raleigh, NC 27603
p 919.838.9934
f 919.838.9955

OLIVE ARCHITECTURE, PLLC
REGISTERED ARCHITECTURAL COMPANY
52411
NORTH CAROLINA
RALEIGH, N.C.

FRANK T. MURPHY
REGISTERED ARCHITECT
5249
NORTH CAROLINA
RALEIGH, N. C.
09/17/2026

THESE DRAWINGS ARE THE COPYRIGHT OF OLIVE ARCHITECTURE PLLC. THESE DOCUMENTS HAVE BEEN PREPARED SPECIFICALLY FOR THE PROJECT DESCRIBED IN THE ADDRESS BAR. THEY ARE NOT SUITABLE FOR USE ON OTHER PROJECTS OR IN OTHER LOCATIONS WITHOUT WRITTEN APPROVAL FROM THE ARCHITECT. REPRODUCTION IS PROHIBITED. IF SIGNATURE ON COVER SHEET DOES NOT APPEAR IN RED, THIS IS NOT AN AUTHORIZED COPY.

PERMIT SET

HAMPTON INN & SUITES by HILTON

OLD WATERFORD WAY
LELAND, NC 28451

issue date:

ISSUE	NAME	DATE
1ST	25% Set	09/04/2025
2ND	25% Set Resubmittal	10/30/2025
3RD	50% Set	10/31/2025
4TH	Owner Set	12/10/2025
5TH	Permit Set	09/17/2025

revisions:

Revision	Date	Description

drawn by: KKJ
checked by: FTM
project no: 25-104

MILLWORK - SECTIONS

A458

9/18/2026 10:29:12 AM

DOOR SCHEDULE

DOOR SCHEDULE - PUBLIC

Mark	To Room	Type Mark	Width	Height	Thk.	Dr Sched - Dr Material	Frame Material	Frame Type	Fire Rating	Hardware Set	Comments
001	VESTIBULE	D1	11' - 4"	8' - 0"	1 3/4"	ALUM.	PREFINISHED ALUMINUM		-	1	
002	MAIN LOBBY	D1	11' - 4"	8' - 0"	1 3/4"	ALUM.	PREFINISHED ALUMINUM		-	2	
003	WORK AREA	D4	3' - 0"	7' - 0"	1 3/4"		HM	F1	20	4	
005	DINING LOUNGE	D3	3' - 0"	8' - 0"	2"	ALUM.	ALUM.		-	8	
006a	PANTRY	D7a	3' - 0"	7' - 0"	1 1/2"	MTL/GLASS			-	-	POCKET DOOR HARDWARE
006b	PANTRY	D7b	3' - 0"	7' - 0"	1 1/2"	MTL/GLASS			-	-	POCKET DOOR HARDWARE
006c	PANTRY	D7a	3' - 0"	7' - 0"	1 1/2"	MTL/GLASS			-	-	POCKET DOOR HARDWARE
006d	PANTRY	D7b	3' - 0"	7' - 0"	1 1/2"	MTL/GLASS			-	-	POCKET DOOR HARDWARE
007	FOOD PREP.	D4	3' - 0"	7' - 0"	1 3/4"	SC. WD.	HM	F1	20	6	
007a	FOOD PREP.	D4	3' - 0"	7' - 0"	1 3/4"	SC. WD.	HM	F1	20	7	
007b	FOOD PREP.	D4	2' - 6"	7' - 0"	1 3/4"	SC. WD.	HM	F1	-	28	
008a	MEETING ROOM	D5	6' - 0"	7' - 0"	1 3/4"	SC. WD.	HM	F1	20	12	
008b	MEETING ROOM	D4	3' - 0"	7' - 0"	1 3/4"	SC. WD.	HM	F1	20	13	
009	MTG. STOR.	D4	4' - 0"	7' - 0"	1 3/4"	SC. WD.	HM	F1	45	23	
010	CORRIDOR	D4	3' - 0"	7' - 0"	1 3/4"		HM	F1			
010a	CORRIDOR	D4	3' - 0"	7' - 0"	1 3/4"		HM	F1			
011	CORRIDOR	D4	3' - 0"	7' - 0"	1 3/4"	SC. WD.	HM	F1	20	9	
012	MEN	D4	3' - 0"	7' - 0"	1 3/4"	SC. WD.	HM	F1	20	9	
013	MECH.	D4	3' - 0"	7' - 0"	1 3/4"	SC. WD.	HM	F1	20	25	
014	FITNESS	D2	3' - 0"	7' - 0"	2"	ALUM.	ALUM.		-	11	
016	MAINTENANCE	D4	3' - 0"	7' - 0"	1 3/4"	SC. WD.	HM	F1	20	27	
017	MECH.	D5	6' - 0"	7' - 0"	1 3/4"	SC. WD.	HM	F1	20	23	
018	ELEVATOR LOBBY	D3	3' - 0"	8' - 0"	2"	ALUM.	ALUM.		20	23	
019	STOR.	D4	3' - 0"	7' - 0"	1 3/4"	SC. WD.	HM	F1	45	20	KICK PLATE
020	LAUNDRY	D4	3' - 6"	7' - 0"	1 3/4"	SC. WD.	HM	F1	-	29	
020a	LAUNDRY	D8	3' - 0"	7' - 0"	1 3/4"	HM	HM	F1	-	28	
021	LINEN STOR	D4	3' - 0"	7' - 0"	1 3/4"	SC. WD.	HM	F1	20	23	
022	RETAIL STOR.	D4	3' - 0"	7' - 0"	1 3/4"	SC. WD.	HM	F1	-	25	
023	MECH.	D4	3' - 0"	7' - 0"	1 3/4"	SC. WD.	HM	F1	-	21	
024	EMPLOYEE BREAKROOM	D4	3' - 0"	7' - 0"	1 3/4"	SC. WD.	HM	F1	-	22	
025	EMPLOYEE RESTROOM	D4	3' - 0"	7' - 0"	1 3/4"	SC. WD.	HM	F1	-	25	
026	MECH.	D4	3' - 0"	7' - 0"	1 3/4"	SC. WD.	HM	F1	20	4	
027	WORK AREA	D4	3' - 0"	7' - 0"	1 3/4"	SC. WD.	HM	F1	-	23	
028	COMP./PBX	D4	3' - 0"	7' - 0"	1 3/4"	SC. WD.	HM	F1	-	5	
029	SALES	D4	3' - 0"	7' - 0"	1 3/4"	SC. WD.	HM	F1	-	5	
030	MANAGER	D4	3' - 0"	7' - 0"	1 3/4"	SC. WD.	HM	F1	45	23	
031	WATER HEATER	D4	3' - 0"	7' - 0"	1 3/4"	SC. WD.	HM	F1	-	23	
032	ELECTRICAL	D4	3' - 0"	7' - 0"	1 3/4"	SC. WD.	HM	F1	-	24	
032a	ELECTRICAL	D8	3' - 0"	7' - 0"	1 3/4"	HM	HM	F1	-	16	
100a	CORRIDOR	D3	3' - 0"	8' - 0"	2"	ALUM.	ALUM.		-	16	
100c	CORRIDOR	D3	3' - 0"	8' - 0"	2"	ALUM.	ALUM.		-	16	
100d	CORRIDOR	D3	3' - 0"	8' - 0"	2"	ALUM.	ALUM.		-	17	
100e	CORRIDOR	D2	3' - 0"	8' - 0"	2"	ALUM.	ALUM.		-	17	
140	POOL EQUIP.	D8	3' - 0"	7' - 0"	1 3/4"	HM	HM	F1	-	15	
141	UNISEX	D8	3' - 0"	7' - 0"	1 3/4"	HM	HM	F1	-	19	SMOKE SEAL
217	ELEVATOR LOBBY	D5	6' - 0"	7' - 0"	1 3/4"	SC. WD.	HM	F1	45	33	
219	LINEN CHUTE	D4	3' - 0"	7' - 0"	1 3/4"	SC. WD.	HM	F1	-	10	
239	GUEST LAUNDRY	D6	3' - 0"	7' - 0"	1 3/4"	SC. WD.			20	33	
241	LINEN STORAGE	D4	3' - 0"	7' - 0"	1 3/4"	SC. WD.	HM	F1	-	19	SMOKE SEAL
317	ELEVATOR LOBBY	D5	6' - 0"	7' - 0"	1 3/4"	SC. WD.	HM	F1	45	33	
319	LINEN CHUTE	D4	3' - 0"	7' - 0"	1 3/4"	SC. WD.	HM	F1	45	33	
337	STORAGE	D4	3' - 0"	7' - 0"	1 3/4"	SC. WD.	HM	F1	20	33	
339	LINEN STORAGE	D4	3' - 0"	7' - 0"	1 3/4"	SC. WD.	HM	F1	-	19	SMOKE SEAL
417	ELEVATOR LOBBY	D5	6' - 0"	7' - 0"	1 3/4"	SC. WD.	HM	F1	45	33	
419	LINEN CHUTE	D4	3' - 0"	7' - 0"	1 3/4"	SC. WD.	HM	F1	45	33	
437	STORAGE	D4	3' - 0"	7' - 0"	1 3/4"	SC. WD.	HM	F1	45	33	
439	LINEN STORAGE	D4	3' - 0"	7' - 0"	1 3/4"	SC. WD.	HM	F1	20	33	

DOOR SCHEDULE - GUESTROOMS

Type	Width	Height	Thickness	Material	Frame Type	Hardware Set	Fire Rating	Comments
G1	3' - 0"	7' - 0"	1 3/4"	SCWD.	F1	34	20 MIN	
G2	3' - 0"	7' - 0"	1 3/4"	SCWD.	F1	32		
G3	3' - 0"	7' - 0"	1 3/4"	SCWD.	F1	36	45 MIN	


DOOR SCHEDULE - STAIRS

Type	Width	Height	Thickness	Material	Frame Type	Hardware Set	Fire Rating	Comments
X1	3' - 0"	7' - 0"	1 3/4"	SCWD.	F2	32	90 MIN	
X2	3' - 0"	7' - 0"	1 3/4"	HM	F2	31		


FRAME TYPES & DETAILS

ADAAG / CABO / ANSI A117.1 Swing-Door Minimum Clear Floor Areas

PUSH SIDE

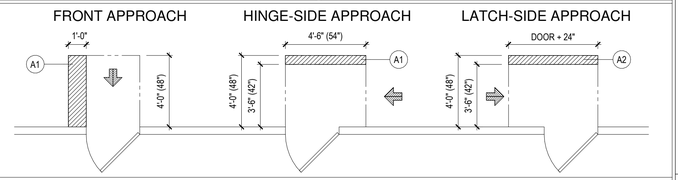

PULL SIDE

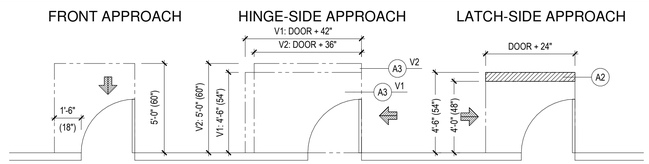

(A1) ADDITIONAL CLEAR FLOOR AREA REQUIRED WHEN DOOR HAS BOTH CLOSER AND A LATCH


(A2) ADDITIONAL CLEAR FLOOR AREA REQUIRED WHEN DOOR HAS CLOSER


(A3) ALTERNATIVE CLEAR FLOOR AREAS BASED ON APPROACH CLEARANCES

CLOSER


EACH DOOR CONTRACTOR(S) (ALUMN. STOREFRONT/WOOD/HOLLOW METAL) SHALL BE RESPONSIBLE TO ADJUST ALL INTERIOR DOORS SO THAT THE DOOR'S REQUIRED OPENING FORCE IS 5lbs OR LESS. ANY DOOR WITH A CLOSER SHALL BE ADJUSTED TO SLOW THE CLOSING TIME TO A MINIMUM OF THREE SECS. FROM A STARTING POINT OF 70^ OPEN TO 3" FROM CLOSING
-- REFER TO DIAGRAM:


Standard Guest Room Entry Door

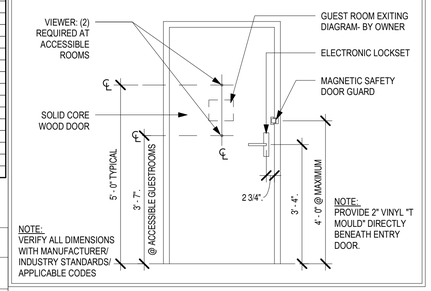


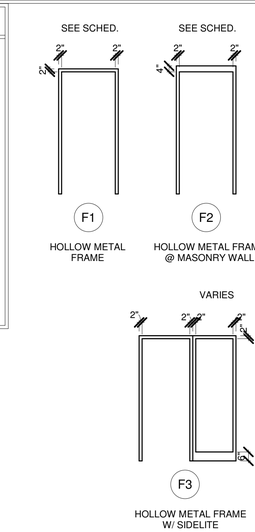


DOOR TYPES

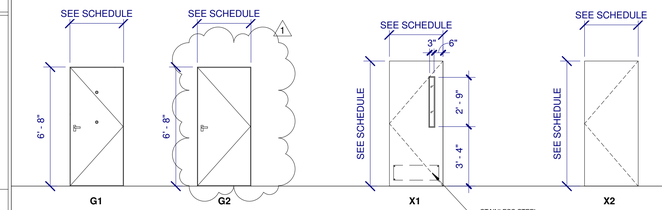

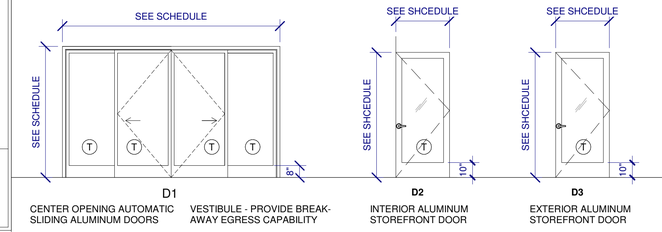

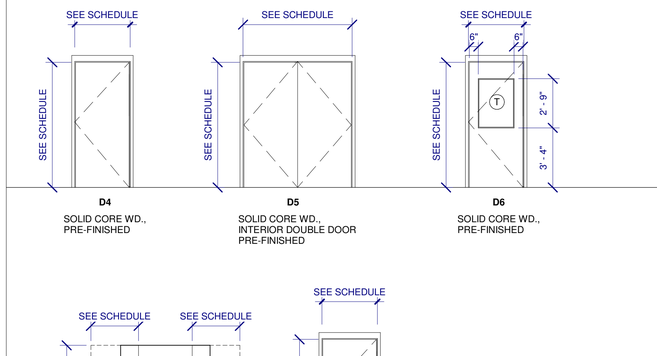

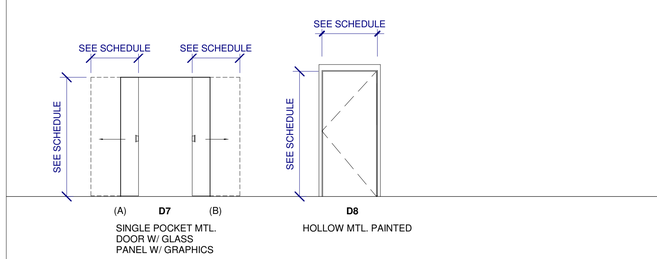

T = TEMPERED GLASS

THESE DRAWINGS ARE THE COPYRIGHT OF OLIVE ARCHITECTURE PLLC. THESE DOCUMENTS HAVE BEEN PREPARED SPECIFICALLY FOR THE PROJECT DESCRIBED IN THE ADDRESS BAR. THEY ARE NOT SUITABLE FOR USE ON OTHER PROJECTS OR IN OTHER LOCATIONS WITHOUT WRITTEN APPROVAL FROM THE ARCHITECT. REPRODUCTION IS PROHIBITED. IF SIGNATURE ON COVER SHEET DOES NOT APPEAR IN RED, THIS IS NOT AN AUTHORIZED COPY.

OLIVE
ARCHITECTURE
WWW.OLIVE-ARCH.COM
436 N. Harrington St. Ste. 140 p 919.838.9934
Raleigh, NC 27603 f 919.838.9995

OLIVE ARCHITECTURE, PLLC
REGISTERED ARCHITECTURAL COMPANY
52411
NORTH CAROLINA
RALEIGH, N.C.

FRANK T. MURPHY
REGISTERED ARCHITECT
5249
NORTH CAROLINA
RALEIGH, N. C.
09/17/2026

PERMIT SET

HAMPTON INN & SUITES by HILTON

OLD WATERFORD WAY
LELAND, NC 28451

issue date:

ISSUE	NAME	DATE
1ST	25% Set	09/04/2025
2ND	25% Set Resubmittal	10/30/2025
3RD	50% Set	10/31/2025
4TH	Owner Set	12/10/2025
5TH	Permit Set	09/17/2025

revisions:

Revision	Date	Description
1	04.16.26	HILTON COMMENTS

drawn by: KKJ
checked by: FTM
project no: 25-104

DOOR SCHEDULE

A600

9/18/2026 10:29:18 AM

GENERAL DOOR NOTES: DD'S

1. ALL DOOR HARDWARE SHALL BE US 32D FINISH (U.N.O.) - VERIFY WITH OWNER
2. ALL DOOR CYLINDERS TO BE IC CORE FORMAT TO MATCH PROPERTY STANDARDS.
3. ALL DOORS SHALL BE PRE-FINISHED (SHOP OR FACTORY)
4. TOPS, BOTTOMS AND SIDES OF ALL DOORS SHALL BE PAINTED OR STAINED TO MATCH DOOR.
5. PROVIDE CONSTRUCTION CYLINDERS DURING CONSTRUCTION.FOR DOORS REQUIRED TO BE LOCKED REPLACE CONSTRUCTION CYLINDERS PRIOR TO HOTEL OPENING. COORDINATE WITH GENERAL CONTRACTOR.
6. ALL DOORS SHALL BE MASTER KEYED. COORDINATE KEYING WITH OWNER.
7. ALL LOCKSETS AND CYLINDERS ARE SUPPLIED WITH FINAL CORES.PERMANENT KEYING BY DOOR SUBCONTRACTOR.
8. ALL 'EXIT' DOORS MUST BE OPERABLE FROM THE INSIDE WITHOUT THE USE OF A KEY, SPECIAL KNOWLEDGE, OR EFFORT.
9. ALL INTERIOR DOOR GLAZING AND SIDELITES SHALL BE CLEAR TEMPERED GLASS (U.N.O.)
10. GLAZING AT EXTERIOR DOORS & SIDELITES SHALL BE INSULATED TEMPERED LITES.-- REFER TO ELEVATIONS
11. ALL DOOR HARDWARE SHALL COMPLY WITH ACCESSIBLE REQUIREMENTS FOR ACCESSIBILITY. - FEDERAL, STATE AND LOCAL ACCESSIBILITY CODE(S).
12. ALL FULL/HALF VISION DOORS SHALL BE A MEDIUM STILE (U.N.O.)
13. ALL RATED DOORS SHALL BE PROVIDED W/ MIN. REQUIRED DOOR HARDWARE REGARDLESS IF NOT SHOWN ON SCHEDULE. IF DIRECTION INDICATED OR NOTED IS SPECIFICALLY IN CONTRADICTION TO WHAT IS REQUIRED IN RATED DOORS,CONTACT ARCHITECT.
14. WHERE UNDERCUT NOT SPECIFIED, STANDARD UNDERCUT OF 3/4" FOR HM & WOOD DOORS
15. 1 1/2" PAIR BUTT HINGES PER DOOR LEAF UP TO 7'-0". SOLID CORE WOOD OR HM DOORS FROM 7'-0" TO 10'-0" PROVIDE 2 PAIR BUTT HINGES PER DOOR LEAF. DOORS 10'-1" TO 14'-0" IN HEIGHT,PROVIDE 2 1/2 PAIR HINGES PER DOOR LEAF.
16. PROVIDE (3) SILENCERS IN SINGLE LEAF DOORS, (2) SILENCERS INDOUBLE LEAF DOORS UNLESS PAIR OF DOORS HAS MIDDLE MULLION THEN PROVIDE A TOTAL (6) SILENCERS
17. LOCKSET SHALL OPERATE WHERE TURNING KEY UNLATCHES DOOR WHEN PUSHBUTTON IS ENGAGED & TURNED, KEY OPERATION WILL BE REQUIRED AT ALL TIMES. RELEASING PUSHBUTTON UNLOCKS DOOR.
18. REFER TO INTERIOR ELEVATIONS FOR DOOR FINISHES. DOORS SPECIFIED WITH A MILLWORK FINISH SHALL BE FINISHED BY MILLWORK CONTRACTOR TO MATCH MILLWORK IN THAT ROOM/AREA
19. PROVIDE REMOTE CARD READERS AT ALL EXTERIOR DOORS, INCLUDING MAIN ENTRY, AND AT EXERCISE ROOM, GUEST LAUNDRY AND AT LINEN STORAGE ROOMS
20. ALL EXTERIOR HOLLOW METAL DOORS SHALL BE GALVANIZED & INSULATED.
21. ALL EXTERIOR DOORS SHALL BE PROVIDED WITH AN ALUMN. DRIP EDGE ANCHORED TO UNDERSIDE OF WALL CONSTRUCTION (DOORS AS PART OF AN ALUMN. STOREFRONT SYSTEM WITH A TRANSOM DOES NOT REQUIRE DRIP EDGE, NOR DO DOORS THAT ARE PROTECTED UNDER CANOPIES.
22. ALL EXTERIOR DOORS SHALL HAVE THE TOP OF THE DOOR SLAB CONSTRUCTED IN SUCH A WAY TO SHED AND PREVENT WATER FROM COLLECTING/SITTING WITHIN THE TOP OF THEREFORE THE DOOR SLAB. JOINTS SHALL BE MINIMIZED AT THE TOP OF DOOR SLAB, ANY CONSTRUCTION JOINTS SHALL BE FULLY WEATHER TIGHT.
23. GLAZING AT EXTERIOR DOORS & SIDELITES SHALL BE INSULATED TEMPERED GLASS. -- REFER TO ELEVATIONS AND WINDOW SCHEDULE(S) FOR GLASS COLOR AND SPECIFICS.
24. SIGNAGE SHALL BE INSTALLED ON THE WALL ADJACENT TO THE LATCH SIDE OF DOORS. CENTERLINE OF SIGN SHALL BE 60"A.F.F.TO THE CENTERLINE OF THE SIGN AS INDICATED.
25. REFER TO STANDARDS MANUAL FOR ADDITIONAL INFORMATION REGARDING DOOR AND DOOR HARDWARE REQUIREMENTS
26. ALL "MEETING" ROOM DOORS TO RECEIVE SOUND STRIPPING. ALL PASSAGE DOORS MUST HAVE A 32" MINIMUM CLEAR WIDTH OPENING WHEN DOOR IS FULLY OPEN
27. THRESHOLDS AT ACCESSIBLE DOORS TO MEET ALL APPROPRIATE ACCESSIBILITY REQUIREMENTS. ACCESSIBLE DOORS INCLUDE ALL
28. PUBLIC ACCESS SPACES, ALL PUBLIC EXTERIOR DOORS, ALL EGRESS DOORS, AND EMPLOYEE DOORS THAT ARE INDICATED WITH A CLEAR FLOOR AREA.
29. ACCESSIBLE CONTROLS MUST NOT REQUIRE TIGHT GRASPING, PINCHING OR TWISTING OF THE WRIST.
30. EXTERIOR DOORS MUST HAVE WEATHER STRIPPING WITH THE APPROPRIATE TYPE OF THRESHOLD.
31. OUT-SWINGING EXTERIOR DOORS MUST HAVE CLOSED TOPS.

DOOR HARDWARE LIST

MARK	QTY	DESCRIPTION
1		**EXT. TO VESTIBULE (STOREFRONT)**
2		**VESTIBULE TO LOBBY (STOREFRONT)**
	1	SAFLOK CARD READER (WALL MOUNT)
	1	INTERCOM w/SAFLOK INTERFACE (DUAL CONTEROLS
3		**EXTERIOR TO LOBBY/CORRIDOR (STOREFRONT)**
	3	BB HINGES 4.5 x 4.5
	1	DOOR CLOSER w/STOP
	1	SAFLOK CARD READER (DOOR MOUNT)
	1	UL EXIT RIM DEVICE W/ HANDLE
	1	THRESHOLD
4		**WORK AREA TO OFFICE (SCW)**
	3	BB HINGES 4.5 x 4.5
	1	DOOR CLOSER W/ STOP
	1	OFFICE LOCKSET
	1	WALL/OVERHEAD STOP
	3	DOOR SILENCERS
5		**MISC. OFFICE**
	3	BB HINGES 4.5 x 4.5
	1	OFFICE LOCKSET
	1	WALL STOP
	3	DOOR SILENCERS
6		**CORRIDOR TO PANTRY**
	3	BB HINGES 4.5 x 4.5
	1	DOOR CLOSER W/ STOP
	1	OFFICE LOCKSET
	1	WALL/OVERHEAD STOP
	3	DOOR SILENCERS
7		**BREAKFAST TO PREP KITCHEN**
	3	BB HINGES 4.5 x 4.5
	1	STOREROOM LOCKSET
	3	DOOR SILENCERS
9		**CORRIDOR TO PUBLIC BATH (SCW)**
	3	BB HINGES 4.5 x 4.5
	1	DOOR CLOSER W/ STOP
	1	PUSH PLATE
	1	DOOR PULL
	1	WALL OVERHEAD STOP
	3	DOOR SILENCERS
1	1	KICK PLATE
	1	COAT HOOK
10		**CORRIDOR TO GUEST LAUNDRY**
	3	BB HINGES 4.5 x 4.5
	1	DOOR CLOSER w/STOP
	1	SAFLOK CARD READER (DOOR MOUNT)
	1	WALL OVERHEAD STOP
	1	KICK PLATE
	1	HALF LITE (FIRELITE GLASS)
	3	DOOR SILENCERS
11		**CORRIDOR TO FITNESS (STOREFRONT)**
	3	BB HINGES 4.5 x 4.5
	1	DOOR CLOSER w/STOP
	1	SAFLOK CARD READER (DOOR MOUNT)
	1	WALL/OVERHEAD STOP
12		**MEETING RM. (PAIR)**
	6	BB HINGER 4.5 x 4.5
	2	DOOR CLOSERS
	1	180° VIEWER
	1	SAFLOK CARD READER (DOOR MOUNT)
	1	COORDINATING STOP
	1	DOOR GASKET
	6	DOOR SILENCERS
13		**MEETING RM.**
	3	BB HINGER 4.5 x 4.5
	1	DOOR CLOSER
	1	180° VIEWER
	1	SAFLOK CARD READER (DOOR MOUNT)
	1	DOOR GASKET
	3	DOOR SILENCERS

DOOR HARDWARE LIST

MARK	QTY	DESCRIPTION
15		**POOL TO POOL BATH (HM-GALVANISED)**
	3	BB HINGES 4.5 x 4.5
	1	DOOR CLOSER w/STOP
	1	PRIVACY LOCKSET
	1	WALL/OVERHEAD STOP
	1	TRANSITION THRESHOLD CT TO CONCRETE
	3	DOOR SILENCERS
16		**CORRIDOR (STOREFRONT)**
	3	BB HINGES 4.5 x 4.5
	1	DOOR CLOSER w/STOP
	1	DOOR GASKET SET
	1	THRESHOLD
17		**POOL TO POOL EQUIPMENT (HM-GALVANIZED)**
	3	BB HINGES 4.5 x 4.5 (SS)
	1	DOOR CLOSER w/STOP (SS)
	1	STOREROOM LOCKSET (SS)
	1	DOOR GASKET SET
	1	THRESHOLD (SS)
	3	DOOR SILENCERS
18		**POOL EQUIPMENT TO CHEMICAL STORAGE**
	3	BB HINGES 4.5 x 4.5
	1	PASSAGE LOCKSET
	3	DOOR SILENCERS
19		**CORRIDOR TO CORRIDOR**
	6	BB HINGES 4.5 x 4.5
	2	DOOR CLOSER w/STOP
	2	ELECTRONIC HOLD-OPEN DEVICE
	2	PUSH/PULL DOOR HANDLES
	2	DOOR GASKET SET
	6	DOOR SILENCERS
20		**CORRIDOR TO LAUNDRY**
	6	BB HINGES 4.5 x 4.5
	2	DOOR CLOSER W/ STOP
	1	UL EXIT RIM DEVICE W/ DUAL RELEASE
	2	KICK PLATE
	2	DOOR GASKET SET
	1	TRANSITION THRESHOLD CT TO CONCRETE
	6	DOOR SILENCERS
21		**CORRIDOR TO EMPLOYEE BREAKROOM (HM)**
	3	BB HINGES 4.5 x 4.5
	1	DOOR CLOSER w/STOP
	1	OFFICE LOCKSET
	1	WALL OVERHEAD STOP
	1	TRANSITION THRESHOLD CT TO COCNRETE
	3	DOOR SILENCERS

DOOR HARDWARE LIST

MARK	QTY	DESCRIPTION
22		**CORRIDOR TO EMPLOYEE BATH**
	3	BB HINGES 4.5 x 4.5
	1	DOOR CLOSER w/STOP
	1	PRIVACY LOCKSET
	1	WALL/OVERHEAD STOP
	1	TRANSITION THRESHOLD
	3	DOOR SILENCERS
23		**CORRIDOR TO STORAGE**
	3	BB HINGES 4.5 x 4.5
	1	DOOR CLOSER w/STOP
	1	STOREROOM LOCKSET
	1	KICK PLATE
	3	DOOR SILENCERS
24		**ELECTRICAL TO EXTERIOR (HM)**
	3	BB HINGES 4.5 x 4.5
	1	DOOR CLOSER W/ STOP
	1	STOREROOM LOCKSET
	1	UL EXIT RIM DEVICE
	1	DOOR GASKET SET
	1	KICK PLATE
	1	THRESHOLD
	3	DOOR SILENCERS
25		**CORRIDOR TO MECHANICAL/ELECTRICAL**
	3	BB HINGES 4.5 x 4.5
	1	DOOR CLOSER w/STOP
	1	STOREROOM LOCKSET
	1	WALL/OVERHEAD STOP
	3	DOOR SILENCERS
26		**MECHANICAL TO EXTERIOR (HM)**
	3	BB HINGES 4.5 x 4.5
	1	DOOR CLOSER w/STOP
	1	STOREFRONT LOCKSET
	1	WALL/OVERHEAD STOP
	1	KICK PLATE
	1	THRESHOLD
	3	DOOR SILENCERS
27		**MECHANICAL TO ENGINEER (HM)**
	3	BB HINGES 4.5 x 4.5
	1	STOREROOM LOCKSET
	1	WALL/OVERHEAD STOP
	1	KICK PLATE
	3	DOOR SILENCERS
28		**LAUNDRY TO LINEN (HM)**
	3	BB HINGES 4.5 x 4.5
	1	STOREROOM LOCKSET
	1	WALL/OVERHEAD STOP
	1	KICK PLATE
	3	DOOR SILENCERS
29		**CORRIDOR TO DRYERS**
	3	BB HINGES 4.5 x 4.5
	1	PASSAGE LOCKSET
	1	WALL/OVERHEAD STOP
	3	DOOR SILENCERS
31		**STAIRWELL TO EXTERIOR (HM)**
	3	BB HINGES 4.5 x 4.5
	1	DOOR CLOSER w/STOP
	1	DOOR GASKET SET
	1	UL EXIT RIM DEVICE W/O HANDLE
	1	THRESHOLD
	3	DOOR SILENCERS

DOOR HARDWARE LIST

MARK	QTY	DESCRIPTION
32		**CORRIDOR TO STAIRWELL**
	3	BB HINGES 4.5 x 4.5
	1	DOOR CLOSER w/STOP
	1	STOREROOM LOCKSET
	1	UL EXIT RIM DEVICE W/ HANDLE
	1	3x33 LITE W/ WIREGLASS
	1	KICK PLATE
	1	THRESHOLD
	3	DOOR SILENCERS
33		**CORRIDOR TO HOUSEKEEPING (HM)**
	3	BB HINGES 4.5 x 4.5
	1	DOOR CLOSER w/STOP
	1	STOREROOM LOCKSET
	1	WALL/OVERHEAD STOP
	1	TRANSITION THRESHOLD CPT TO VCT
	1	KICK PLATE
	3	DOOR SILENCERS
34		**CORRIDOR TO GUESTROOM 1 (SCW)**
	3	BB HINGES 4.5 x 4.5
	1	SAFLOK CARD READER (DOOR MOUNT)
	1	WALL/OVERHEAD STOP
	1	COORDRINATING STOP
	1	DOOR GASKET SET
	1	FIRE THRESHOLD
	1	DOOR BOTTOM (UNNOTCHED)
	1	180° DOOR VIEWER
	3	DOOR SILENCERS
36		**GUESTROOM TO GUEST BATH 1 (SCW)**
	3	BB HINGES 4.5 x 4.5
	1	PRIVACY LOCKSET
	1	WALL/OVERHEAD STOP
	3	DOOR SILENCERS
39		**GUESTROOM TO CLOSET (SCW)**
	3	BB HINGES 4.5 x 4.5
	1	PASSAGE LOCKSET
	1	WALL/OVERHEAD STOP
	3	DOOR SILENCERS
40		**GUESTROOM TO GUESTROOM CONNECTING (SCW)**
	6	BB HINGES 4.5 x 4.5
	2	C-DOOR LOCK W/ DUMMY HANDLE
	2	C-DOOR DEADBOLT W/ DUMMY PLATE
	2	DOOR BOTTOM (UNNOTCHED)
	1	FIRE THRESHOLD - FULL WIDTH
	2	PDL PRIVACY LATCH
	2	WALL/OVERHEAD STOP
	6	DOOR SILENCERS

OLIVE ARCHITECTURE
WWW.OLIVE-ARCH.COM
436 N. Harrington St. Ste. 140 Raleigh, NC 27603
p 919.838.9934 f 919.838.9995

OLIVE ARCHITECTURE, PLLC — REGISTERED ARCHITECTURAL COMPANY — 52411 — NORTH CAROLINA — RALEIGH, N.C.

FRANK T. MURPHY — REGISTERED ARCHITECT — 5249 — NORTH CAROLINA — RALEIGH, N. C. — 09/17/2026

PERMIT SET

HAMPTON INN & SUITES by HILTON

OLD WATERFORD WAY
LELAND, NC 28451

issue date:

ISSUE	NAME	DATE
1ST	25% Set	09/04/2025
2ND	25% Set Resubmittal	10/30/2025
3RD	50% Set	10/31/2025
4TH	Owner Set	12/10/2025
5TH	Permit Set	09/17/2025

revisions:

Revision	Date	Description
1	04.16.26	HILTON COMMENTS


drawn by: KKJ
checked by: FTM
project no: 25-104

DOOR HARDWARE SCHEDULE

A601


9/19/2026 10:29:22 AM

THESE DRAWINGS ARE THE COPYRIGHT OF OLIVE ARCHITECTURE PLLC. THESE DOCUMENTS HAVE BEEN PREPARED SPECIFICALLY FOR THE PROJECT DESCRIBED IN THE ADDRESS BAR. THEY ARE NOT SUITABLE FOR USE ON OTHER PROJECTS OR IN OTHER LOCATIONS WITHOUT WRITTEN APPROVAL FROM THE ARCHITECT. REPRODUCTION IS PROHIBITED. IF SIGNATURE ON COVER SHEET DOES NOT APPEAR IN RED, THIS IS NOT AN AUTHORIZED COPY.

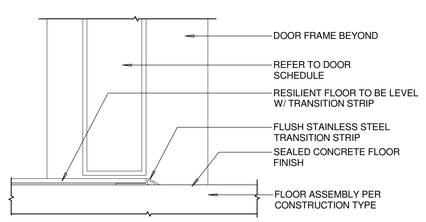


VCT-CONCRETE FLOORING DETAIL 3

6" = 1'-0"

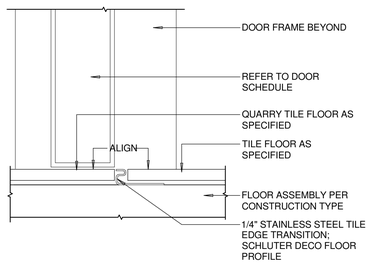


TILE-QUARRY TILE DETAIL 2

6" = 1'-0"

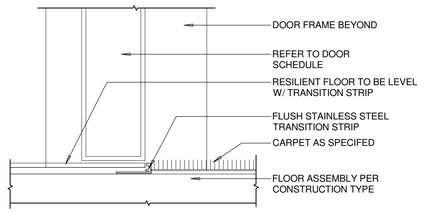


RESILIENT FLOORING-CARPET DETAIL 4

6" = 1'-0"

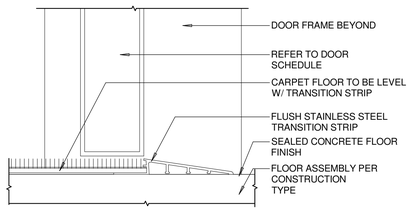


CARPET-CONCRETE FLOORING DETAIL 7

6" = 1'-0"

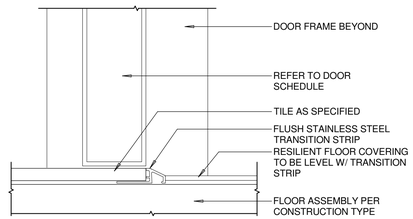


TILE-RESILIENT FLOORING DETAIL 1

6" = 1'-0"

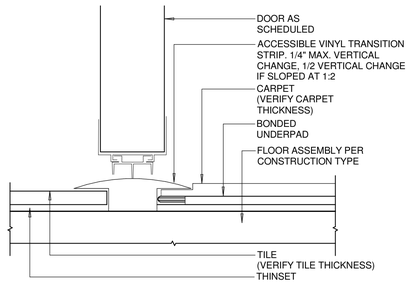

GUEST ENTRY DETAIL 5

6" = 1'-0"

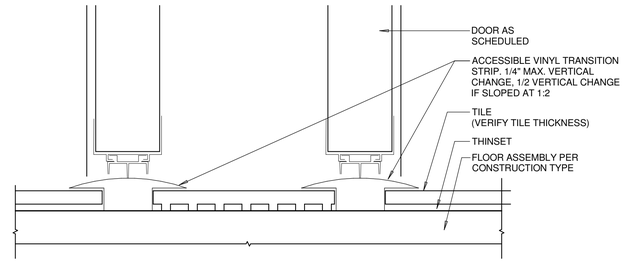

COMMUNICATING DOOR DETAIL 6

6" = 1'-0"

OLIVE
ARCHITECTURE
WWW.OLIVE-ARCH.COM
436 N. Harrington St. Ste. 140
Raleigh, NC 27603
p 919.838.9934
f 919.838.9955

OLIVE ARCHITECTURE, PLLC
REGISTERED ARCHITECTURAL COMPANY
52411
NORTH CAROLINA
RALEIGH, N.C.

FRANK T. MURPHY
REGISTERED ARCHITECT
5249
NORTH CAROLINA
RALEIGH, N. C.
09/17/2026

PERMIT SET

HAMPTON INN & SUITES by HILTON

OLD WATERFORD WAY
LELAND, NC 28451

issue date:

ISSUE	NAME	DATE
1ST	25% Set	09/04/2025
2ND	25% Set Resubmittal	10/30/2025
3RD	50% Set	10/31/2025
4TH	Owner Set	12/10/2025
5TH	Permit Set	09/17/2025

revisions:

Revision	Date	Description

drawn by: KKJ

checked by: FTM

project no: 25-104


THRESHOLD & TRANSITION DETAILS


A602


9/18/2026 10:29:24 AM


THESE DRAWINGS ARE THE COPYRIGHT OF OLIVE ARCHITECTURE PLLC. THESE DOCUMENTS HAVE BEEN PREPARED SPECIFICALLY FOR THE PROJECT DESCRIBED IN THE ADDRESS BAR. THEY ARE NOT SUITABLE FOR USE ON OTHER PROJECTS OR IN OTHER LOCATIONS WITHOUT WRITTEN APPROVAL FROM THE ARCHITECT. REPRODUCTION IS PROHIBITED. IF SIGNATURE ON COVER SHEET DOES NOT APPEAR IN RED, THIS IS NOT AN AUTHORIZED COPY.

WINDOW/STOREFRONT SCHEDULE - EXTERIOR/INTERIOR

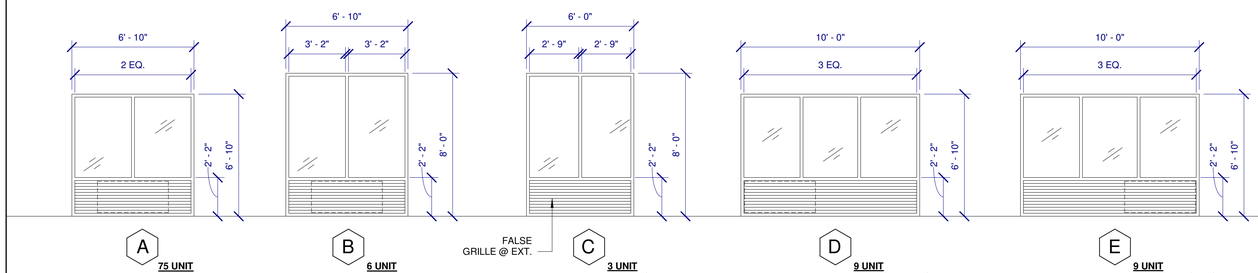

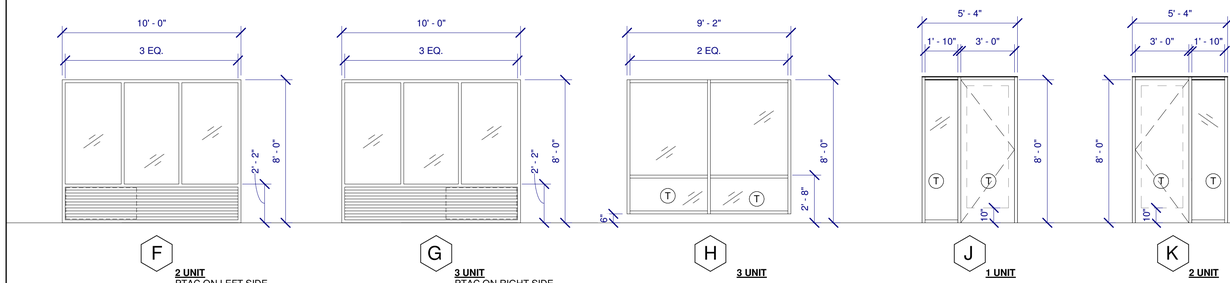

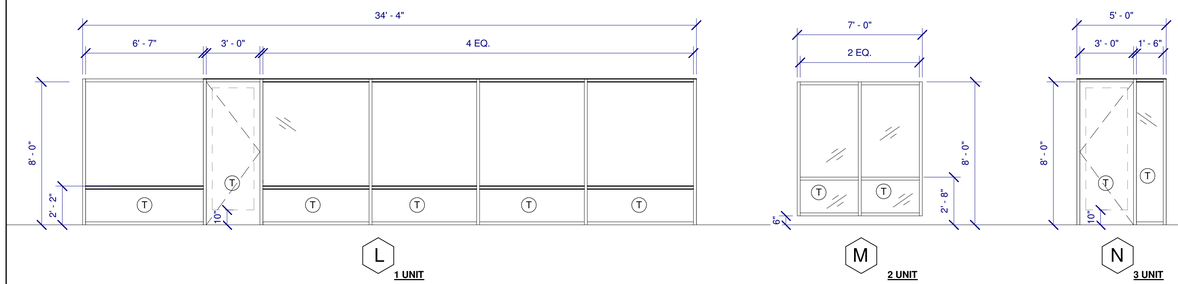

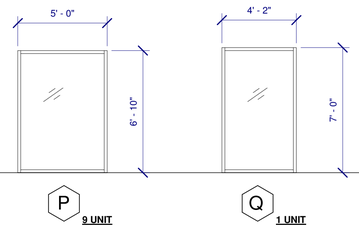

T = TEMPERED GLASS

FLR.

WINDOW NOTES:

1. ALL FINISHES AND MATERIALS USED IN WINDOW SYSTEM SHALL MEET EXPOSURE CONDITIONS FOR LELAND, NC AREA.
2. ALL EXTERIOR GLAZING SHALL BE 1" MIN. IGU WITH CLEAR INTERIOR LITES AND LOW-E EXTERIOR LITES, FRAMES SHALL BE FABRICATED WITH A THERMAL BREAK. (SHGC 0.25 WITH U FACTOR 0.45 MIN.)
3. SEE GUESTROOM ELEVATIONS FOR WINDOW TREATMENTS. CONTRACTOR TO INSTALL ALL WINDOW TREATMENTS AND TO PROVIDE BLOCKING FOR INSTALLATION IF REQUIRED.
4. NOT ALL WINDOWS IN PLANS MAY APPEAR IN THIS SCHEDULE. CONTRACTOR TO NOTIFY ARCHITECT IF A WINDOW IN PLAN DOES NOT APPEAR IN SCHEDULE.
5. FIELD VERIFY ALL OPENINGS.
6. SEE BUILDING ELEVATION FOR SILL HEIGHTS, COORDINATE WINDOW SILL HEIGHTS WITH REVEAL LOCATIONS.
7. FINISH LOUVERS TO MATCH WINDOW FRAME.
8. STANDARD 2" WIDE WINDOW FRAME SECTIONS.

FINISH SCHEDULE

NOTE:
SEE A620 FOR FINISH SCHEDULE

1

NOTES:

1. SEE ID FINISH FLOOR PLAN FOR EXTENT OF CERAMIC TILE AT ELEVATOR LOBBIES
2. SEE RCP FOR EXTENT OF GYPSUM BULKHEADS.
3. ALL CARPET IN PUBLIC SPACES TO HAVE 75 OZ. PAD AND DOUBLE GLUE DOWN INSTALLATION
4. ALL FINISHES TO COMPLY WITH SECTION 300 BUILDING AND FURNISHING OF THE MOST CURRENT EDITION OF THE HAMPTON MANUAL
5. GC TO PAINT ALL GYP. BD. ON ALL WALLS PRIOR TO VWC INSTALLATION
6. ALL STAIRS MUST BE NON SLIP WITH NOISING AND VINYL BASE.

FINISH LEGEND

FLOOR FINISH:

CONC -	STEEL TROWEL SMOOTH FINISH W/ EPOXY SEALER
VCT -	VINYL COMPOSITION TILE, SIZE AND COLOR PER ID OFFICE SELECTION
CT -	CERAMIC TILE, SIZE AND COLOR PER ID OFFICE SELECTION
PT -	PORCELAIN TILE, SIZE AND COLOR PER ID OFFICE SELECTION
QT -	QUARRY TILE, 6x6 RED COMMERCIAL KITCHEN TILE
CPT -	CARPET, PER ID OFFICE SELECTION - DOUBLE GLUE DOWN PAD IN ALL PUBLIC AREAS, TACK-STRIP INSTALLATION IN GUESTROOMS ONLY
EPOXY -	TYPICAL GARAGE PAINTABLE SYSTEM
RUBBER -	ECOSTONE INTERLOCKING RUBBER TILES

BASE FINISH:

VINYL -	4" ROLL VINYL BASE, COLOR PER ID OFFICE SELECTION
CT -	CERAMIC TILE COLOR & LENGTH TO MATCH FLOOR TILE, HEIGHT PER BRAND SPEC, COVE BASE IN "FIID SERVICE AREAS"
PT -	PORCELAIN TILE, SIZE AND COLOR PER ID OFFICE SELECTION
QT -	QUARRY TILE, 6x6 RED COMMERCIAL KITCHEN TILE, COVE BASE
CPT -	BOUND CARPET BASE, SIZE & COLOR PER ID OFFICE SELECTION
J'SNITE -	JOHNSONITE PPRE-FORMED BASE MANDALAY OR REVEL PER ID OFFICE SELECTION

WALL FINISH:

PNT -	PAINT, COLOR AND FINISH PER ID OFFICE SELECTION
VWC -	VINYL WALL COVERING, SIZE & WEIGHT PER ID OFFICE SELECTION
KNDWN -	100% ACRYLIC KNOCKDOWN, COLOR PER ID OFFICE SELECTION
FRP -	FIBERGLASS REINFORCED PANELS, WHITE WITH WHITE TRIM
CT -	CERAMIC TILE, MATCH FLOOR TILE ON PLUMBING BACK WALL TO CEILING
PT -	PORCELAIN TILE, MATCH FLOOR TILE ON PLUMBING BACK WALL TO CELINIG
VW -	VINYL WALL COVERING

CEILING FINISH:

PNT -	PAINT EXISTING STRUCTURE
PNT/GWB -	PAINT OVER GYPBOARD, COLOR & FINISH PER ID OFFICE SELECTION
ACT -	2x2 ACOUSTICAL CEILING TILE, "MARS TEGULAR FLB #86985" ON 9/16" DXT GRID IN ALL PUBLIC AREAS
VF-ACT -	2x4 VINYL FACED ACT ON 15/16" ALUMINUM
GRID -	HEALTH DEPT. APPROVAL REQ'D

OLIVE
ARCHITECTURE
WWW.OLIVE-ARCH.COM
436 N. Harrington St. Ste. 140
Raleigh, NC 27603
p 919.838.9934
f 919.838.9955

OLIVE ARCHITECTURE, PLLC
REGISTERED ARCHITECTURAL COMPANY
52411
NORTH CAROLINA
RALEIGH, N.C.

FRANK T. MURPHY
REGISTERED ARCHITECT
5249
NORTH CAROLINA
RALEIGH, N. C.
09/17/2026

PERMIT SET

HAMPTON INN & SUITES by HILTON

OLD WATERFORD WAY
LELAND, NC 28451

issue date:

ISSUE	NAME	DATE
1ST	25% Set	09/04/2025
2ND	25% Set Resubmittal	10/30/2025
3RD	50% Set	10/31/2025
4TH	Owner Set	12/10/2025
5TH	Permit Set	09/17/2025

revisions:

Revision	Date	Description
1	04.16.26	HILTON COMMENTS

drawn by: KKJ
checked by: FTM
project no: 25-104

WINDOW/STOREFRONT SCHEDULE

A610

9/18/2026 10:29:27 AM

THESE DRAWINGS ARE THE COPYRIGHT OF OLIVE ARCHITECTURE PLLC. THESE DOCUMENTS HAVE BEEN PREPARED SPECIFICALLY FOR THE PROJECT DESCRIBED IN THE ADDRESS BAR. THEY ARE NOT SUITABLE FOR USE ON OTHER PROJECTS OR IN OTHER LOCATIONS WITHOUT WRITTEN APPROVAL FROM THE ARCHITECT. REPRODUCTION IS PROHIBITED. IF SIGNATURE ON COVER SHEET DOES NOT APPEAR IN RED, THIS IS NOT AN AUTHORIZED COPY.

FINISH SCHEDULE

DATE: 9/12/2025

HAMPTON INN SUITES LELAND NC

LOCATION		ITEM		NOTES
GUESTROOM				
	Floor	CP-01	Carpet	Mohawk Broadloom Carpet HIS01 50P41-Q7435
	Base	B-02	Rubber Base	Mohawk HIS23 Custom Color #147 Shoreline 4.5" H
	Carpet Pad	CPP-01	Pad	Sponge Cushion BV0147 Δ3 Synthetic Rubber
	Walls-Main	SF-01	Paint/Textured	Knockdown (Light Damascus) Sherwin Williams SW 7636 Origami White
	Walls-Accent	WC-01	VWC	Momtex NA-SCN-5078
	Ceiling Paint	PT-01	Paint	Sherwin Williams SW 7006 Extra White Flat
	Built-in Cornice		Paint	Sherwin Williams SW 7636 Origami White
	Corner Guards	WP-01	Corner Guard	Inpro White Sand 0103
	Entry	T-01	Tile	Daltile SA06 Slate Attaché Meta Light Grey 12" x 24"
	Base	B-01	Tile	Daltile Slate Attaché Bullnose Meta Light Gray SA06
	Entry-Grout		Grout	Mapei Color: 02 Pewter
	Wetbar Cabinet(Suites)	PL-01	Plastic Laminate	Wisonart Pasadena Oak 7986 Softgrain
	Wetbar Counter Top (Suites)	ST-01	Quartz	Wilsonart Desert View Q4043
	Door		Plastic Laminate	Wisonart Pasadena Oak 7986
	Door Frame	PT-03	Paint	Sherwin Williams SW 7548 Portico Semi-Gloss
	Window Sill	ST-02	Quartz	Wilsonart Frozen Q6023
GUEST BATH				
	Floor	T-01	Tile	Daltile SA06 Slate Attaché Meta Light Grey 12" x 24"
	Grout		Grout	Mapei Color: 02 Pewter
	Base	B-01	Tile	Slate Attaché Bullnose Meta Light Gray SA06
	Roll-in Shower/Accessble Bath		Tile	
	Vanity and Top	ST-01	Quartz	Wilsonart Desert View Q4043
	Vanity Mirror/Light			FF&E
	Walls	WC-02	VWC	Wolf Gordon WG 33313794
	Tub Surround/shower/soap dish		Mincey Marble	
	Ceiling Paint	PT-02	Paint	Sherwin Williams SW 7006 Extra White (Smooth)
	Corner Guards	WP-02	Corner Guard	Inpro 0387 Pebble Gray
	Door	PT-03	Paint	Sherwin Williams SW 7548 Portico Semi-Gloss
	Door Frame	PT-03	Paint	Sherwin Williams SW 7548 Portico Semi-Gloss
CORRIDORS				
	Floor	CP-10	Carpet	Mohawk HIS04 50P41-R5725 Tufted Broadloom
	Door Fill	CP-10.1	Carpet	Mohawk HIS31 50P41-R4277
	Base	B-13ALT	Carpet	Mohawk HIS17 Color Study 30 - #858 Tooled Suede 4"
	Walls- 1st Floor	WC-10	Vinyl Wallcovering	Wolf Gordon WG 33190955 Pando Birch PND9189
	Walls-2nd - 4th Floors	WC-10	Vinyl Wallcovering	Wolf Gordon WG 33190955 Pando Birch PND9189
	Walls-Window Wall	PT-18	Accent Paint	Sherwin Williams SW 6226 Languid Blue Eggshell
	Corner Guards			TBD
	Ceiling		ACT	Tegular (Brand Standards)
	Accent Ceiling	PT-10	Paint	Sherwin Williams SW 6226 Languid Blue Flay
	Doors		Plastic Laminate	Wisonart Pasadena Oak 7986
	Door Frame	PT-14	Paint	Sherwin Williams SW 7548 Portico Semi-Gloss

HAMPTON INN SUITES LELAND NC

	Corner Guards	WP-14	Corner Guards	Inpro Sterling 0283
	Ceiling	PT-11	Paint	Sherwin Williams SW 7006 Extra White Flat
LOBBY				
	Floor	T-10	Tile	Daltile Slate Attache Meta Light Gray SA06 12" x 24"
	Grout		Grout	Mapie Color: 02 Pewter
	Base	B-10	Tile	Daltile Slate Attache Bullnose Meta Light Gray SA06 4" x 24"
	Carpet Insert	CP-11	Carpet	Mohawk HI508 D95249 QG221001C Second Wave 144"W x 144"L
	Walls	WC-11	Vinyl Wallcovering	Wolf Gordon GOH 32951538 Islay Color: Fleece
	Walls	PT-19	Paint	Sherwin Williams SW 9165 Gossamer Veil Eggshell
	Accent Wall	WC-15	Vinyl Wallcovering	National Solutions KGH2102 Horizon Weave Cloud
	Accent -Columns	WC-12	Vinyl Wallcovering	Wolf Gordon WG 33132396 Leiden Color: Blush
	Bulkheads	PT-19	Paint	Sherwin Williams SW 9165 Gossamer Veil Eggshell
	Corner Guards	WP-10	Corner Guards	Inpro Taupe 0113
	Corner Guards	WP-11	Corner Guards	Inpro Serenity 0166
	Corner Guards-Accent	WP-13	Corner Guards	Inpro Khaki Brown 0118
	Ceiling	PT-11	Paint	Sherwin Williams SW 7006 Extra White Flat
FLEX SEATING				
	Floor	CP-12	Carpet	Mohawk HIS10 D95231 L1213004 C Second Wave
	Base	B-14ALT	Carpet	Mohawk HIS21 Color Study 30 - #935 Misty Fog 4"
	Walls-Main	WC-15	Vinyl Wallcovering	National Solutions KGH2102 Horizon Weave Cloud
	Accent	WC-16	Vinyl Wallcovering	National Solutions KGH2103 Woodgrain Oak
	Accent Trim	PT-20	Paint	Sherwin Williams SW 6226 Languid Blue Eggshell
	Ceiling	PT-11	Paint	Sherwin Williams SW 7006 Extra White Flat
	Corner Guards	WP-11	Corner Guards	Inpro Serenity 0166
PANTRY				
	Floor	T-10	Tile	Daltile Slate Attache Meta Light Gray SA06 12" x 24"
	Grout		Grout	Mapie Color: 02 Pewter
	Base	B-10	Tile	Daltile Slate Attache Bullnose Meta Light Gray SA06 4" x 24"
	Walls-Main	WC-17	Vinyl Wallcovering	MDC HLTN2011
	Accent Wall	WC-15	Vinyl Wallcovering	National Solutions KGH2102 Horizon Weave Cloud
	Wall Tile	T-14	Tile	Daltile Stagecraft 0790 Matte Arctic White 3" x 12"
	Grout		Grout	Mapei Color: 93 Warm Gray
	Graphic	SF-11	Custom Graphic	FF&E (hotelsigns.com)
	Accent Trim	PT-20	Paint	Sherwin Williams SW 6226 Languid Blue Eggshell
	Accent Paint @ Millwork	PT-21	Accent Paint	Sherwin Williams SW 6677 Goldenrod Semi Gloss
	Accent Paint @ Millwork	PT-22	Accent Paint	Sherwin Williams SW 6599 Begonia Satin
	Accent Paint @ Millwork	PT-23	Accent Paint	Sherwin Williams SW 6887 Navel Satin
	Ceiling	PT-11	Paint	Sherwin Williams SW 7006 Extra White Flat
	Serving Cabinetry Top	ST-11	Quartz	Wilsonart Vicentia Q4063
	Serving Millwork	PL-10	Plastic Laminate	Wilsonart Pasadena Oak #7986 Softgrain 12
	Corner Guards	WP-10	Corner Guards	Inpro Taupe 0113
	Corner Guards	WP-11	Corner Guards	Inpro Serenity 0166
FOOD PREP				
	Floor	T-11	Tile	Daltile Quarry Tile Arid Gray 0Q42 6X6

HAMPTON INN SUITES LELAND NC

MEETING ROOM STORAGE CLOSET				
	Floor	CP-12	Carpet	Mohawk HIS10 D95231 L1213004 C Second Wave
	Base			
	Walls	PT-19	Paint	Sherwin Williams SW 9165 Gossamer Veil Eggshell
	Doors		Plastic Laminate	Wisonart Pasadena Oak 7986
	Door Frame	PT-14	Paint	Sherwin Williams SW 7548 Portico Semi-Gloss
	Ceiling	PT-11	Paint	Sherwin Williams SW 7006 Extra White Flat
EMPLOYEE BREAK ROOM				
	Floors	RF-11	LVT	Mohawk HIS15 Second Home Studio #232 ARDEN
	Base	B-15	Resilient Base	Tarkett MW-T45-F TA5 Colonel Grey 4"
	Walls	PT-20	Paint	Sherwin Williams SW 6226 Languid Blue Eggshell
	Millwork	PL-10	Plastic Laminate	Wilsonart Pasadena Oak #7986 Softgrain 12
	Counter Top	PL-11	Plastic Laminate	Wilsonart Quartz Frost - 5031K Textured Gloss Finish
	Ceiling	PT-11	Paint	Sherwin Williams SW 7006 Extra White Flat
EMPLOYEE BATHROOM				
	Floors	RF-11	LVT	Mohawk HIS15 Second Home Studio #232 ARDEN
	Base	B-15	Resilient Base	Tarkett MW-T45-F TA5 Colonel Grey 4"
	Walls	PT-19	Paint	Sherwin Williams SW 9165 Gossamer Veil Eggshell
	Ceiling	PT-11	Paint	Sherwin Williams SW 7006 Extra White Flat
GUEST LAUNDRY				
	Floors	T-10	Tile	Daltile Slate Attache Meta Light Gray SA06 12" x 24"
	Grout		Grout	Mapie Color: 02 Pewter
	Base	B-10	Tile	Daltile Slate Attache Bullnose Meta Light Gray SA06 4" x 24"
	Walls	PT-19	Paint	Sherwin Williams SW 9165 Gossamer Veil Eggshell
	Walls-Accent	WC-18	Vinyl Wallcovering	Wolf Gordon GOH 33032702 Ridgeline Color: Aegean
	Ceiling	PT-11	Paint	Sherwin Williams SW 7006 Extra White Flat
	Doors		Plastic Laminate	Wisonart Pasadena Oak 7986 **With Window
	Door Frame	PT-14	Paint	Sherwin Williams SW 7548 Portico Semi-Gloss
	Counter Top	ST-11	Quartz	Wilsonart Vicentia Q4063
FITNESS ROOM				
	Floor	RF-10	Rubber Floor	Ecore Basic Fit EL15A Steel Appeal 2
	Base	B-16	Resilient Base	Tarkett MW.TA5-F Reveal Millwork TA5 Colonial Grey
	Walls	WC-19	Vinyl Wallcovering	Momentum NA-SCN-294 Infinite Blue
	Accent Wall	WC-20	Vinyl Wallcovering	Momentum NA-SCN-001 Blue Hue
	Wall-Feature/Graphic	WC-21	Vinyl Wallcovering	Momentum DP-5853-04 Silk Slub
	Walls-Mirror	MR-10	Polished Plate Glass Mirror	
	Walls-Accent Trim @ Mirrors	PT-21	Accent Paint	Sherwin Williams SW 6677 Goldenrod Satin
	Walls-Accent Trim @ Mirrors	PT-22	Accent Paint	Sherwin Williams SW 6599 Begonia Satin
	Walls-Accent Trim @ Mirrors	PT-23	Accent Paint	Sherwin Williams SW 6887 Navel Satin
	Millwork/Hydration Station	PL-10	Plastic Laminate	Wilsonart Pasadena Oak #7986 Softgrain 12
	Countertop	ST-11	Quartz	Wilsonart Vicentia Q4063
	Ceiling		ACT	Tegular (Brand Standards)
	Doors & door frame		Storefront	
	Corner Guards	WP-15	Corner Guards	Inpro Point Blue 0165
	Corner Guards-Accent	WP-16	Corner Guards	Inpro Blue Mist 0324

HAMPTON INN SUITES LELAND NC

	Base	B-15	Resilient Base	Tarkett MW-T45-F TA5 Colonel Grey 4"
	Walls	PT-19	Paint	Sherwin Williams SW 9165 Gossamer Veil Eggshell
	Ceiling	PT-11	Paint	Sherwin Williams SW 7006 Extra White Flat
	Doors	PT-15	Paint	Sherwin Williams SW 7548 Portico Semi-Gloss
	Door Frame	PT-14	Paint	Sherwin Williams SW 7548 Portico Semi-Gloss
VENDING				
	Floors	T-10	Tile	Daltile Slate Attache Meta Light Gray SA06 12" x 24"
	Grout		Grout	Mapie Color: 02 Pewter
	Base	B-10	Tile	Daltile Slate Attache Bullnose Meta Light Gray SA06 4" x 24"
	Walls-1st Floor	WC-11	Vinyl Wallcovering	Wolf Gordon GOH 32951538 Islay Color: Fleece
	Walls-Floors 2-4	WC-10	Vinyl Wallcovering	Wolf Gordon WG 33190955 Pando Birch PND9189
	Ceiling	PT-11	Paint	Sherwin Williams SW 7006 Extra White Flat
STAIRWELLS				
	Floors-Landings-1st Floor	T-10	Tile	Daltile Slate Attache Meta Light Gray SA06 12" x 24"
			Grout	Mapie Color: 02 Pewter
	Base	B-10	Tile	Daltile Slate Attache Bullnose Meta Light Gray SA06 4" x 24"
	Floors-Landings-Floors 2-4	CP-13	Carpet	Mohawk HIS12 Collective Balance #575 Twilight
	Stairs	CP-13	Carpet	Mohawk HIS12 Collective Balance #575 Twilight
	Stair Nosing			
	Base	B-15	Resilient Base	Tarkett MW-T45-F TA5 Colonel Grey 4"
	Walls	PT-19	Paint	Sherwin Williams SW 9165 Gossamer Veil Eggshell
	Ceiling	PT-11	Paint	Sherwin Williams SW 7006 Extra White Flat
	Stair Railings	PT-19	Paint	Sherwin Williams SW 9165 Gossamer Veil Eggshell
PATIOS				
	Stamped Concrete			
ENTRANCES & PORCHES				
	Stamped Concrete			

HAMPTON INN SUITES LELAND NC

ELEVATOR LOBBY-1st Floor				
	Floors	T-10	Tile	Daltile Slate Attache Meta Light Gray SA06 12" x 24"
	Grout		Grout	Mapie Color: 02 Pewter
	Base	B-10	Tile	Daltile Slate Attache Bullnose Meta Light Gray SA06 4" x 24"
	Walls	WC-14	Vinyl Wallcovering	Wolf Gordon WG-33024277 Brushmark Color: Beige
	Ceiling	PT-11	Paint	Sherwin Williams SW 7006 Extra White Flat
	Corner Guards	WP-12	Corner Guards	Inpro Clam Shell 0154
ELEVATOR LOBBY-Floors 2-4				
	Floors	CP-10	Carpet	Mohawk HIS04 50P41-R5725 Tufted Broadloom
	Base	B-13ALT	Carpet	Mohawk HIS17 Color Study 30 - #858 Tooled Suede 4"
	Walls	WC-10	Vinyl Wallcovering	Wolf Gordon WG 33190955 Pando Birch PND9189
	Ceiling	PT-11	Paint	Sherwin Williams SW 7006 Extra White Flat
	Corner Guards	WP-12	Corner Guards	Inpro Clam Shell 0154
ELEVATOR				
	Door			Outside - Brushed Stainless
	Cab			Inside - Brushed Stainless
	Rail			Brushed Stainless
	Base			Recessed 3" metal base
	Ceiling			Brushed Stainless
	Floor	T-10	Tile	Daltile Slate Attache Meta Light Gray SA06 12" x 24"
	Grout (for tile floor)		Grout	Mapie Color: 02 Pewter
	Wall Laminate			Wilsonart Pasadena Oak #7986
	Wall Background (Reveals)			Black
RECEPTION/WELCOME AREA				
	Floor	T-10	Tile	Daltile Slate Attache Meta Light Gray SA06 12" x 24"
	Grout		Grout	Mapie Color: 02 Pewter
	Base	B-10	Tile	Daltile Slate Attache Bullnose Meta Light Gray SA06 4" x 24"
	Wall behind Front Desk		Artwork/Graphic	Wood Frame (connected to ceiling) with graphic
	Walls-Main	WC-11	Vinyl Wallcovering	Wolf Gordon GOH 32951538 Islay Color: Fleece
	Walls/Soffits	PT-19	Paint	Sherwin Williams SW 9165 Gossamer Veil Eggshell
	Millwork	W-10	Wood Stain	To match Wilsonart Pasadena Oak 7986
	Millwork	PL-10	Plastic Laminate	Wilsonart Pasadena Oak #7986 Softgrain 12
	Front Desk Top & Work Surface	ST-10	Quartz	Wilsonart Fossa Falls Q4065
	Corner Guards	WP-10	Corner Guards	Inpro Taupe 0113
	Ceiling	PT-11	Paint	Sherwin Williams SW 7006 Extra White Flat
	Doors		Plastic Laminate	Wilsonart Pasadena Oak #7986
	Door Frame	PT-14	Paint	Sherwin Williams SW 7548 Portico Semi-Gloss
SUITE/TREAT SHOP				
	Floor	T-10	Tile	Daltile Slate Attache Meta Light Gray SA06 12" x 24"
	Tile Grout		Grout	Mapie Color: 02 Pewter
	Base	B-10	Tile	Daltile Slate Attache Bullnose Meta Light Gray SA06 4" x 24"
	Cabinetry/Millwork/Shelving	PL-10	Plastic Laminate	Wilsonart Pasadena Oak #7986 Softgrain 12
	Countertop	ST-11	Quartz	Wilsonart Vicentia Q4063
	Header Paint	PT-25	Paint	Sherwin Williams SW 6235 Foggy Day Flat
	Walls	WC-13	Vinyl Wallcovering	National Solutions KGH2105 City Eclipse

HAMPTON INN SUITES LELAND NC

	Grout		Grout	Mapei Color: 11 Sahara Beige
	Base	B-11	Quarry Tile	Daltile Quarry Tile Arid Gray 0Q42 5" x 6" Cove
	Walls	PT-19	Paint	Sherwin Williams SW 9165 Gossamer Veil Eggshell
	Door (from Pantry)	PT-17	Accent Paint	Sherwin Williams SW 6677 Goldenrod Semi Gloos
	Door Frame	PT-16	Accent Paint	Sherwin Williams SW 6677 Goldenrod Semi Gloos
	Ceiling		ACT	
LAUNDRY (Housekeeping)				
	Floor	SDT-10	VCT	Tarkett iQ Granit SD GRTSD-JT 948 Grey 24" x 24"
	Base	B-15	Resilient Base	Tarkett MW-T45-F TA5 Colonel Grey 4"
	Doors		Plastic Laminate	Wisonart Pasadena Oak 7986
	Door Frame	PT-14	Paint	Sherwin Williams SW 7548 Portico Semi-Gloss
	Walls	PT-19	Paint	Sherwin Williams SW 9165 Gossamer Veil Eggshell
	Ceiling		ACT	
LINEN CHUTE ROOM Floors 2-4				
	Floors	SDT-10	VCT	Tarkett iQ Granit SD GRTSD-JT 948 Grey 24" x 24"
	Base	B-15	Resilient Base	Tarkett MW-T45-F TA5 Colonel Grey 4"
	Walls	PT-19	Paint	Sherwin Williams SW 9165 Gossamer Veil Eggshell
	Ceiling	PT-11	Paint	Sherwin Williams SW 7006 Extra White Flat
	Doors		Plastic Laminate	Wisonart Pasadena Oak 7986
	Door Frame	PT-14	Paint	Sherwin Williams SW 7548 Portico Semi-Gloss
WORK AREA				
	Floor	CP-13	Carpet	Mohawk HIS12 Collective Balance #575 Twilight
	Base	B-15	Resilient Base	Tarkett MW-T45-F TA5 Colonel Grey 4"
	Walls	PT-19	Paint	Sherwin Williams SW 9165 Gossamer Veil Eggshell
	Ceiling	PT-11	Paint	Sherwin Williams SW 7006 Extra White Flat
	Doors	PT-15	Paint	Sherwin Williams SW 7548 Portico Semi-Gloss
	Door Frame	PT-14	Paint	Sherwin Williams SW 7548 Portico Semi-Gloss
	Millwork	PL-10	Plastic Laminate	Wilsonart Pasadena Oak #7986 Softgrain 12
	Ceiling	PT-11	Paint	Sherwin Williams SW 7006 Extra White Flat
MANAGERS OFFICE/SALES OFFICE				
	Floor	CP-13	Carpet	Mohawk HIS12 Collective Balance #575 Twilight
	Base	B-15	Resilient Base	Tarkett MW-T45-F TA5 Colonel Grey 4"
	Walls	PT-19	Paint	Sherwin Williams SW 9165 Gossamer Veil Eggshell
	Ceiling	PT-11	Paint	Sherwin Williams SW 7006 Extra White Flat
	Doors	PT-15	Paint	Sherwin Williams SW 7548 Portico Semi-Gloss
	Door Frame	PT-14	Paint	Sherwin Williams SW 7548 Portico Semi-Gloss
MEETING ROOM				
	Floor	CP-12	Carpet	Mohawk HIS10 D95231 L1213004 C Second Wave
	Base	B-14ALT	Carpet	Mohawk HIS21 Color Study 30 - #935 Misty Fog 4"
	Walls	WC-11	Vinyl Wallcovering	Wolf Gordon GOH 32951538 Islay Color: Fleece
	Ceiling	PT-11	Paint	Sherwin Williams SW 7006 Extra White Flat
	Doors		Plastic Laminate	Wisonart Pasadena Oak 7986
	Door Frame	PT-14	Paint	Sherwin Williams SW 7548 Portico Semi-Gloss
	Corner Guards	WP-10	Corner Guards	Inpro Taupe 0113
	Millwork	PL-10	Plastic Laminate	Wilsonart Pasadena Oak #7986 Softgrain 12
	Counter Top	ST-11	Quartz	Wilsonart Vicentia Q4063

HAMPTON INN SUITES LELAND NC

PUBLIC RESTROOM				
	Floors	T-10	Tile	Daltile Slate Attache Meta Light Gray SA06 12" x 24"
	Grout		Grout	Mapie Color: 02 Pewter
	Base	B-10	Tile	Daltile Slate Attache Bullnose Meta Light Gray SA06 4" x 24"
	Plumbing/Wet Wall	T-15	Tile	Daltile Color Wheel 0190 Arctic White Linear 4" x 12"
	Grout - Walls		Grout	Mapei Color: 93 Warm Gray
	Walls	WC-13	Vinyl Wallcovering	National Solutions KGH2105 City Eclipse
	Doors		Plastic Laminate	Wisonart Pasadena Oak 7986
	Door Frame	PT-14	Paint	Sherwin Williams SW 7548 Portico Semi-Gloss
	Vanity top, apron & backsplash	ST-11	Quartz	Wilsonart Vicentia Q4063
	Corner Guards	WP-14	Corner Guards	Inpro Sterling 0283
	Ceiling	PT-11	Paint	Sherwin Williams SW 7006 Extra White Flat
VESTIBULE & CART STORAGE				
	Floor	T-10	Tile	Daltile Slate Attache Meta Light Gray SA06 12" x 24"
	Grout		Grout	Mapie Color: 02 Pewter
	Base	B-10	Tile	Daltile Slate Attache Bullnose Meta Light Gray SA06 4" x 24"
	Walls	PT-19	Paint	Sherwin Williams SW 9165 Gossamer Veil Eggshell
	Ceilings	PT-11	Paint	Sherwin Williams SW 7006 Extra White Flat
POOL-Outdoor				
	Tile - Water Line	T-16	Tile	Mosaic Tile-Daltile Revalia Remix RV33 Radiant Blue, Glossy 3" Fan Mosaic, 13-3/4" x 13-3/4" Sheet
	Grout		Grout	Mapei Color: 01 Alabaster
POOL TOILET				
	Floor		Concrete or Epoxy Finish	
	Walls (Full Height)		Tile	
	Wall Grout			
	Ceiling	PT-12	Paint	Sherwin Williams SW 7006 Epoxy Paint Extra White
	Doors & door frame		Paint	To match Exterior Finishes
POOL EQUIPMENT/MECHANICAL ROOM				
	Floor			Sealed Concrete
	Base	B-15	Resilient Base	Tarkett MW-T45-F TA5 Colonel Grey 4"
	Walls	PT-19	Paint	Sherwin Williams SW 9165 Gossamer Veil Eggshell
	Doors & door frame		Paint	To match Exterior Finishes
	Ceilings	PT-12	Paint	Sherwin Williams SW 7006 Epoxy Paint Extra White
COMPUTER/ PBX				
	Floor	SDT-10	VCT	Tarkett iQ Granit SD GRTSD-JT 948 Grey 24" x 24"
	Base	B-15	Resilient Base	Tarkett MW-T45-F TA5 Colonel Grey 4"
	Walls	PT-19	Paint	Sherwin Williams SW 9165 Gossamer Veil Eggshell
	Ceiling			
	Doors	PT-15	Paint	Sherwin Williams SW 7548 Portico Semi-Gloss
	Door Frame	PT-14	Paint	Sherwin Williams SW 7548 Portico Semi-Gloss
LINEN STORAGE				
	Floor	SDT-10	VCT	Tarkett iQ Granit SD GRTSD-JT 948 Grey 24" x 24"
	Base	B-15	Resilient Base	Tarkett MW-T45-F TA5 Colonel Grey 4"
	Walls	PT-19	Paint	Sherwin Williams SW 9165 Gossamer Veil Eggshell
	Ceiling	PT-11	Paint	Sherwin Williams SW 7006 Extra White Flat
	Doors		Plastic Laminate	Wisonart Pasadena Oak 7986
	Door Frame	PT-14	Paint	Sherwin Williams SW 7548 Portico Semi-Gloss
STORAGE / ELECTRICAL / MECHANICAL/MAINTENANCE/WATER HEATER ROOM				
	Floor			Sealed Concrete

OLIVE
ARCHITECTURE
WWW.OLIVE-ARCH.COM
436 N. Harrington St. Ste. 140 p 919.838.9934
Raleigh, NC 27603 f 919.838.9995

OLIVE ARCHITECTURE, PLLC
REGISTERED ARCHITECTURAL COMPANY
52411
NORTH CAROLINA
RALEIGH, N.C.

FRANK T. MURPHY
REGISTERED ARCHITECT
5249
NORTH CAROLINA
RALEIGH, N. C.
09/17/2026

THESE DRAWINGS ARE THE COPYRIGHT OF OLIVE ARCHITECTURE PLLC. THESE DOCUMENTS HAVE BEEN PREPARED SPECIFICALLY FOR THE PROJECT DESCRIBED IN THE ADDRESS BAR. THEY ARE NOT SUITABLE FOR USE ON OTHER PROJECTS OR IN OTHER LOCATIONS WITHOUT WRITTEN APPROVAL FROM THE ARCHITECT. REPRODUCTION IS PROHIBITED. IF SIGNATURE ON COVER SHEET DOES NOT APPEAR IN RED, THIS IS NOT AN AUTHORIZED COPY.

PERMIT SET

HAMPTON INN & SUITES by HILTON

OLD WATERFORD WAY
LELAND, NC 28451

issue date:

ISSUE	NAME	DATE
1ST	25% Set	09/04/2025
2ND	25% Set Resubmittal	10/30/2025
3RD	50% Set	10/31/2025
4TH	Owner Set	12/10/2025
5TH	Permit Set	09/17/2025

revisions:

Revision	Date	Description
1	04.16.26	HILTON COMMENTS


drawn by: Author
checked by: Checker
project no: 25-104

1 SHEET ADDED

FINISH SCHEDULE


A620

9/18/2026 10:29:32 AM

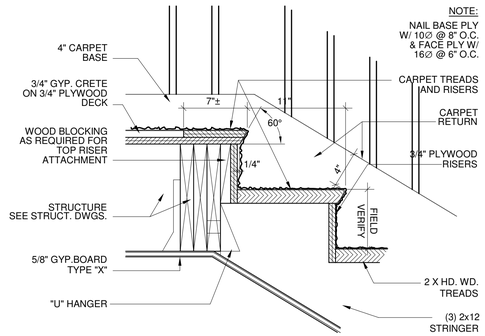


STAIR RUN DETAIL w/ RAILING (E)

1 1/2" = 1'-0"

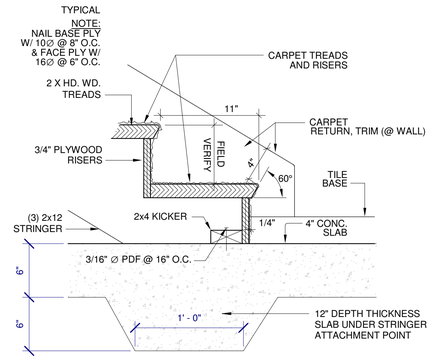


STAIR CONNECTION DETAIL @ WALL (D)

1 1/2" = 1'-0"

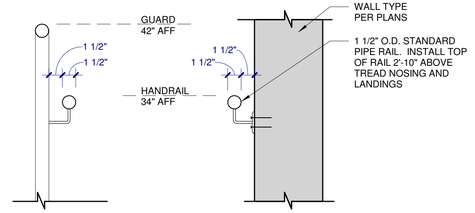


STAIR RAIL DETAIL (C)

1 1/2" = 1'-0"

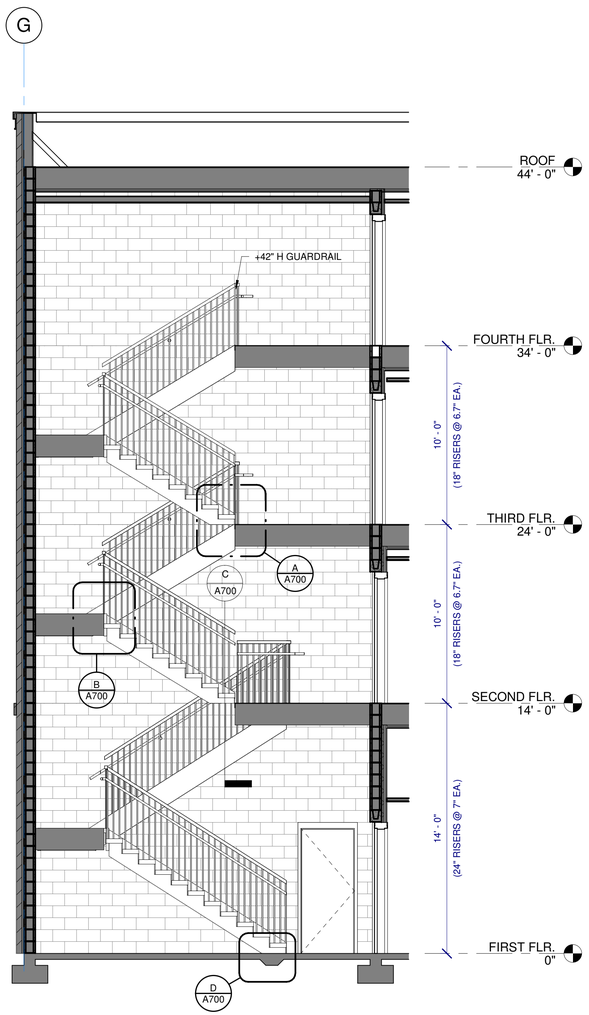


STAIR #1 SECTION (4)

1/4" = 1'-0"

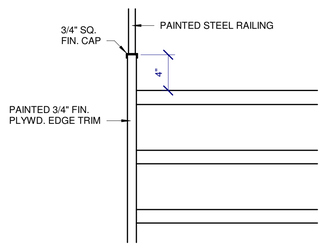


STAIR CONNECTION DETAIL w/ RAILING (F)

1 1/2" = 1'-0"

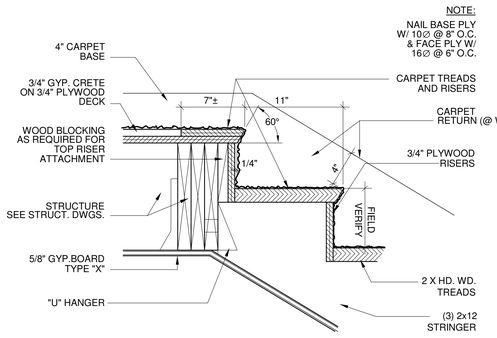


STAIR RUN DETAIL @ WALL (B)

1 1/2" = 1'-0"

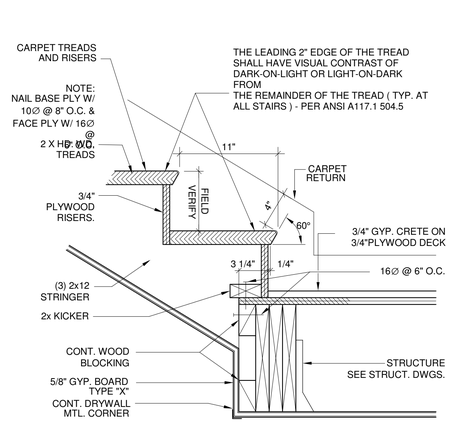


STRINGER @ LANDING DETAIL (A)

1 1/2" = 1'-0"

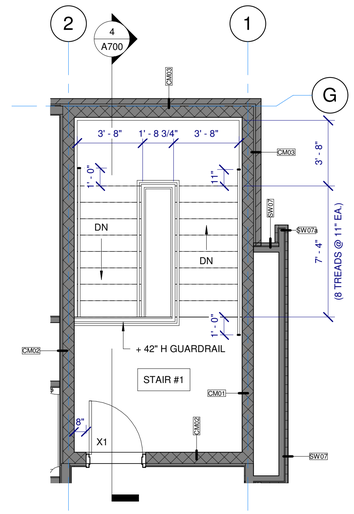


STAIR #1 - FOURTH FLOOR (3)

1/4" = 1'-0"

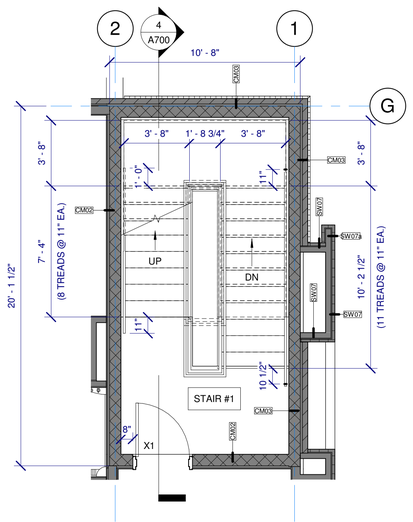

STAIR #1 - TYPICAL FLOOR (2)

1/4" = 1'-0"

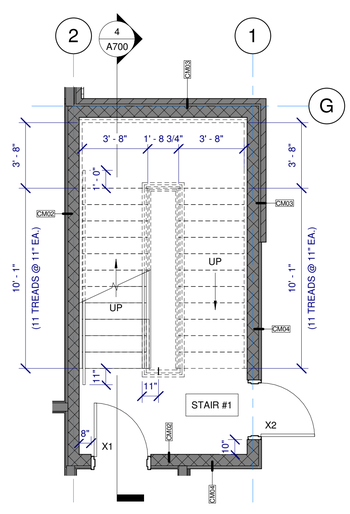

STAIR #1 - FIRST FLOOR (1)

1/4" = 1'-0"

OLIVE
ARCHITECTURE
WWW.OLIVE-ARCH.COM
436 N. Harrington St. Ste. 140 Raleigh, NC 27603
p 919.838.9934
f 919.838.9995

OLIVE ARCHITECTURE, PLLC
REGISTERED ARCHITECTURAL COMPANY
52411
NORTH CAROLINA
RALEIGH, N.C.

FRANK T. MURPHY
REGISTERED ARCHITECT
5249
NORTH CAROLINA
RALEIGH, N. C.
09/17/2026

PERMIT SET

HAMPTON INN & SUITES by HILTON

OLD WATERFORD WAY
LELAND, NC 28451

issue date:

ISSUE	NAME	DATE
1ST	25% Set	09/04/2025
2ND	25% Set Resubmittal	10/30/2025
3RD	50% Set	10/31/2025
4TH	Owner Set	12/10/2025
5TH	Permit Set	09/17/2025

revisions:

Revision	Date	Description


drawn by: KKJ
checked by: FTM
project no: 25-104

STAIR DETAILS

A700


THESE DRAWINGS ARE THE COPYRIGHT OF OLIVE ARCHITECTURE PLLC. THESE DOCUMENTS HAVE BEEN PREPARED SPECIFICALLY FOR THE PROJECT DESCRIBED IN THE ADDRESS BAR. THEY ARE NOT SUITABLE FOR USE ON OTHER PROJECTS OR IN OTHER LOCATIONS WITHOUT WRITTEN APPROVAL FROM THE ARCHITECT. REPRODUCTION IS PROHIBITED. IF SIGNATURE ON COVER SHEET DOES NOT APPEAR IN RED, THIS IS NOT AN AUTHORIZED COPY.

9/18/2026 10:29:38 AM

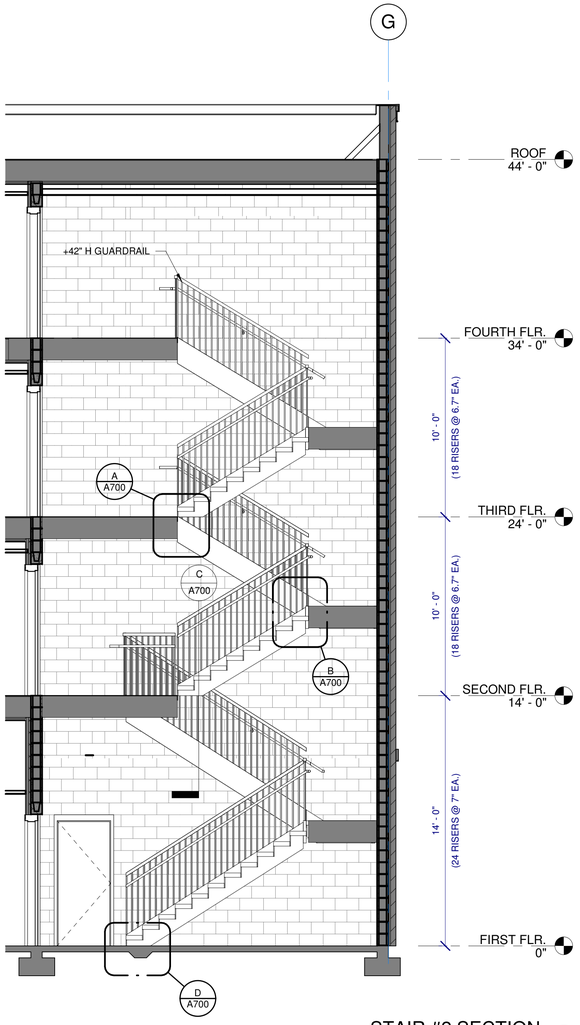


STAIR #2 SECTION 4

1/4" = 1'-0"

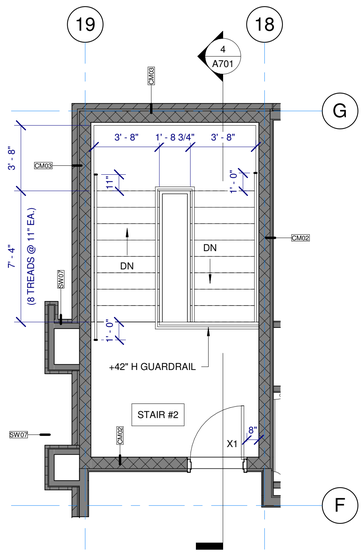


STAIR #2 - FOURTH FLOOR 3

1/4" = 1'-0"

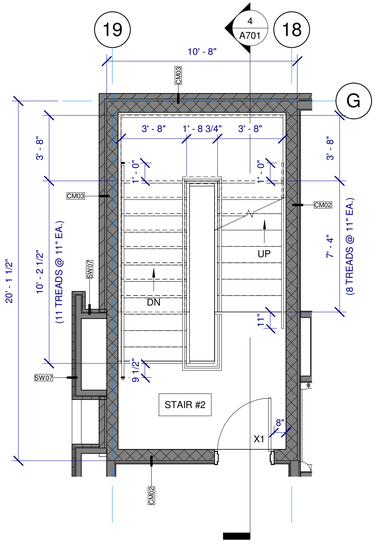

STAIR #2 - TYPICAL FLOOR 2

1/4" = 1'-0"

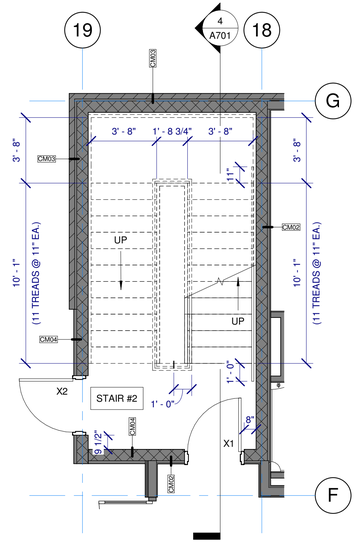

STAIR #2 - FIRST FLOOR 1

1/4" = 1'-0"

THESE DRAWINGS ARE THE COPYRIGHT OF OLIVE ARCHITECTURE PLLC. THESE DOCUMENTS HAVE BEEN PREPARED SPECIFICALLY FOR THE PROJECT DESCRIBED IN THE ADDRESS BAR. THEY ARE NOT SUITABLE FOR USE ON OTHER PROJECTS OR IN OTHER LOCATIONS WITHOUT WRITTEN APPROVAL FROM THE ARCHITECT. REPRODUCTION IS PROHIBITED. IF SIGNATURE ON COVER SHEET DOES NOT APPEAR IN RED, THIS IS NOT AN AUTHORIZED COPY.

OLIVE
ARCHITECTURE
WWW.OLIVE-ARCH.COM
436 N. Harrington St. Ste. 140
Raleigh, NC 27603
p 919.838.9934
f 919.838.9993

OLIVE ARCHITECTURE, PLLC
REGISTERED ARCHITECTURAL COMPANY
52411
NORTH CAROLINA
RALEIGH, N.C.

FRANK T. MURRAY
REGISTERED ARCHITECT
5249
NORTH CAROLINA
RALEIGH, N. C.
09/17/2026

PERMIT SET

HAMPTON INN & SUITES by HILTON

OLD WATERFORD WAY
LELAND, NC 28451

issue date:

ISSUE	NAME	DATE
1ST	25% Set	09/04/2025
2ND	25% Set Resubmittal	10/30/2025
3RD	50% Set	10/31/2025
4TH	Owner Set	12/10/2025
5TH	Permit Set	09/17/2025

revisions:


Revision	Date	Description

drawn by: Author
checked by: FTM
project no: 25-104

STAIR DETAILS


A701

9/18/2026 10:29:42 AM

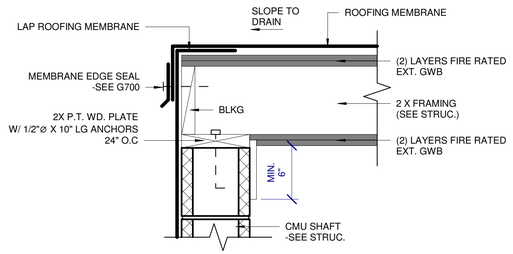

ELEV. ROOF DETAIL 7

1 1/2" = 1'-0"

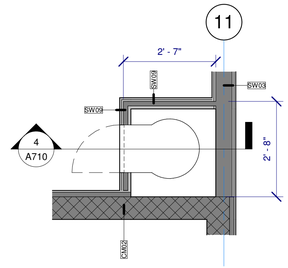

LINEN CHUTE PLAN 6

1/2" = 1'-0"

ELEVATOR NOTES

OTIS GEN ELEVATORS - (1) 2,500 LBS (1) 3500 LB. MACHINE ROOMLESS (MR)

WORK NOT INCLUDED IN ELEVATOR CONTRACT * THE FOLLOWING PREPARATORY WORK IS REQUIRED IN ORDER TO PROPERLY INSTALL THE ELEVATOR EQUIPMENT. THE COST OF THIS WORK IS NOT INCLUDED IN THE ELEVATOR PROPOSAL SINCE IT IS A PART OF THE BUILDING CONSTRUCTION.

1. A PLUMB AND LEGAL HOISTWAY, PROPERLY FRAMED AND ENCLOSED AND INCLUDING A PIT OF PROPER DEPTH, AND A PIT LADDER FOR EACH ELEVATOR. DRAINS, LIGHTS, ACCESS DOORS, WATERPROOFING, AND HOISTWAY VENTILATION, AS REQUIRED.

2. AN ELEVATOR EQUIPMENT SPACE WITH ELECTRICAL WORK OUTLETS, ADEQUATE LIGHTING, HEATING AND VENTILATION SUFFICIENT TO MAINTAIN A TEMPERATURE OF 50 DEG F MINIMUM TO 100 DEG F MAXIMUM

3. ADEQUATE SUPPORTS AND FOUNDATIONS TO CARRY THE LOADS OF ALL EQUIPMENT, INCLUDING SUPPORTS FOR GUIDE RAIL BRACKETS.

4. COMPLETE CONNECTIONS FROM THE ELECTRIC POWER MAINS TO EACH CONTROLLER, INCLUDING NECESSARY CIRCUIT BREAKERS AND FUSED MAINLINE DISCONNECT SWITCHES.

5. ELECTRIC POWER OF THE SAME CHARACTERISTICS AS THE PERMANENT SUPPLY WITHOUT CHARGE FOR CONSTRUCTION, TESTING AND ADJUSTING.

6. PROPER TRENCHING AND BACKFILLING FOR ANY UNDERGROUND PIPING OR CONDUIT.

7. DIVIDER BEAMS FOR RAIL BRACKET SUPPORT AS REQUIRED.

8. CUTTING OF WALLS, FLOOR, ETC. AND REMOVAL OF SUCH OBSTRUCTIONS AS MAY BE NECESSARY FOR PROPER INSTALLATION OF THE ELEVATOR. SETTING OF ANCHORS AND SLEEVES.

9. GROUTING OF DOOR SILLS, HOISTWAY FRAMES, AND SIGNAL FIXTURES AFTER INSTALLATION OF ELEVATOR EQUIPMENT.

10. ALL PAINTING, EXCEPT AS OTHERWISE SPECIFIED.

11. TEMPORARY ENCLOSURES OR OTHER PROTECTION FROM OPEN HOISTWAYS AND ELEVATOR WORK AREA DURING THE TIME THE ELEVATOR IS BEING INSTALLED.

12. TEMPORARY ELEVATOR SERVICE PRIOR TO COMPLETION AND ACCEPTANCE OF COMPLETE INSTALLATION.


13. HEAT AND SMOKE SENSORS AS REQUIRED IN ACCORDANCE WITH NFPA ** #72E AND ANSI/ASME A17.1.***

14. ALL TELEPHONE WIRING TO CONTROL PANEL, AND INSTALLATION OF TELEPHONE INSTRUMENT IN ELEVATOR CAB WITH ALL CONNECTIONS TO ELEVATOR TRAIL CABLE AND IN MACHINE ROOMS.

15. AN EMERGENCY POWER SOURCE, INCLUDING NECESSARY TRANSFER SWITCHES AND AUXILIARY CONTACTS, WHERE ELEVATOR OPERATION FROM AN ALTERNATE POWER SUPPLY IS REQUIRED.

16. ADEQUATE STORAGE FACILITIES FOR ELEVATOR EQUIPMENT PRIOR TO AND DURING INSTALLATION.


*REFER TO ELEVATOR DRAWINGS FOR DETAILS OF EACH REQUIREMENT
**NATIONAL FIRE PROTECTION CODE
***SAFETY CODE FOR ELEVATORS AND ESCALATORS

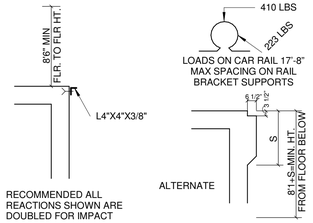

NOTE:


ELEVATORS AND ELEVATOR EQUIPMENT VENTILATION SYSTEMS
TO BE FURNISHED WITH STANDBY POWER PER SECTION 3003.

AN ELEVATOR SHALL BE REQUIRED TO PROVIDE EMERGENCY OPERATION AND SIGNALING PER SECTION 2.27 OF ASME A17.1, AND STANDBY POWER PER CHAPTER 27 AND IBC SECTION 3003

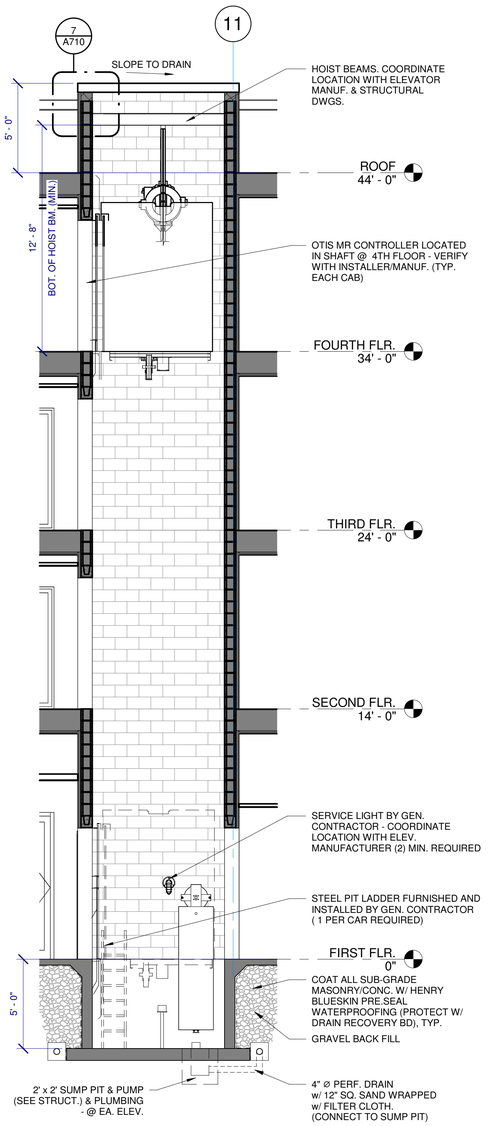


ELEVATOR SECTION 5

1/4" = 1'-0"

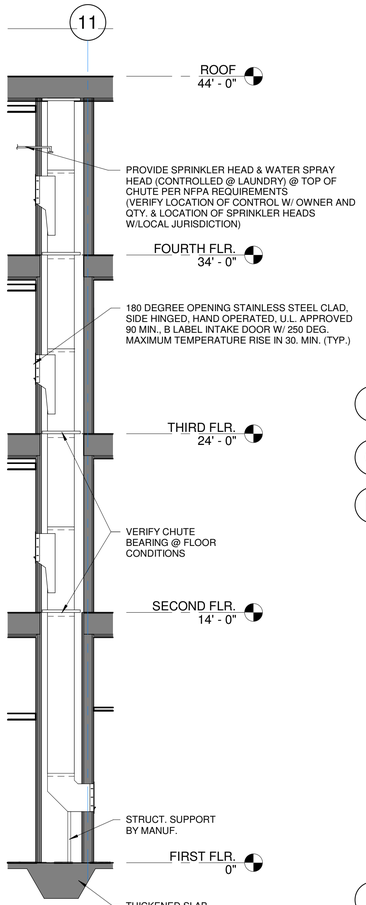


LINEN CHUTE SECTION 4

1/4" = 1'-0"

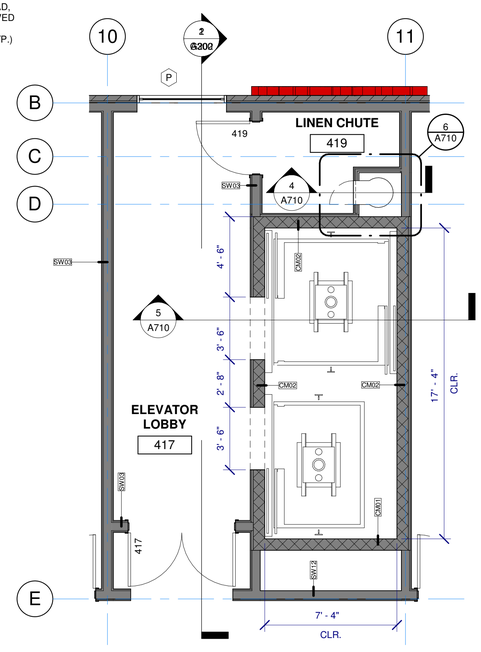


ELEVATOR PLAN - 4TH FLOOR 3

1/4" = 1'-0"

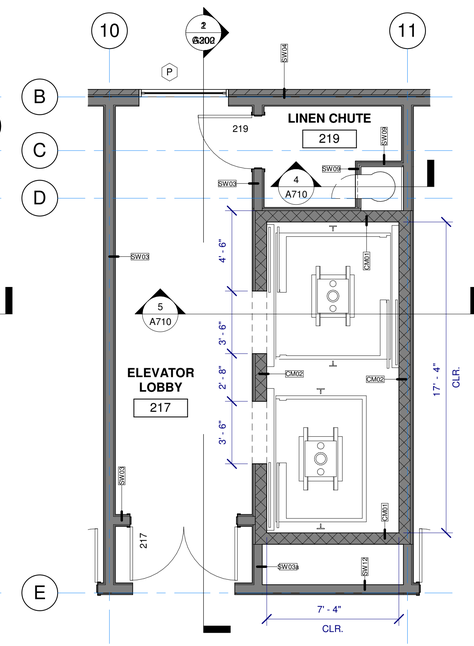

ELEVATOR PLAN - 2ND-3RD FLOOR 2

1/4" = 1'-0"

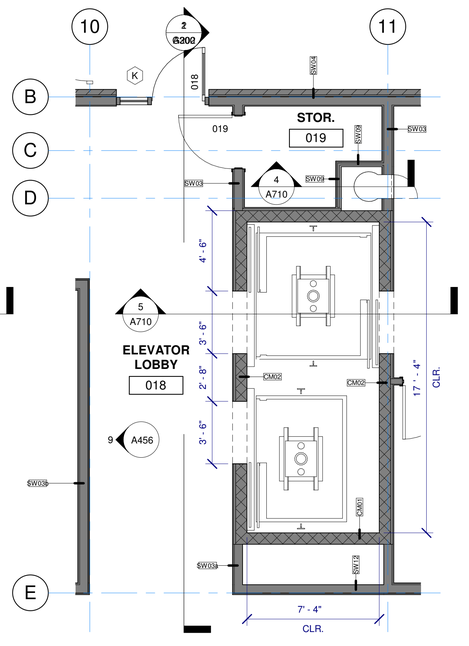

ELEVATOR PLAN - 1ST FLOOR 1

1/4" = 1'-0"

OLIVE
ARCHITECTURE
WWW.OLIVE-ARCH.COM
436 N. Harrington St. Ste. 140 p 919.838.9934
Raleigh, NC 27603 f 919.838.9995

OLIVE ARCHITECTURE, PLLC
REGISTERED ARCHITECTURAL COMPANY
52411
NORTH CAROLINA
RALEIGH, N.C.

FRANK T. MURPHY
REGISTERED ARCHITECT
5249
NORTH CAROLINA
RALEIGH, N. C.
09/17/2026

THESE DRAWINGS ARE THE COPYRIGHT OF OLIVE ARCHITECTURE PLLC. THESE DOCUMENTS HAVE BEEN PREPARED SPECIFICALLY FOR THE PROJECT DESCRIBED IN THE ADDRESS BAR. THEY ARE NOT SUITABLE FOR USE ON OTHER PROJECTS OR IN OTHER LOCATIONS WITHOUT WRITTEN APPROVAL FROM THE ARCHITECT. REPRODUCTION IS PROHIBITED. IF SIGNATURE ON COVER SHEET DOES NOT APPEAR IN RED, THIS IS NOT AN AUTHORIZED COPY.

PERMIT SET

HAMPTON INN & SUITES by HILTON

OLD WATERFORD WAY
LELAND, NC 28451

issue date:

ISSUE	NAME	DATE
1ST	25% Set	09/04/2025
2ND	25% Set Resubmittal	10/30/2025
3RD	50% Set	10/31/2025
4TH	Owner Set	12/10/2025
5TH	Permit Set	09/17/2025

revisions:

Revision	Date	Description

drawn by: KKJ
checked by: FTM
project no: 25-104


ELEVATOR & CHUTE DETAILS

A710


9/18/2026 10:29:50 AM




PORTE COCHERE 3D VIEW 6

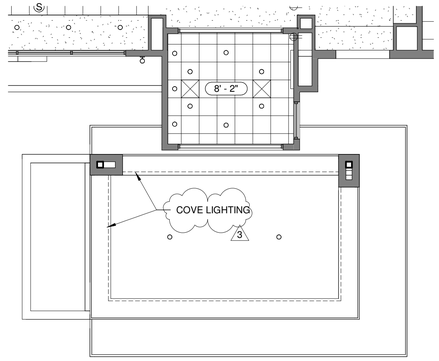


PORTE COCHERE - RCP 3
1/8" = 1'-0"

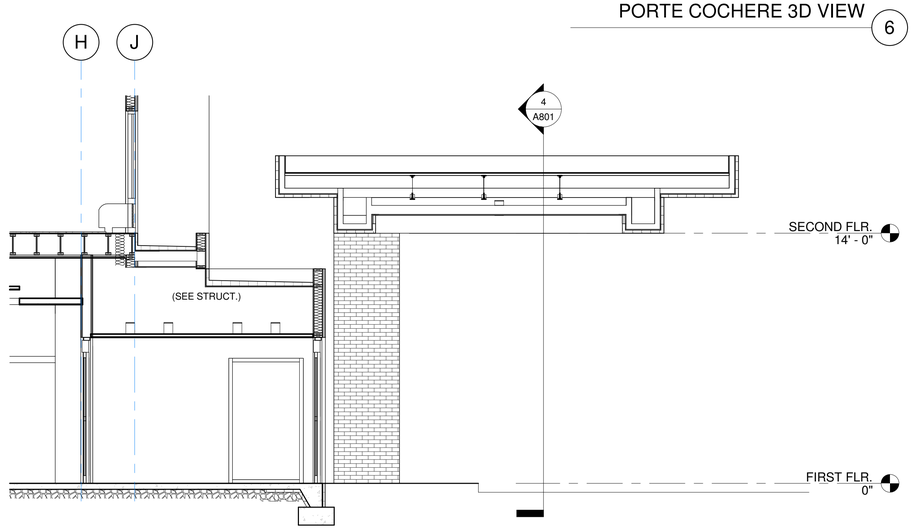


SECTION THRU PORTE COCHERE 1 5
1/4" = 1'-0"

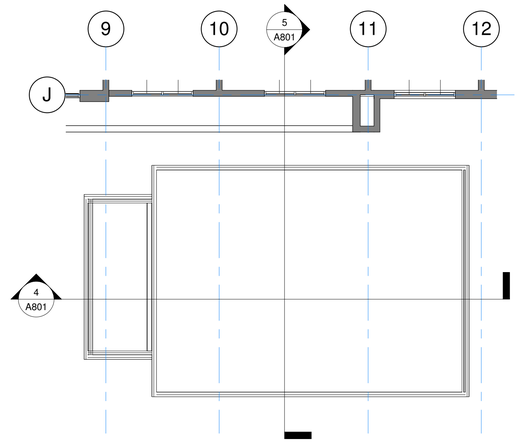

PORTE COCHERE ROOF PLAN 2
1/8" = 1'-0"

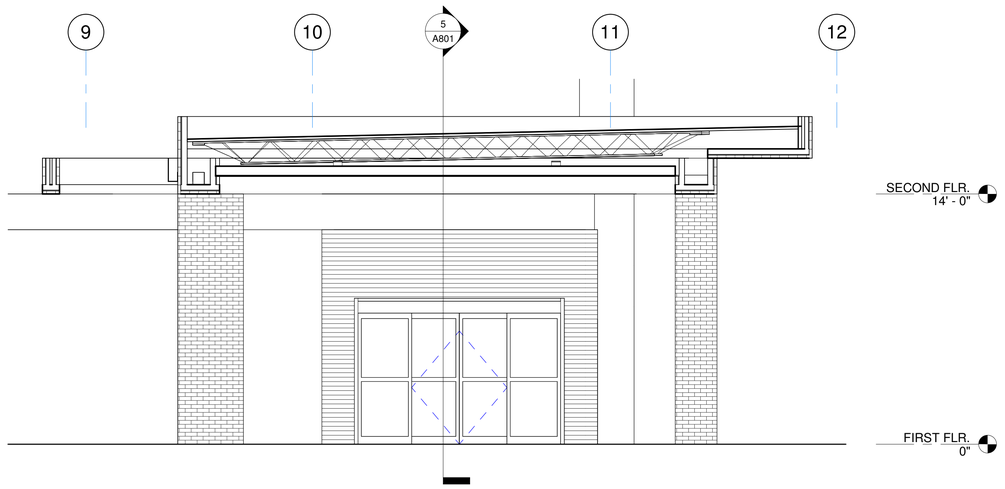

SECTION THRU PORTE COCHERE 2 4
1/4" = 1'-0"

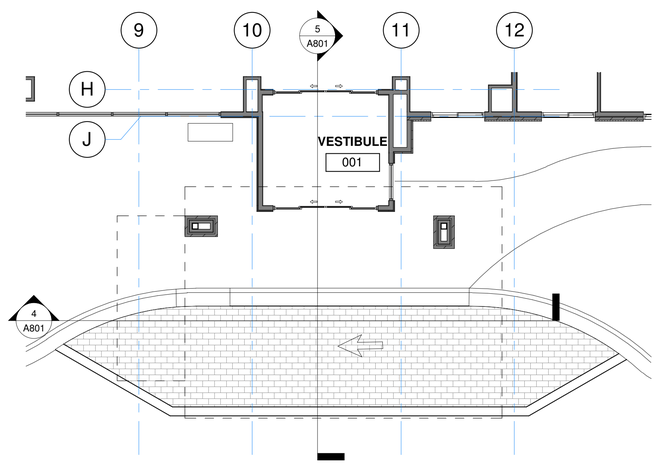

PORTE COCHERE PLAN 1
1/8" = 1'-0"

THESE DRAWINGS ARE THE COPYRIGHT OF OLIVE ARCHITECTURE PLLC. THESE DOCUMENTS HAVE BEEN PREPARED SPECIFICALLY FOR THE PROJECT DESCRIBED IN THE ADDRESS BAR. THEY ARE NOT SUITABLE FOR USE ON OTHER PROJECTS OR IN OTHER LOCATIONS WITHOUT WRITTEN APPROVAL FROM THE ARCHITECT. REPRODUCTION IS PROHIBITED. IF SIGNATURE ON COVER SHEET DOES NOT APPEAR IN RED, THIS IS NOT AN AUTHORIZED COPY.

OLIVE
ARCHITECTURE
WWW.OLIVE-ARCH.COM
436 N. Harrington St. Ste. 140 p 919.838.9934
Raleigh, NC 27603 f 919.838.9995

OLIVE ARCHITECTURE, PLLC
REGISTERED ARCHITECTURAL COMPANY
52411
NORTH CAROLINA
RALEIGH, N.C.

FRANK T. MURPHY
REGISTERED ARCHITECT
5249
NORTH CAROLINA
RALEIGH, N. C.
09/17/2026

PERMIT SET

HAMPTON INN & SUITES by HILTON

OLD WATERFORD WAY
LELAND, NC 28451

issue date:

ISSUE	NAME	DATE
1ST	25% Set	09/04/2025
2ND	25% Set Resubmittal	10/30/2025
3RD	50% Set	10/31/2025
4TH	Owner Set	12/10/2025
5TH	Permit Set	09/17/2025

revisions:

Revision	Date	Description
3	09.16.26	CLARIFICATIONS

drawn by:
KKJ
checked by:
FTM
project no:
25-104


PORTE COCHERE
PLAN & DETAILS

A801

9/18/2026 10:29:57 AM



PERSPECTIVE VIEW 1 — 1

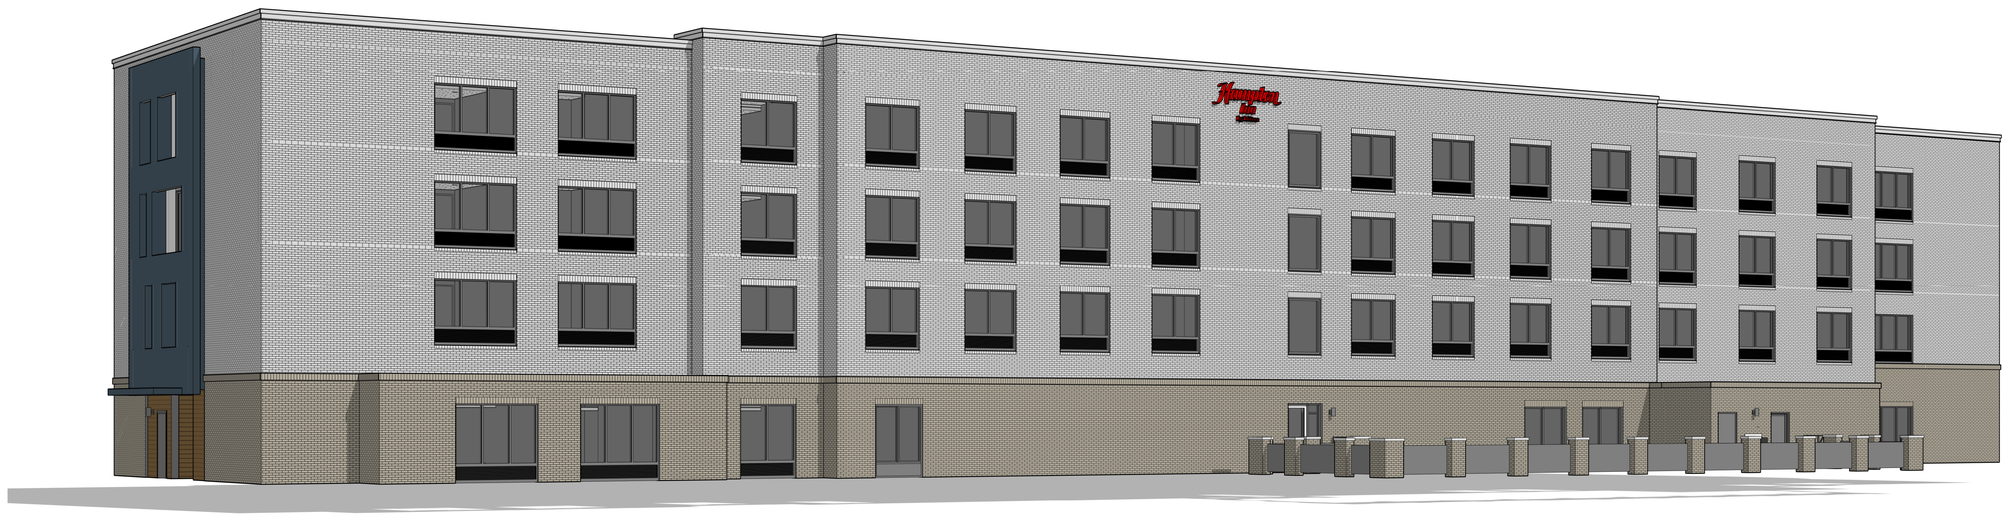

PERSPECTIVE VIEW 2 — 2

OLIVE
ARCHITECTURE
WWW.OLIVE-ARCH.COM
436 N. Harrington St. Ste. 140 p 919.838.9934
Raleigh, NC 27603 f 919.838.9915

OLIVE ARCHITECTURE, PLLC
REGISTERED ARCHITECTURAL COMPANY
52411
NORTH CAROLINA
RALEIGH, N.C.

FRANK T. MURRAY
REGISTERED ARCHITECT
5249
NORTH CAROLINA
RALEIGH, N. C.
09/17/2026

PERMIT SET

HAMPTON INN & SUITES by HILTON

OLD WATERFORD WAY
LELAND, NC 28451

issue date:

ISSUE	NAME	DATE
1ST	25% Set	09/04/2025
2ND	25% Set Resubmittal	10/30/2025
3RD	50% Set	10/31/2025
4TH	Owner Set	12/10/2025
5TH	Permit Set	09/17/2025

revisions:

Revision	Date	Description

drawn by: KKJ
checked by: FTM
project no: 25-104

PERSPECTIVES

A900

9/18/2026 10:30:30 AM

THESE DRAWINGS ARE THE COPYRIGHT OF OLIVE ARCHITECTURE PLLC. THESE DOCUMENTS HAVE BEEN PREPARED SPECIFICALLY FOR THE PROJECT DESCRIBED IN THE ADDRESS BAR. THEY ARE NOT SUITABLE FOR USE ON OTHER PROJECTS OR IN OTHER LOCATIONS WITHOUT WRITTEN APPROVAL FROM THE ARCHITECT. REPRODUCTION IS PROHIBITED. IF SIGNATURE ON COVER SHEET DOES NOT APPEAR IN RED, THIS IS NOT AN AUTHORIZED COPY.