

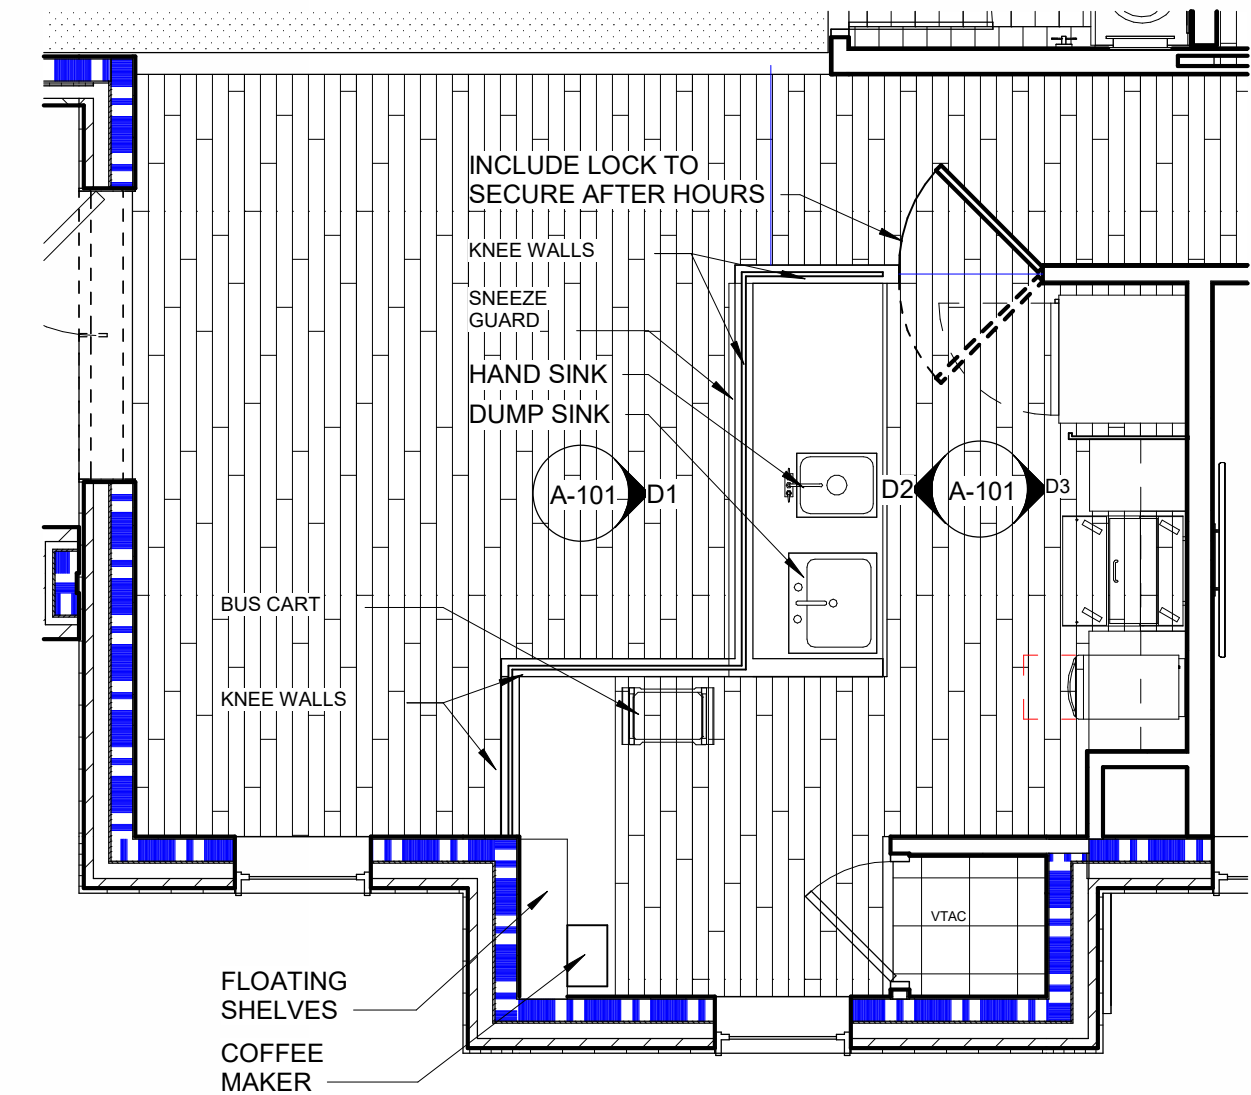
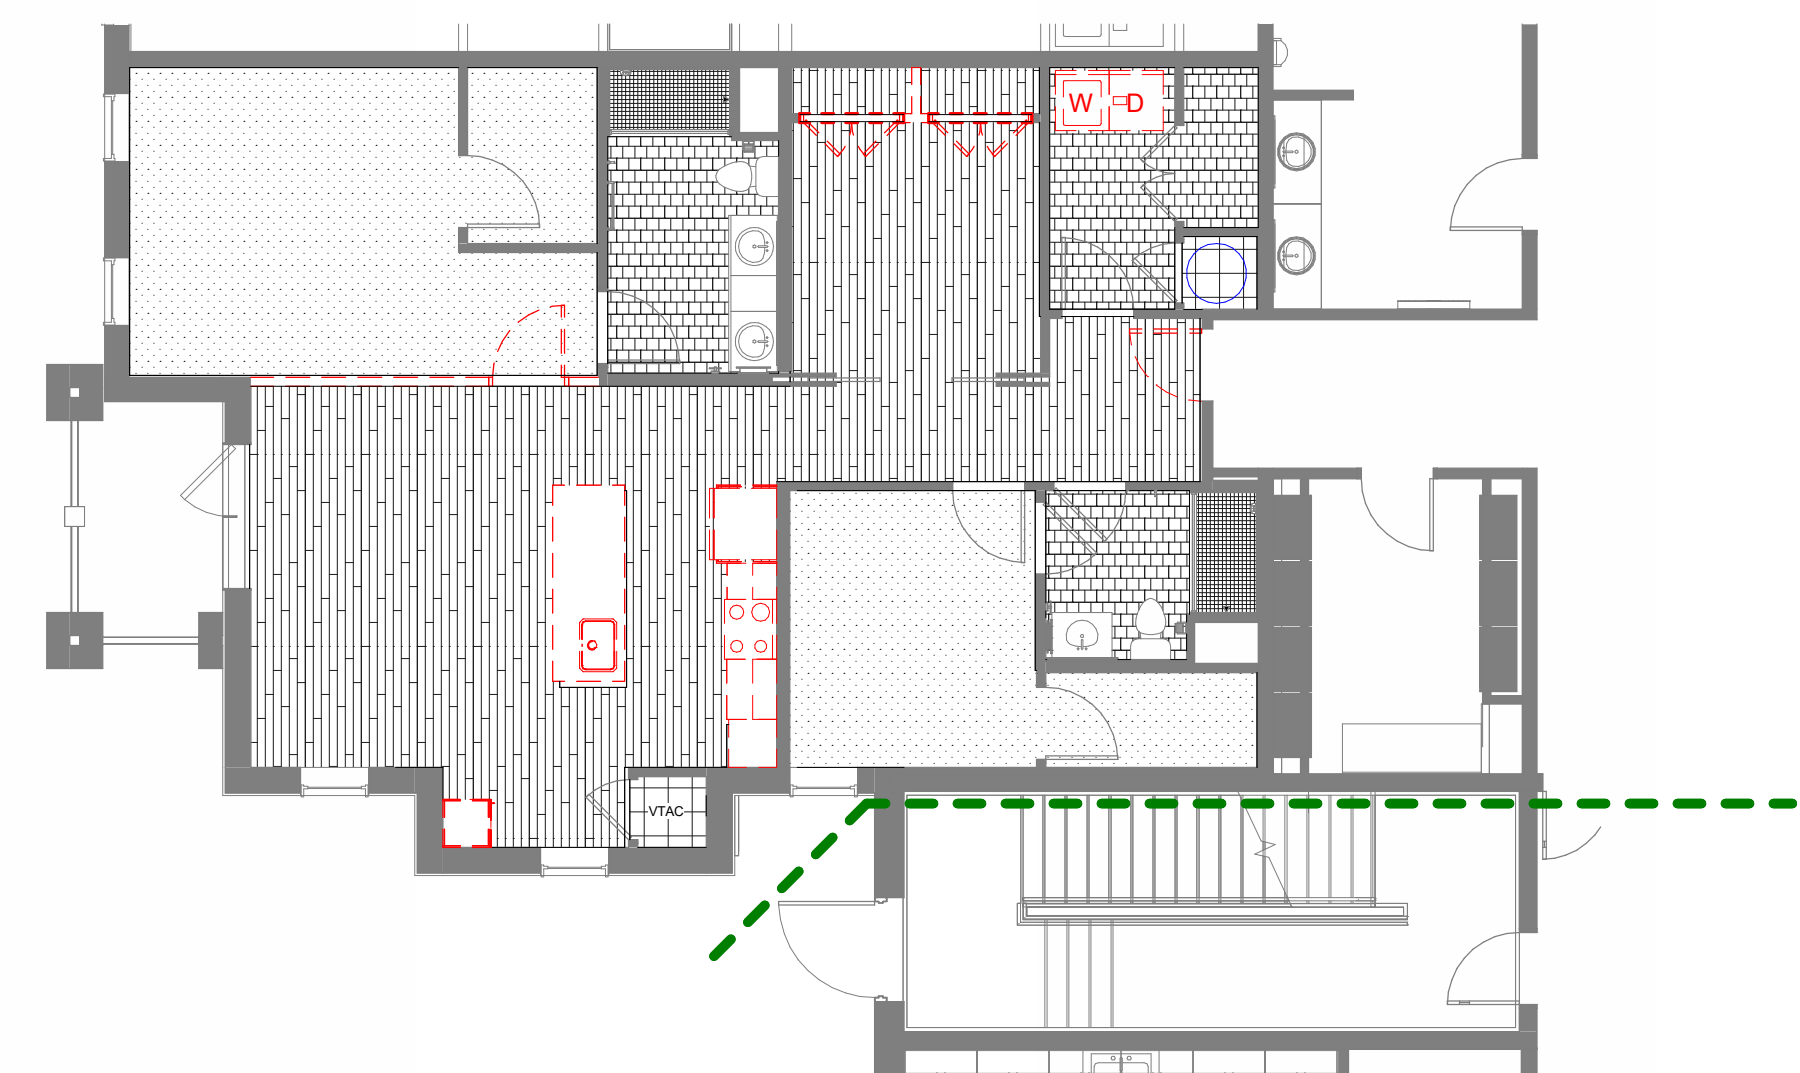
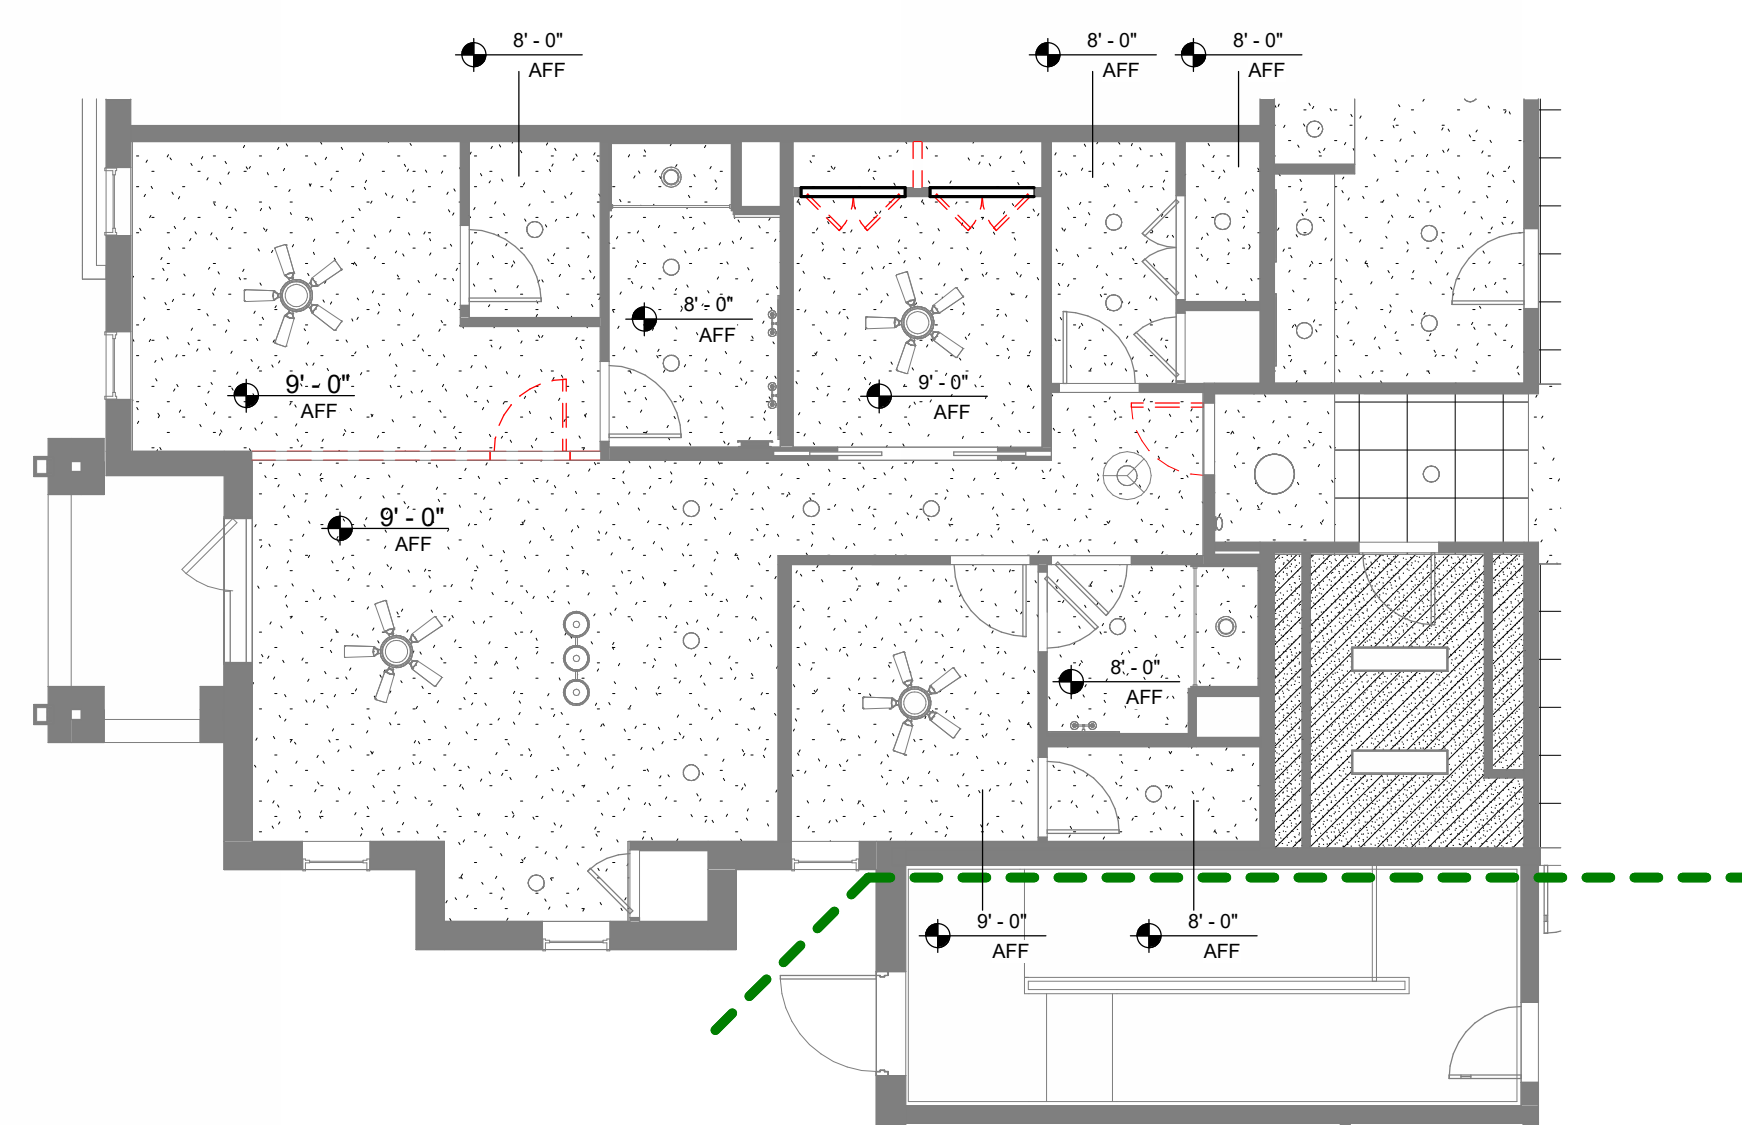
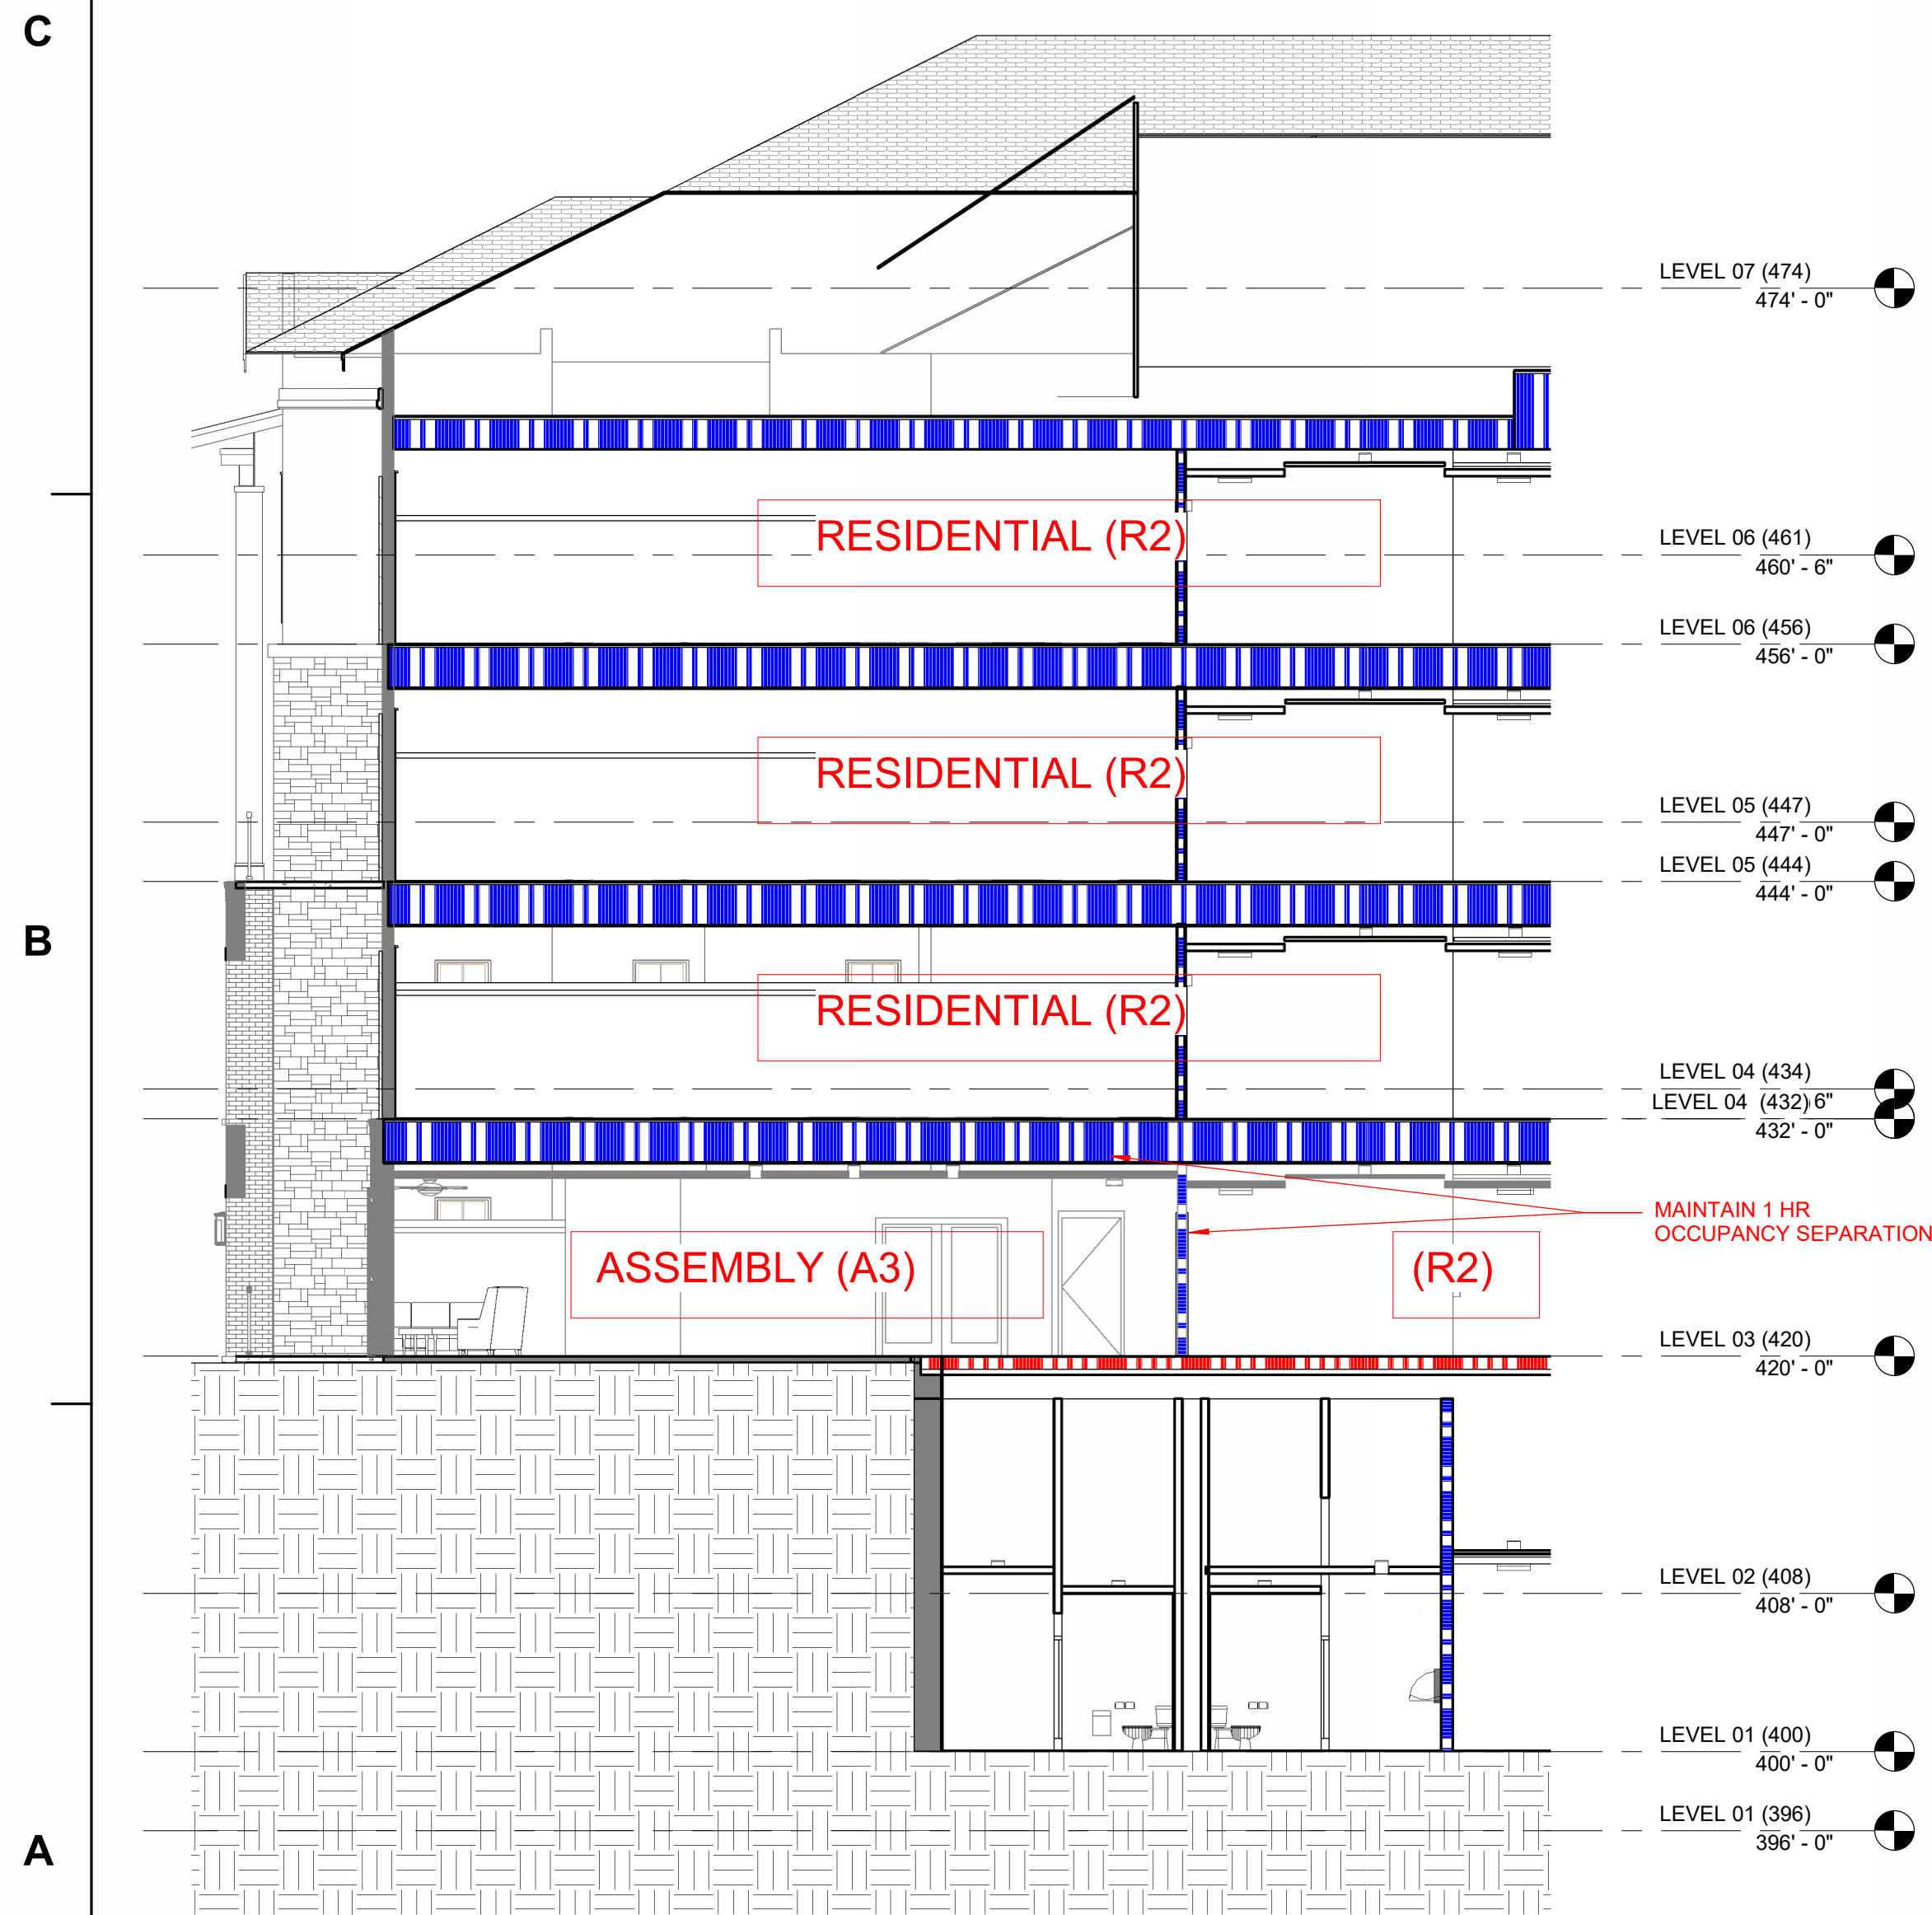


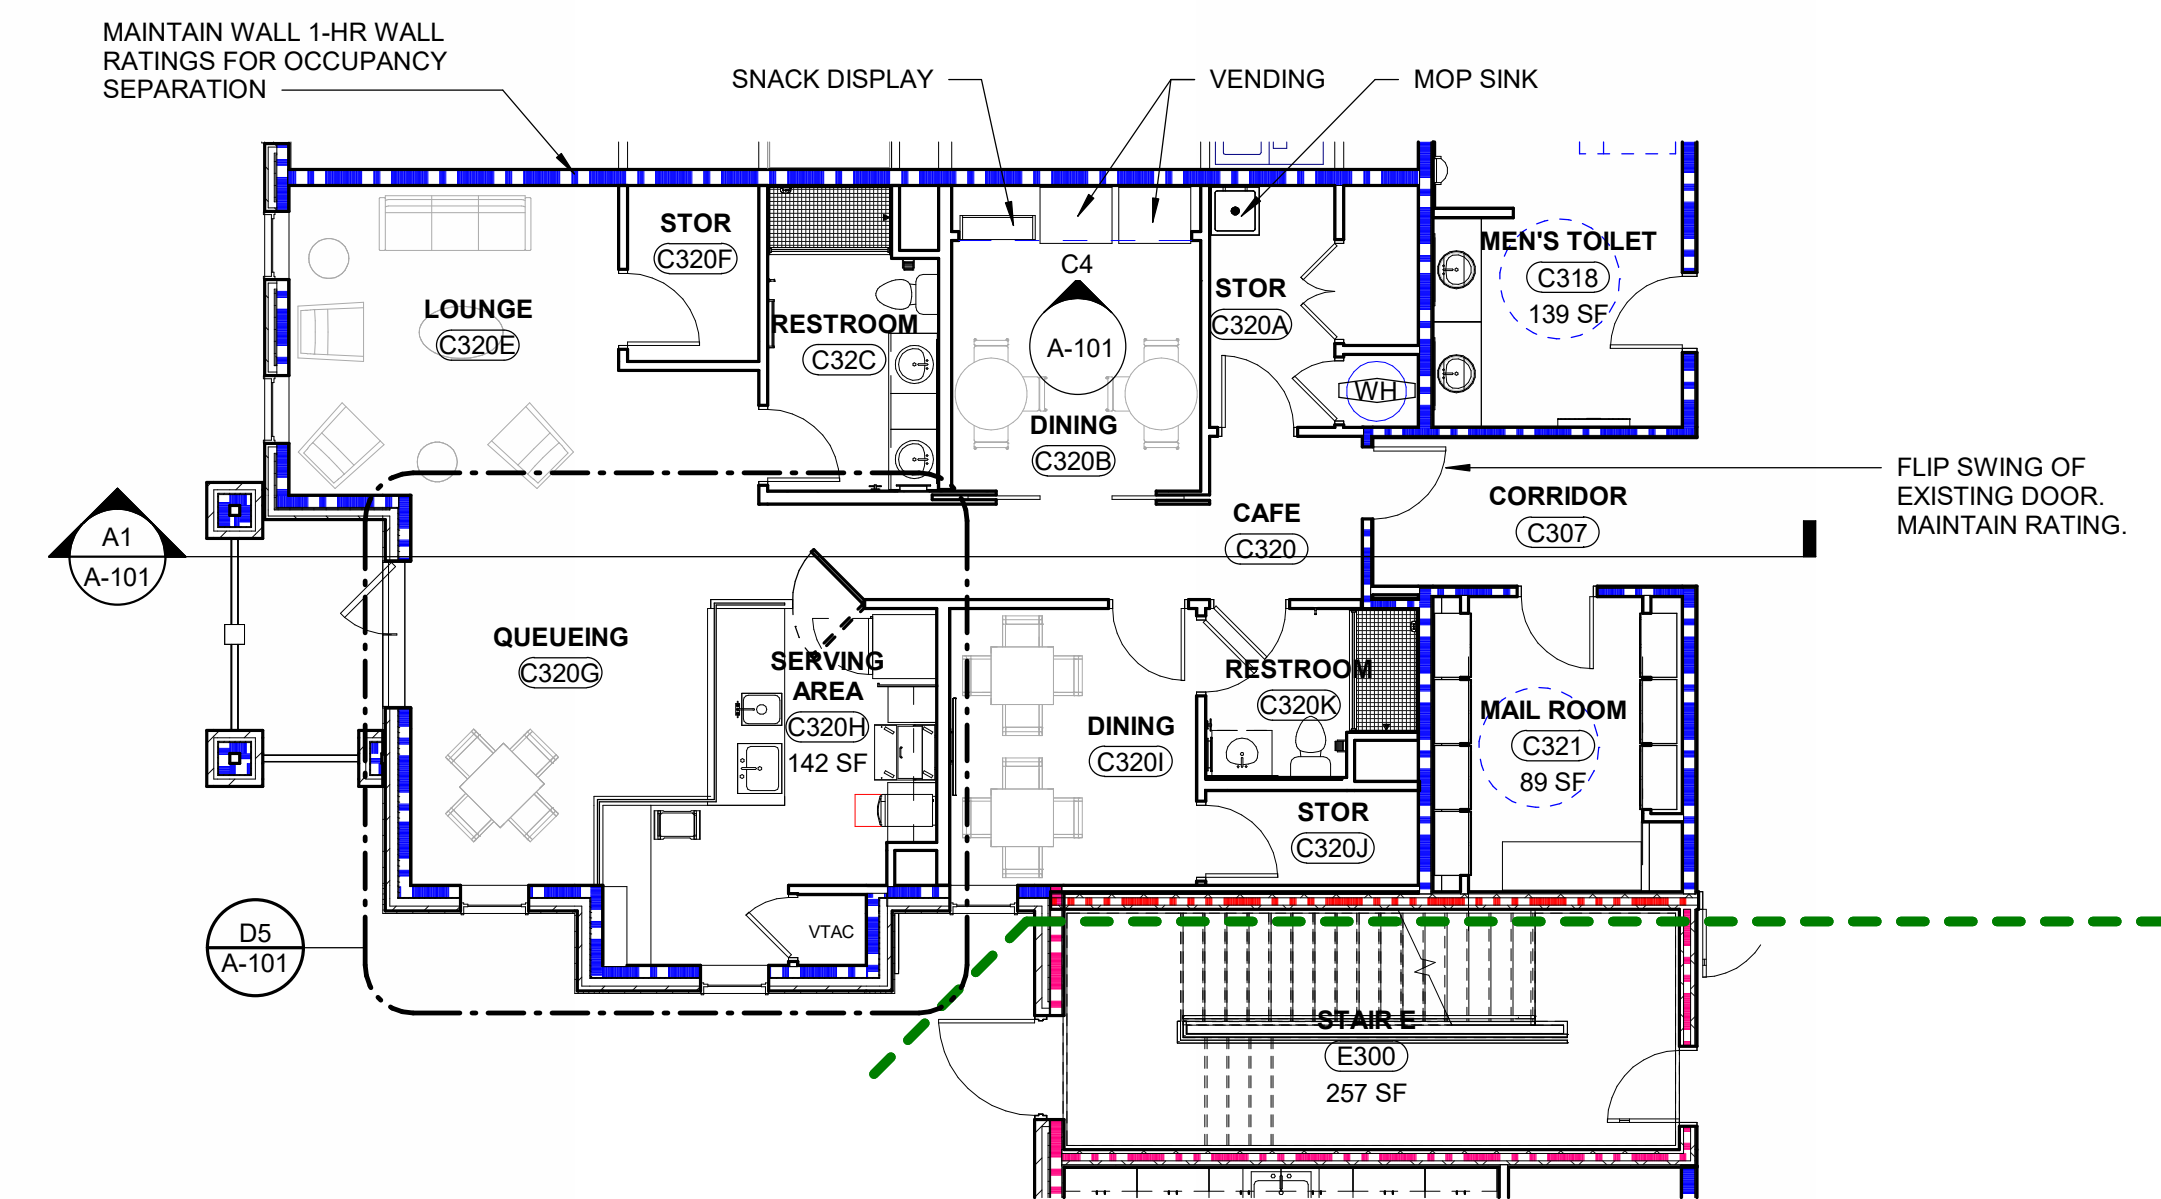

D5 ENLARGED FLOOR PLAN- CAFE
1/4" = 1'-0"

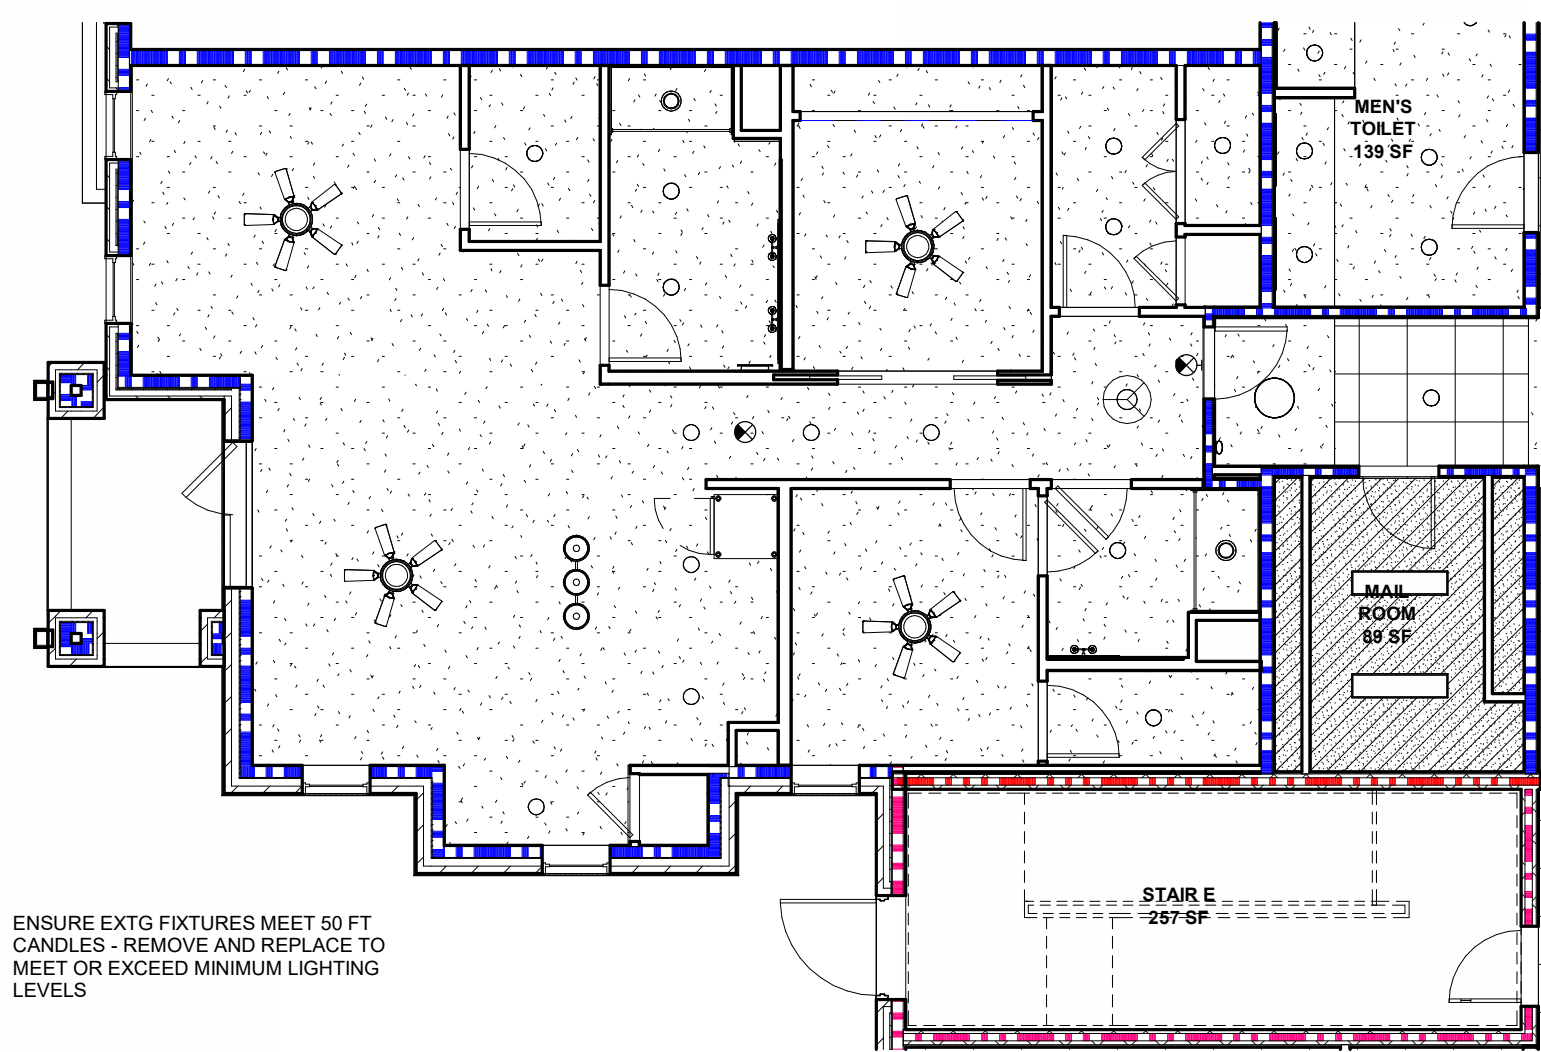

A1 CAFE SECTION
1/8" = 1'-0"

A2 DEMO RCP- UNIT C320
1/8" = 1'-0"

A4 DEMO FLOOR PLAN- UNIT C320
1/8" = 1'-0"