
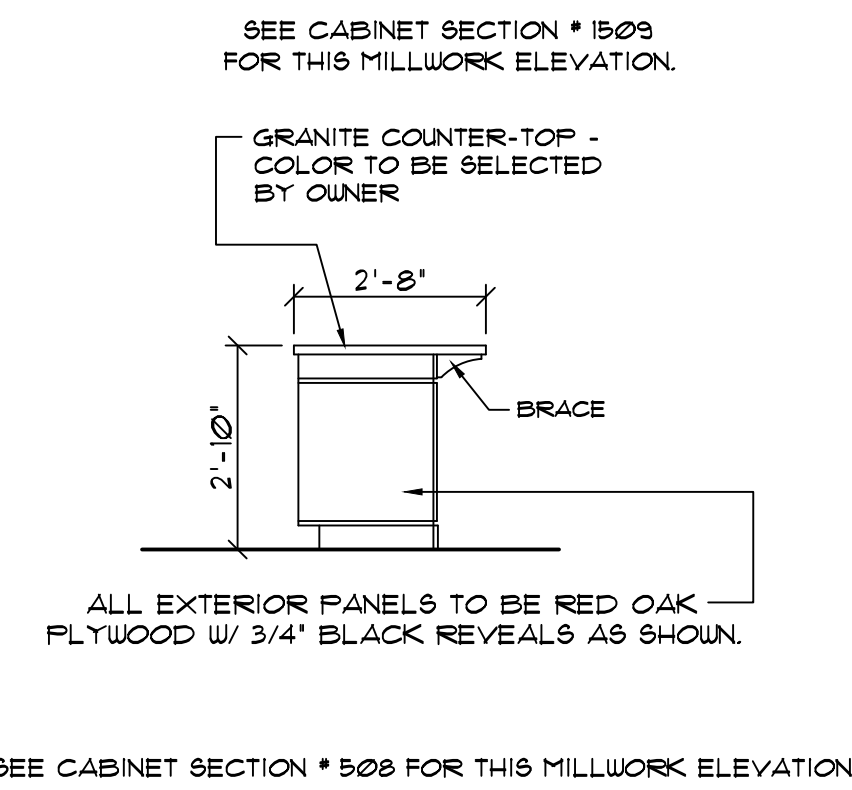
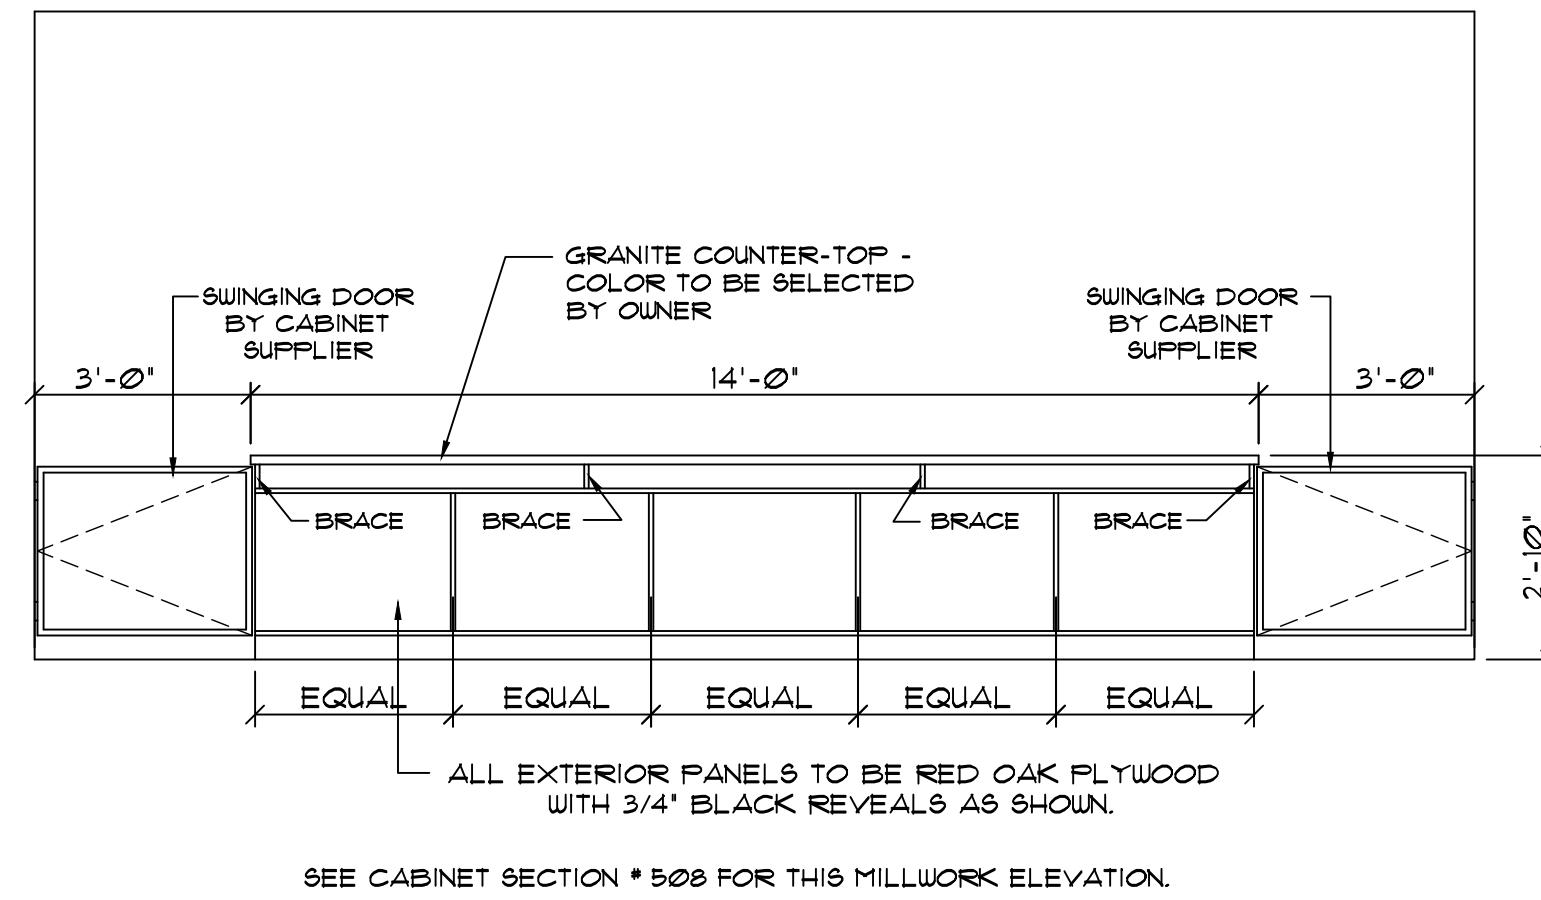
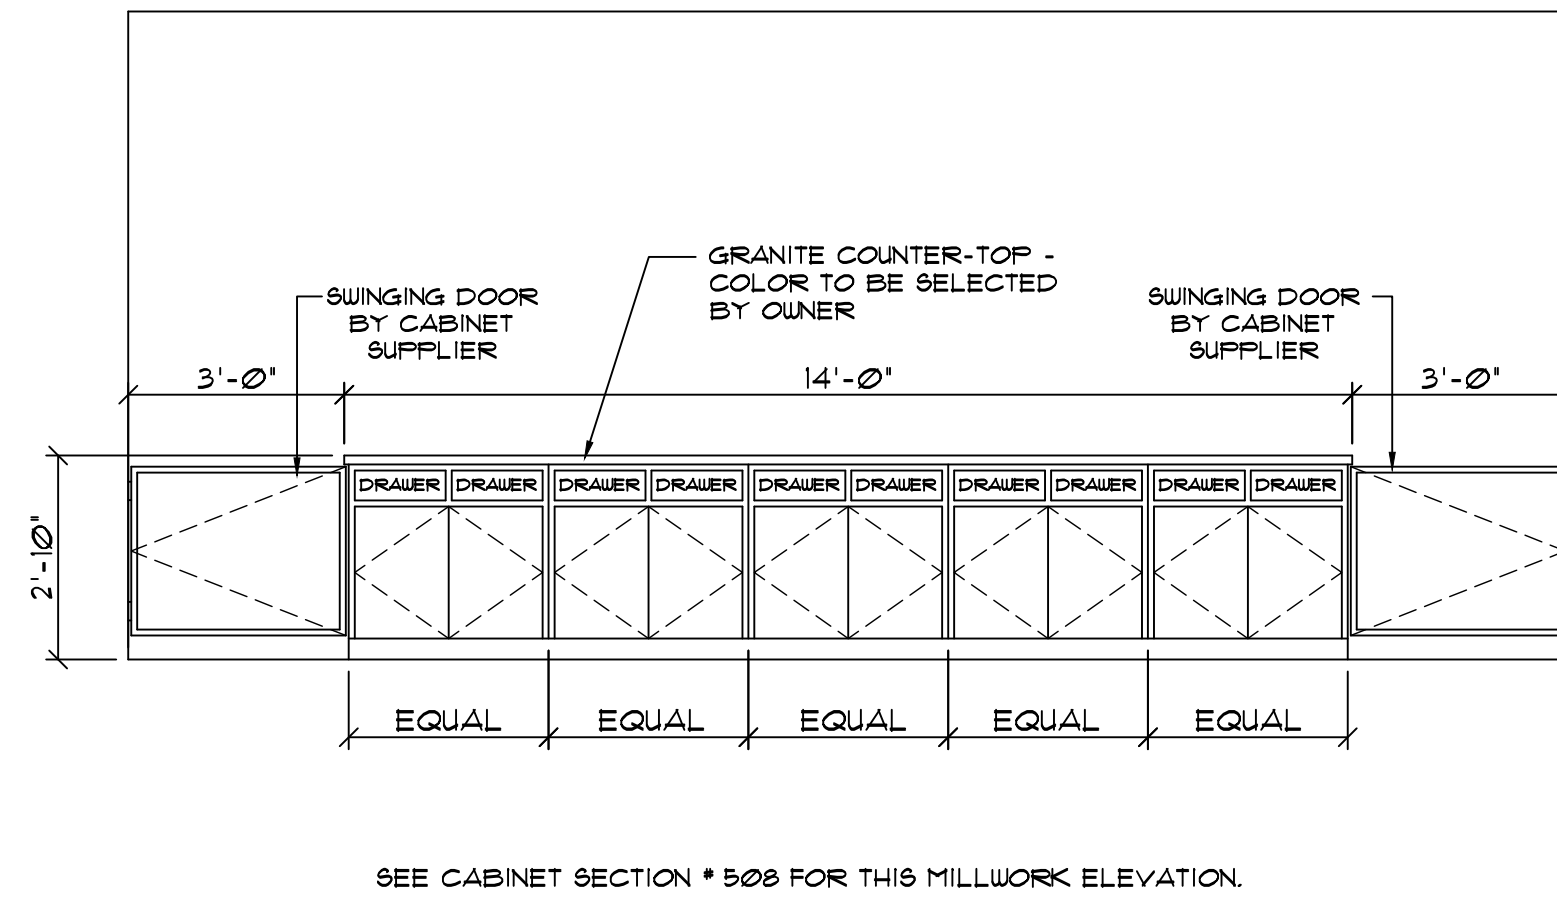
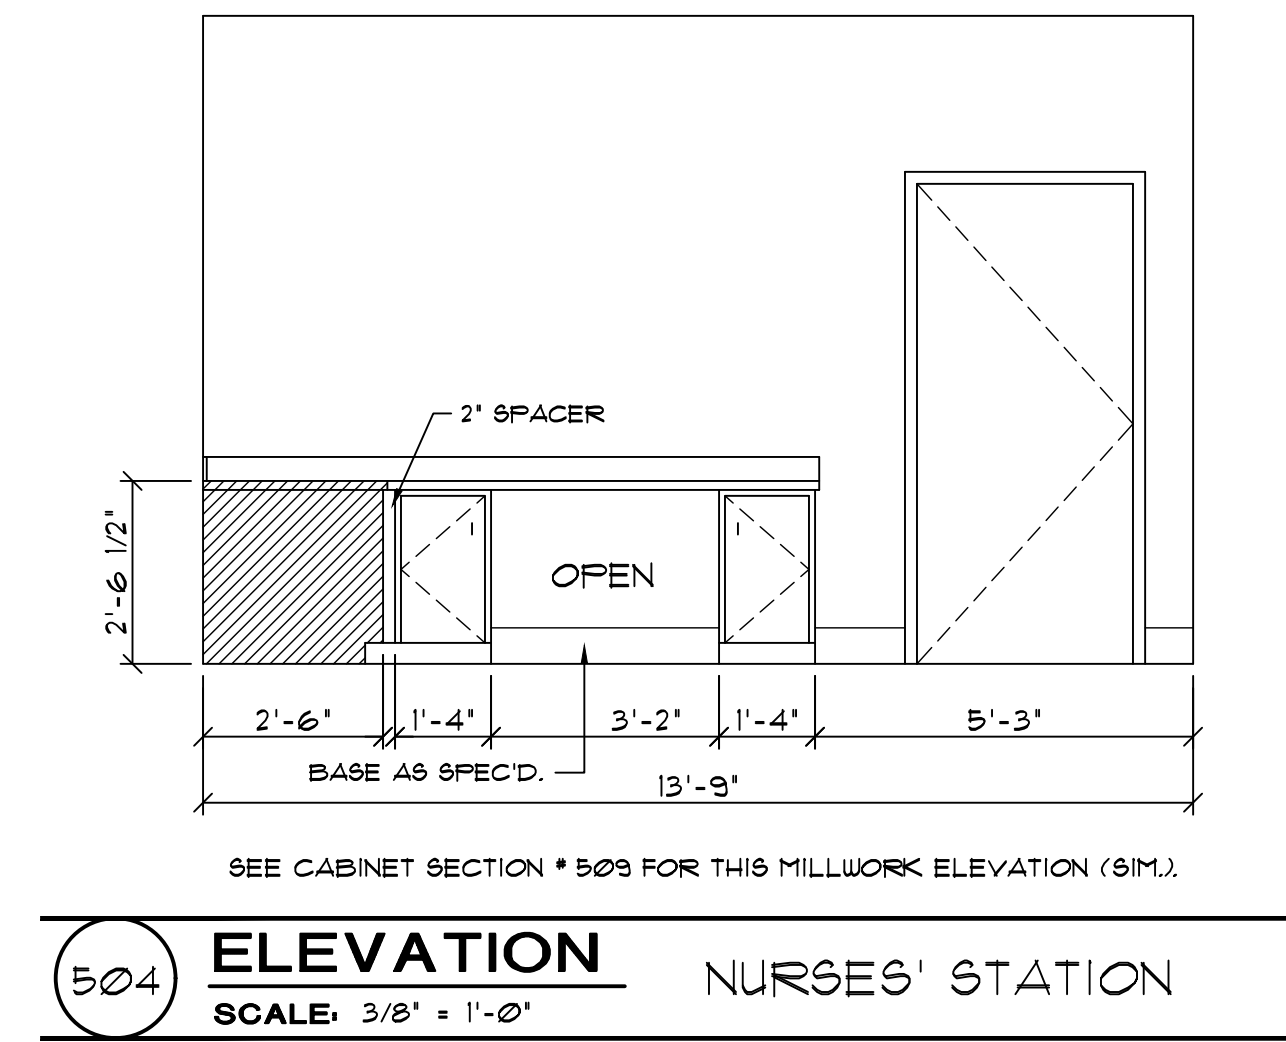
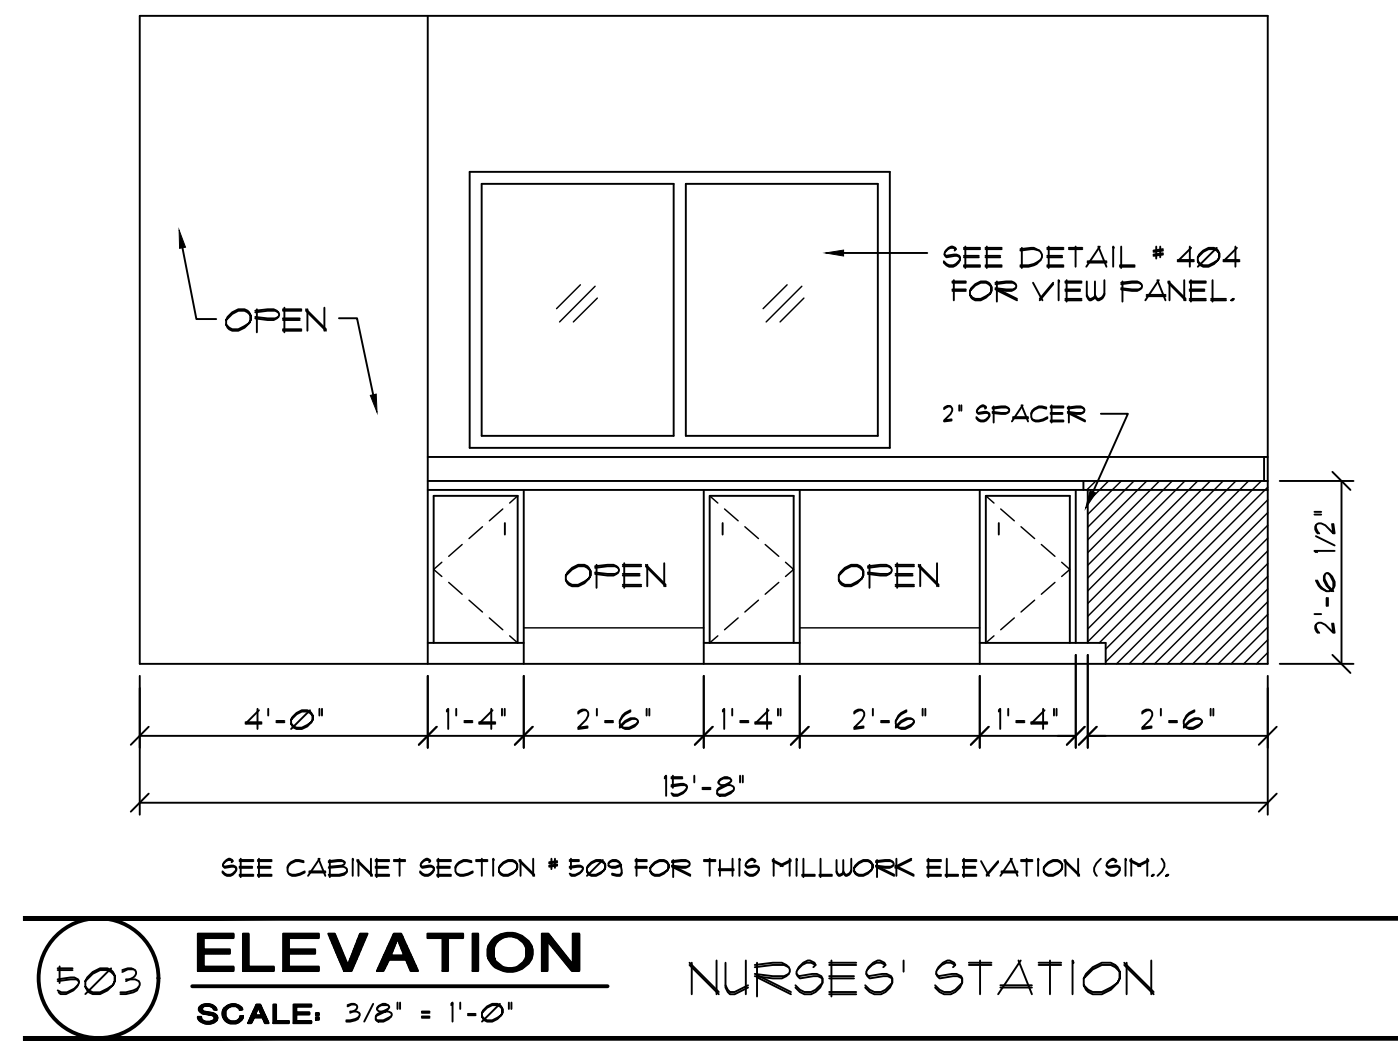
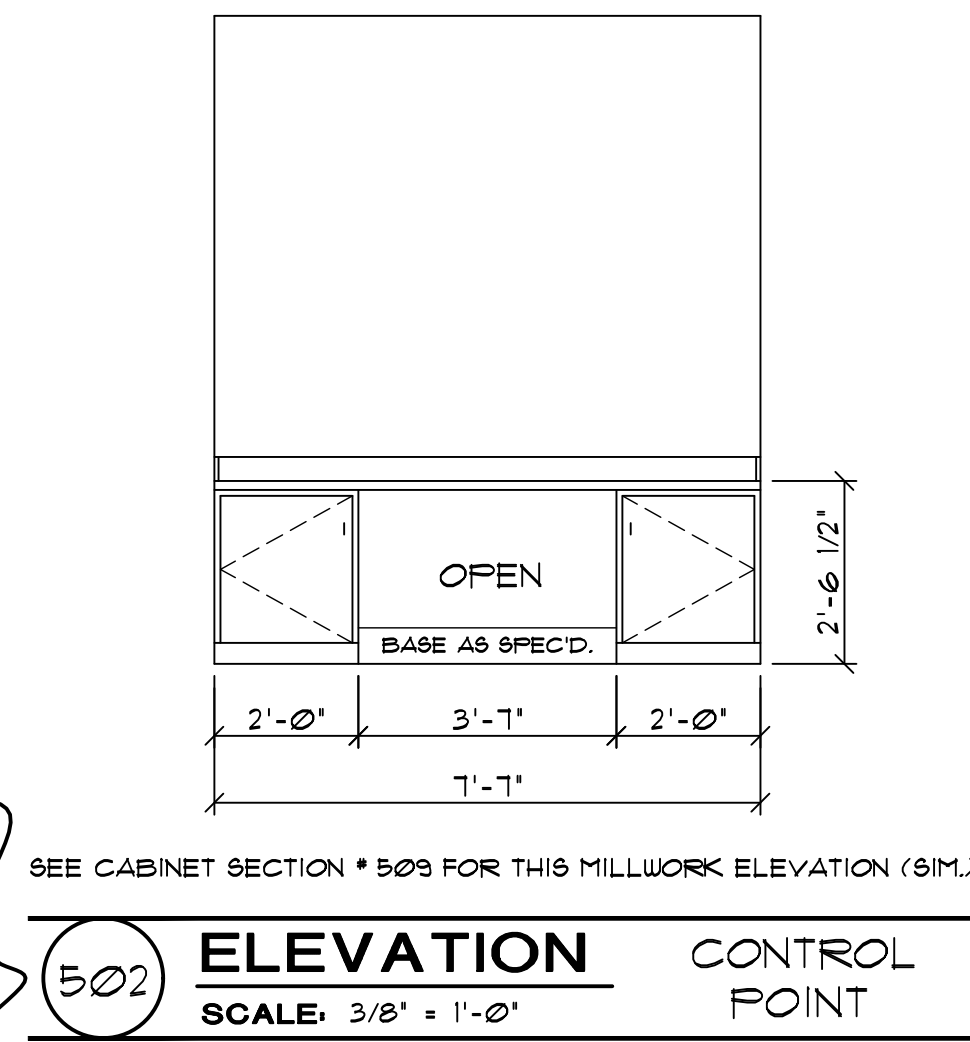


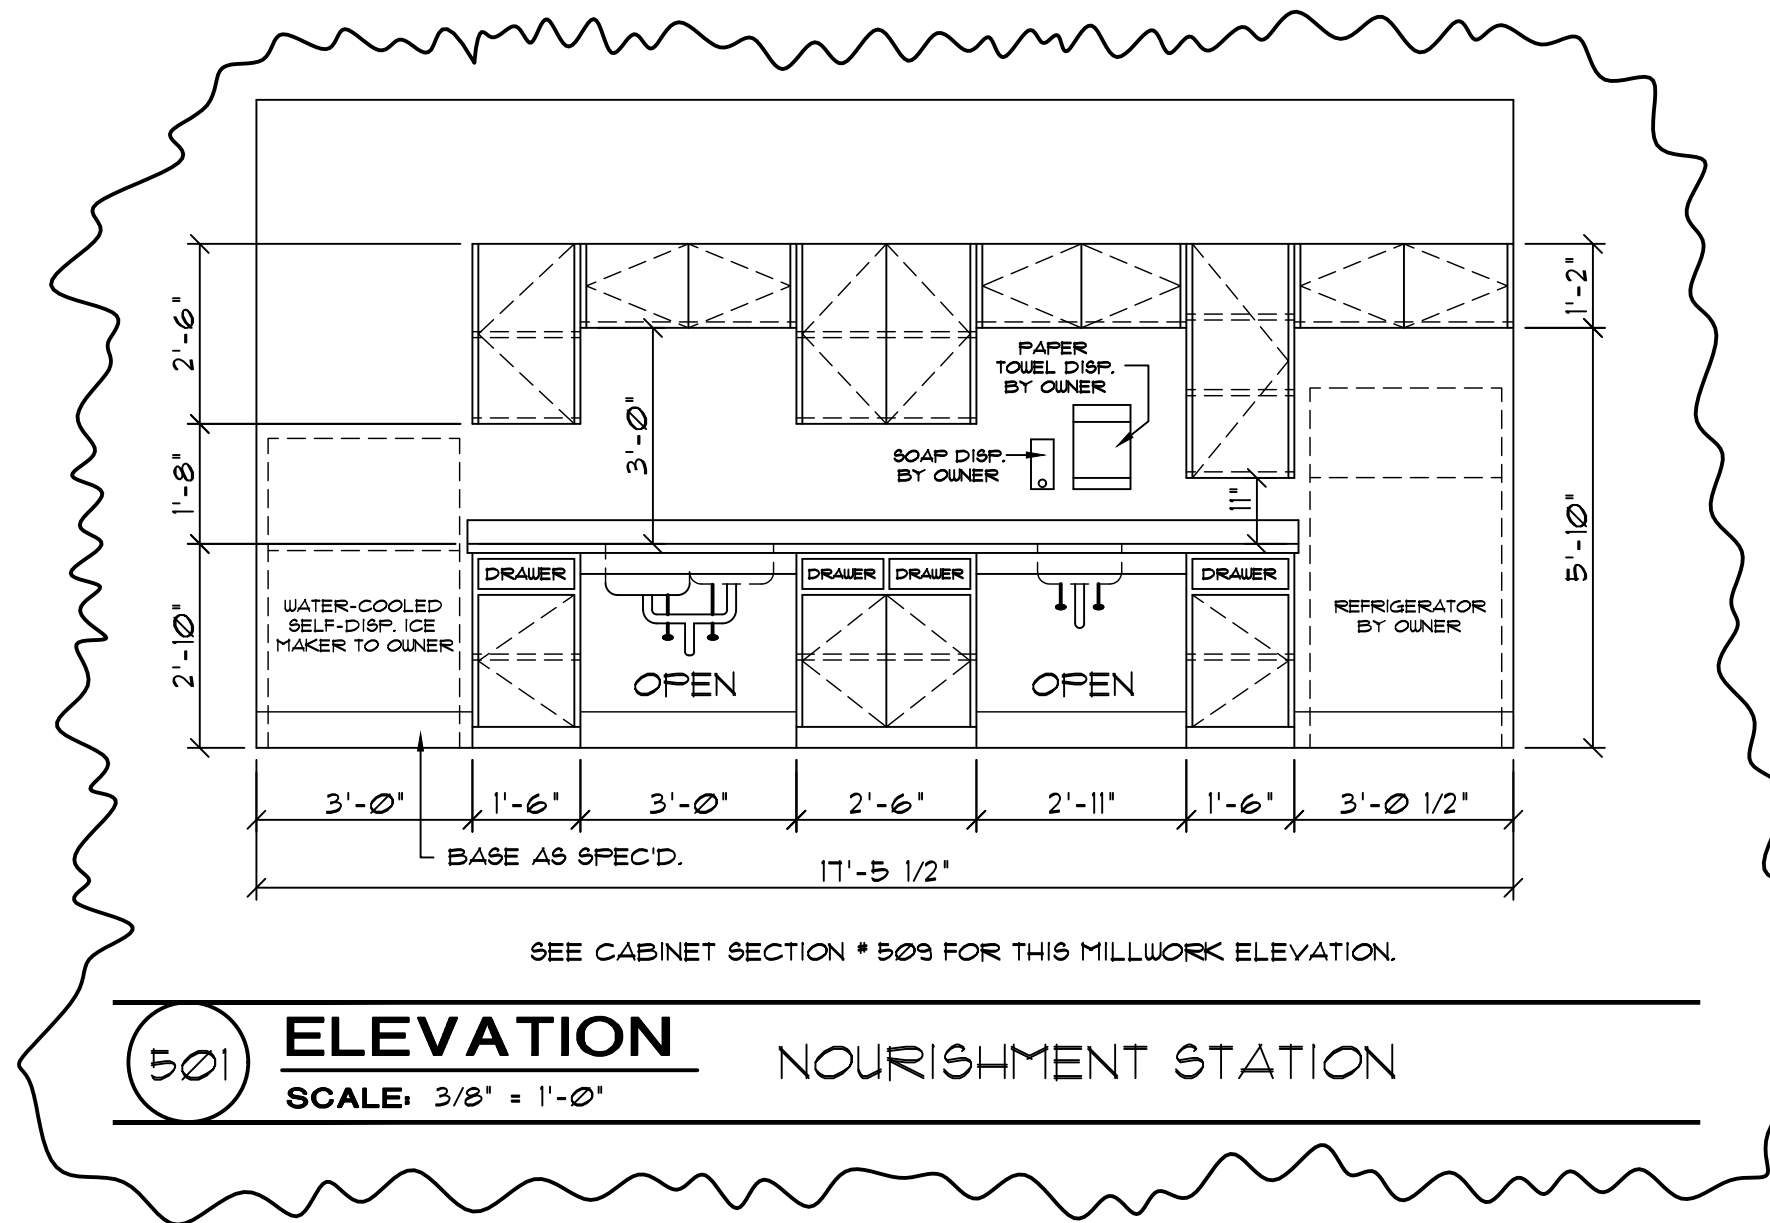

NOTE: ALL CABINET HARDWARE TO BE HANDICAPPED ACCESSIBLE IN ORDER TO OPEN DRAWERS / DOORS WITHOUT GRASPING.

PROVIDE A MINIMUM OF ONE WALL CABINET AT ALL HANDICAPPED UNITS AT 46" MAX. AFF. TO BOTTOM SHELF.

NOTE: CONTRACTOR TO VERIFY ALL MILLWORK FINISH MATERIALS AND COLORS WITH INTERIOR DESIGNER / OWNER PRIOR TO FABRICATION / INSTALLATION.

NOTE: PLUMBING CONTRACTOR TO INSULATE ALL EXPOSED H.W. AND WASTE PIPING AT SINKS.

PLASTIC LAMINATE ON ALL INTERIOR EXPOSED SURFACES, COLOR TO BE SELECTED BY OWNER.

